



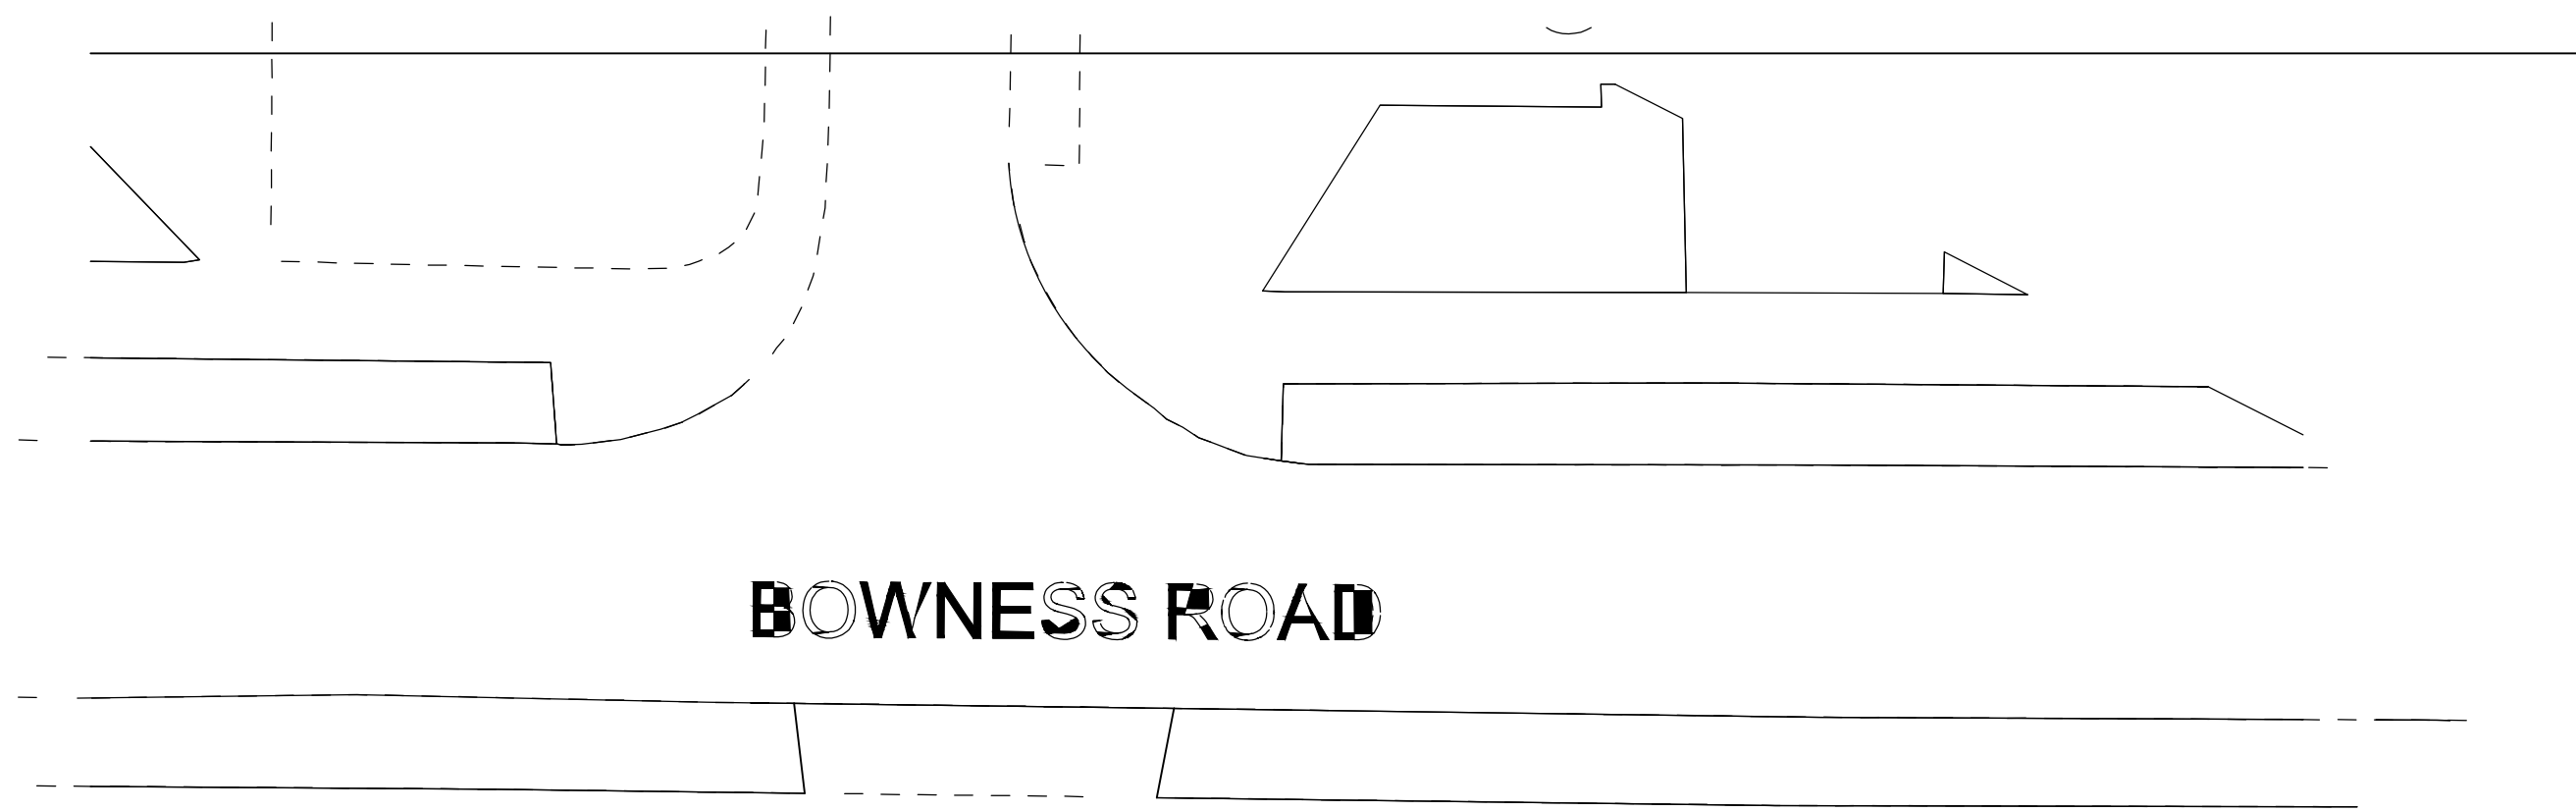


BOWNESS ROAD



EXISTING SITE PLAN

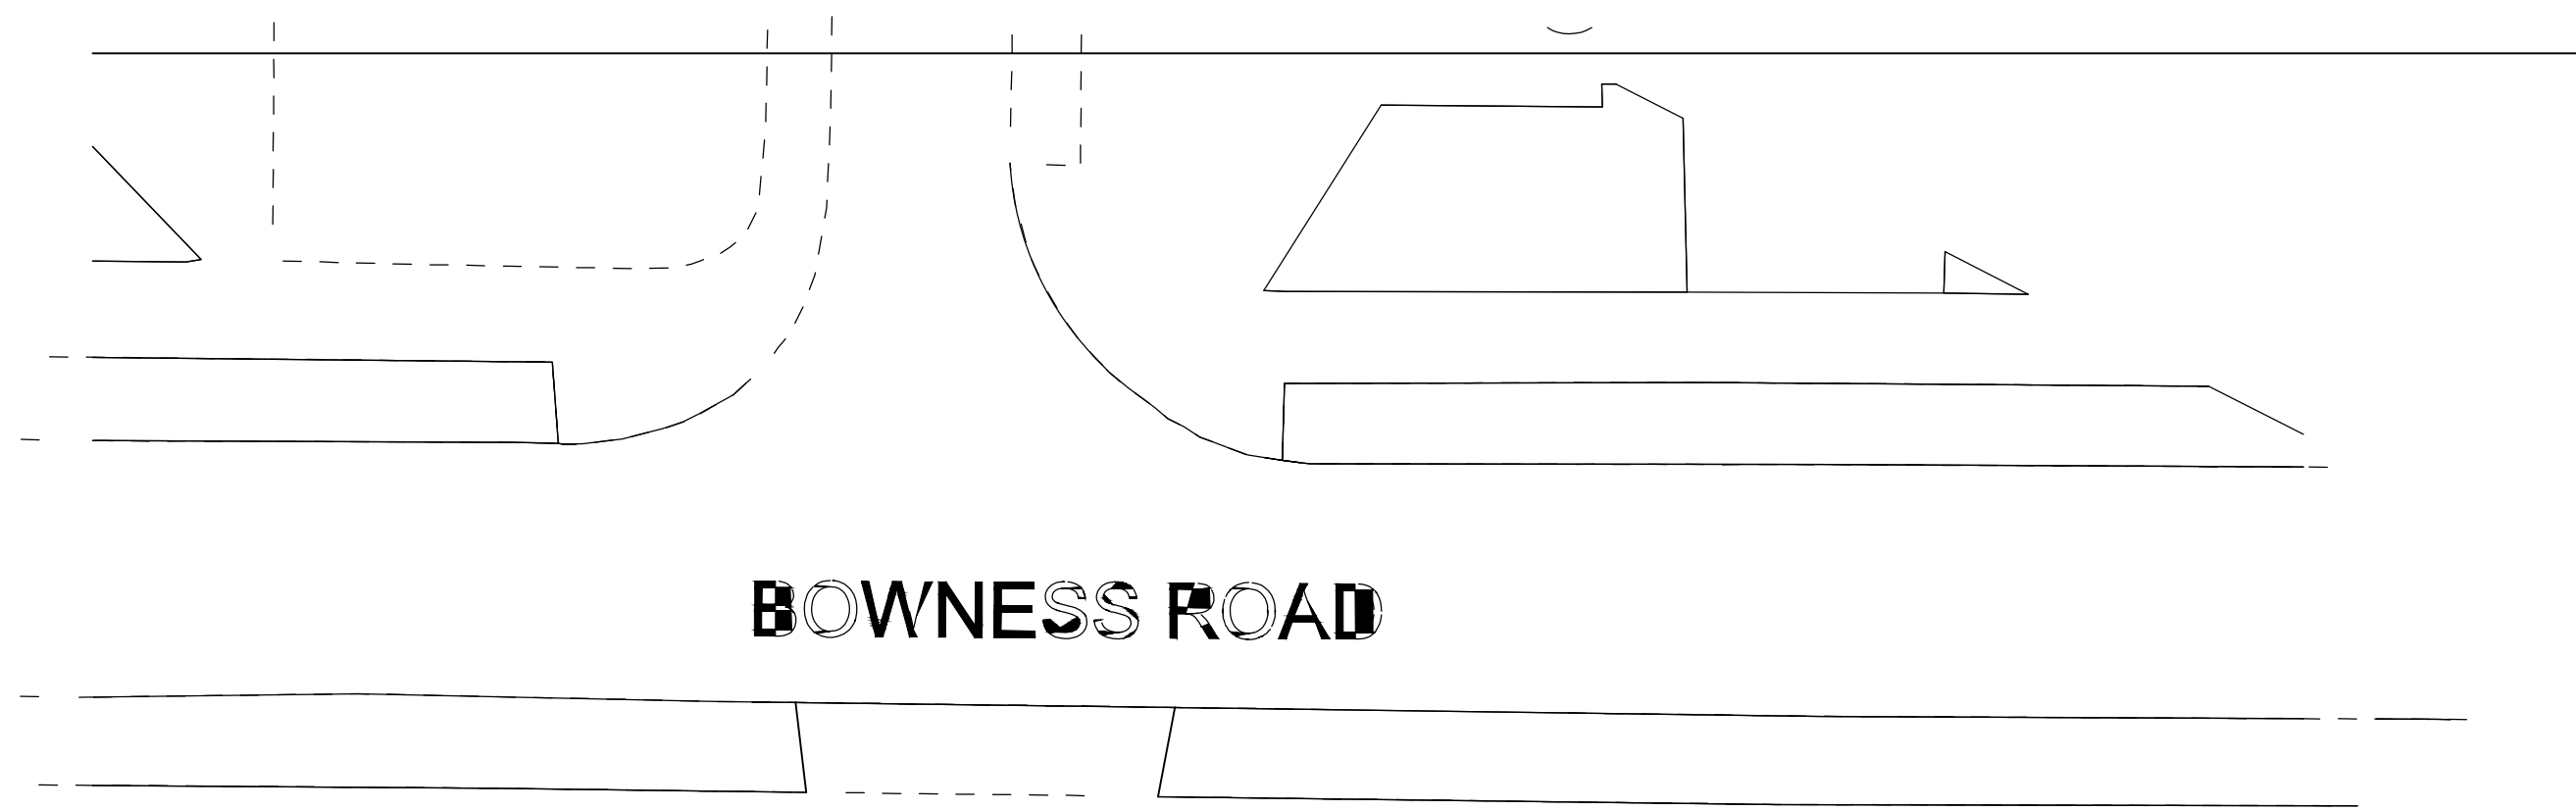

BOWNESS ROAD

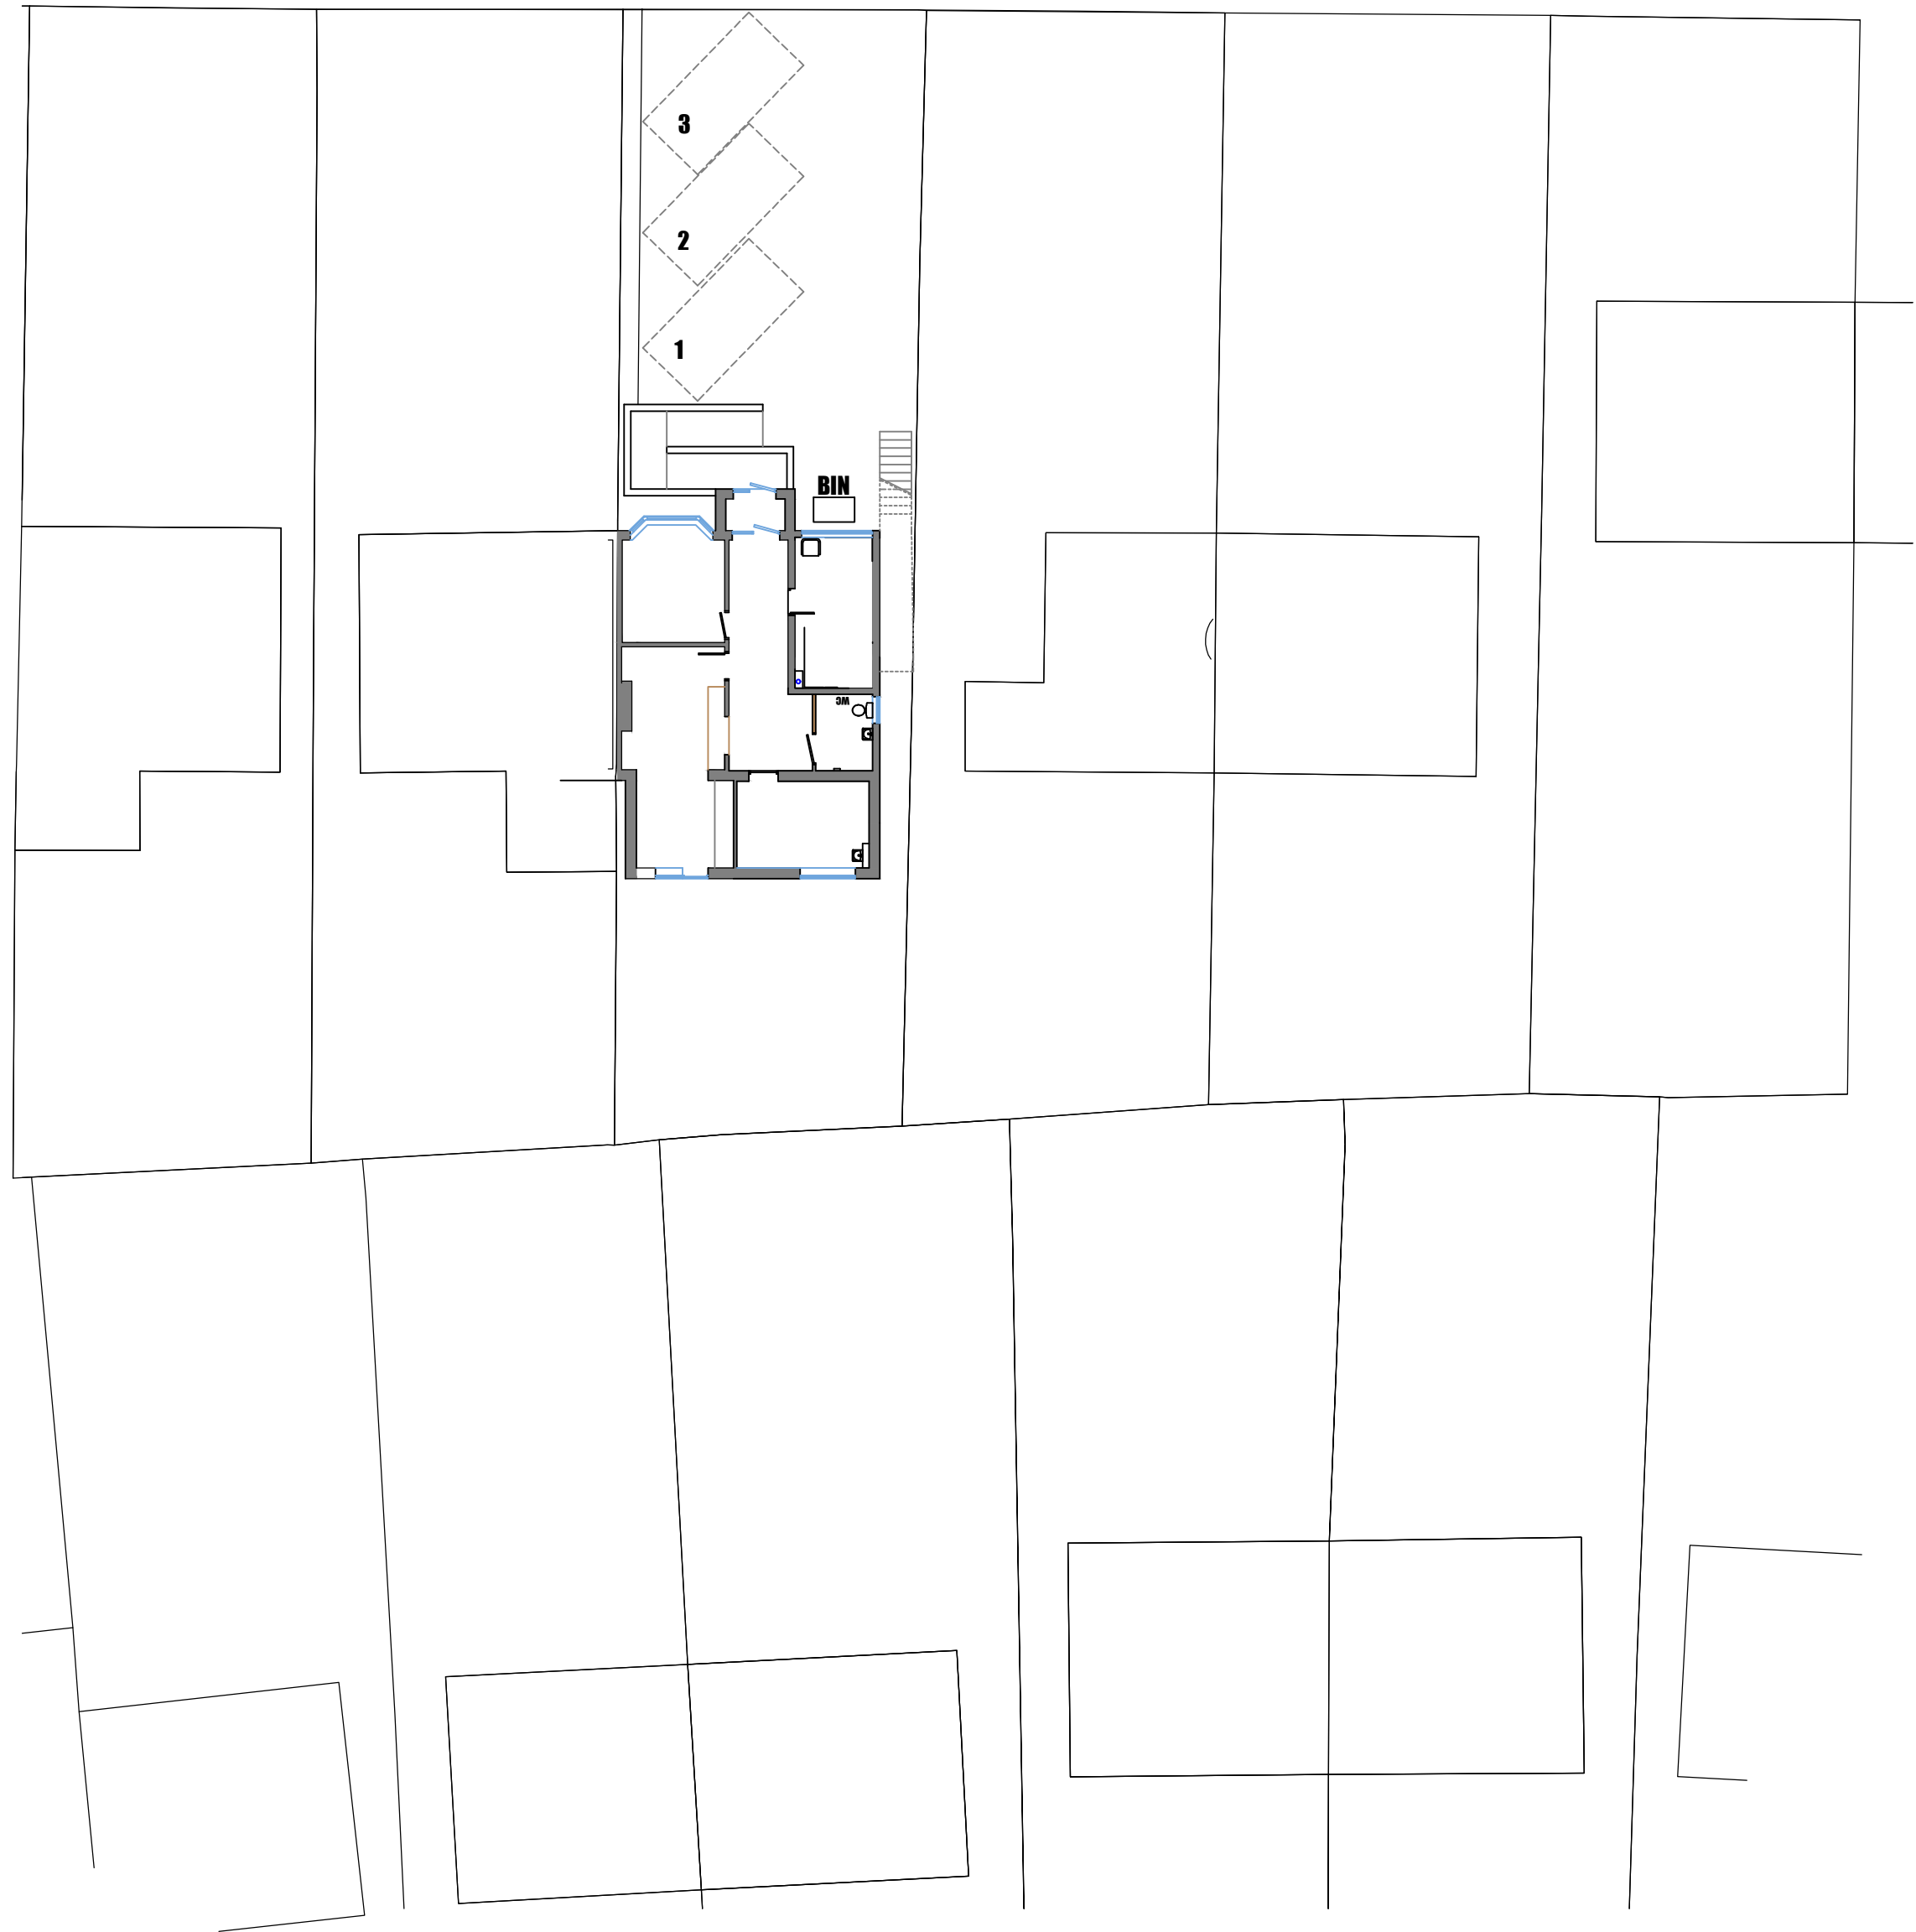

PROPOSED SITE PLAN- NO CHANGE

REV.	DESCRIPTION.	DATE.

ph ARCHITECTURE
Tel: 01457 838801
Mobile: 07967 233507
Fax: 01457 838801
email: pharchitecture@aol.com
7 Larkwood Close, Carrbrook,
Stalybridge, Cheshire, SK15 3NL

Drawing Number, 025/TFP/002	Date JUNE.25
Revision,	Scale, 1200

Drawing / Job Title,
PROPOSED CONVERSION OF GARAGE
TO CONSULTING ROOM
EXISTING AND PROPOSED SITE PLANS

Client,
THE FAMILY PRACTICE
133 BOWNESS ROAD
MIDDLETON
MANCHESTER M24 4EN