



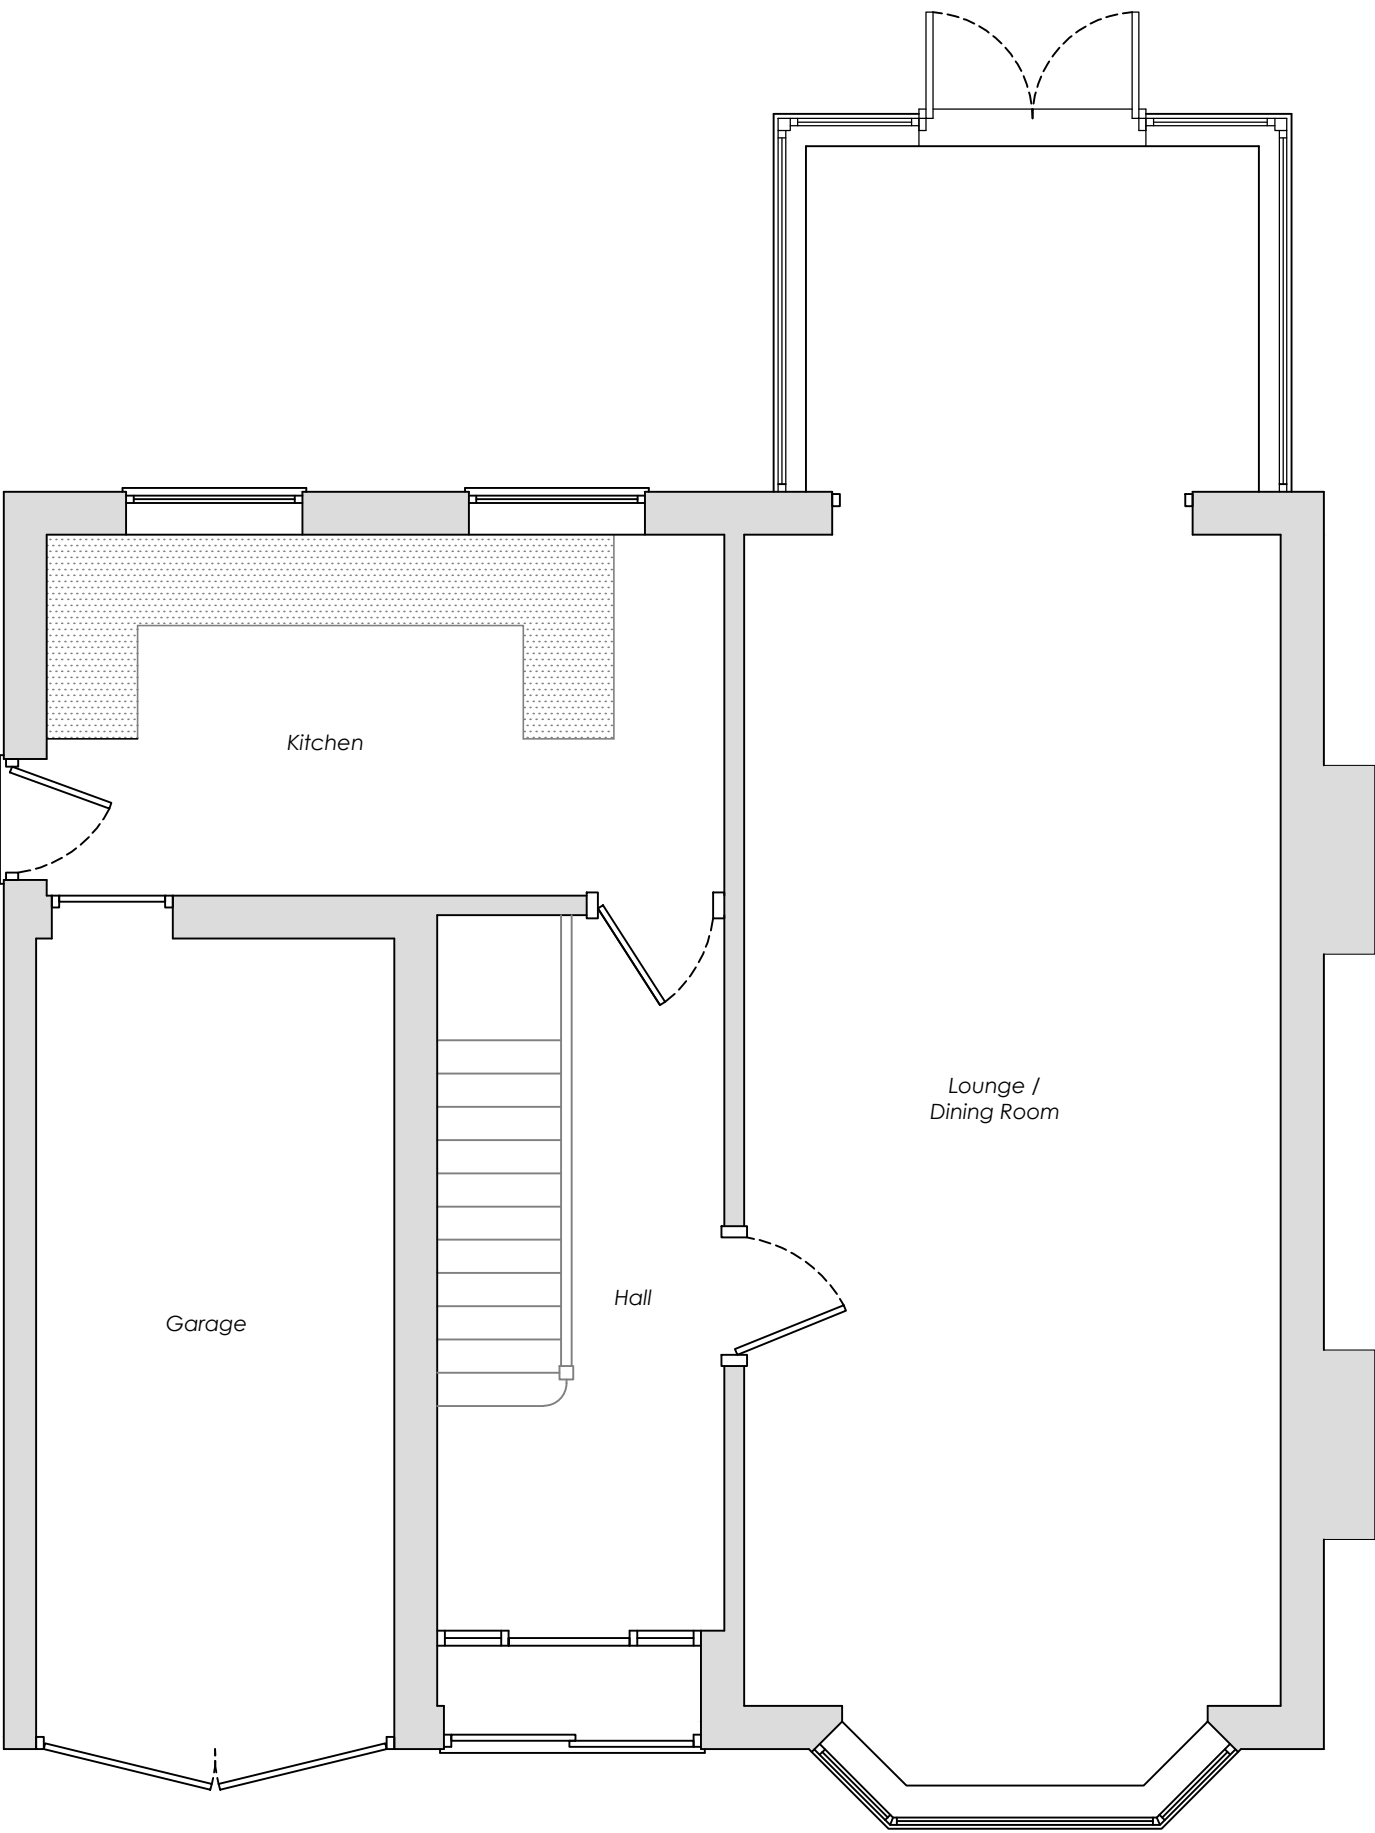

Existing Ground Floor Plan
Scale 1:50

 

Note: All dimensions are to be confirmed by the contractor onsite

Client:			
Project / Title: Proposed Single / Two Storey Rear Extension at 7 Oxendale Drive, Middleton, M24 4FN			
AutoCAD Location	D:\BentleyP&M\Planning Apps\		No. TSRE-7OD-002
Drawn: MJD	Scale: As Shown @	Date: 25.03.25	