



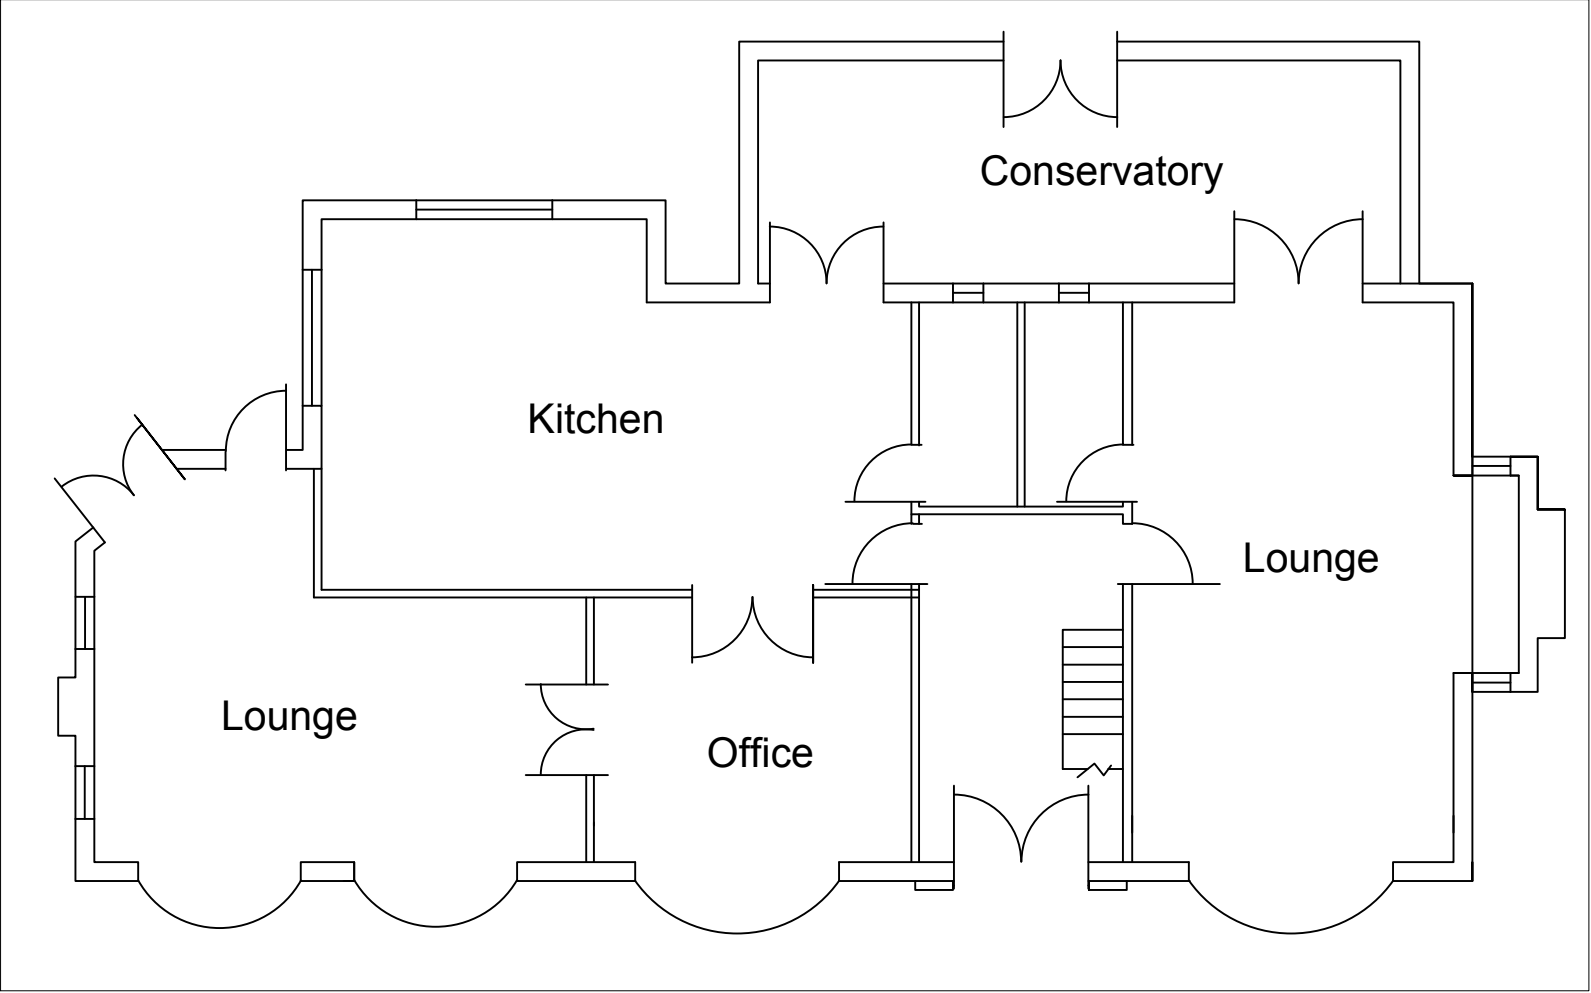

EXISTING GROUND FLOOR PLAN
SCALE 1:100

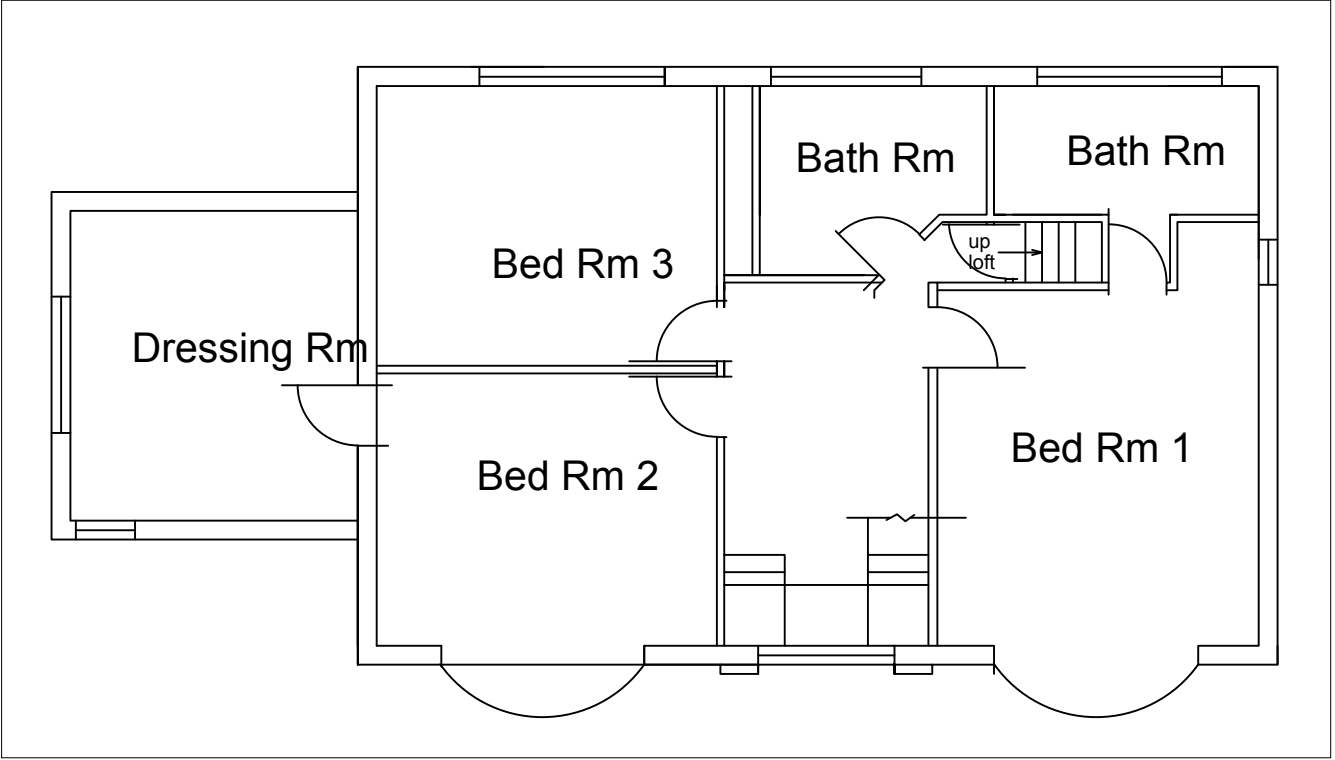

EXISTING FIRST FLOOR PLAN
SCALE 1:100



EXISTING FRONT ELEVATION
SCALE 1:100



EXISTING REAR ELEVATION
SCALE 1:100



EXISTING SIDE ELEVATION
SCALE 1:100



EXISTING SIDE ELEVATION
SCALE 1:100

This drawing is the copyright of the ARCHITECTURAL CONSULTANT and no reproduction is allowed without prior permission. All Drawings must be checked and verified prior to commencement of work on site. All dimensions are in millimetres. Anyone using this drawing e.g. Contractor, Client, Supplier is to check all dimensions on site prior to carrying out work or ordering of materials. FOR PLANNING PURPOSES ONLY.			
DRAWING ISSUE: ☐ DRAFT PROPOSALS ☒ PLANNING APPROVAL ☐ BUILDING REGULATIONS ☐ TENDERING ☐ CONSTRUCTION	Drawing No. 8000/001 Drawn By Z.S. Checked By Z.S.	Client NAWMAN YOUNG SHERIDAN YOUNG 1 HADWAY, MIDDLETON MANCHESTER M20 1LE Project PROPOSED HIP TO GABLE PROPOSED SINGLE STOREY REAR EXTENSION PROPOSED FIRST FLOOR SIDE EXTENSION Drawing Title EXISTING PLANS & ELEVATIONS	Scale See DWG @A1 Revision A Date