
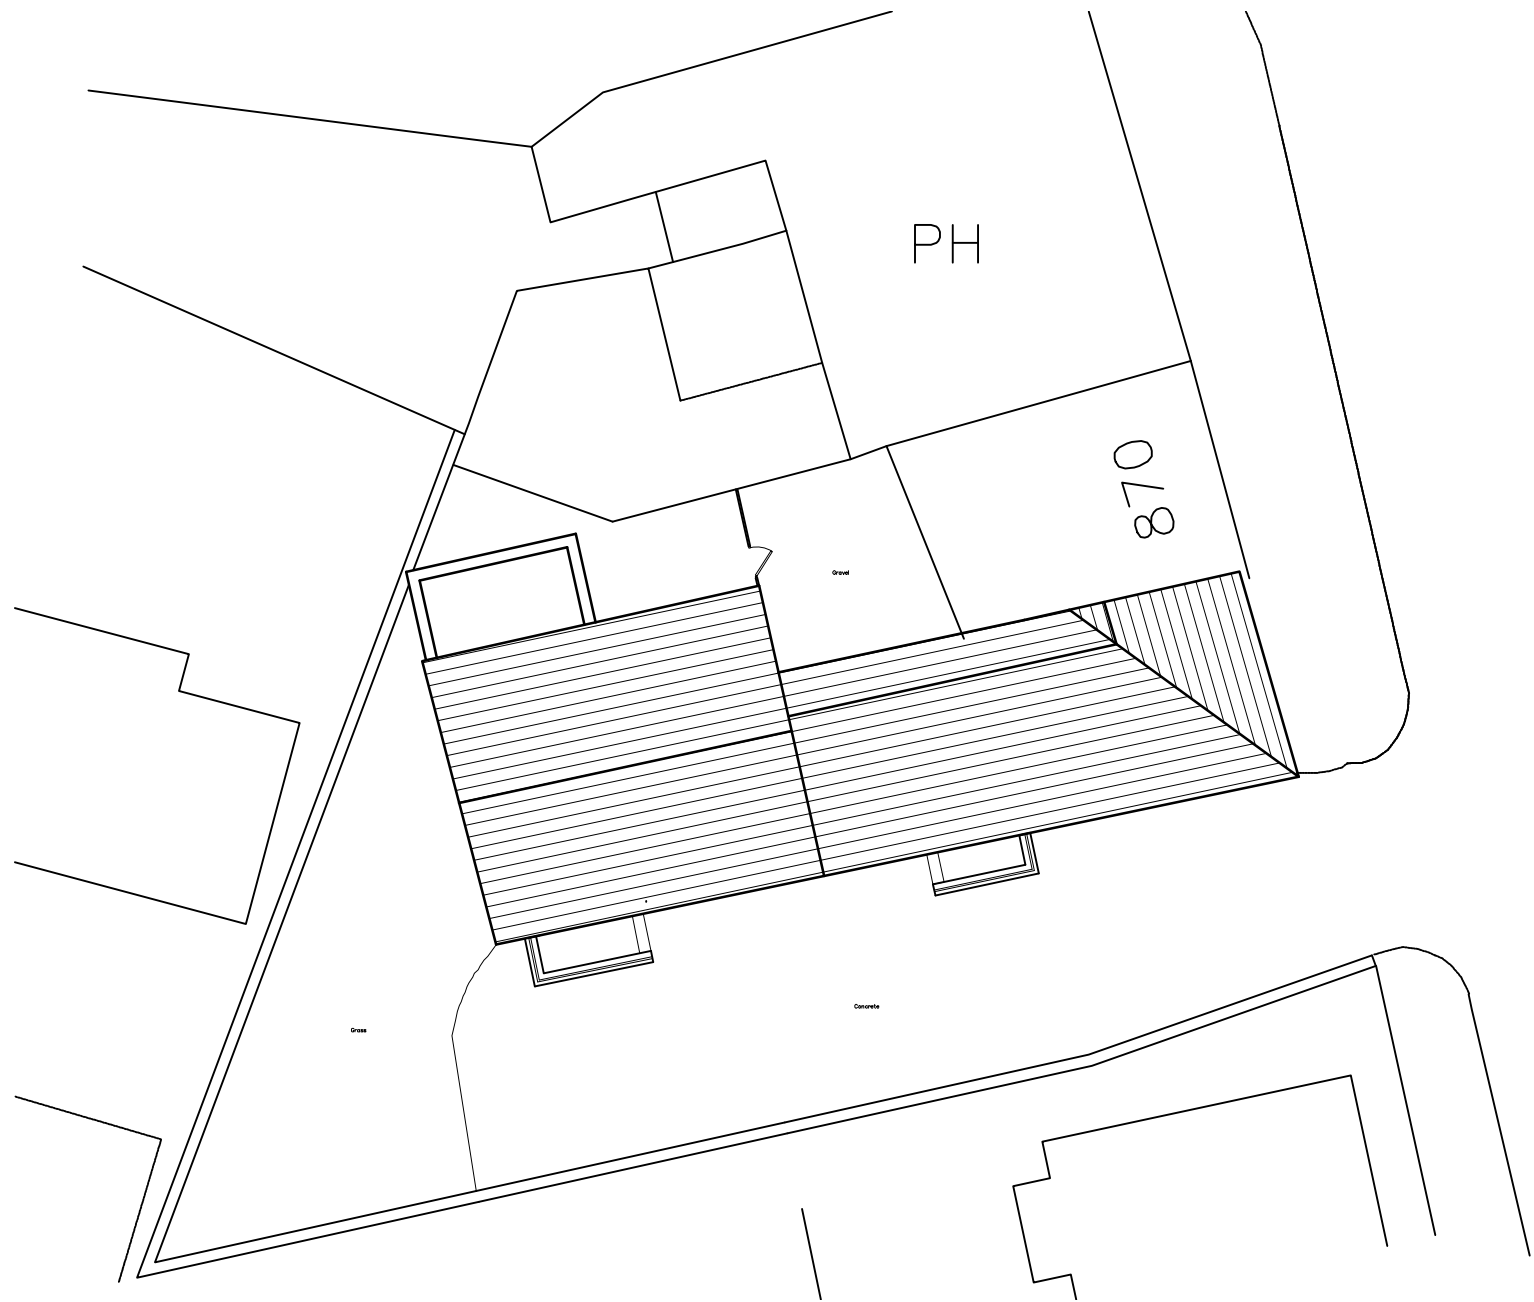


SITE PLAN AS EXISTING

 

Enquires@hadas-architectural.co.uk

0161 870 2306

A	Following LA requirements	JW	22-7-25
Rev	Description	By	Date
HADAS ARCHITECTURAL ARCHITECTURAL DESIGN 769 Rochdale Road, Slattocks, Middleton, Manchester M24 2RA			
Smiths Bakery, 872 Manchester Rd, Castleton, rochdale OL11 2SP EXISTING SITE PLANS			
DRAWN	JW	DATE	31-12-24
SCALE	1:200 @A3	REV.	A
		DRAWING NO.	2503-102A