

Do not scale off this drawing


All dimensions are to be checked on site and any discrepancies to be referred to the designer before proceeding. All levels to be checked on site All discrepancies between information shown on the drawings and the information in the specification to be referred to the designer prior to proceeding. All component sizes and references to be checked before ordering

Position of existing drain runs to be confirmed prior to proceeding and drains checked as necessary.

All relevant boundary positions are to be checked prior to proceeding

Building regulation drawings can be used for building estimates, however for an accurate quote builders must attend site as these drawings do not account for all aspects of the building works.

03 Proposed Rear Elevation
Scale 1:50

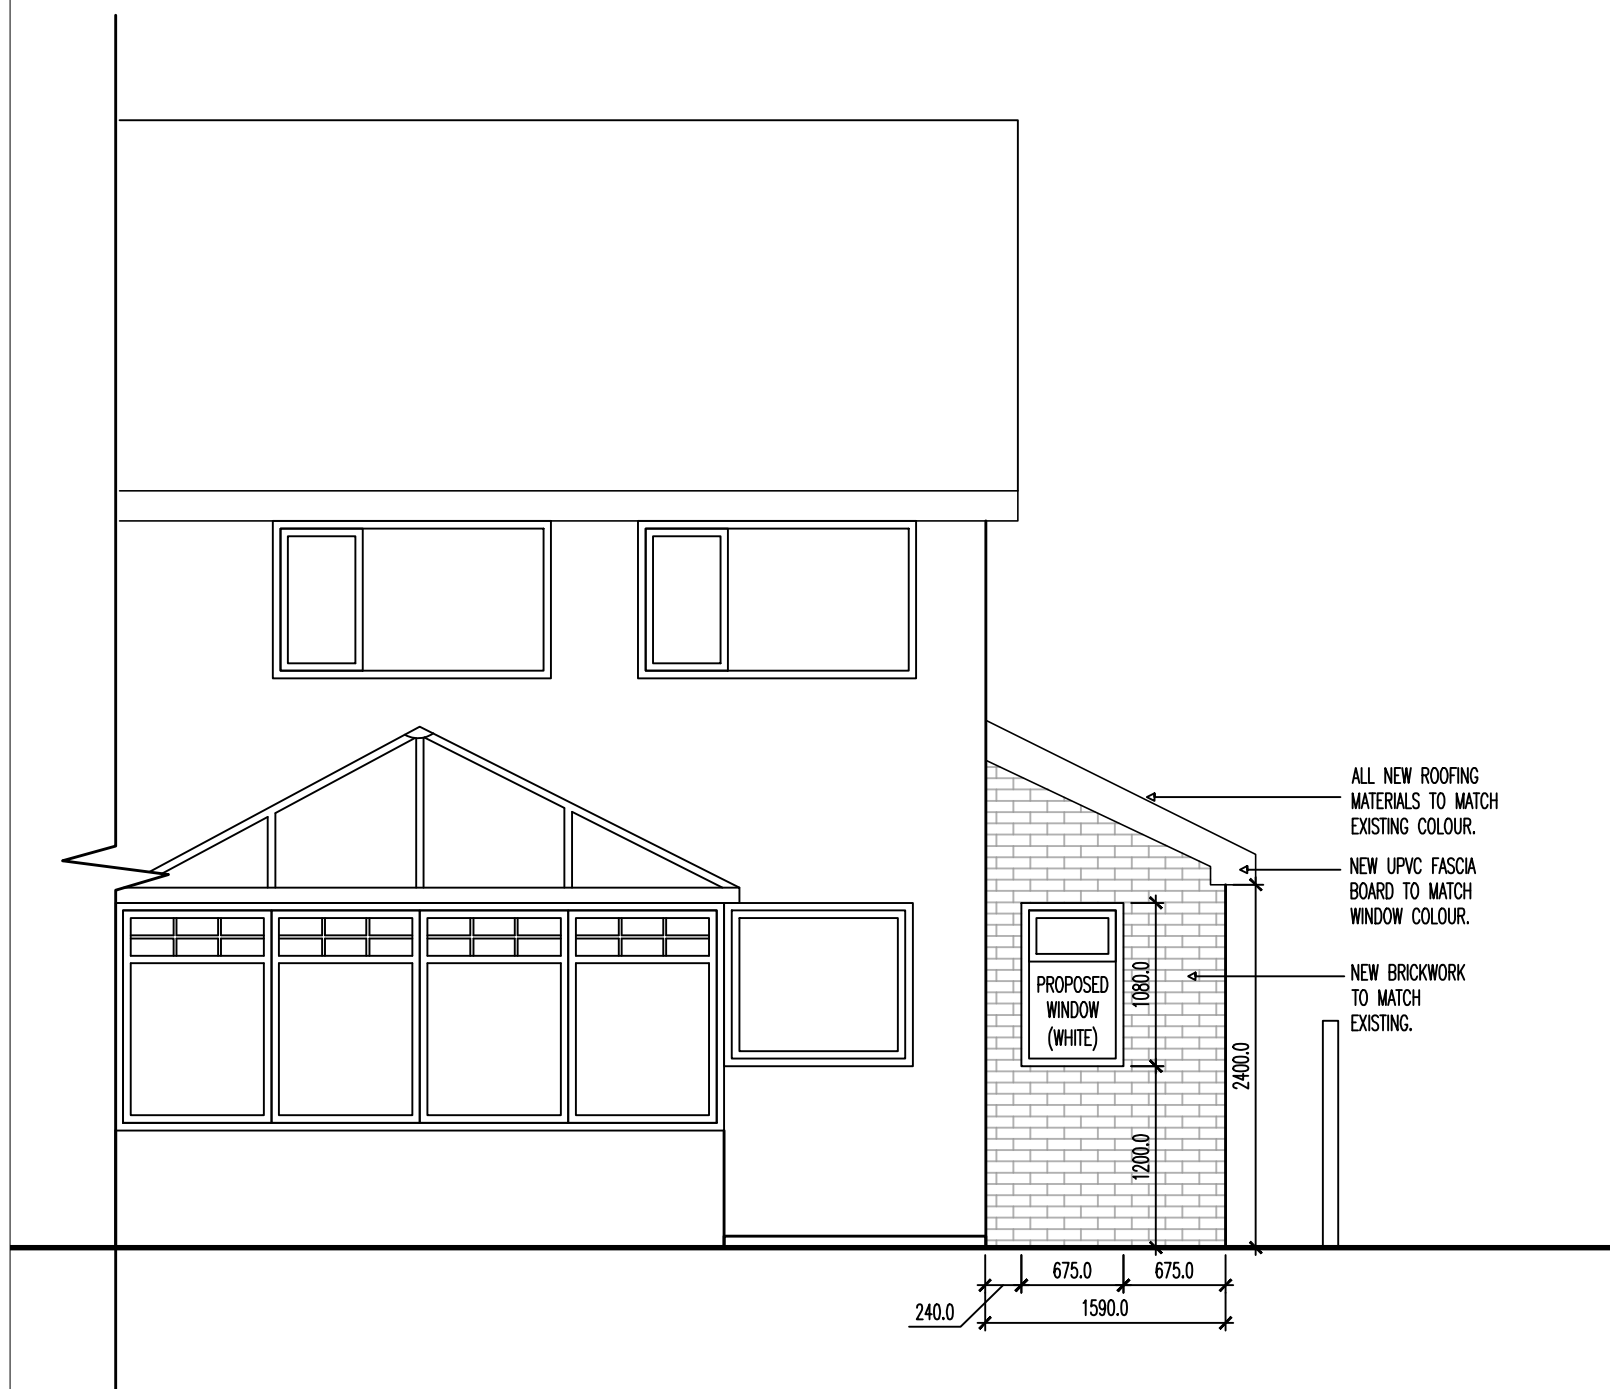

Architectural elevation drawing of the rear of a house. The drawing shows a gabled roof, a central dormer window, and a brick chimney on the right. The main wall is brick, and the roof is slated. Dimensions are provided: 4810.0 for the total width and 2400.0 for the height of the brick section. Callouts indicate: "ALL NEW ROOFING MATERIALS TO MATCH EXISTING COLOUR.", "NEW UPVC FASCIA BOARD TO MATCH WINDOW COLOUR.", and "NEW BRICKWORK TO MATCH EXISTING."

[illegible]