



# PROPOSED: BASEMENT FLOOR PLAN AND SECTION

Royd Arms, 158 Rooley Moor Road, Rochdale, OL12 7DQ

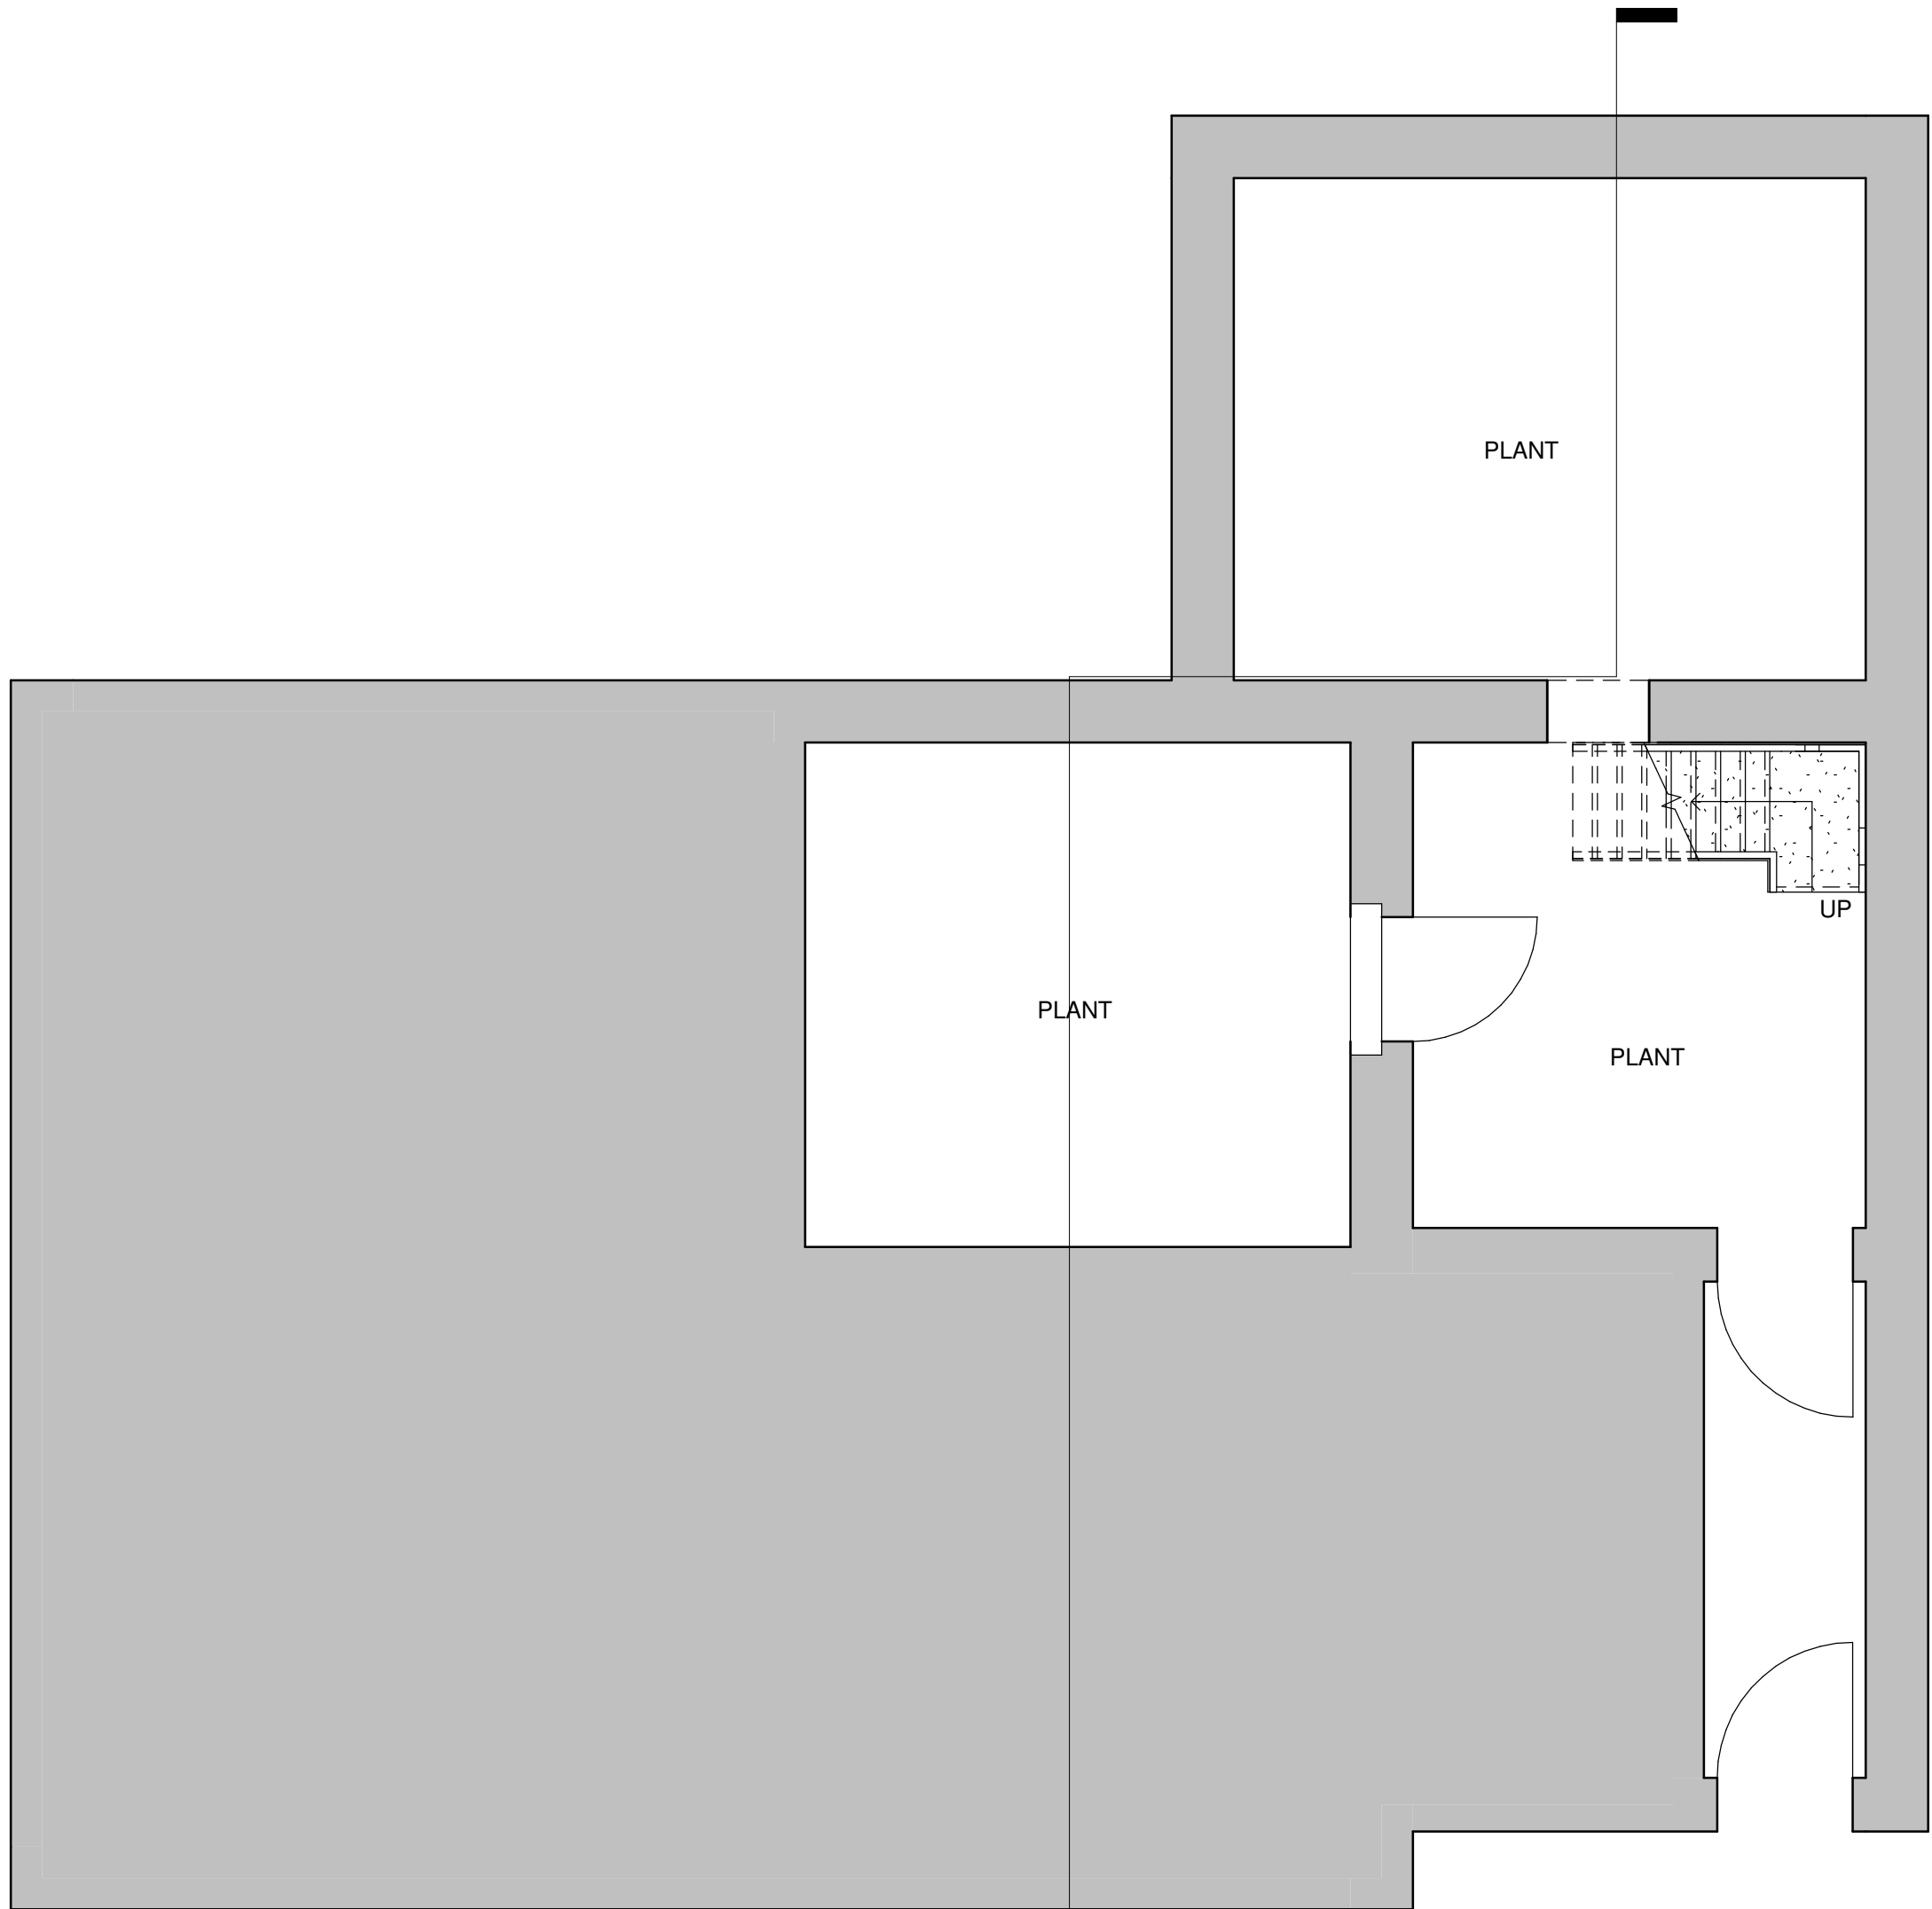

BASEMENT FLOOR PLAN

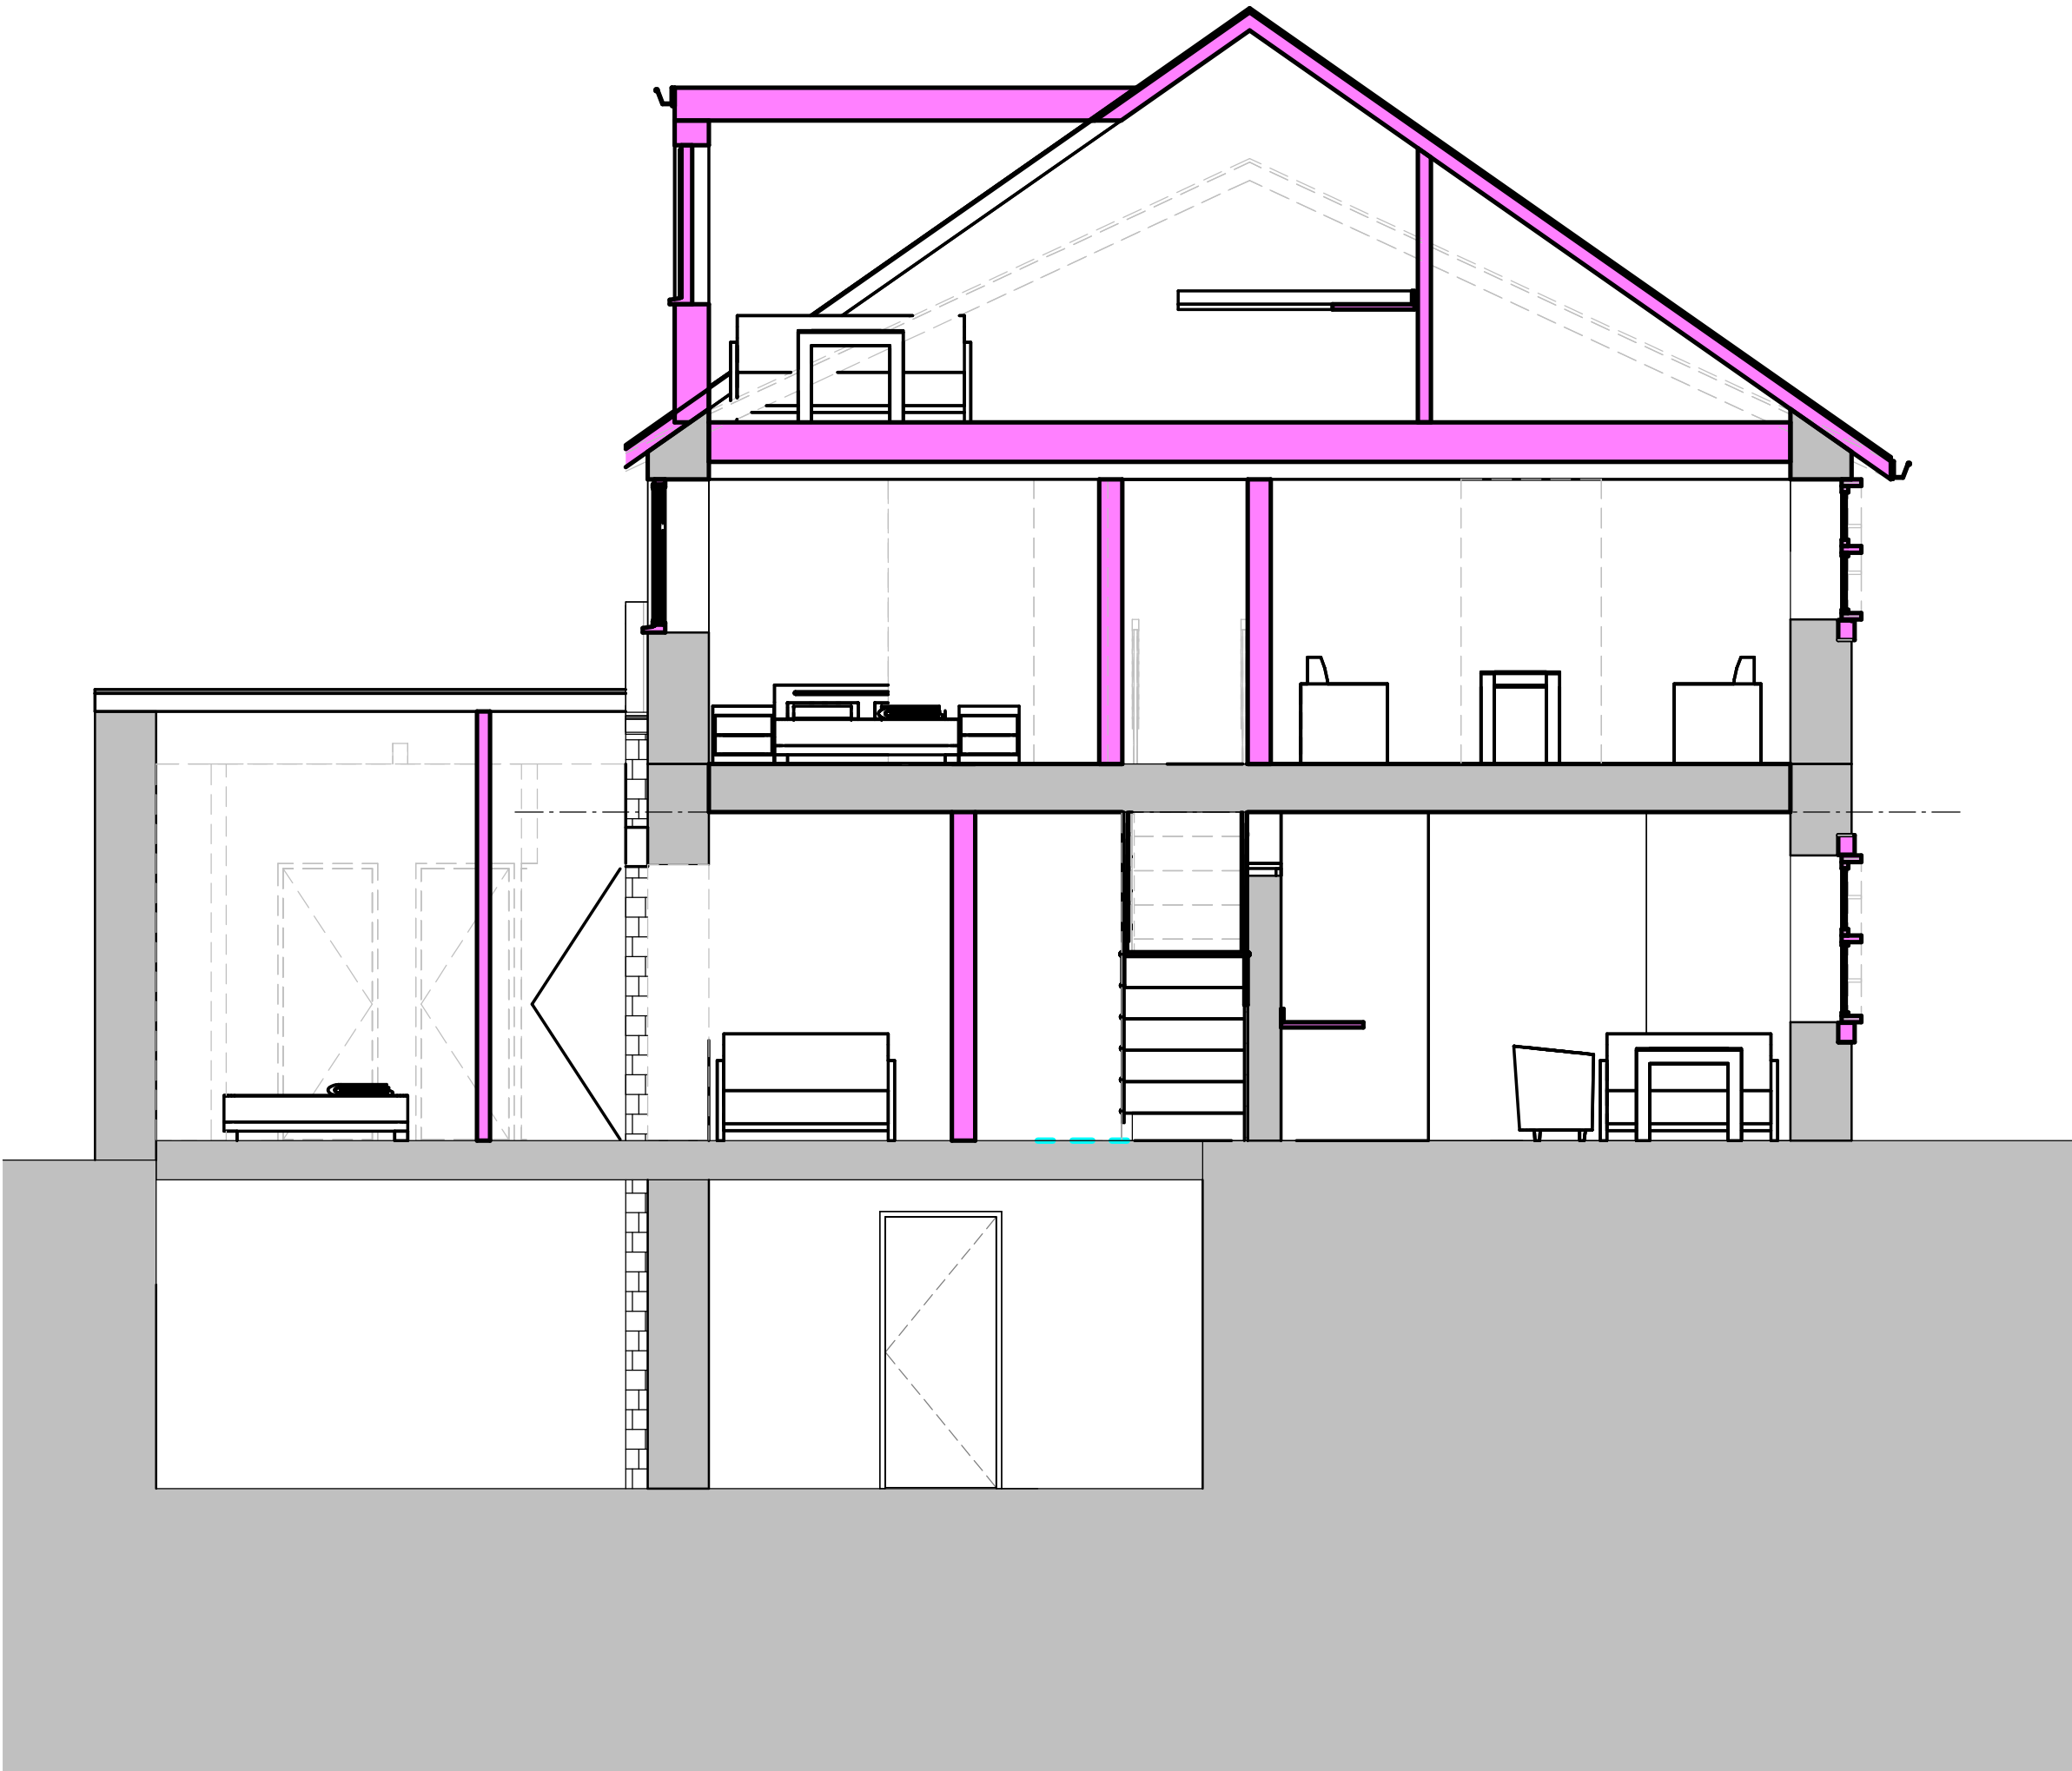

EXISTING FLOOR PLAN



VISUAL SCALE 1:50 @ A1

|                                                               |          |               |                           |
|---------------------------------------------------------------|----------|---------------|---------------------------|
| Rev                                                           | 04/10/24 | DS            |                           |
| Date                                                          |          | Dm            | Revision                  |
| Project: Royds Arms, 158 Rooley Moor Road, Rochdale, OL12 7DQ |          |               |                           |
| Title: PROPOSED BASEMENT FLOOR PLAN AND SECTION               |          |               |                           |
| Client: Bidwell Ventures UK Ltd                               |          |               |                           |
| Issue: PLANNING APPLICATION                                   |          | Scale: 1 : 50 |                           |
|                                                               |          | Paper: A1     |                           |
| Drawing Number                                                |          | Rev           | Date: 27/08/2024 16:10:45 |
| RA - 007                                                      |          | -             | Drawn: DS                 |
|                                                               |          |               | Check: DS                 |