

GENERAL

No dimensions to be scaled from this drawing.
All given dimensions in millimeters. All dimensions to be checked by contractor prior to commencement of work on site.

All dimensions shown are from face of block to face of block, from face of partition to face of partition or from structural grid line to face of block or partition & NOT from plastered or dry lined finishes


All materials, goods and fittings to be used in strict accordance with the manufacturers instructions and recommendations.

All new structural steelwork & lintels to conform to structural engineers specification and detailing.

All new foundations and floor slab to be as engineers specification and detailing.

This drawing to be read in conjunction with structural general arrangement details and all other consultants drawings.

THIS DRAWING IS TO BE READ IN CONJUNCTION WITH T6645 100 - 600 series & ALL OTHER CONSULTANTS DRAWINGS

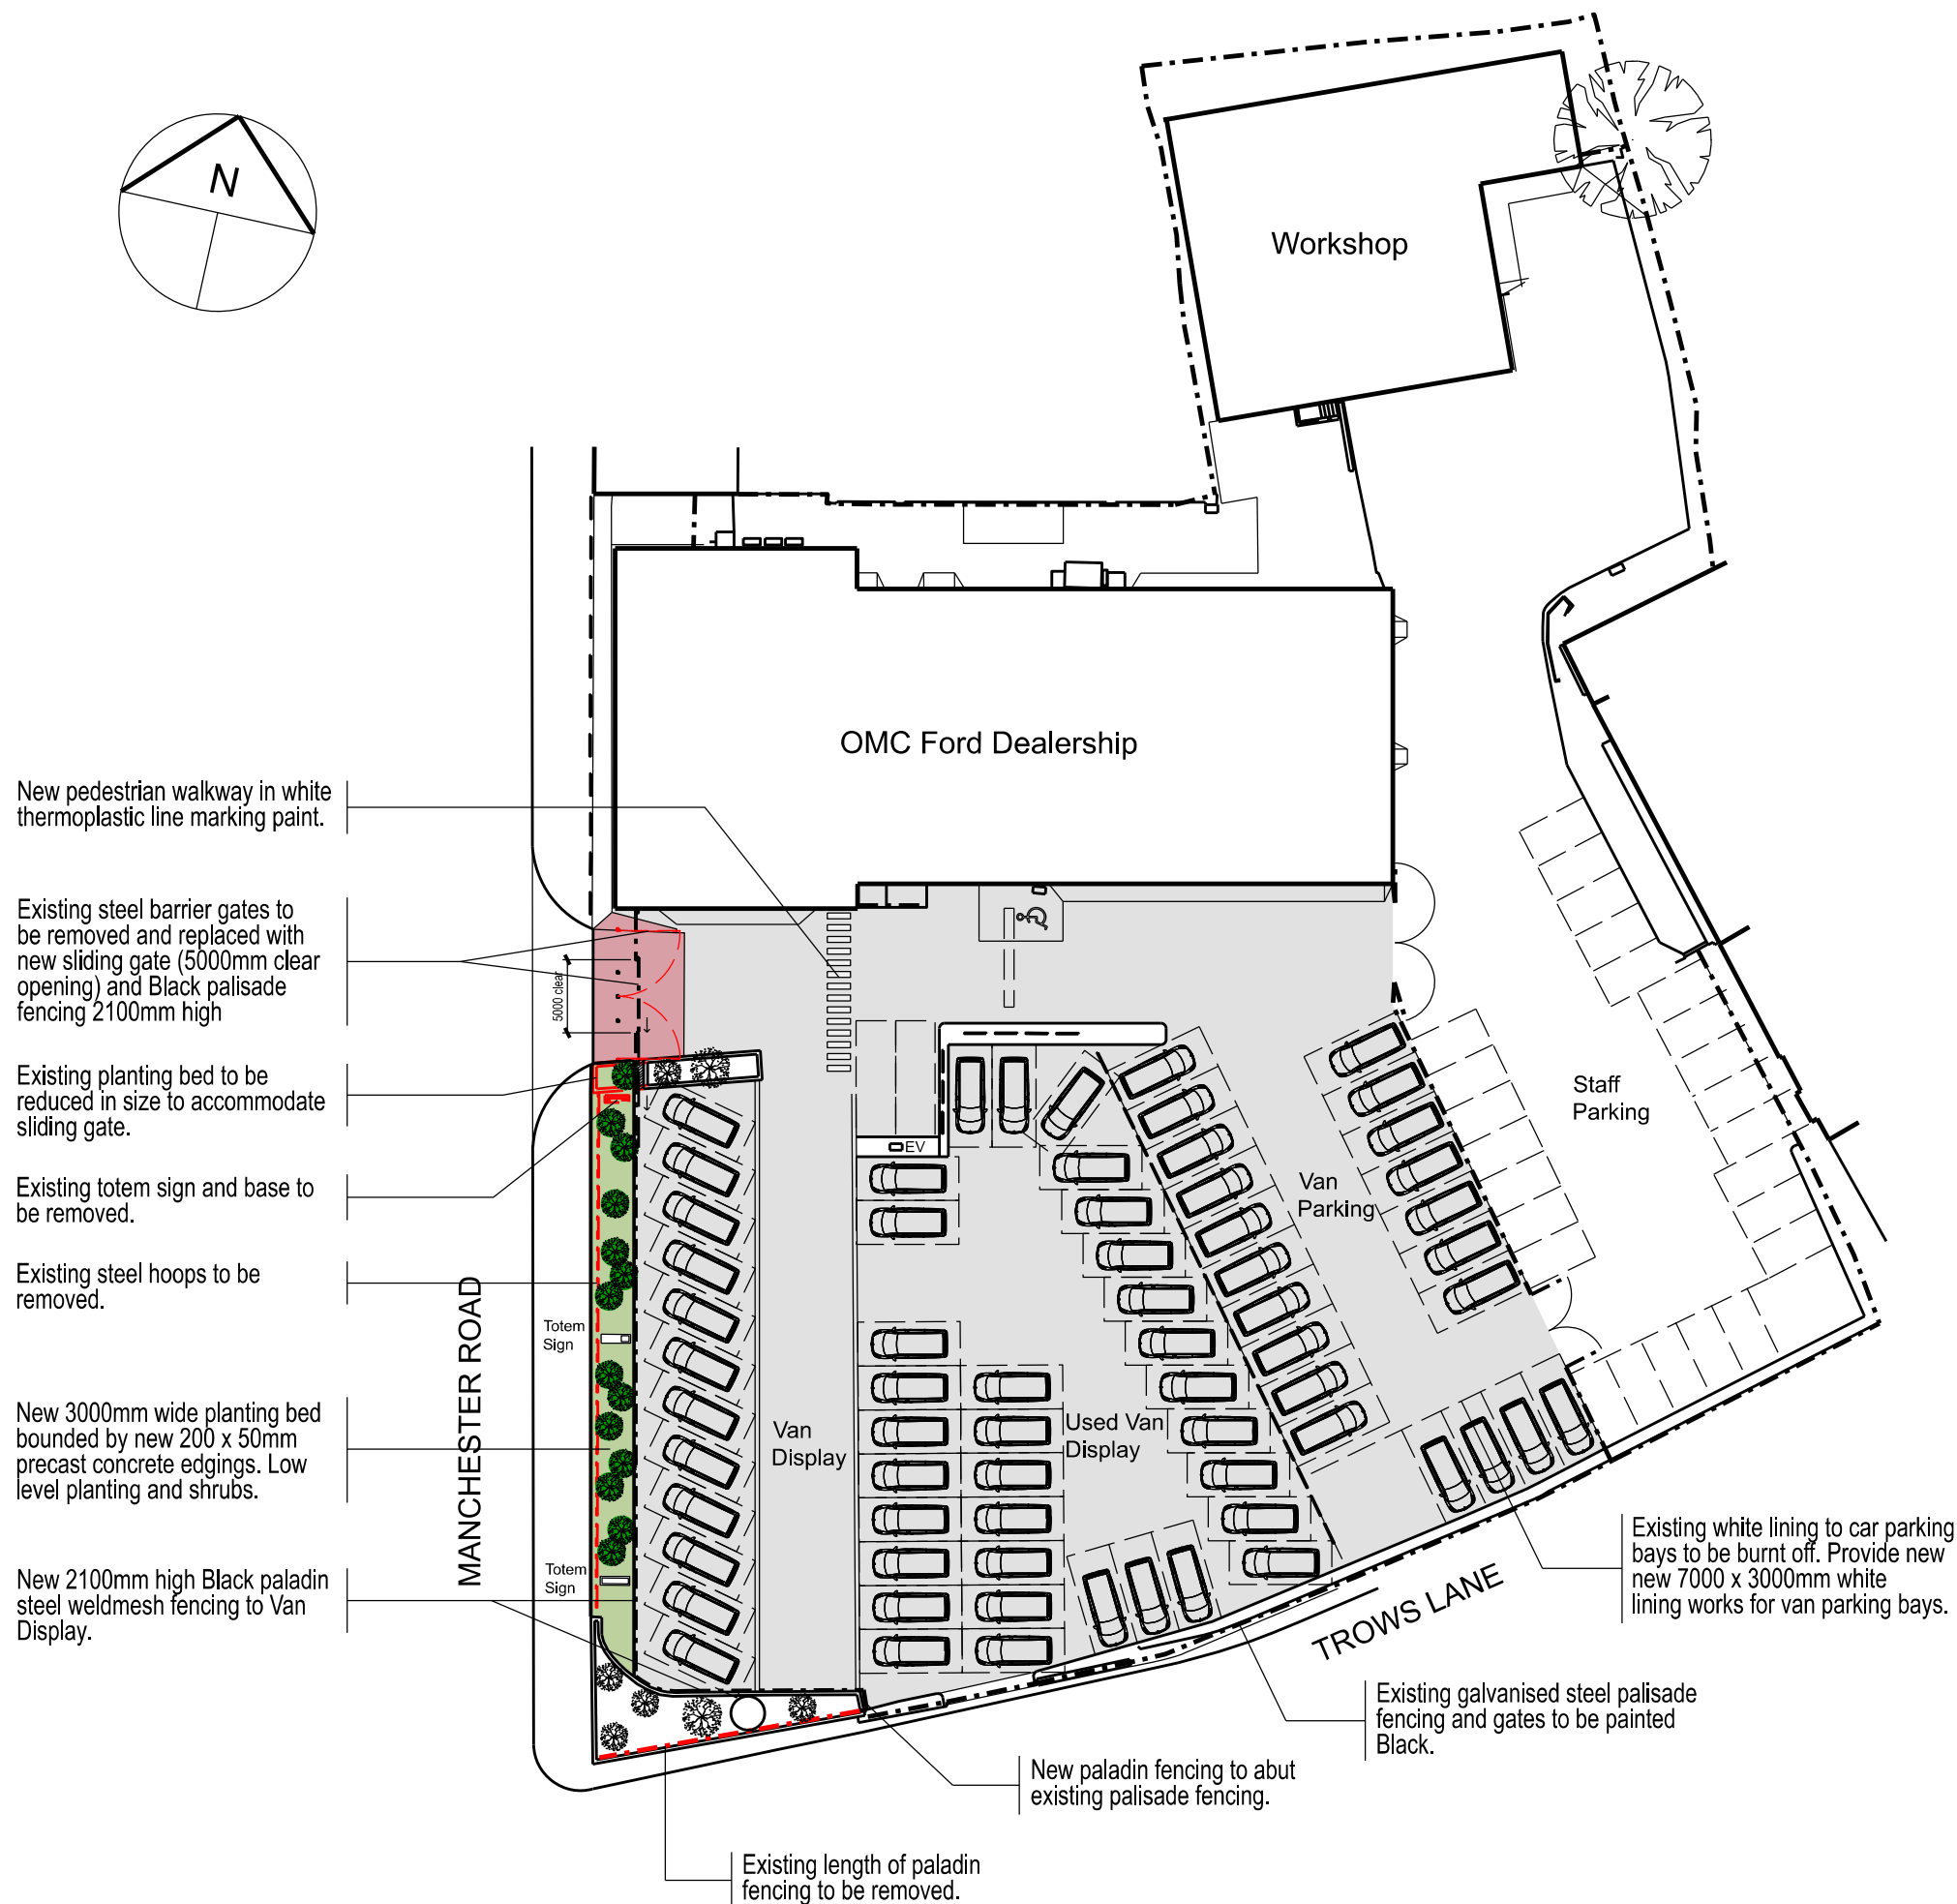

Typical Paladin fencing detail



Typical sliding gate detail

1:500 0m 10m 20m 30m 40m

Proposed Site Plan

OMC Ford
Manchester Road, Rochdale

6645_115_P1
Scale : 1:500 @A2

TAYLORDESIGN
architects

© Taylor Design 2025
w www.taylor-design.co.uk
Nercliffe House, Station Road, Wilmot, Cheshire SK3 1BU
t 01625 528181 e office@taylor-design.co.uk