


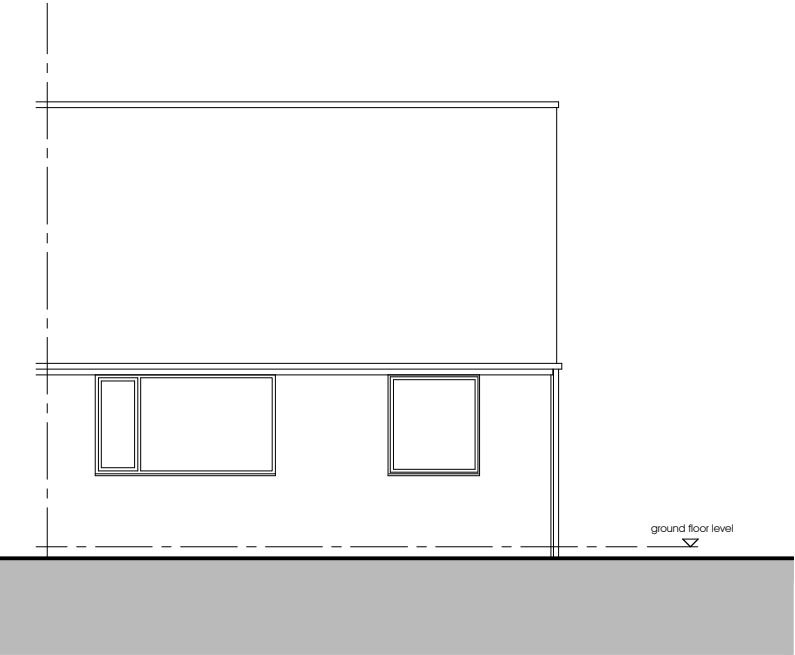

side elevation
Scale: 1:100



front elevation
Scale: 1:100



rear elevation
Scale: 1:100

status
PLANNING - PA LE
job no

drawing number
04

title
existing elevations

scale
1:100 @ A3
date
june 2025

project
34 haugh lane, newhey

proposed rear extension
and rear dormer

client
j wilkinson

do not scale this drawing
all dimensions to be verified on site
this drawing is copyright and is not to be copied
or disclosed to any unauthorized person without
express and prior written consent