



EXISTING FRONT ELEVATION

NEW WHITE UPVC WINDOW TO MATCH EXISTING


BUILD UP WALL BELOW WINDOW IN BRICKWORK TO MATCH EXISTING



PROPOSED FRONT ELEVATION




EXISTING IMAGE

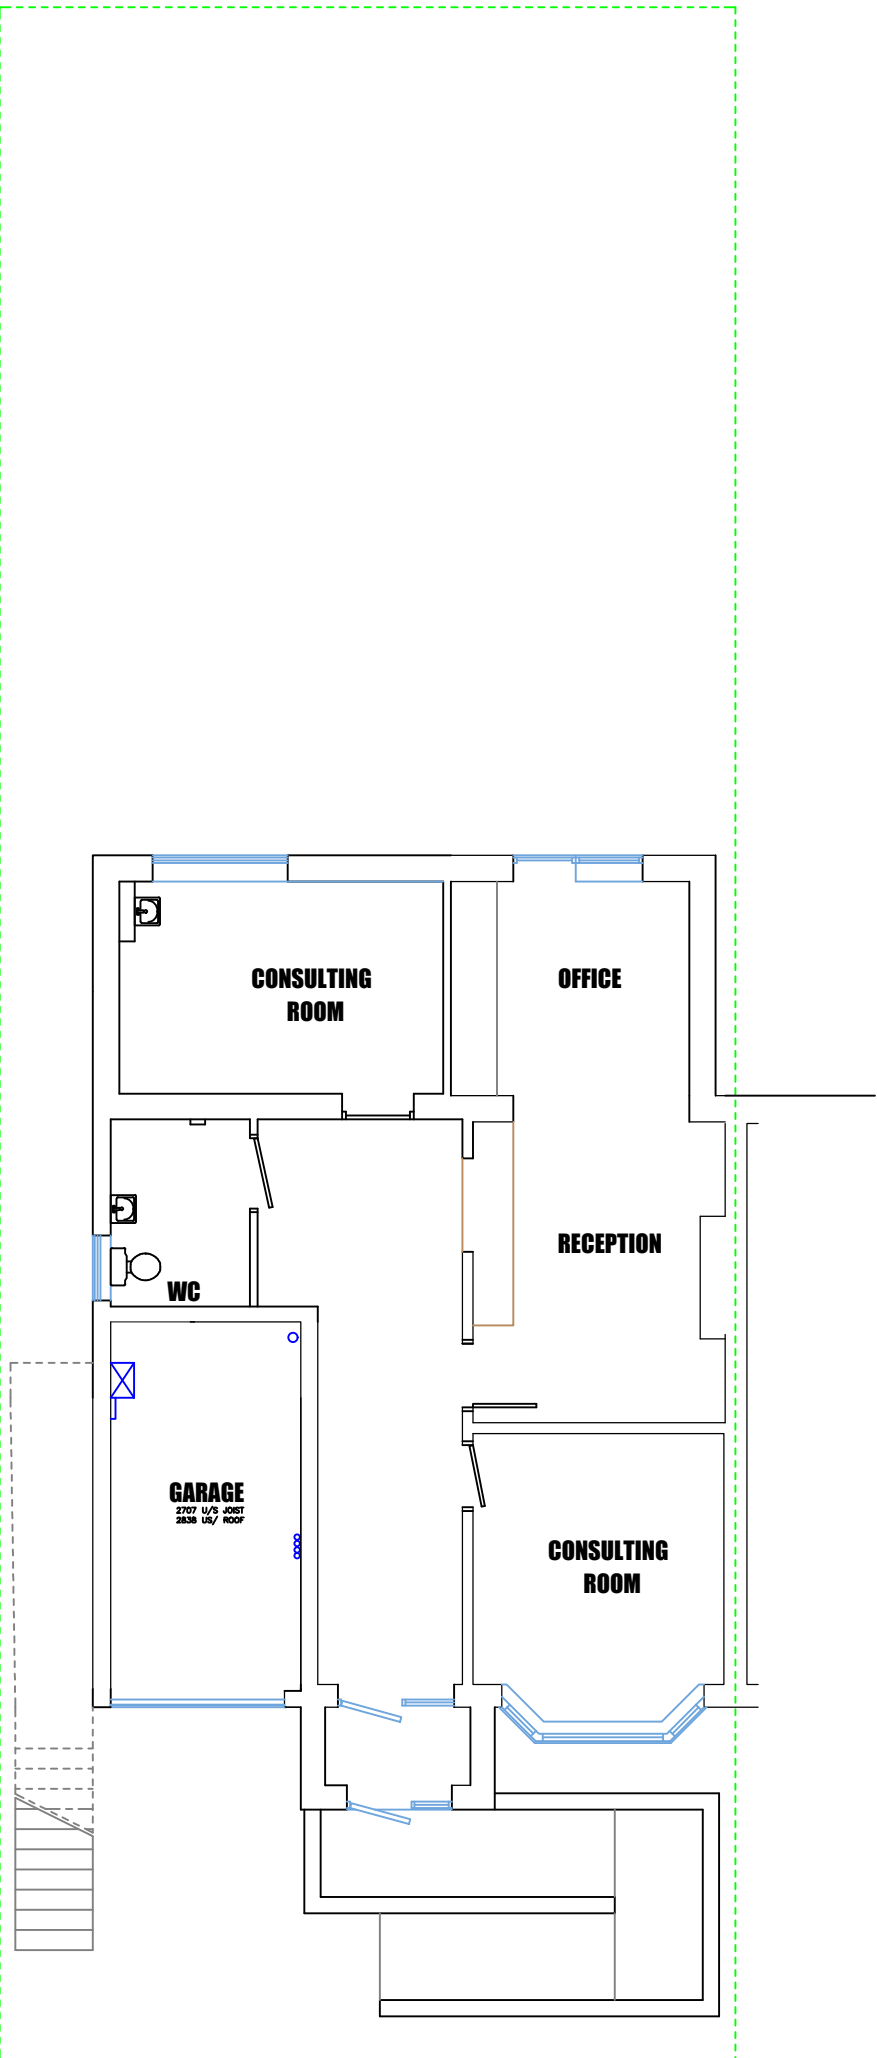

EXISTING GROUND FLOOR PLAN

EXISTING SPACE CONVERTED TO CONSULTING ROOM

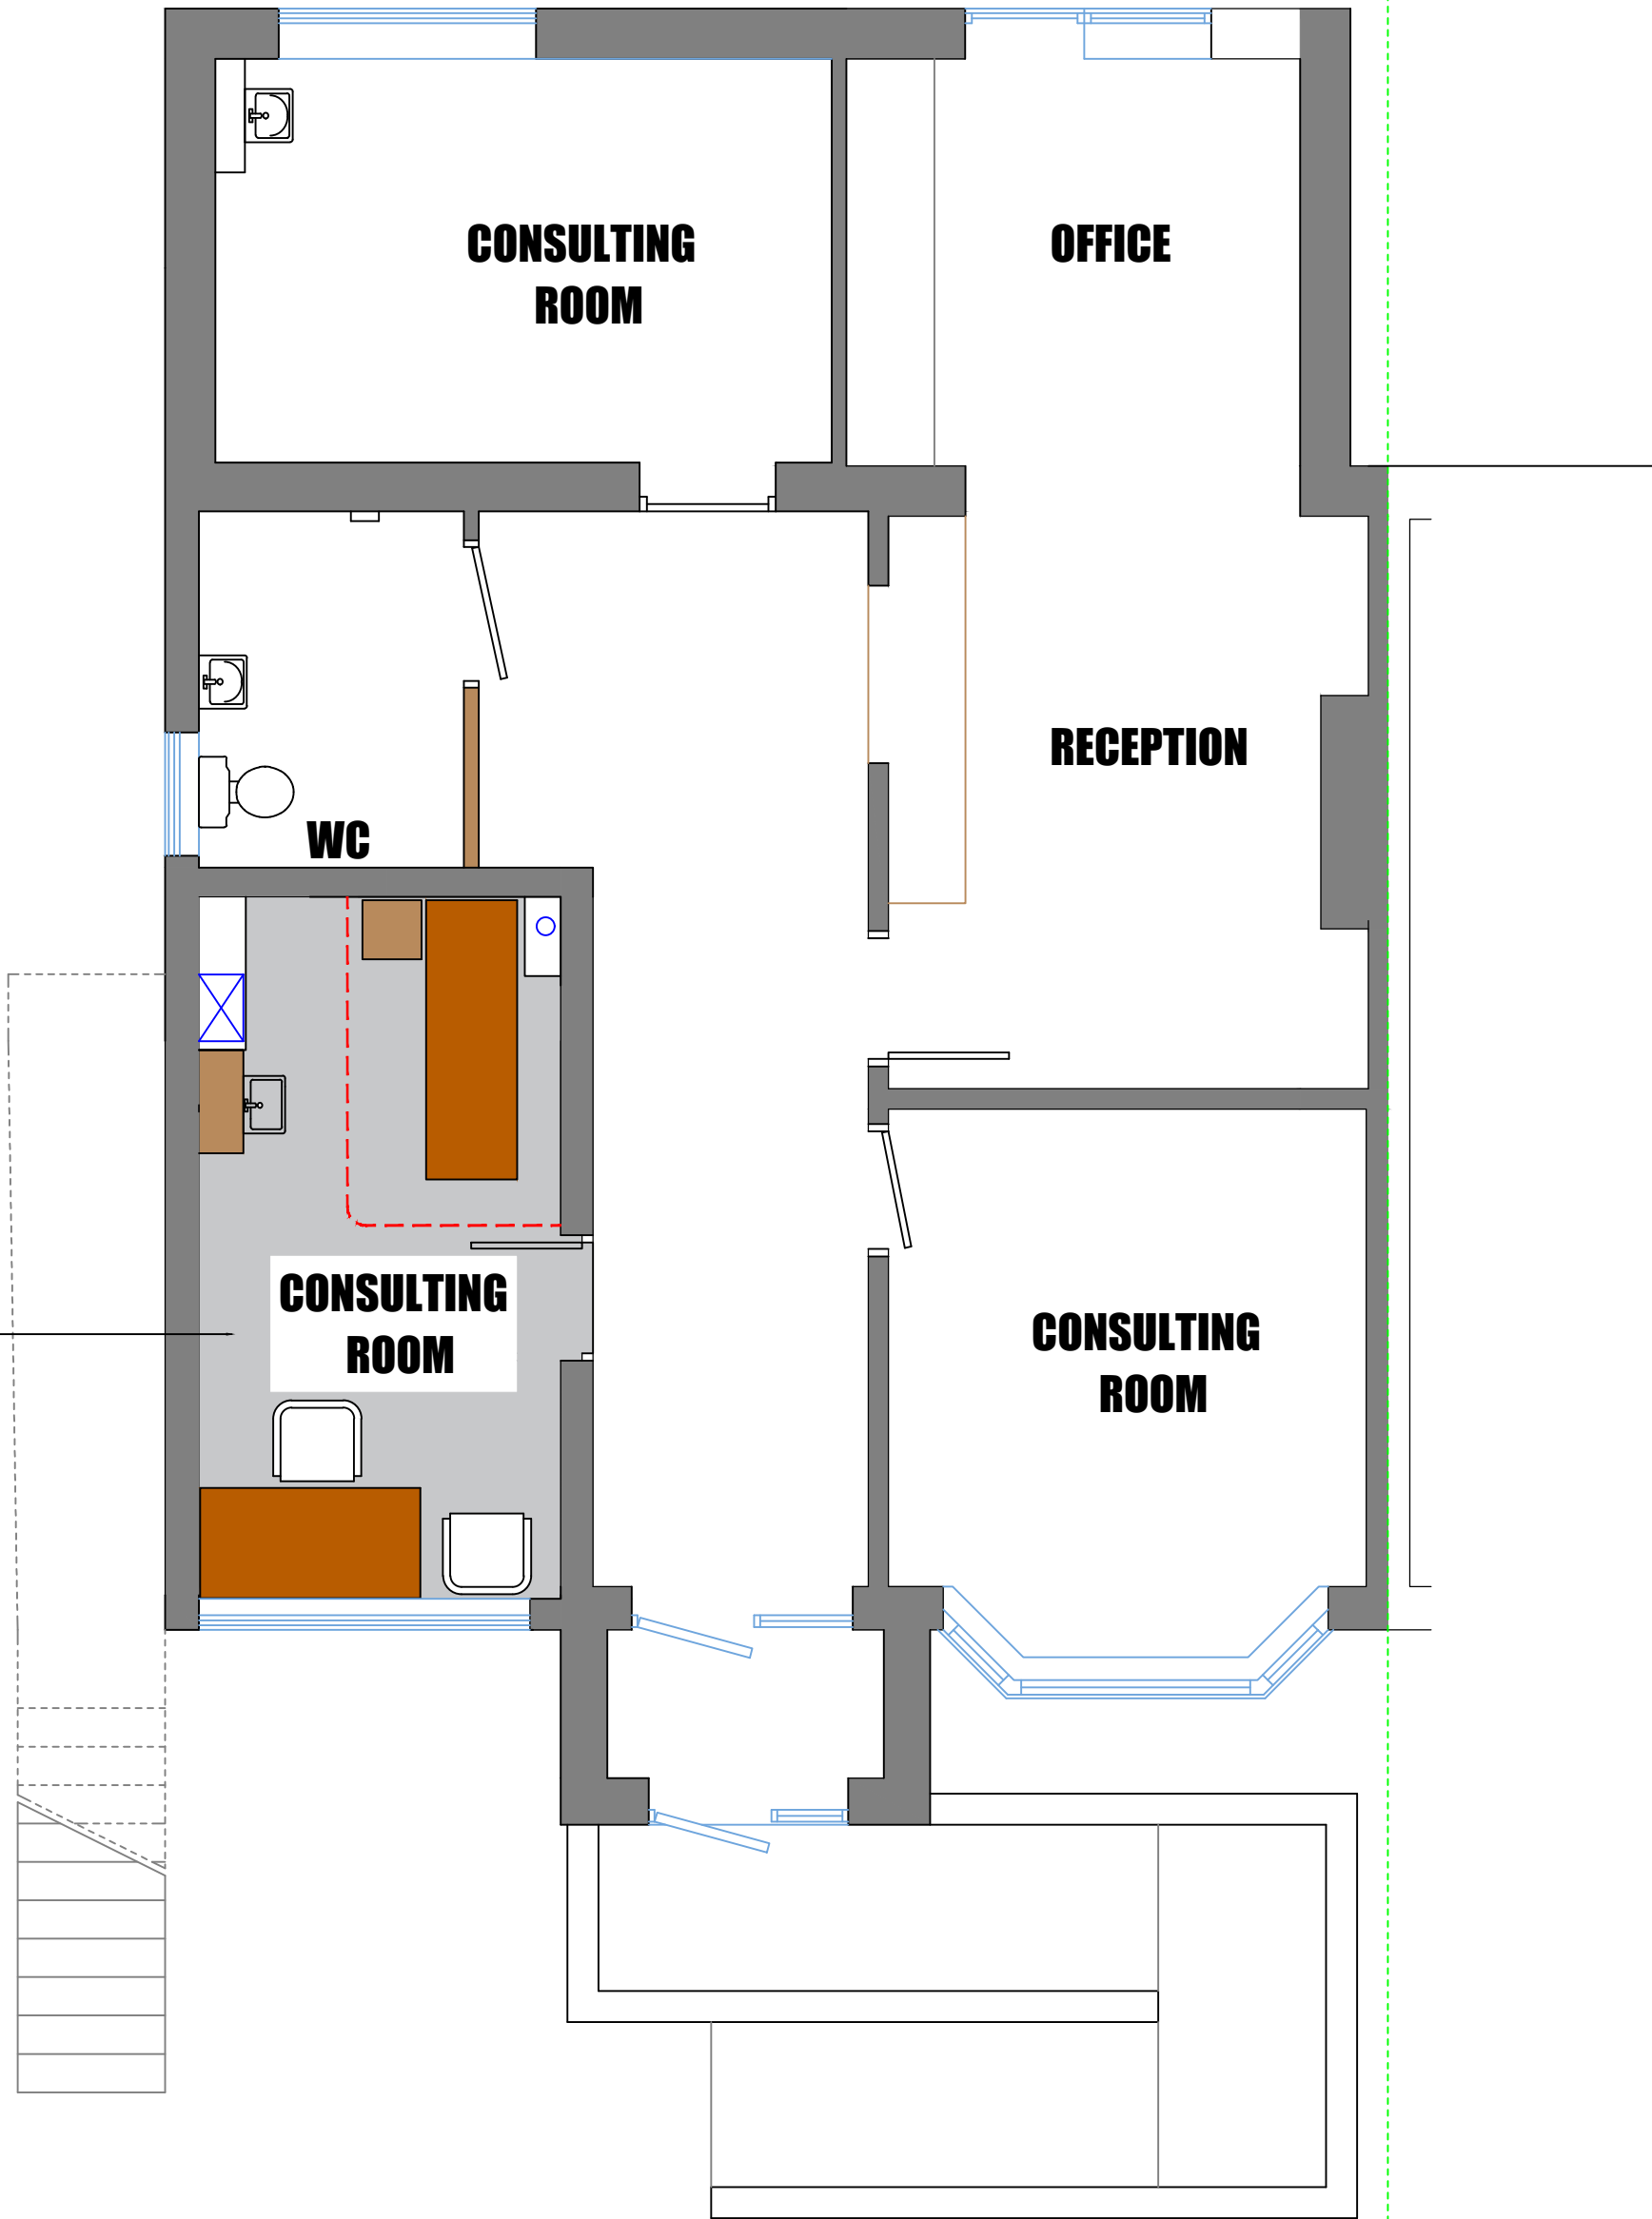

PROPOSED GROUND FLOOR PLAN

REV.	DESCRIPTION	DATE

ph

ARCHITECTURE

Tel: 01457 838801

Mobile: 07967 233507

Fax: 01457 838801

email:pharchitecture@aol.com

7 Larkwood Close, Carrbrook,

Stalybridge,Cheshire,SK15 3NL

Drawing Number,	Date
025/TFP/001	JUNE.25
Revision,	Scale,
	1:100
	1:50

Drawing / Job Title,

PROPOSED CONVERSION OF GARAGE TO CONSULTING ROOM

EXISTING AND PROPOSED PLANS

Client,

THE FAMILY PRACTICE

133 BOWNESS ROAD

MIDDLETON

MANCHESTER M24 4EN