


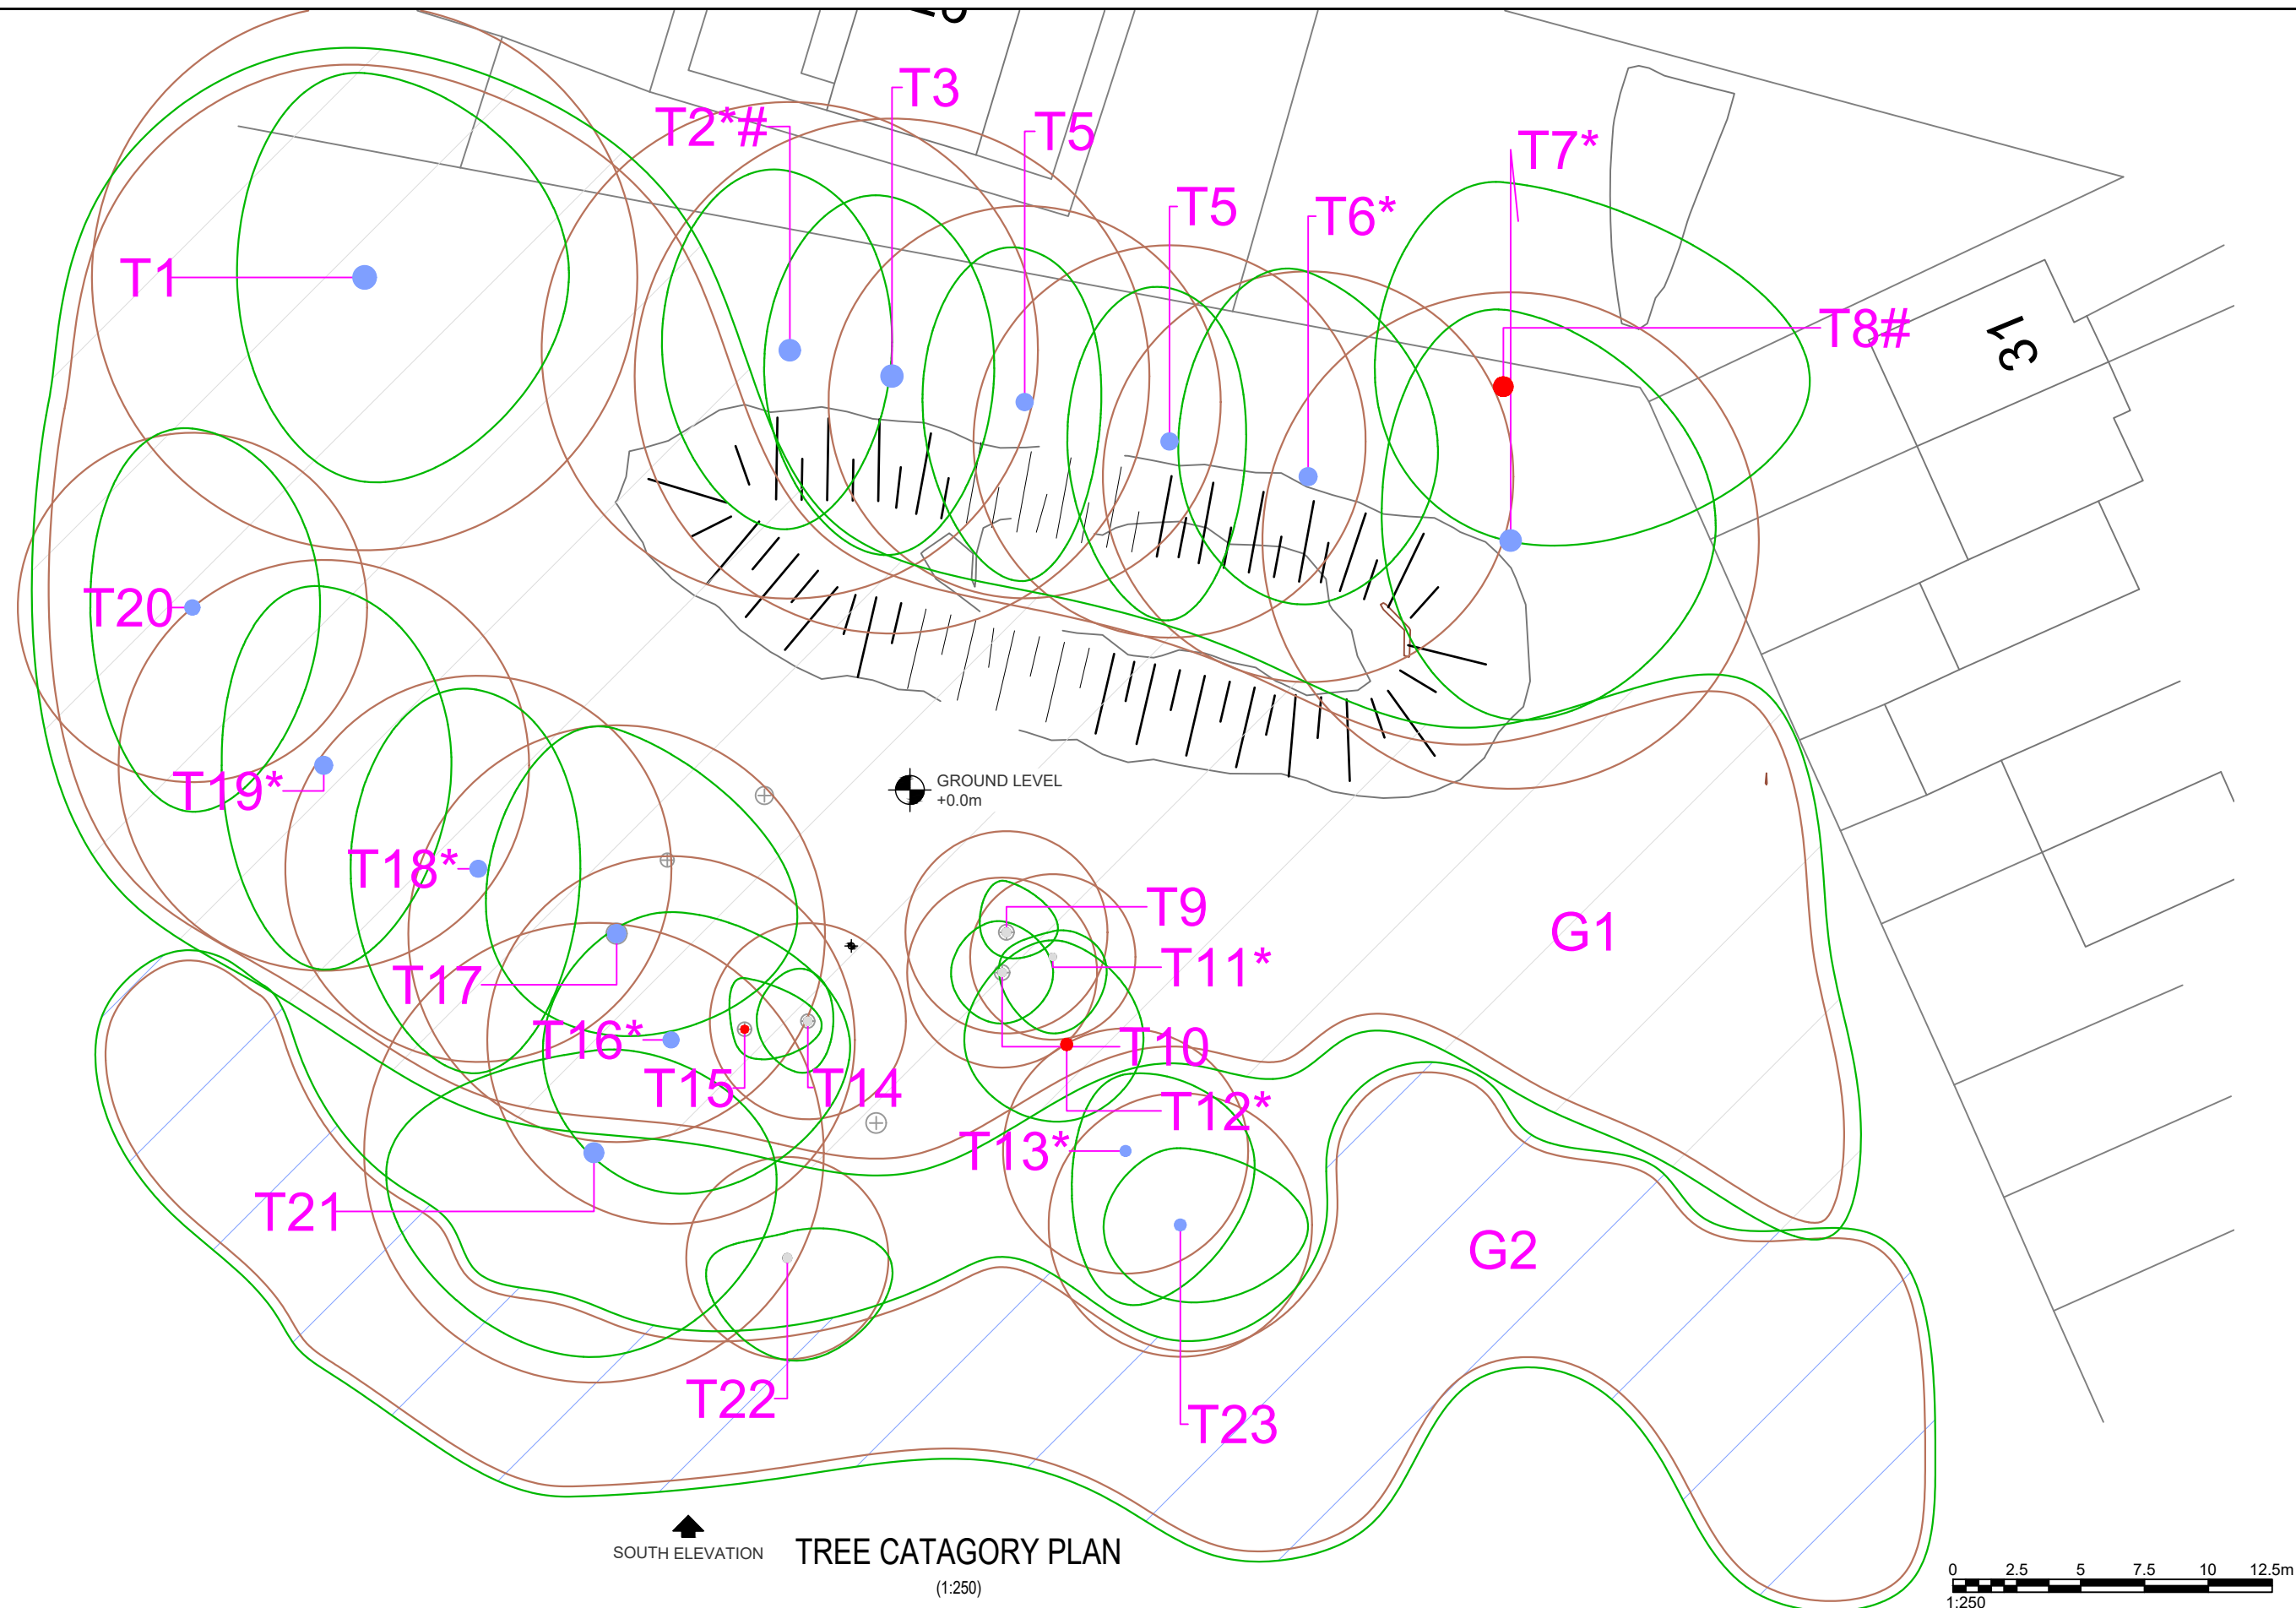


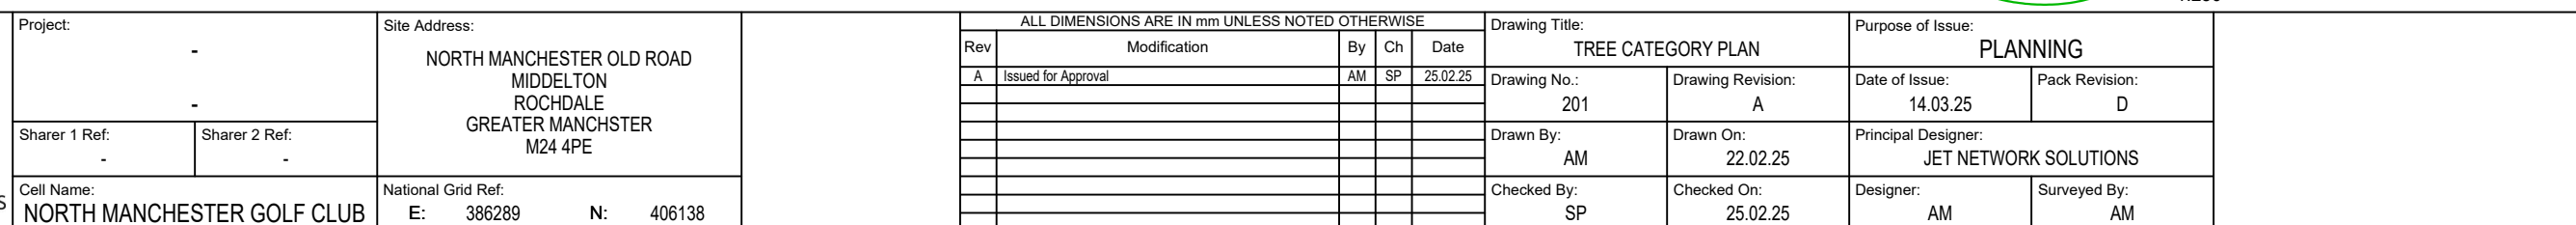


TREE CATAGORY PLAN

(1:250)

 

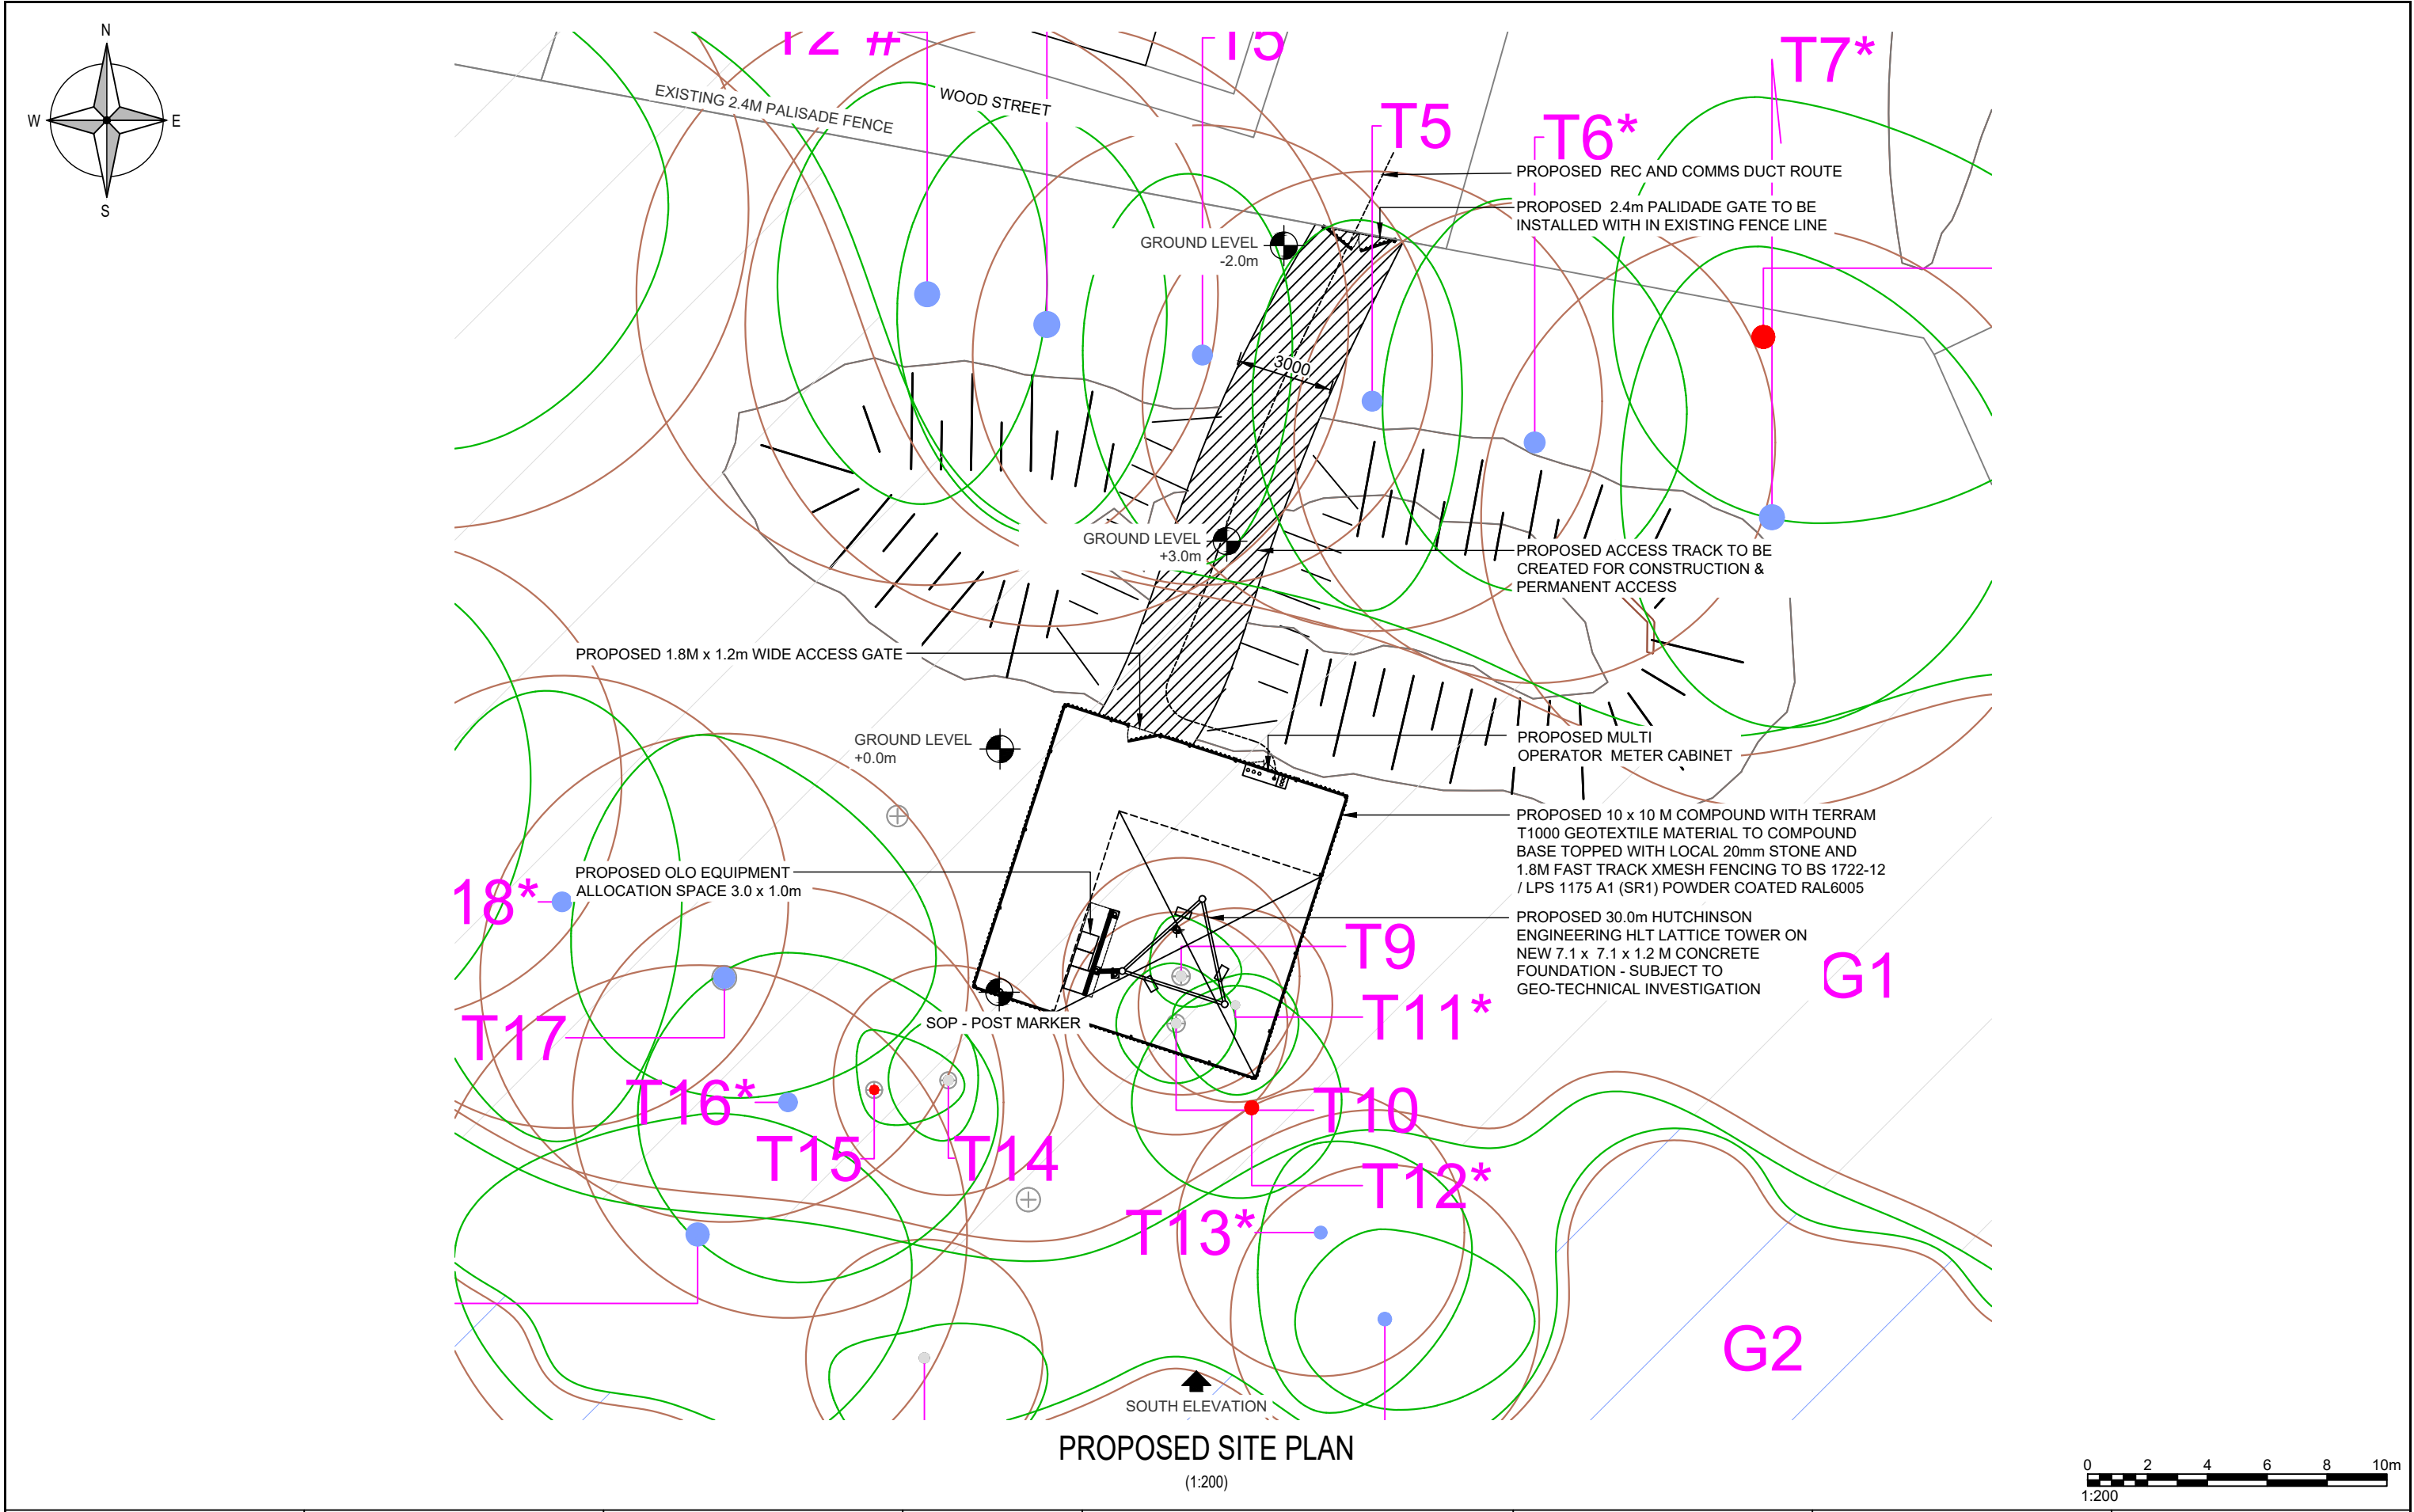

PROPOSED SITE PLAN
(1:200)

 

		Project:	-	Site Address: NORTH MANCHESTER OLD ROAD MIDDLETON ROCHDALE GREATER MANCHESTER M24 4PE		ALL DIMENSIONS ARE IN mm UNLESS NOTED OTHERWISE			Drawing Title: PROPOSED SITE PLAN		Purpose of Issue: PLANNING	
		Sharer 1 Ref:	-			Rev	Modification	By	Ch	Date	Drawing No.:	Pack Revision:
		Sharer 2 Ref:	-			A	Issued for Approval	AM	SP	25.02.25	202	D
		Cell Name:	NORTH MANCHESTER GOLF CLUB			B	Access Arrangement amended	AM	SP	14.03.25		
		National Grid Ref:	E: 386289 N: 406138			C	Tower type amended	DW	SP	07.05.25		
						D	Compound relocated	DW	SP	05.06.25		
											Drawn By:	Principal Designer:
											AM	JET NETWORK SOLUTIONS
											Checked By:	Designer:
											SP	AM
											Checked On:	Surveyed By:
											25.02.25	AM