


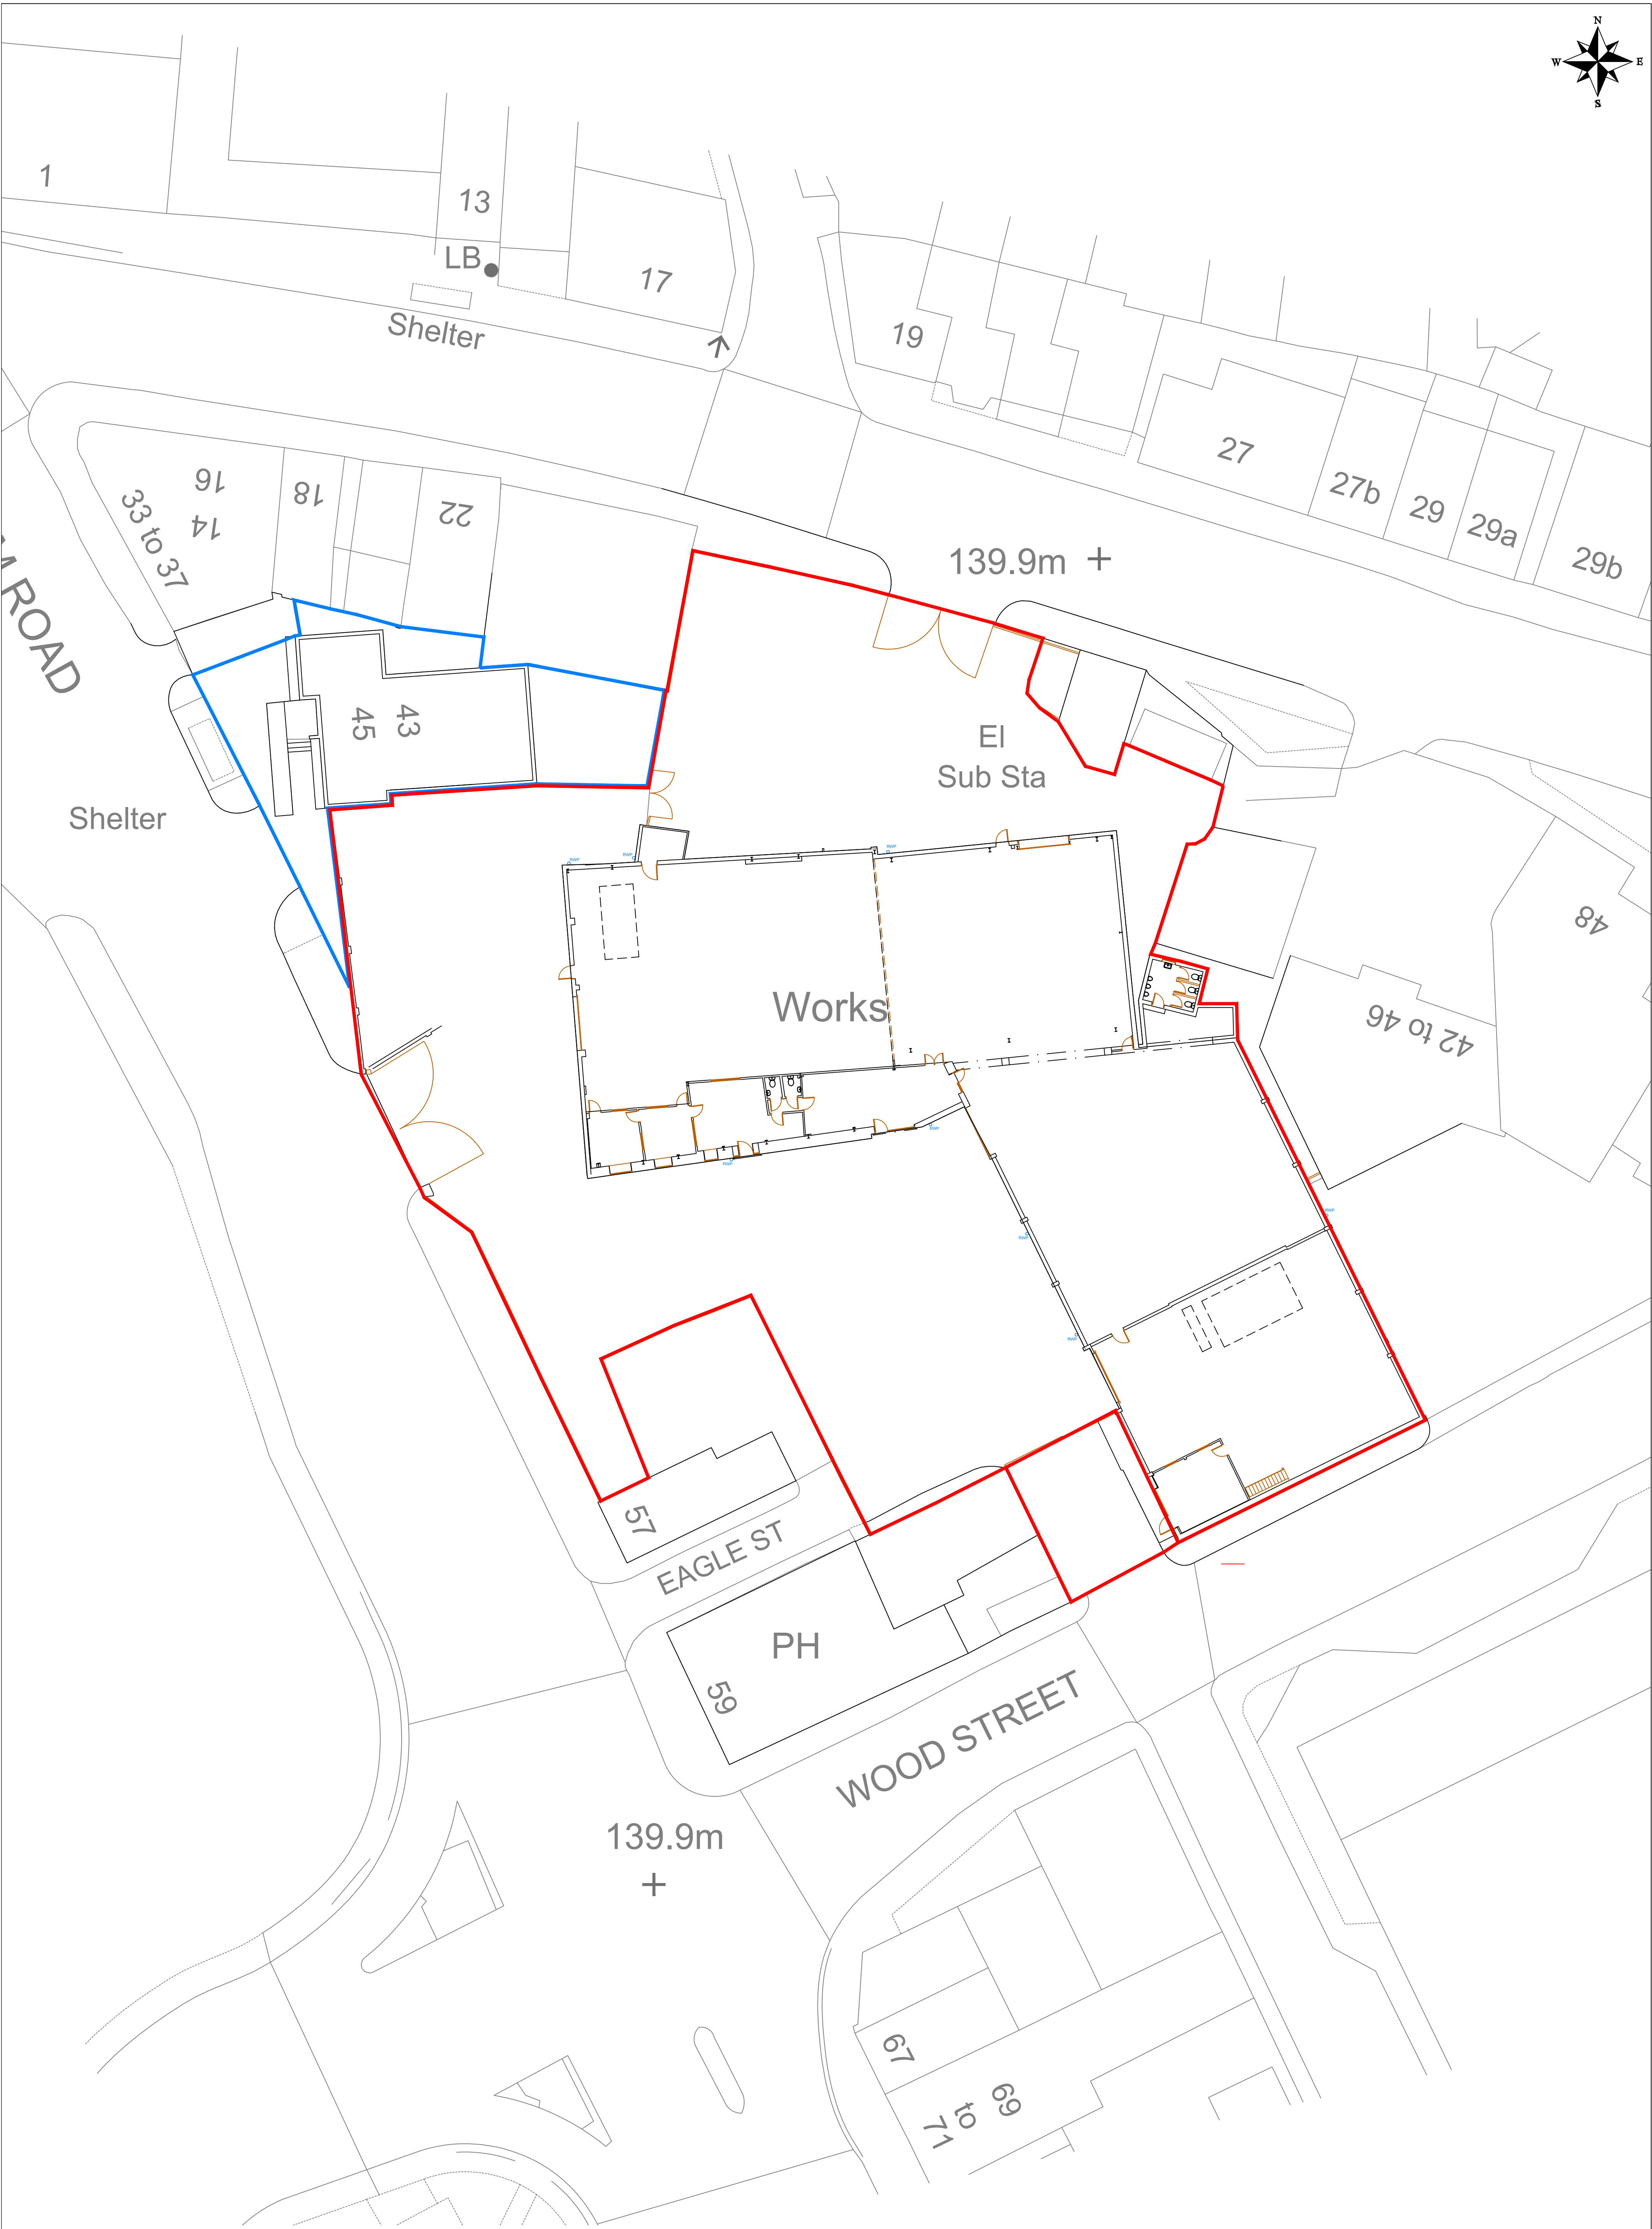

EDIFICE Building Consultants Limited
email: nick@edificebc.co.uk mobile: 07917125231
Architecture Project Management Consultancy

All levels and dimensions must be checked on site by contractor prior to commencement of works.
Any variations must be reported to Edifice Building Consultants Limited.
All information hereon is the copyright of Edifice Building Consultants Limited. Copying in full or
in part is forbidden without the written permission from Edifice Building Consultants Limited.

REVISIONS

PROJECT

Proposed Development at:
Northern Accident Repair
Oldham Road
Rochdale

DRAWING TITLE

Existing Site Plan

CLIENT

Saw Mills Industrial Estate Ltd

DATE

Feb '25

DRAWING NO

1003-1.02

REV

DRAWN BY

NH

SCALE

1:200@A1

C