


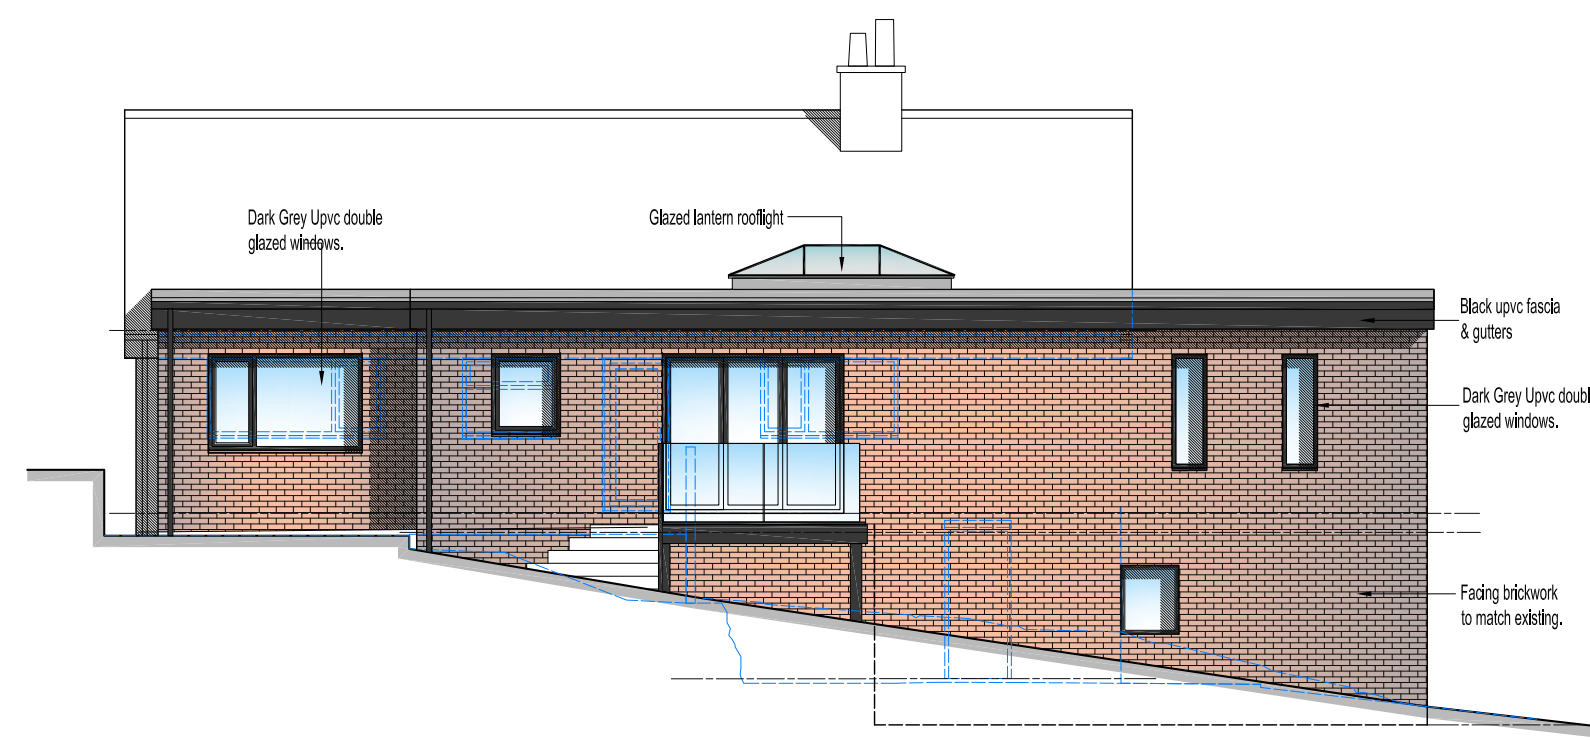


PROPOSED REAR ELEVATION scale 1:100




PROPOSED SIDE ELEVATION scale 1:100




PROPOSED FRONT ELEVATION scale 1:100

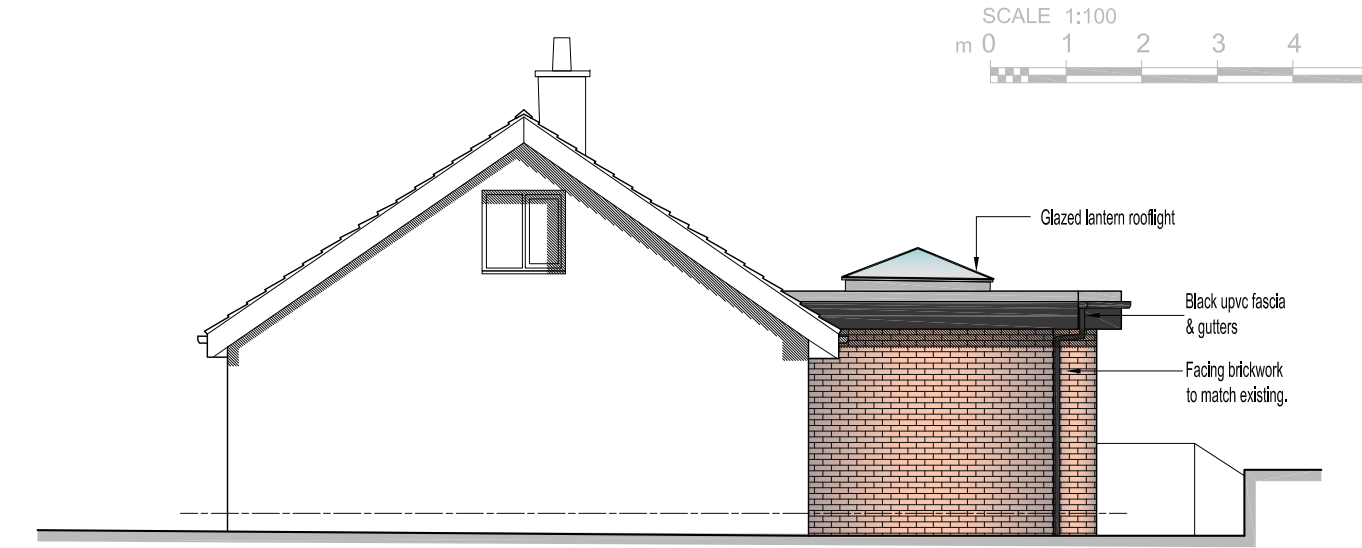


PROPOSED SIDE ELEVATION scale 1:100

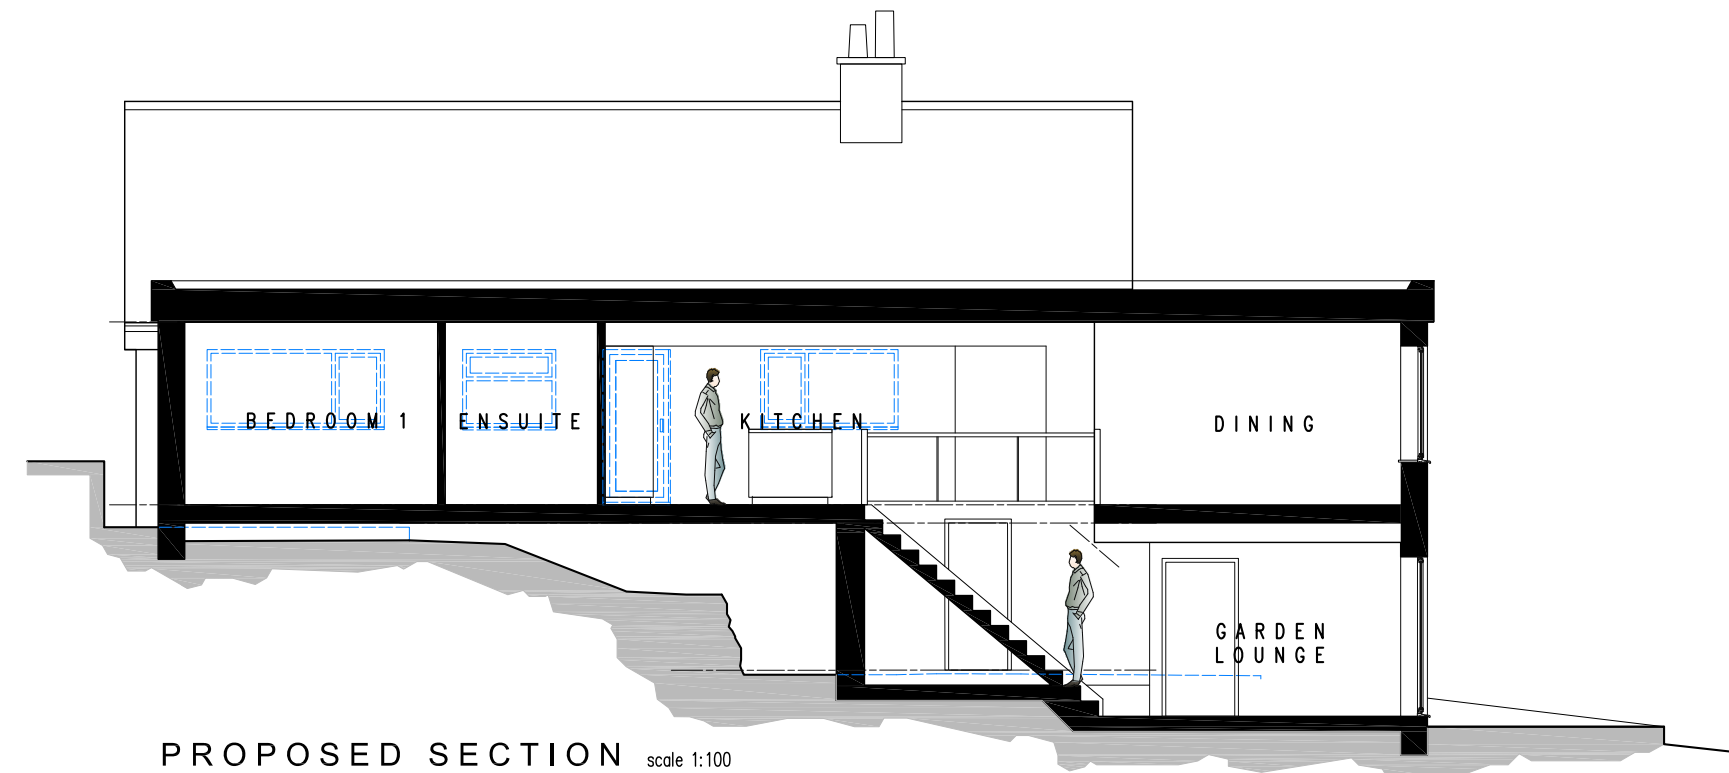

PROPOSED SECTION scale 1:100

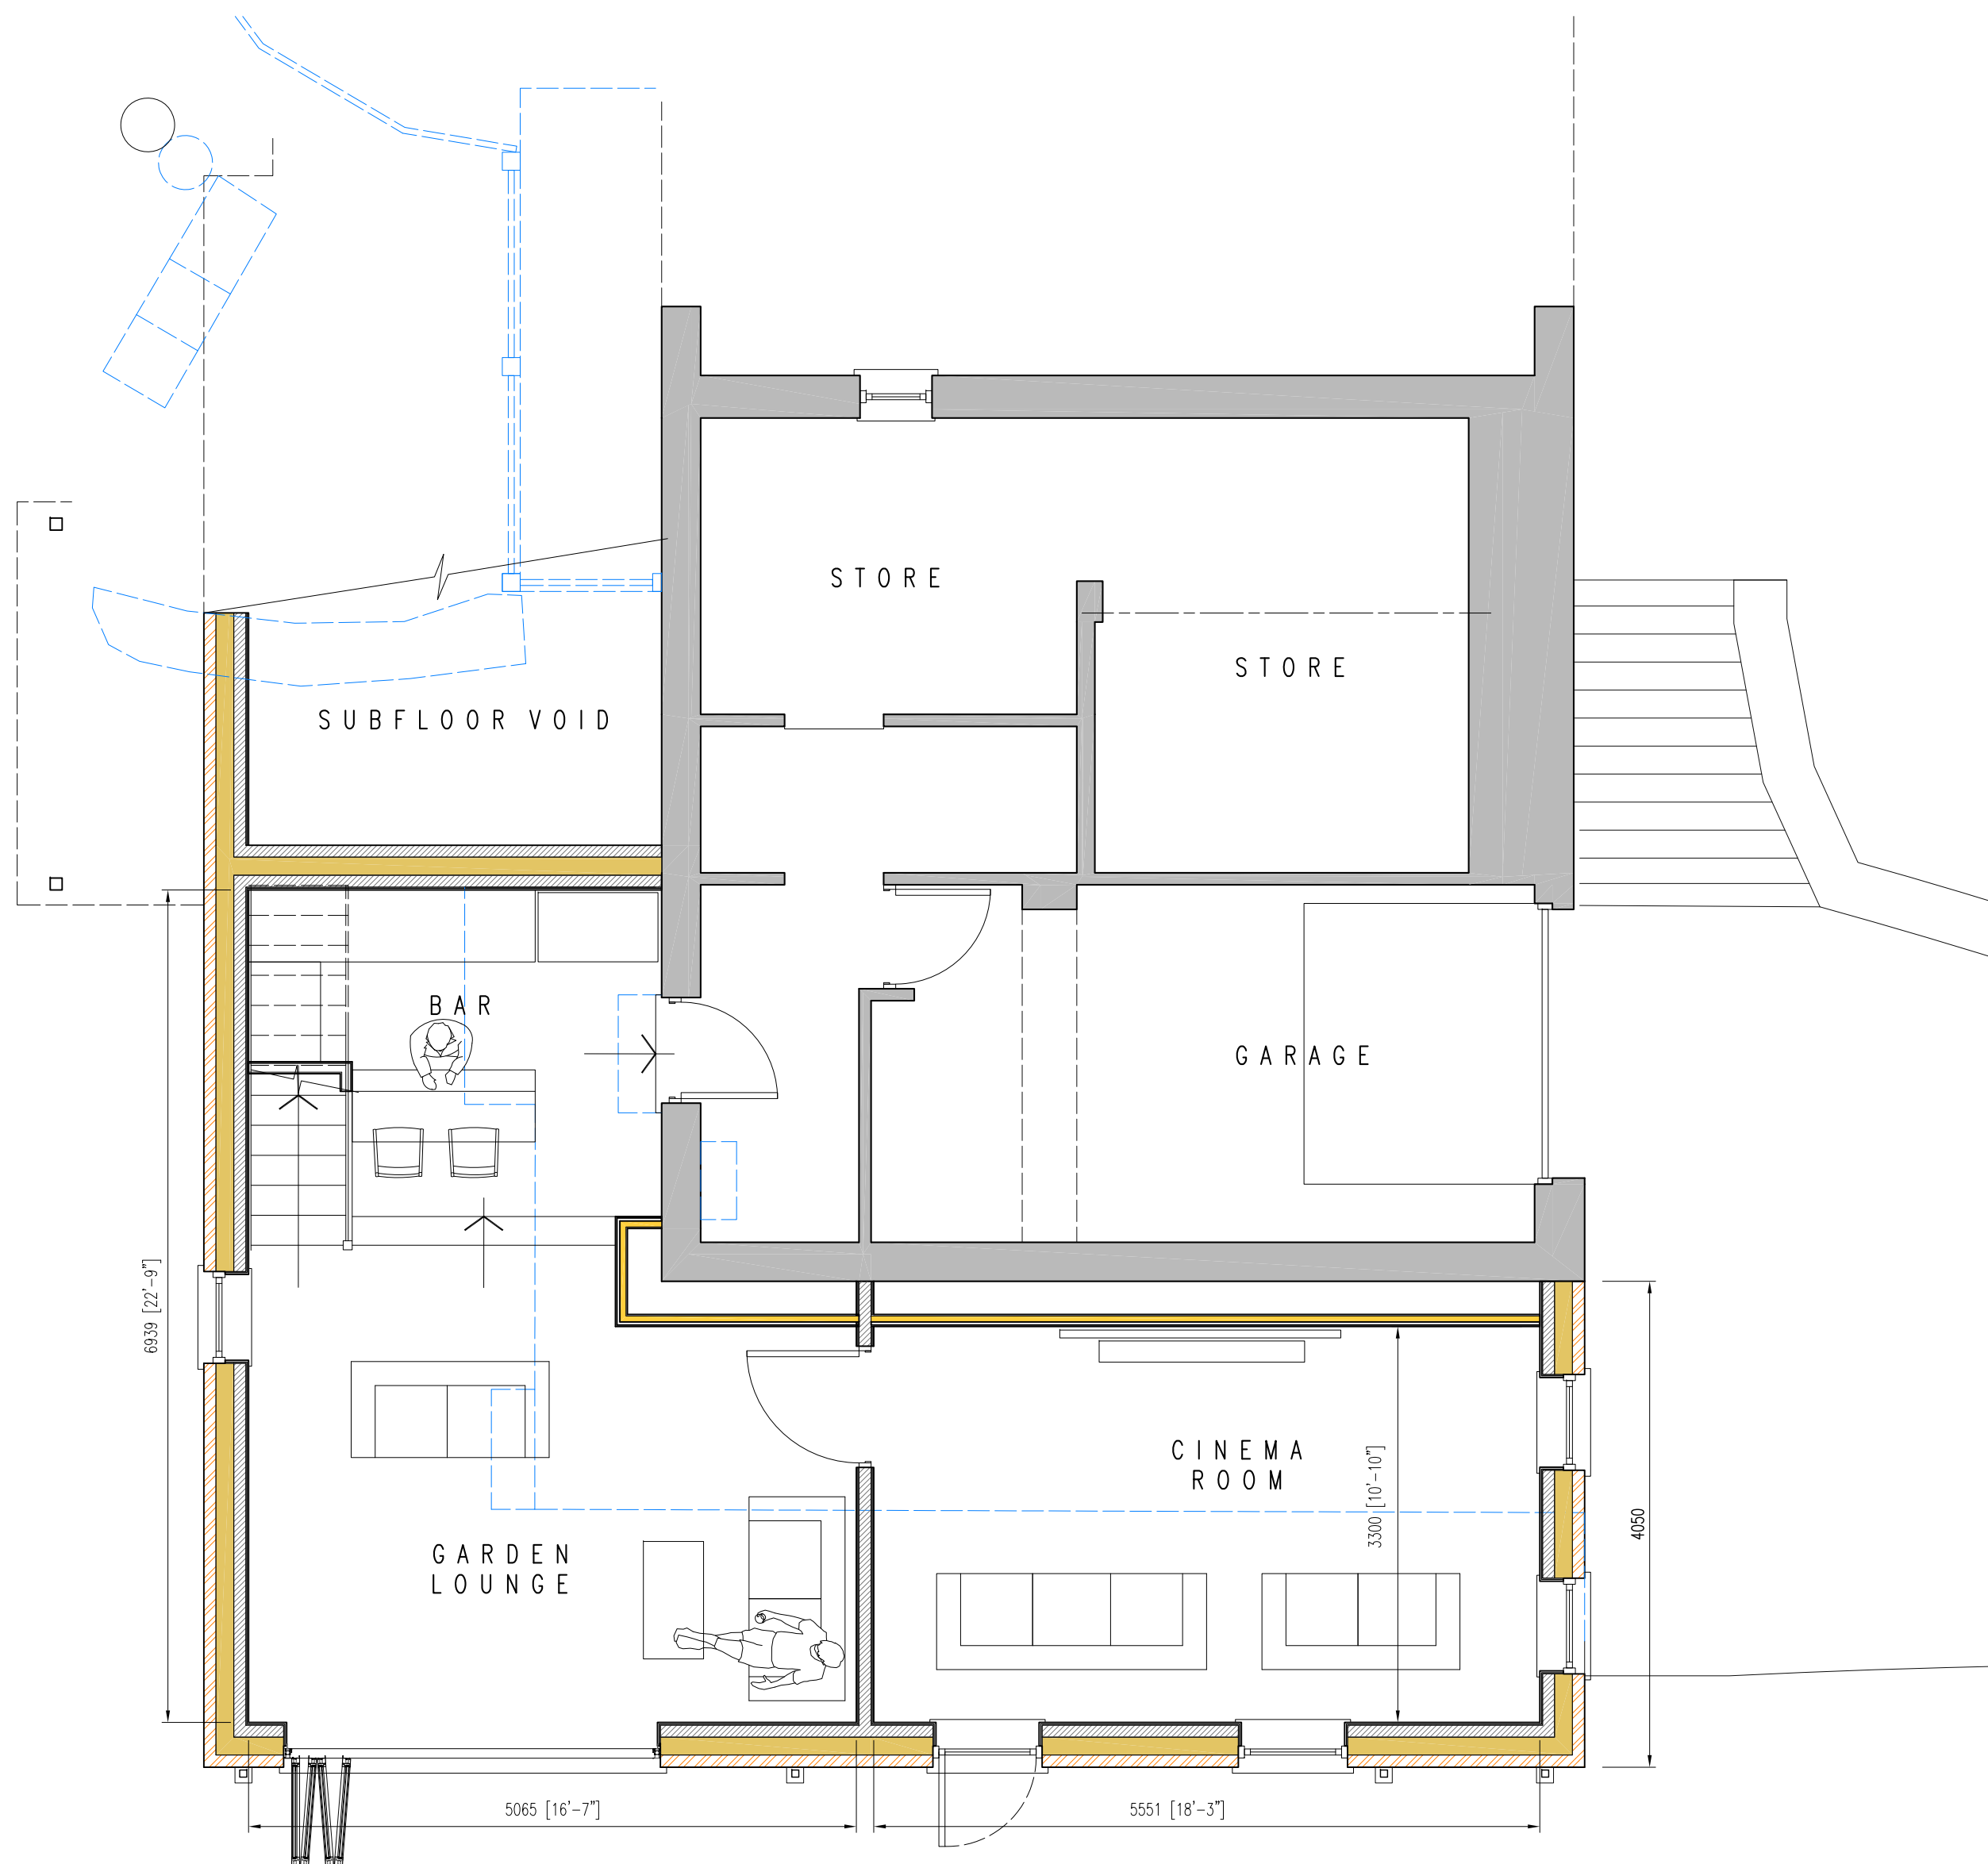

PROPOSED LOWER GROUND FLOOR PLAN scale 1:50

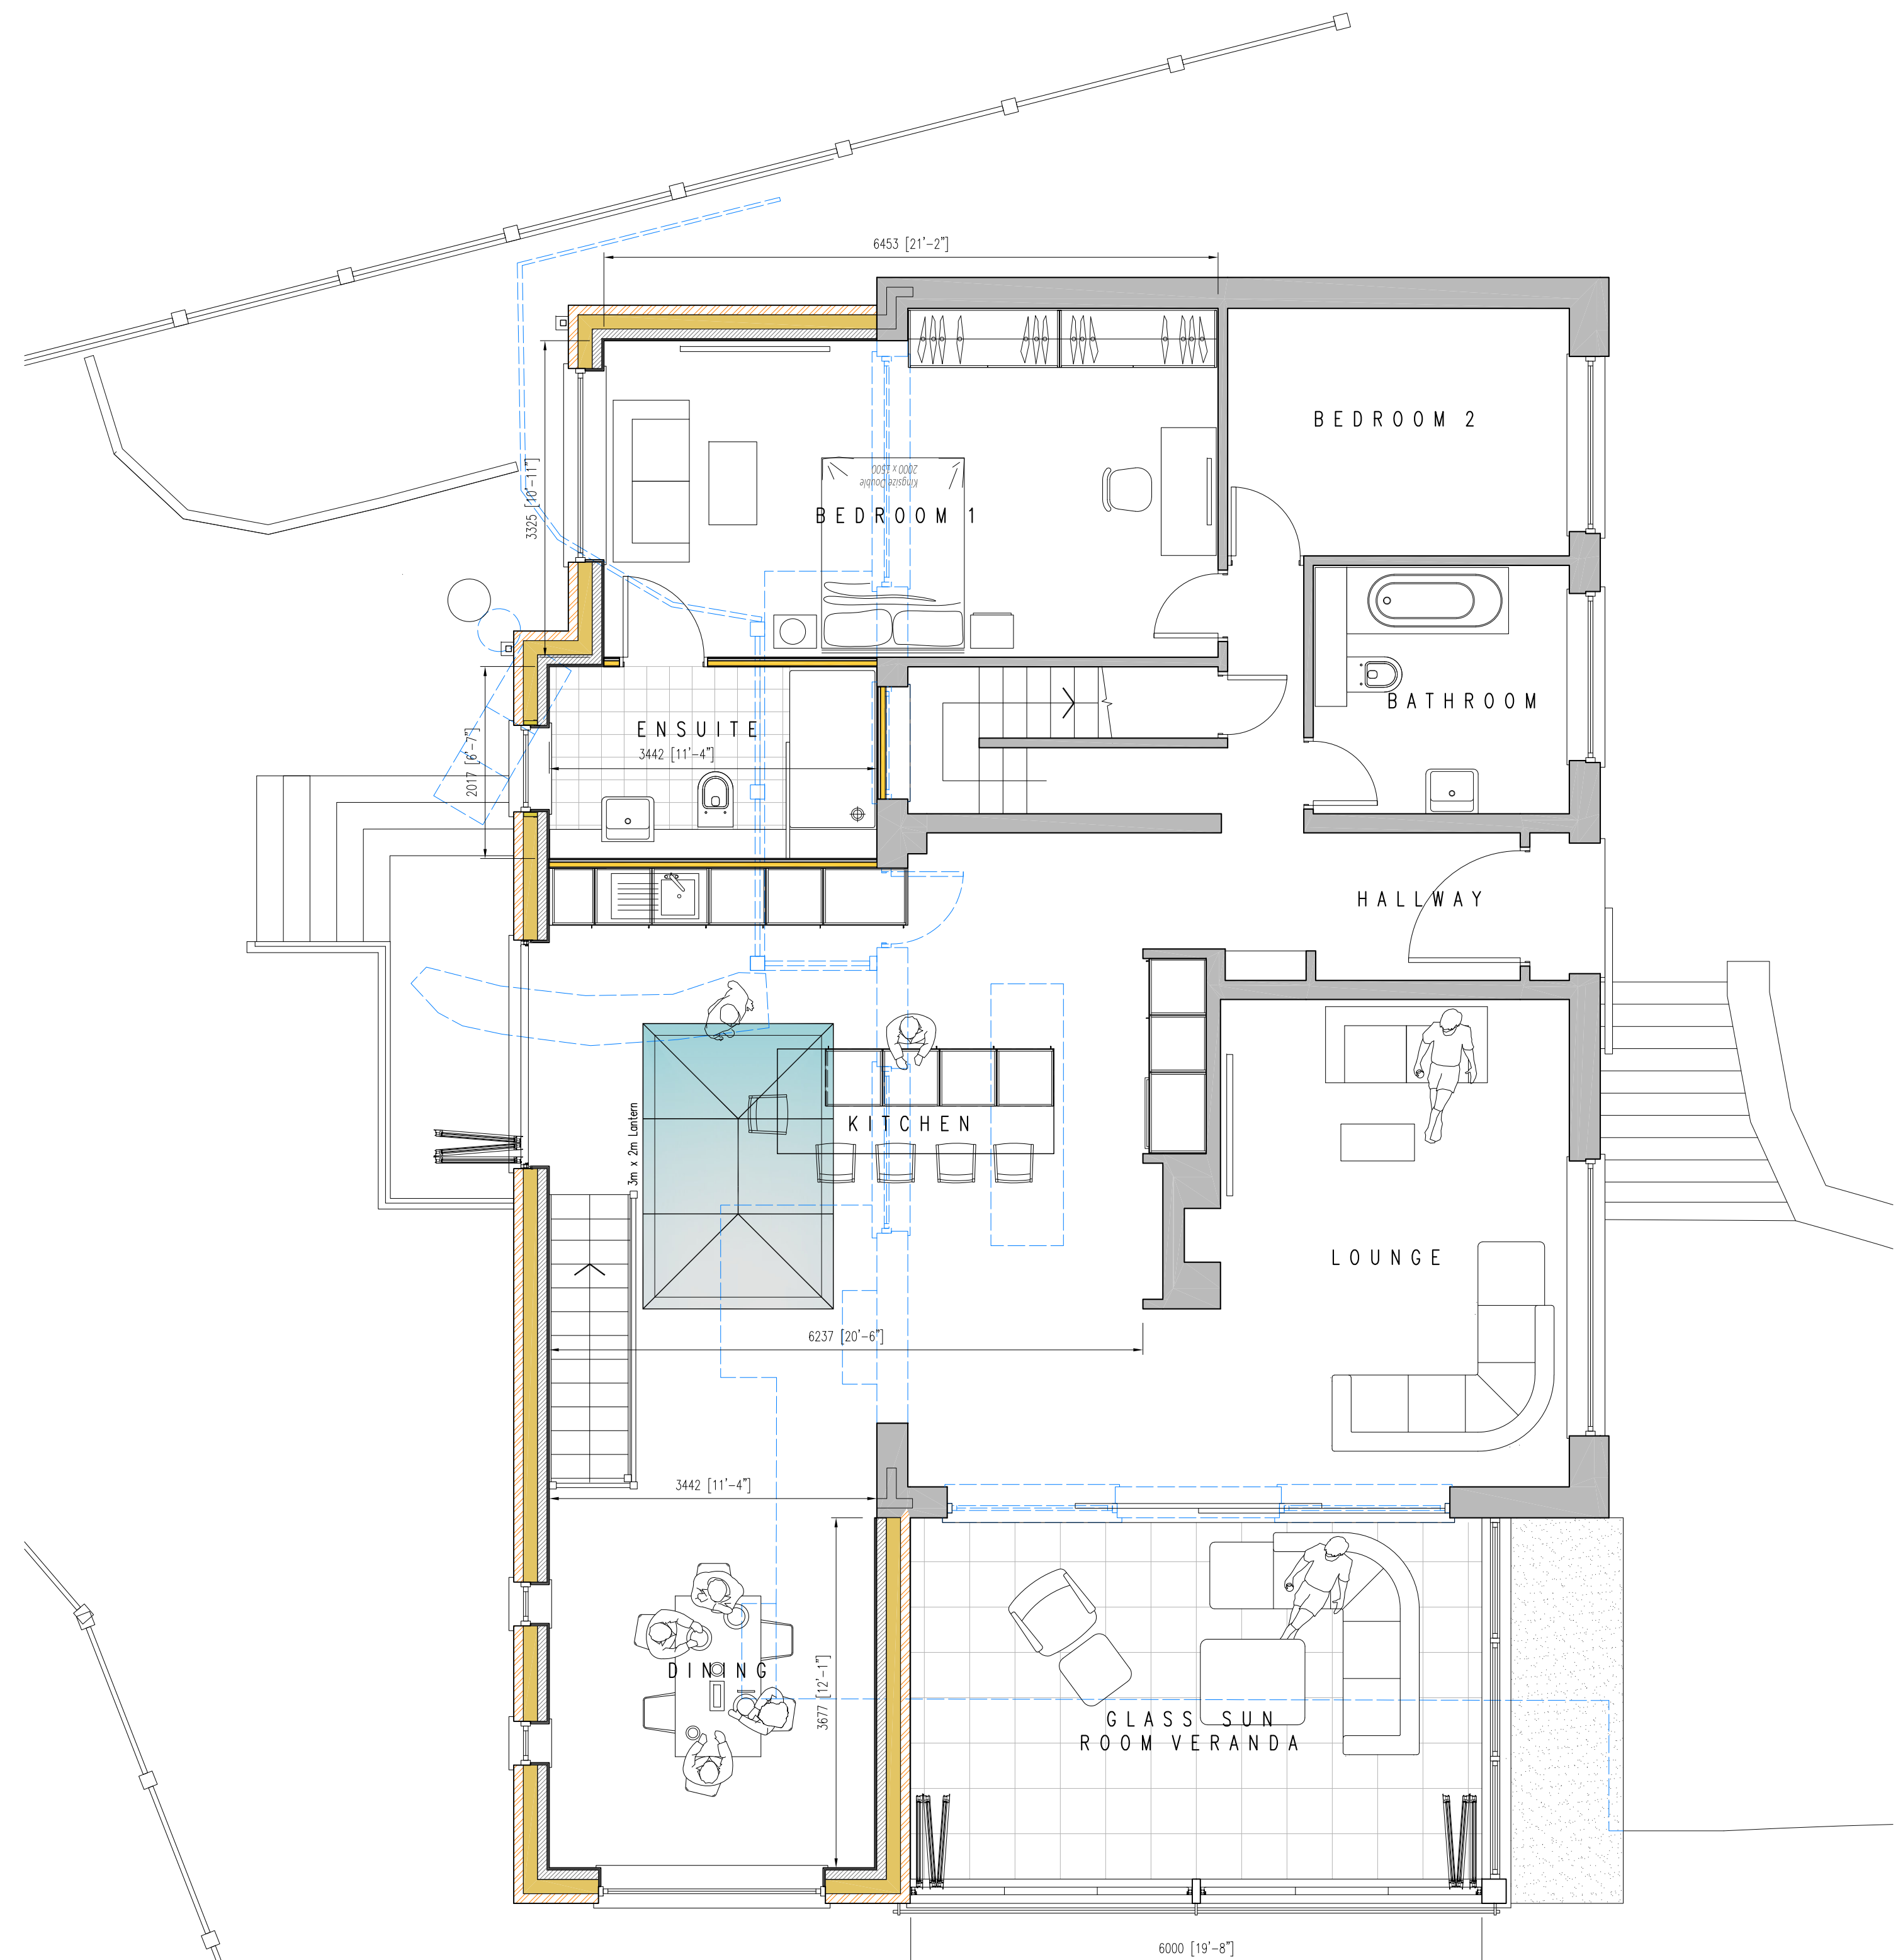

PROPOSED GROUND FLOOR PLAN scale 1:50

SCALE 1:100  
m 0 1 2 3 4 5

|   |                                                                                          |          |
|---|------------------------------------------------------------------------------------------|----------|
| E | Window colour revised, 2no. additional slot windows added to rear elevation              | 24.11.25 |
| D | Material references added                                                                | 23.11.25 |
| C | Dining room extended and previously show balcony replaced with enclosed sun room veranda | 29.10.25 |
| B | Velux & solar panels indicated                                                           | 11.03.25 |
| A | Initial issue                                                                            | 24.02.25 |

| Rev | Description | Drawn | Chk | App | Date |
|-----|-------------|-------|-----|-----|------|
|-----|-------------|-------|-----|-----|------|



MRS EMMA HAYES

24 HILLCREST AVENUE  
HEYWOOD OL10 4RL

Drawing Title

PROPOSED PLANS

|            |            |          |
|------------|------------|----------|
| Scale @ A1 | Date drawn | Status   |
| 1:50       | 24.02.2025 | Planning |

|             |          |
|-------------|----------|
| Drawing no. | Revision |
| 988-25-02   | E        |