






SOUTH ELEVATION

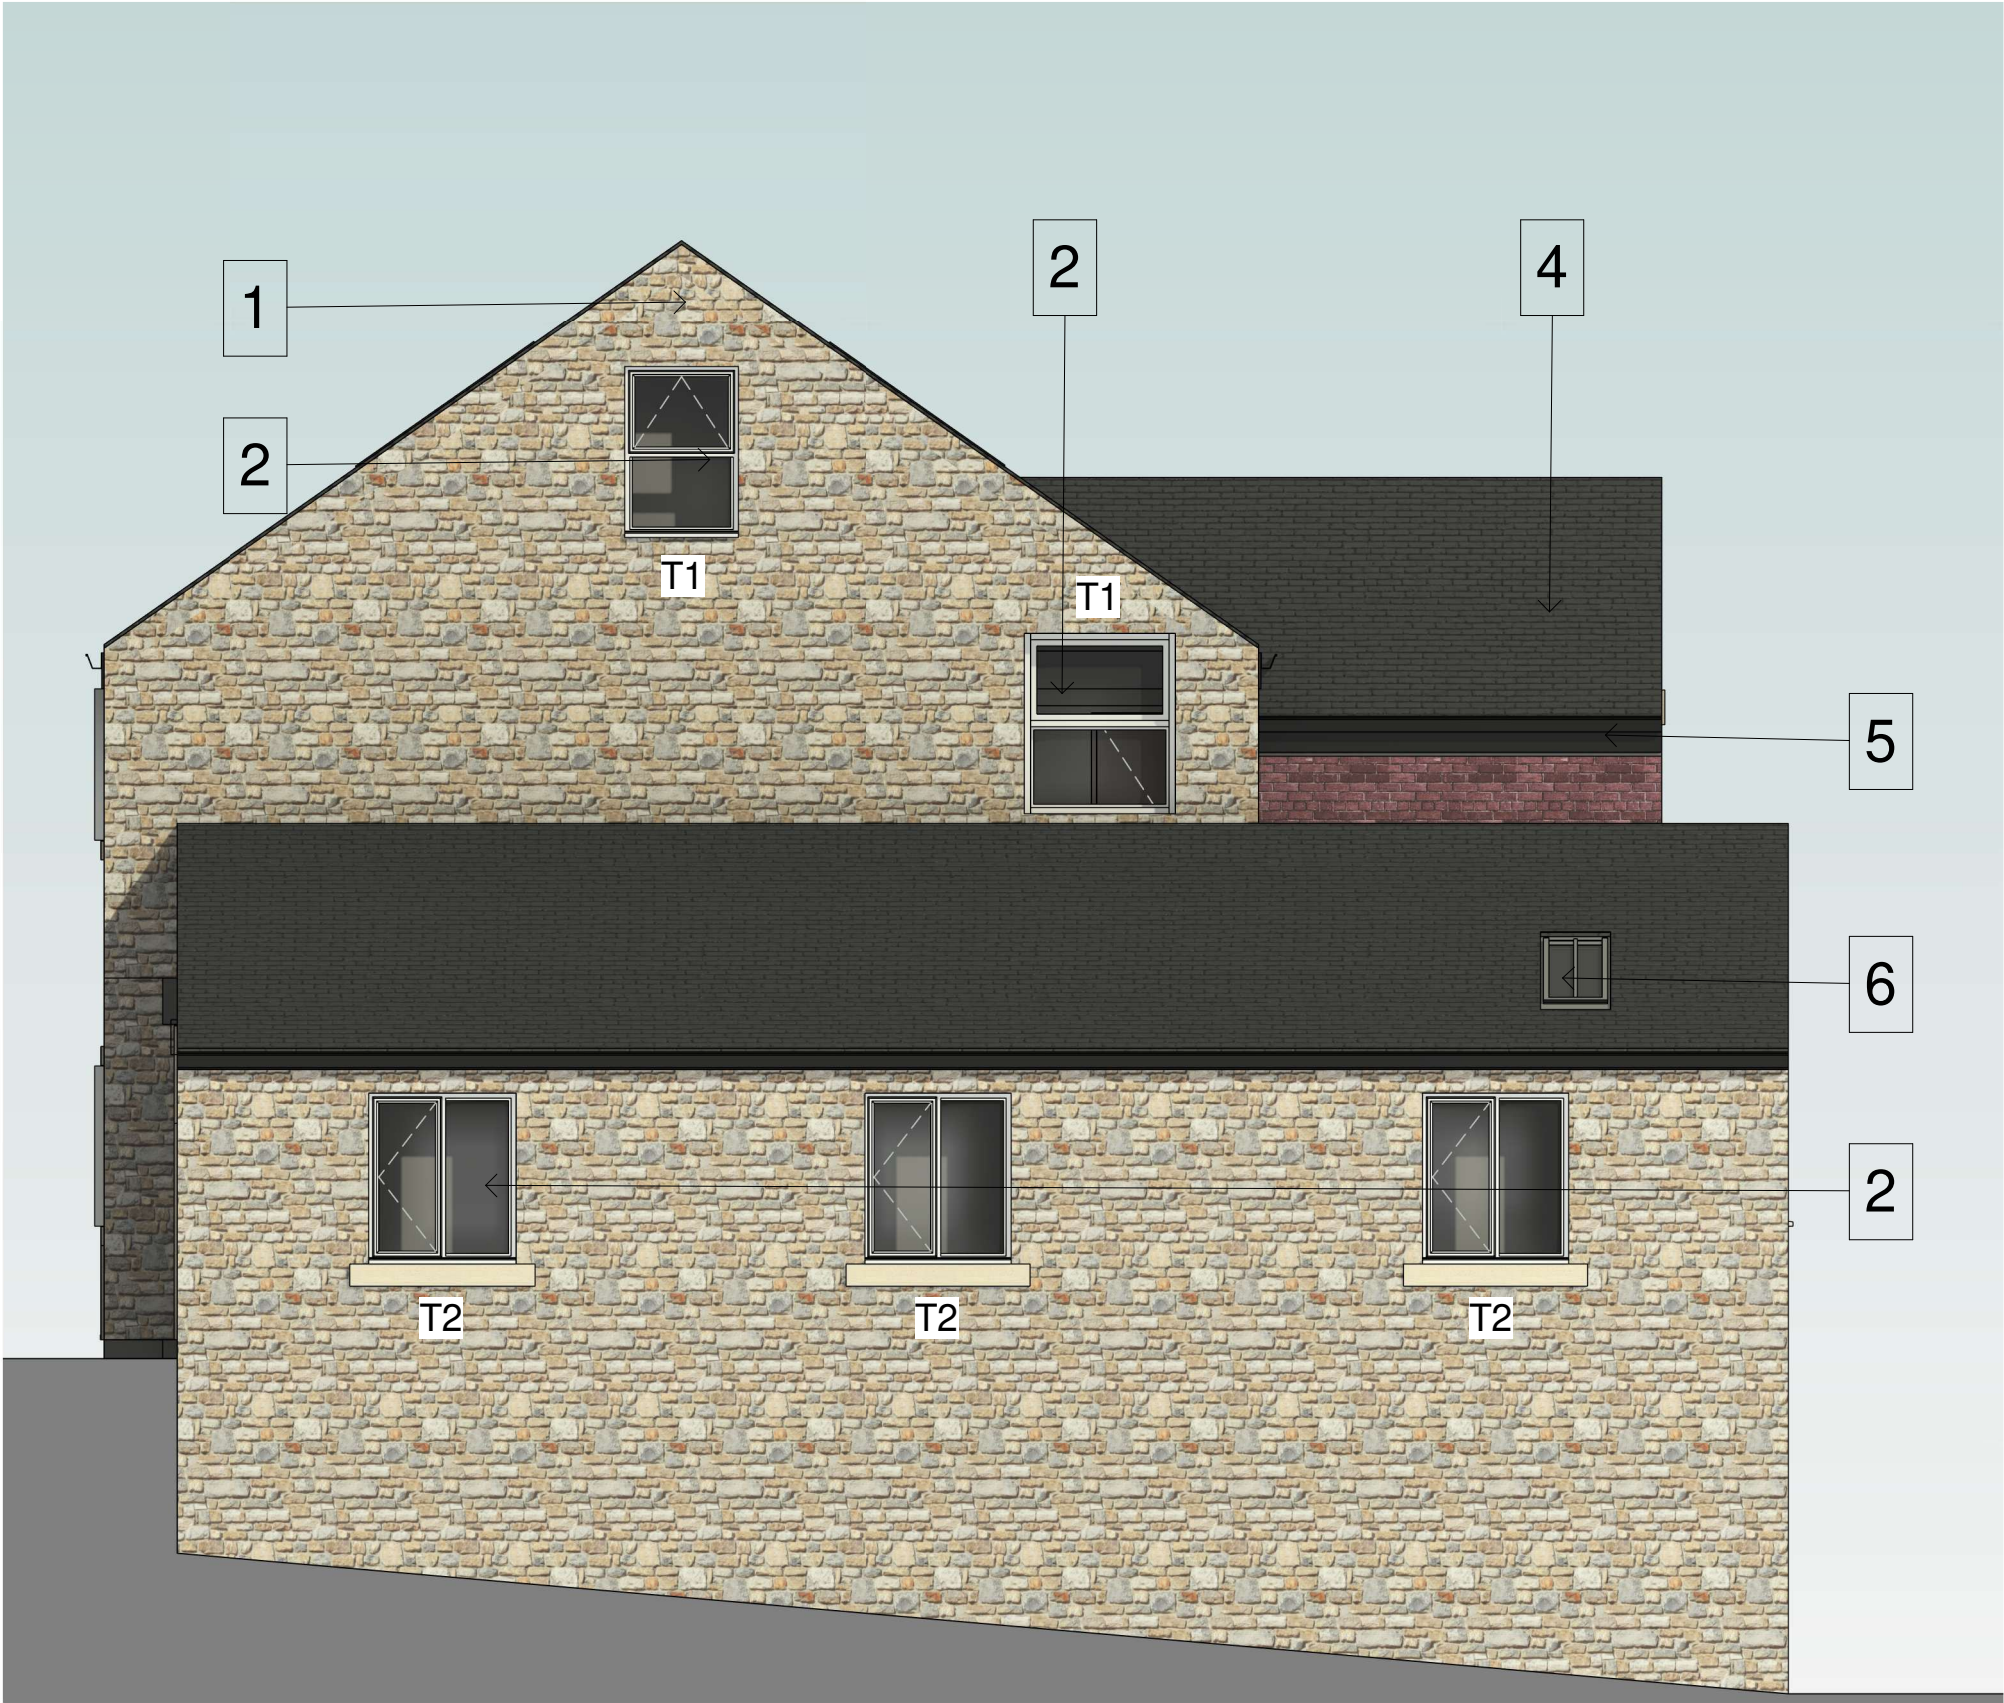

EAST ELEVATION

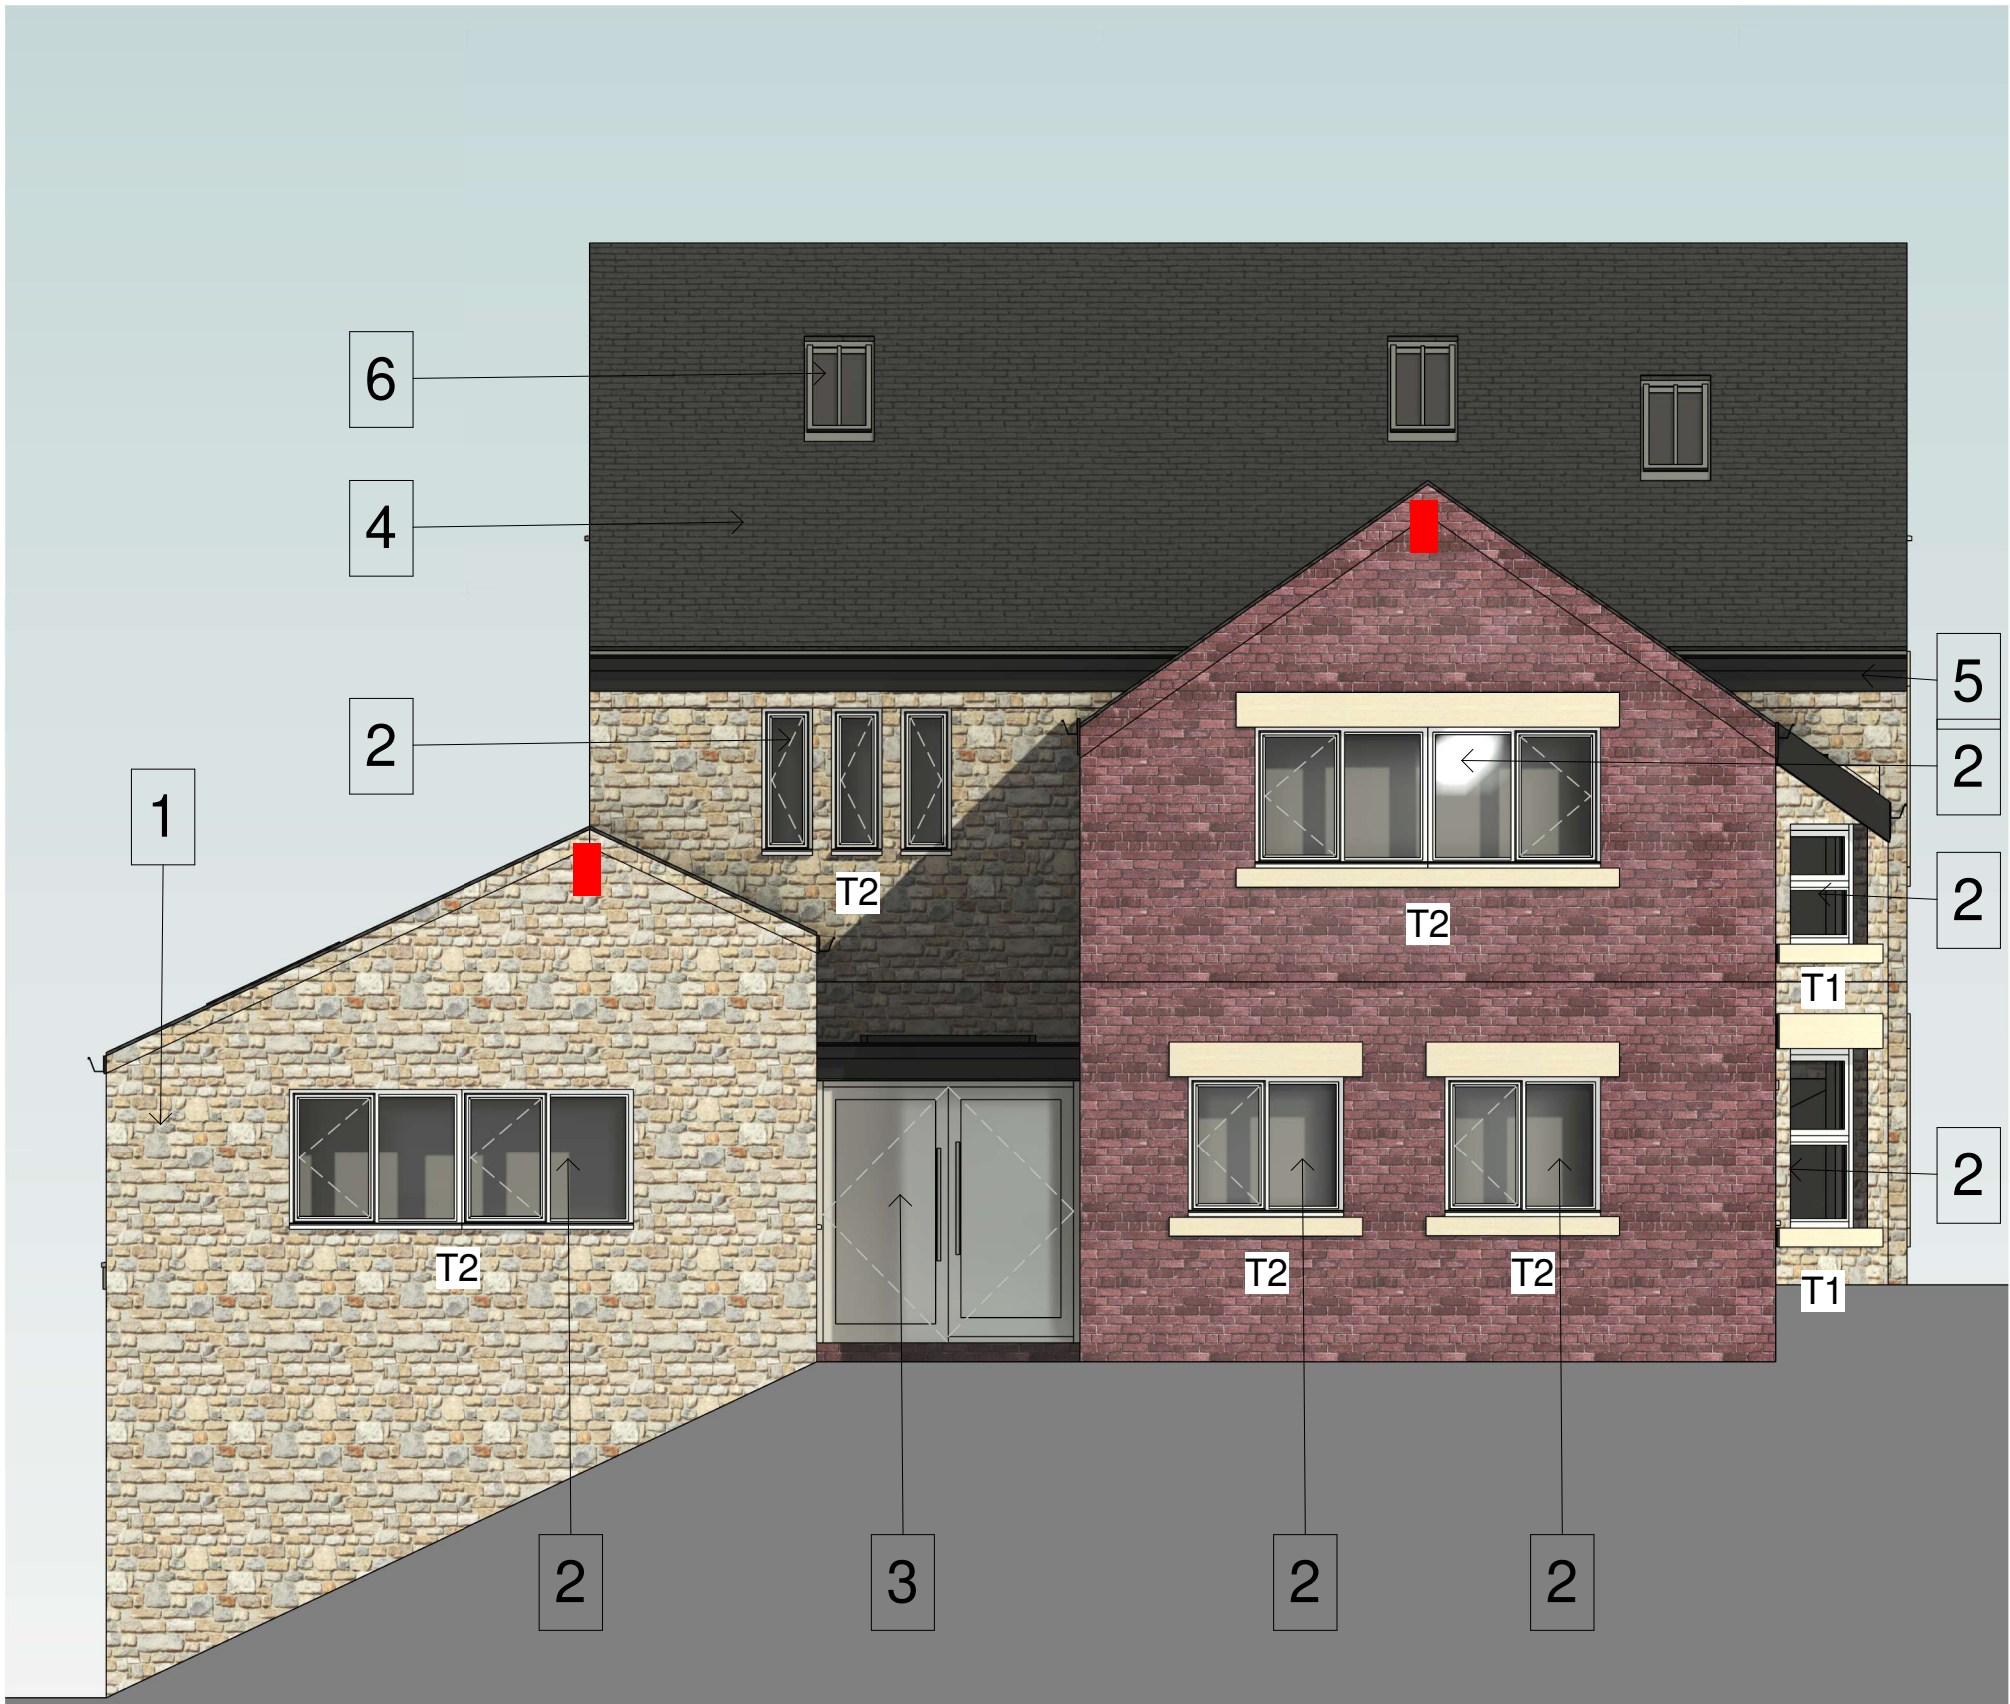

NORTH ELEVATION

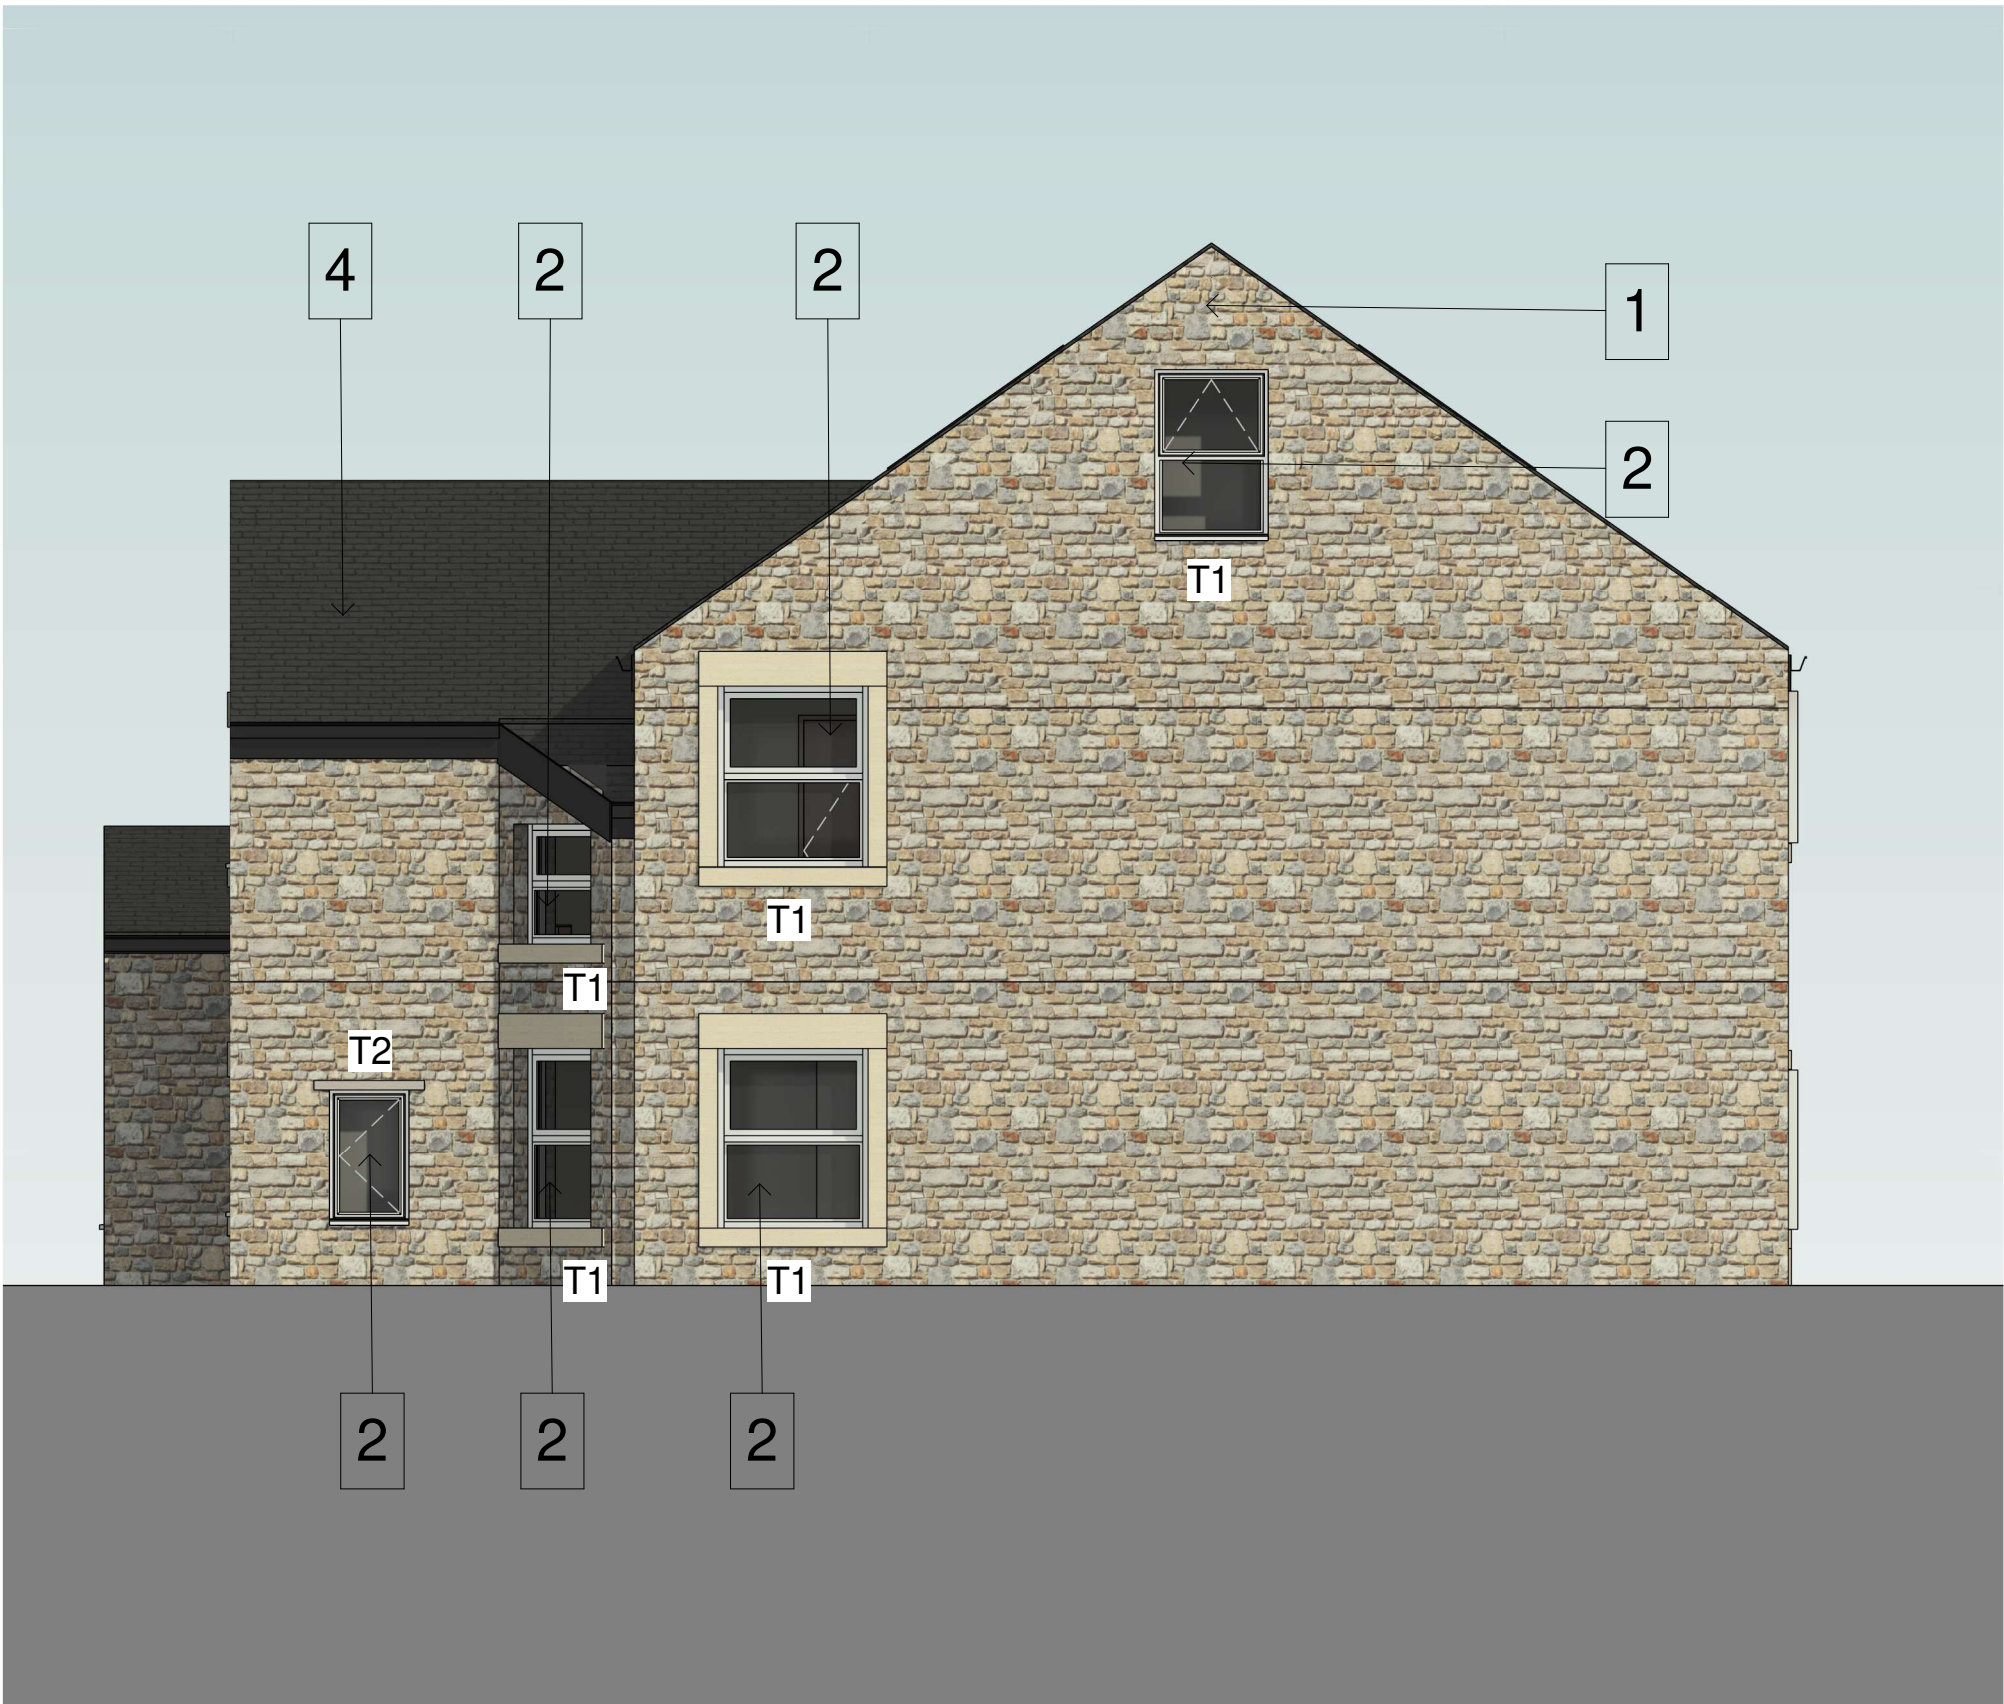

WEST ELEVATION

MATERIAL SCHEDULE

1. WALL



ROOF LIFT - NATURAL STONE (TO MATCH THE EXISTING)




REAR EXTENSION - RED BRICK (TO MATCH THE EXISTING)

2.WINDOW/S



WINDOWS - TYPE 1 (T1)
LOCATION : FRONT AND SIDE OF MAIN BUILDING
DECEUNINCK HERITAGE RANGE 2800 - WHITE UPVC *WITH HORNS*
(REFER TO DECO HERITAGE RANGE LITERATURE)

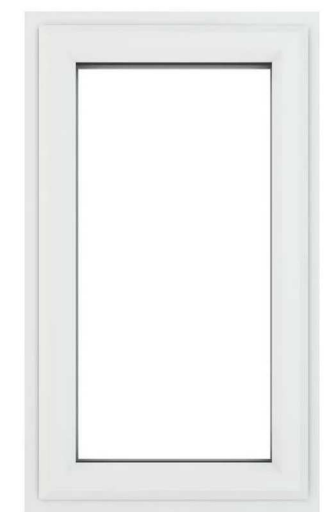

WINDOWS - TYPE 2 (T2)
LOCATION : SIDE ELEVATION OF SIDE AND REAR PROJECTION
DECEUNINCK HERITAGE RANGE 2800 - WHITE UPVC
(REFER TO DECO HERITAGE RANGE LITERATURE)

3.DOOR/S



DOORS
- 6 PANELS TRADITIONAL DOOR - EDWARDIAN
SOLID IN WOOD GRAIN BLACK (RAL8022)
(REFER TO DOOR LITERATURE)

4.ROOF



NATURAL SLATE (EXISTING)

5.GUTTERS AND FASCIAS




TIMBER PAINTED BLACK

6.ROOF LIGHT/S



780 X 1178 MM VELUX
CONSERVATION
ROOF WINDOW GGL


7. HEAD & CILLS & WINDOW SURROUND

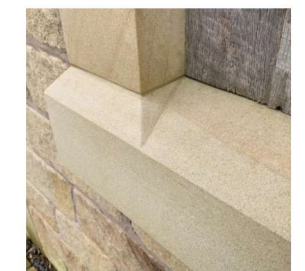

NATURAL STONE HEAD AND CILLS
TO MATCH EXISTING



BEAUMARIS BAT BOX -
AS RECOMMENDED
BY ECOLOGIST

 

VISUAL SCALE 1:60 @ A1