

The use of this data by the recipient acts as an agreement of the following statements:
Do not use this data if you do not agree with any of the following statements:-


Ryder Architecture has co-ordinated relevant information received from third parties, but are not responsible for the content of the information received from others.

The controlled version of this drawing should be viewed in DWG or PDF format not DWG or other formats. All prints of this drawing must be made in full colour.


Where this drawing has been based upon Ordnance Survey data, it has been reproduced under the terms of Ryder Licence No. 100000144. Reproduction of this drawing in whole or in part is prohibited without the prior permission of Ordnance Survey.

Do not scale the drawing. Use figured dimensions in all cases. Check all dimensions on site. Report any discrepancies in writing to Ryder before proceeding.

Scale Bar (m)

 

Key Plan :

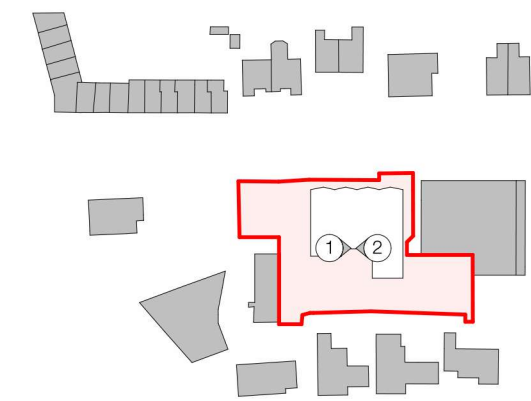


Key

- 1 Facing brick
(*indicative brick subject to agreement pursuant to condition 4)
- 2 Grey roof tiles
- 3 Grey windows
(*window details are indicative and subject to agreement pursuant to condition 5)
(*Titan Duo 15 privacy film to ground floor windows)
- 4 Grey aluminium pod to windows
- 5 Grey rainwater goods
- 6 Railings, colour to match window frames
- 7 Entrance canopy
- 8 Glazed curtain wall with grey framing
- 9 Glazed single door with grey framing
- 10 Grey single fire escape door
- 11 Corbelled brick pattern
- 12 Vertical tile cladding
- 13 Bin store (refer to landscape info)



1 Proposed West Elevation 2

1:100

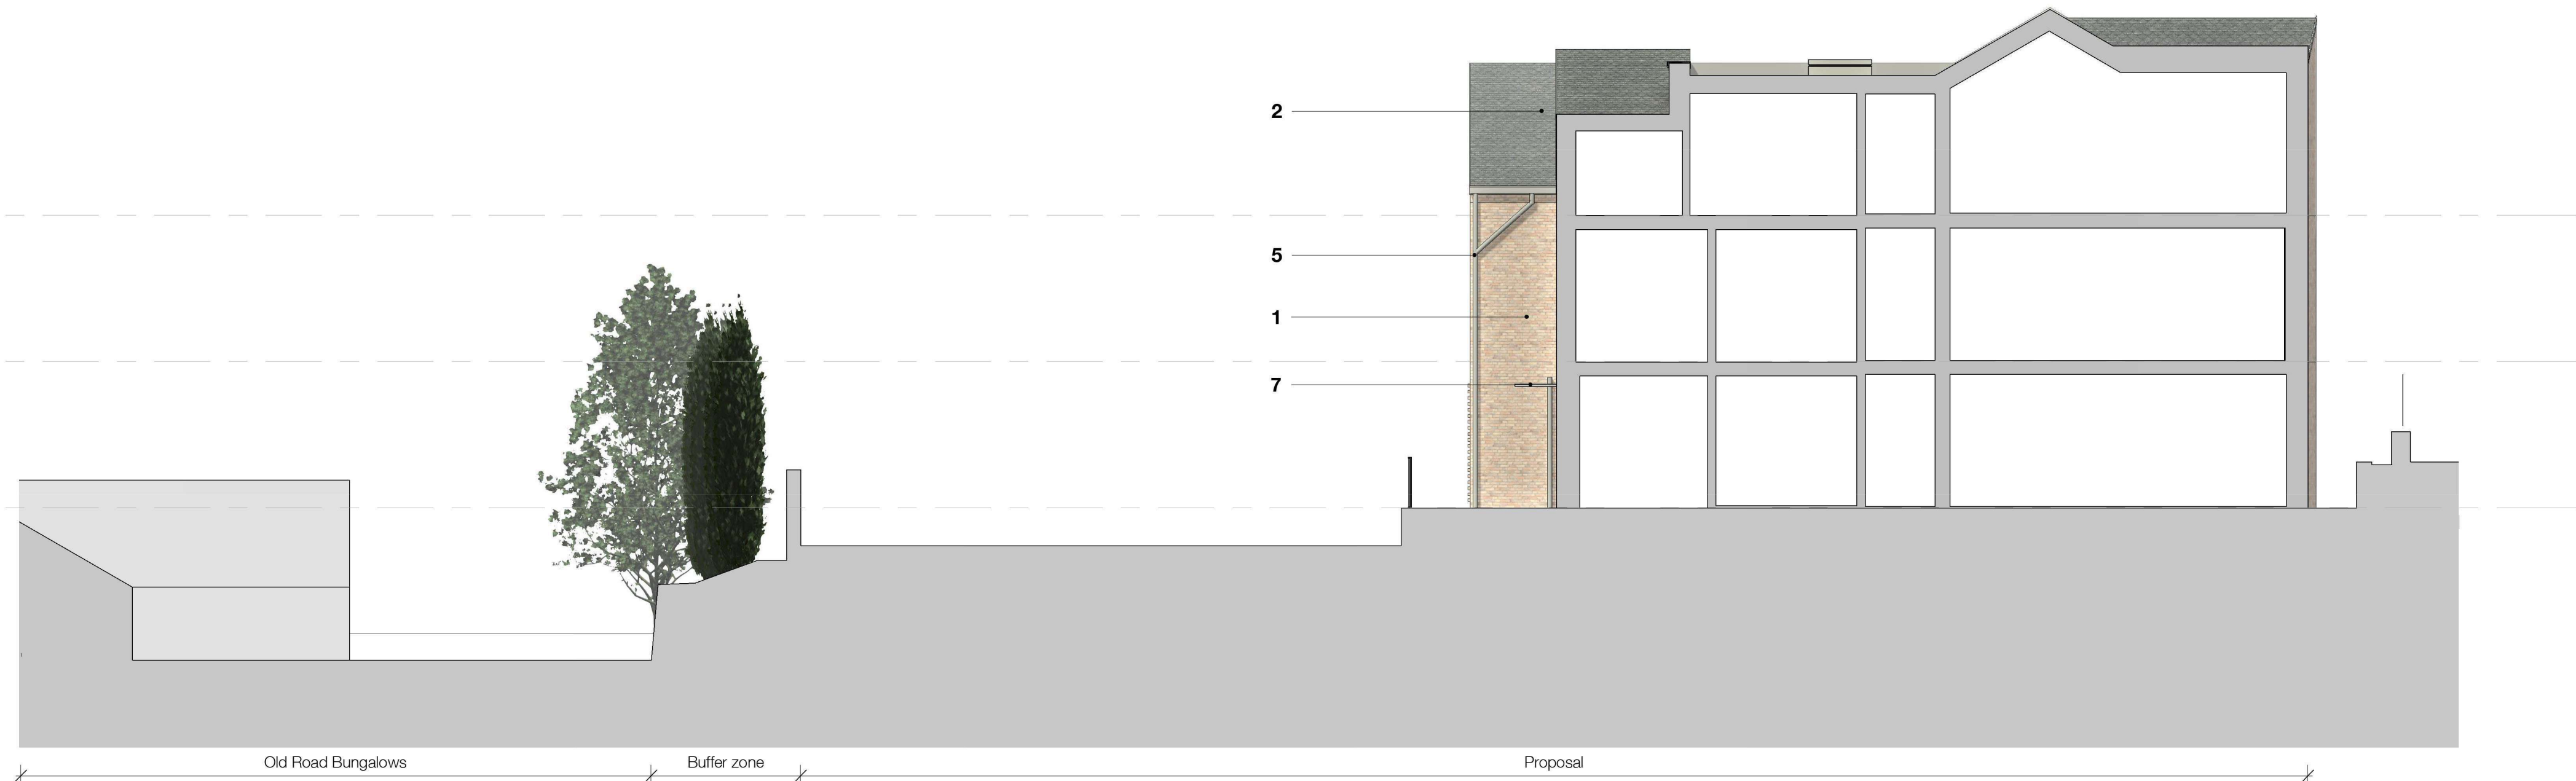

2 Proposed East Elevation 2

1:100

P11	Key updated to include notes to facing brick and window film requirement subject to planners approval	AAL	SFR	04/12/25
P10	Key updated to include note to window design subject to planners approval	AAL	SFR	04/12/25
P9	Window style updated	AAL	SFR	02/09/25
P8	Key updated to include window pods. Window pods added back in	AAL	SFR	02/07/25
P7	Key updated	AAL	SFR	30/06/25
P6	Key updated. Roof tile note amended. Window note amended. Rainwater goods note amended. Canopy note amended. Lift overrun increased. Roof changes - Roof pitch and central gable height increase. Bin store location moved away from primary entrance	AAL	SFR	10/06/25
P5	Stage 3 Issue	AWI	SFR	17/01/25
P4	Roof trim depth reduced	AWI	SFR	23/07/24
P3	Scheme revised for planning	LWA	AWI	17/07/24
P2	Scheme revised for planning	AWI	AAL	12/06/24
P1	Drawing Updated based on planning comments	DPA	FTA	26/10/23

Rev Description Drawn Checked Date

Suitability
Information

Project
PossAbilities
Vuerdle Street
Halifax Road, Rochdale, OL12 9QD
Drawing
Proposed GA Elevations

Drawing Number	Originator	Zone	Level	Type	Role	Number
Project ID	- RYD	- 00	- XX	- DR	- A	- 3603
Project Number	10745-01	As Indicated	Scale at A1	SZ	Status	Revision P11

info@ryderarchitecture.com
www.ryderarchitecture.com

Ryder