


Existing exhibition board extents. For Listed Building Consent of the replacement of exhibition boards to G2, G3 and G4 and installation of low level shelf to reflect historical design of galleries refer to application 24/00282/LBC.

Existing partition location to G2. For Listed Building Consent for the removal and reinstatement of partition in historical location refer to application 24/00282/LBC

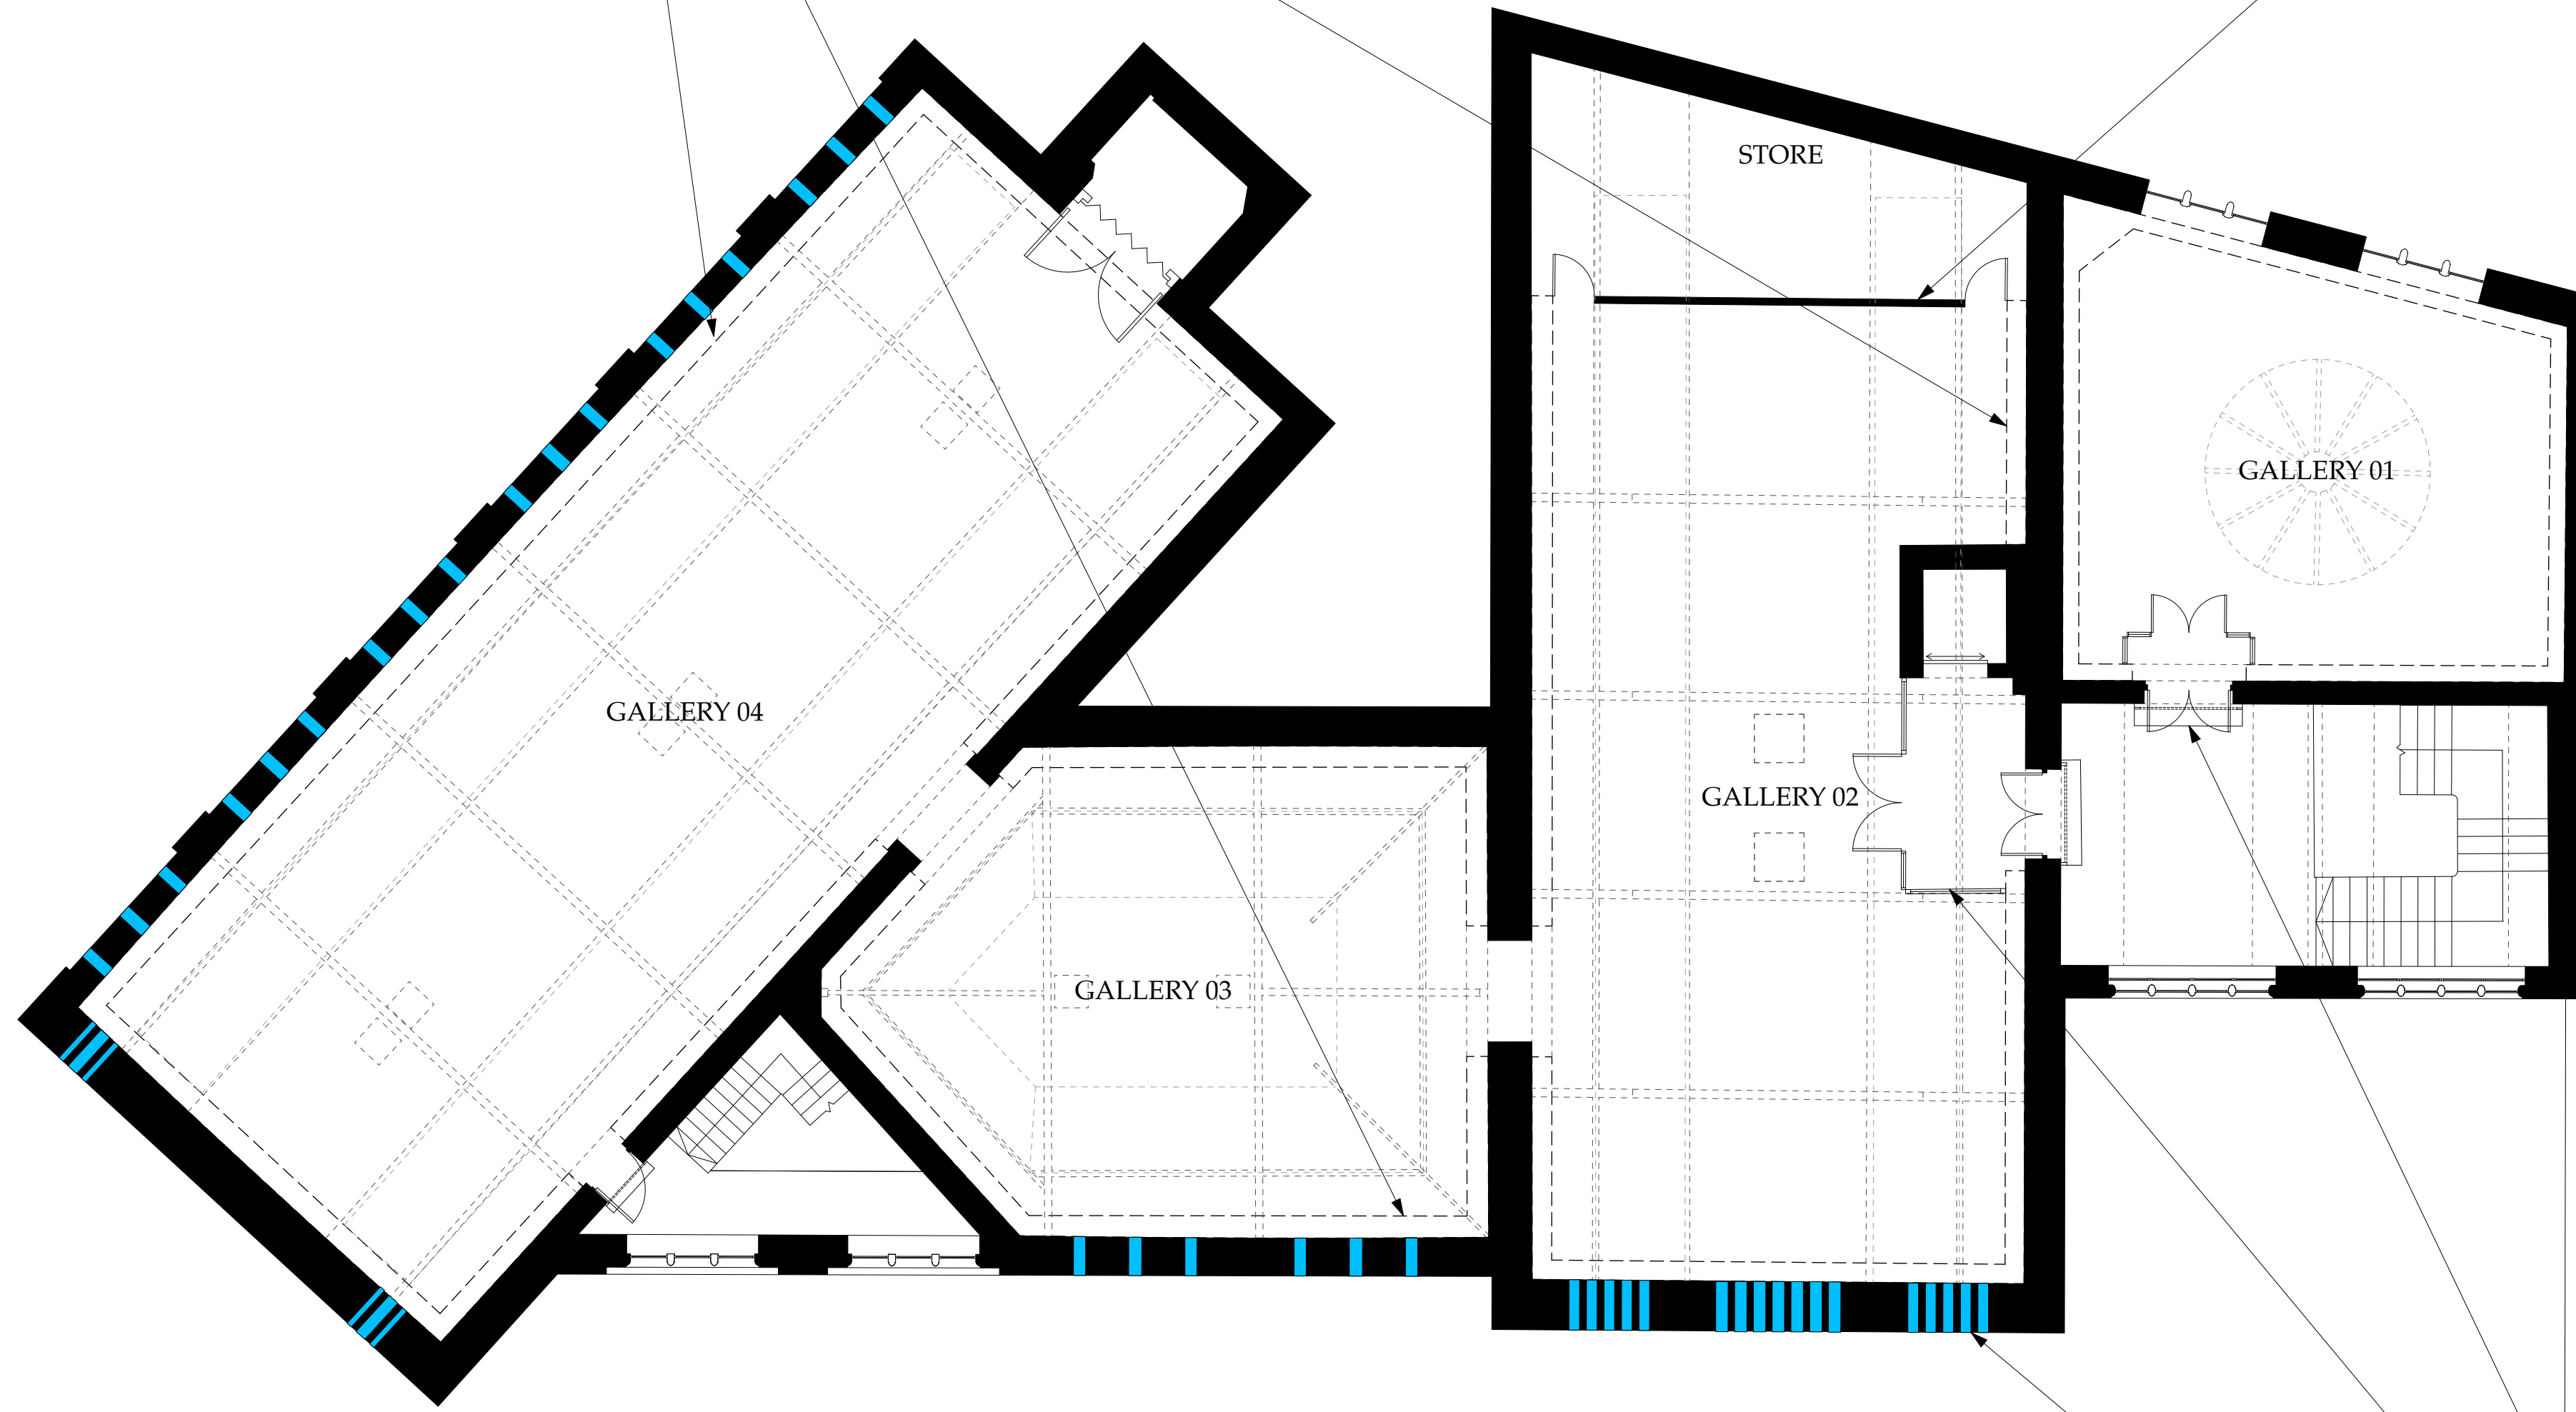

Existing lobby conditions on site. For previously approved lobby designs refer to permitted scheme Ref 23/00623/FUL & Listed Building Consent Ref 23/00624/LBC

Indicative air vent locations highlighted in blue to G2-G4 as shown in permitted Listed Building Consent Ref 24/00282/LBC. Final confirmation of air vent locations TBC. - currently hidden behind overboarding.

Key

Existing Exhibition Boards Position

Approx. Air Vent Positions

Existing Walls

Rev. Date

Drawn Checked Note



ARCHITECTURAL EMPORIUM Ltd
www.architectural-emporium.co.uk / mail@architectural-emporium.co.uk
67 Kensington St, Liverpool, L3 8BE / +44 (0)151 363 0000

JOB:

TOUCHSTONES - 547

STATUS:

TENDER

SCALE:

1:100 @ ISO A1

FIRST ISSUE:

09/12/2025

DRAWING No:

FF-1.101 -

Existing First Floor Plan