




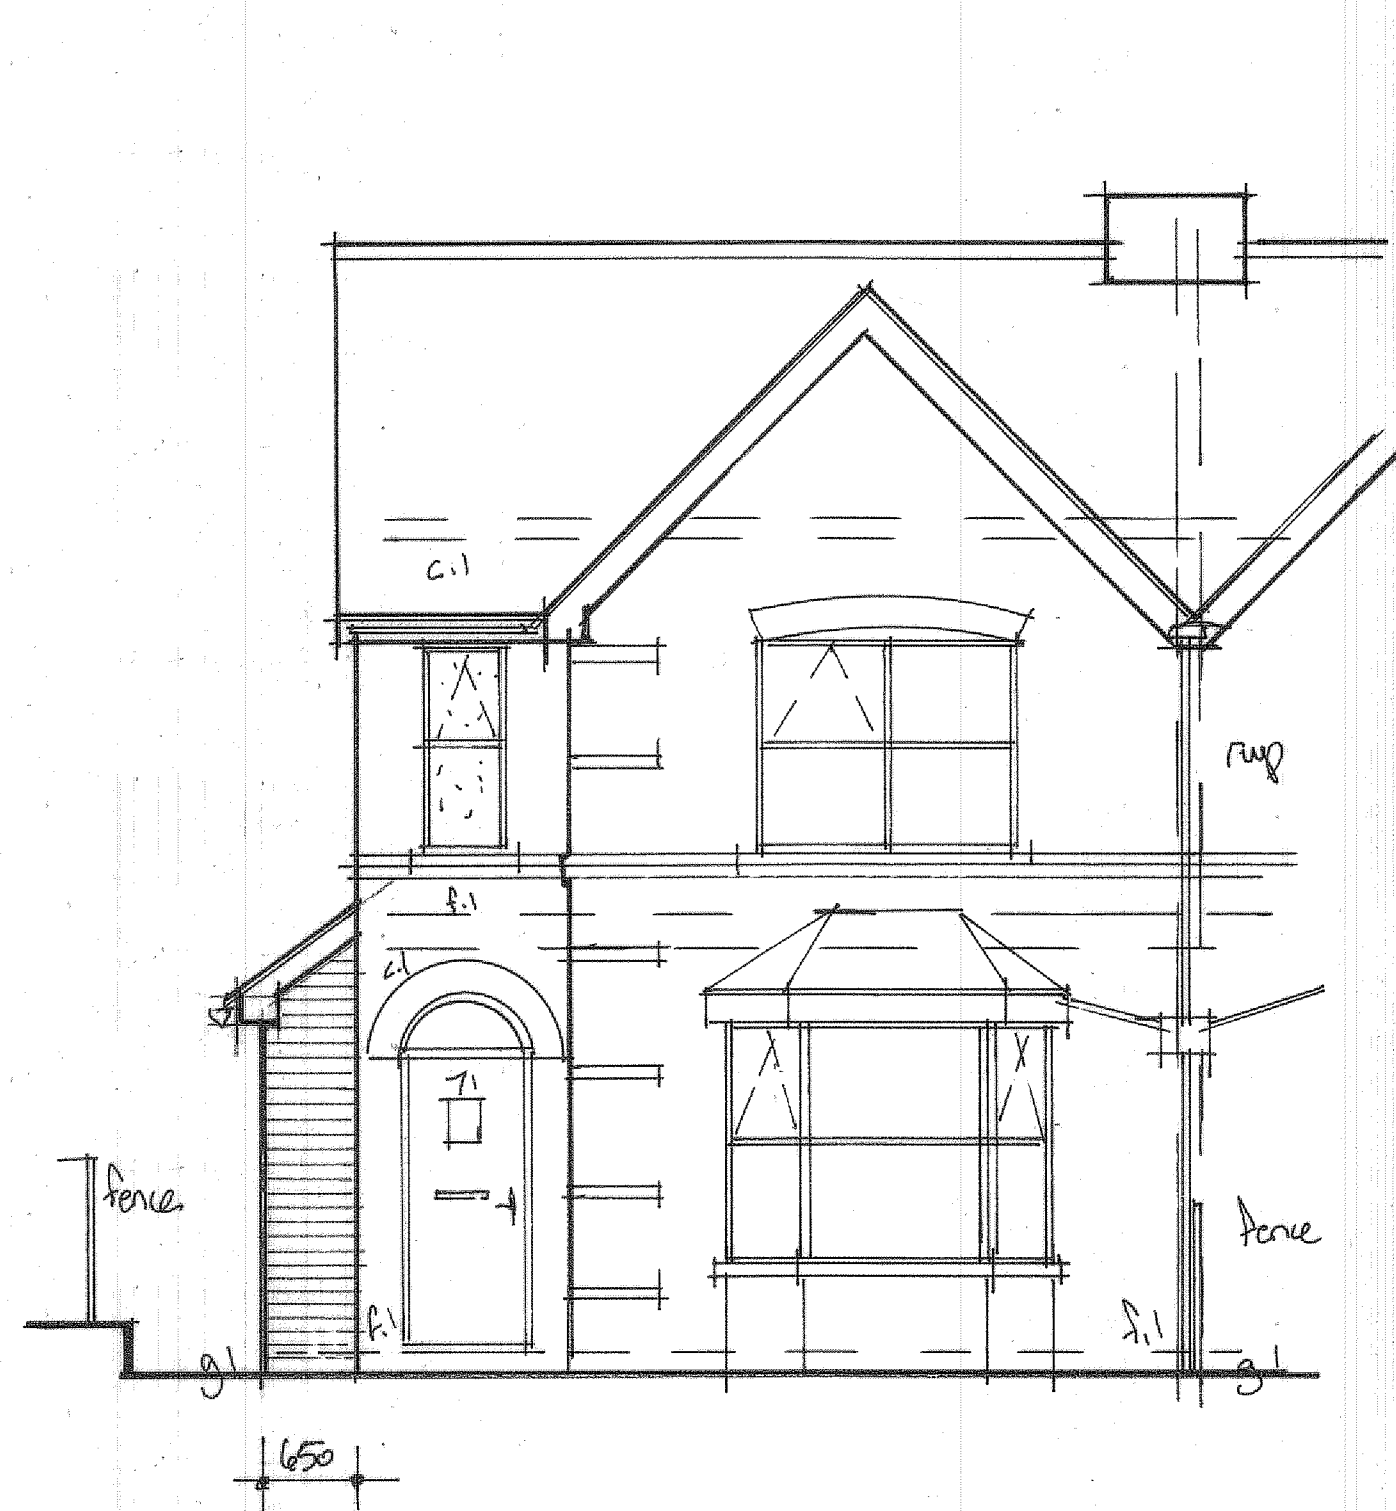


FRONT ELEVATION

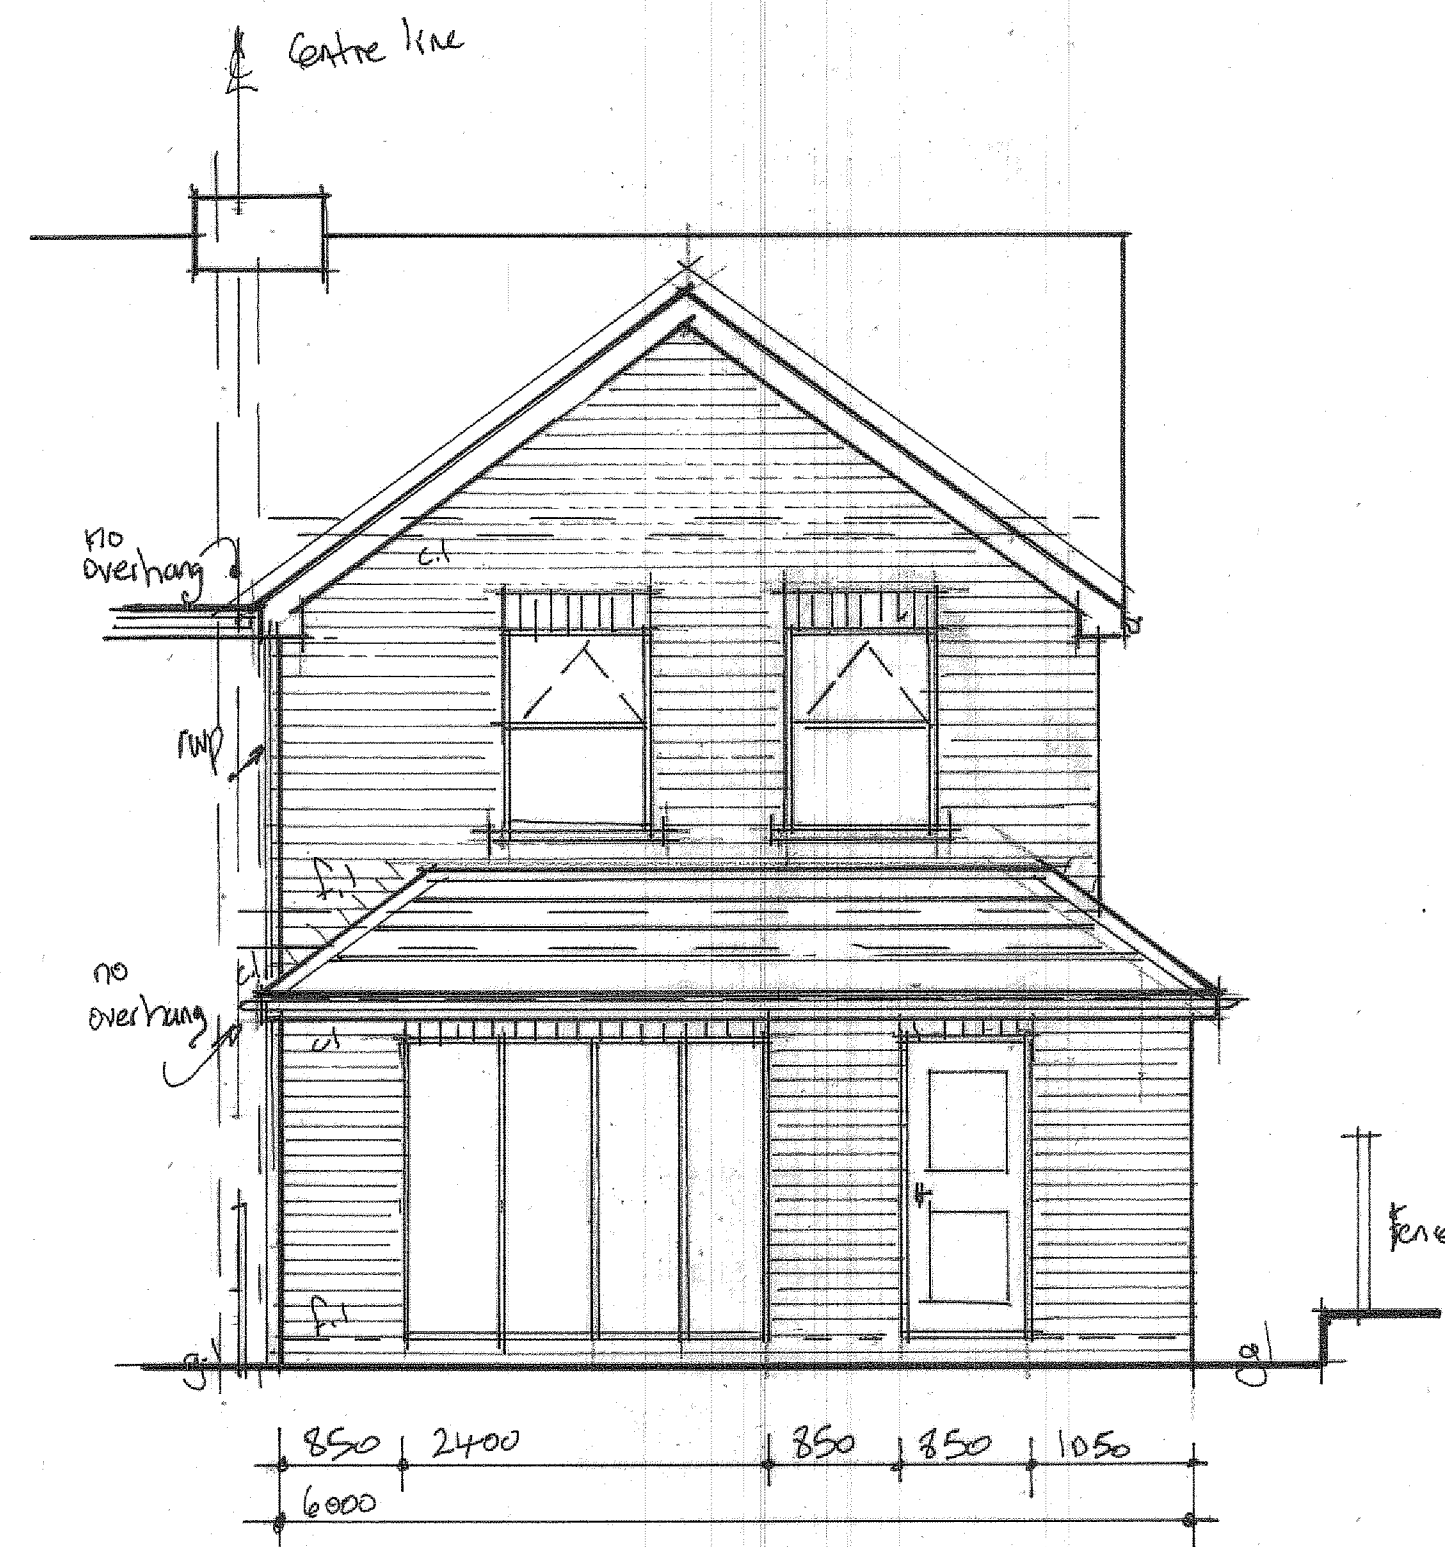

REAR ELEVATION

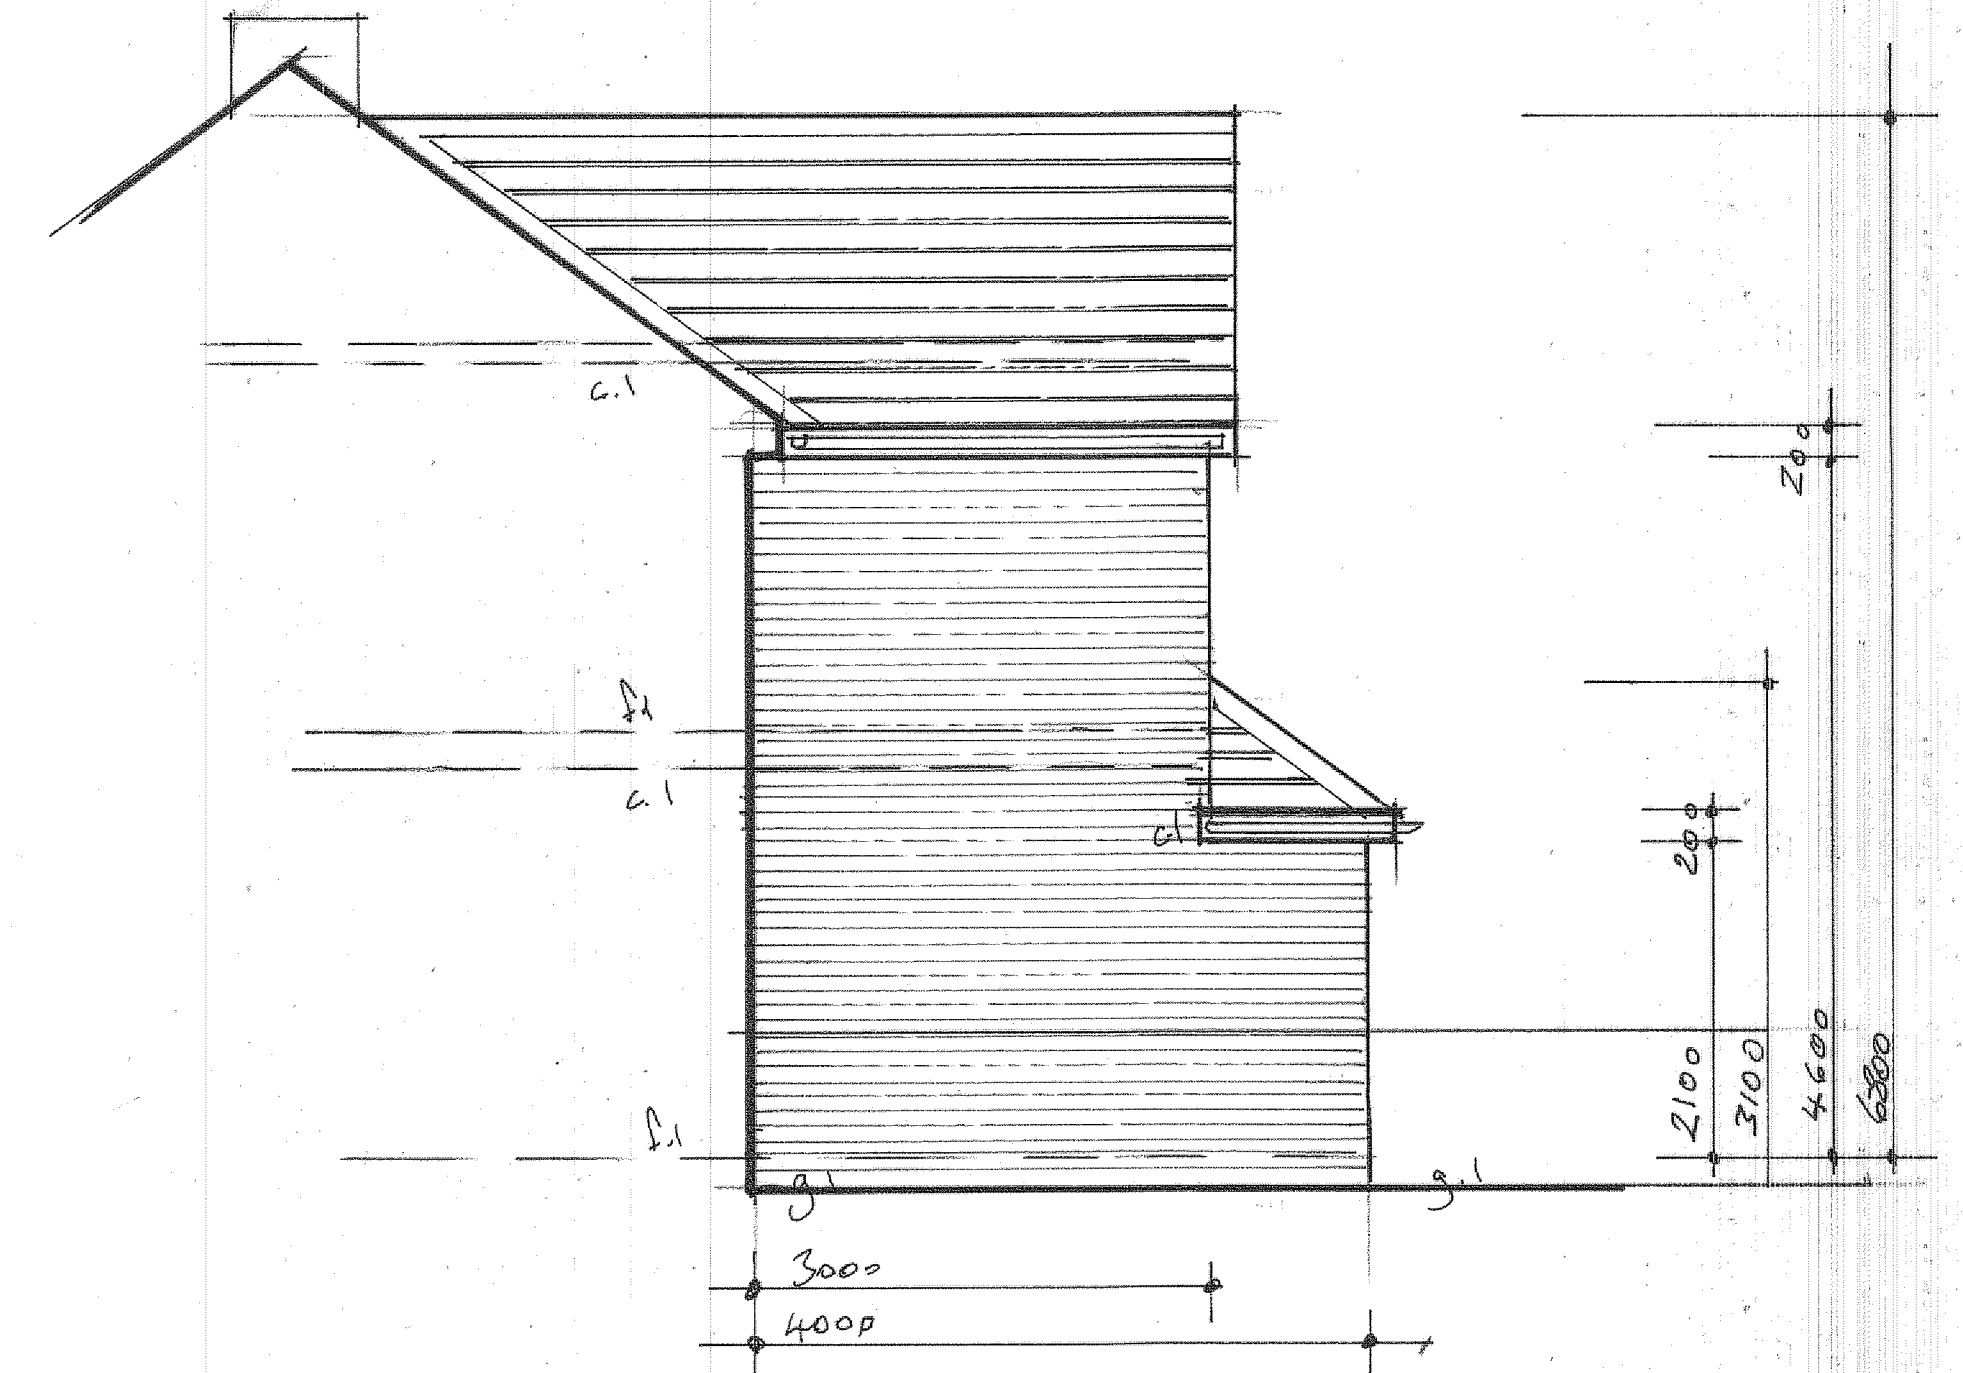

RETURN ELEVATION

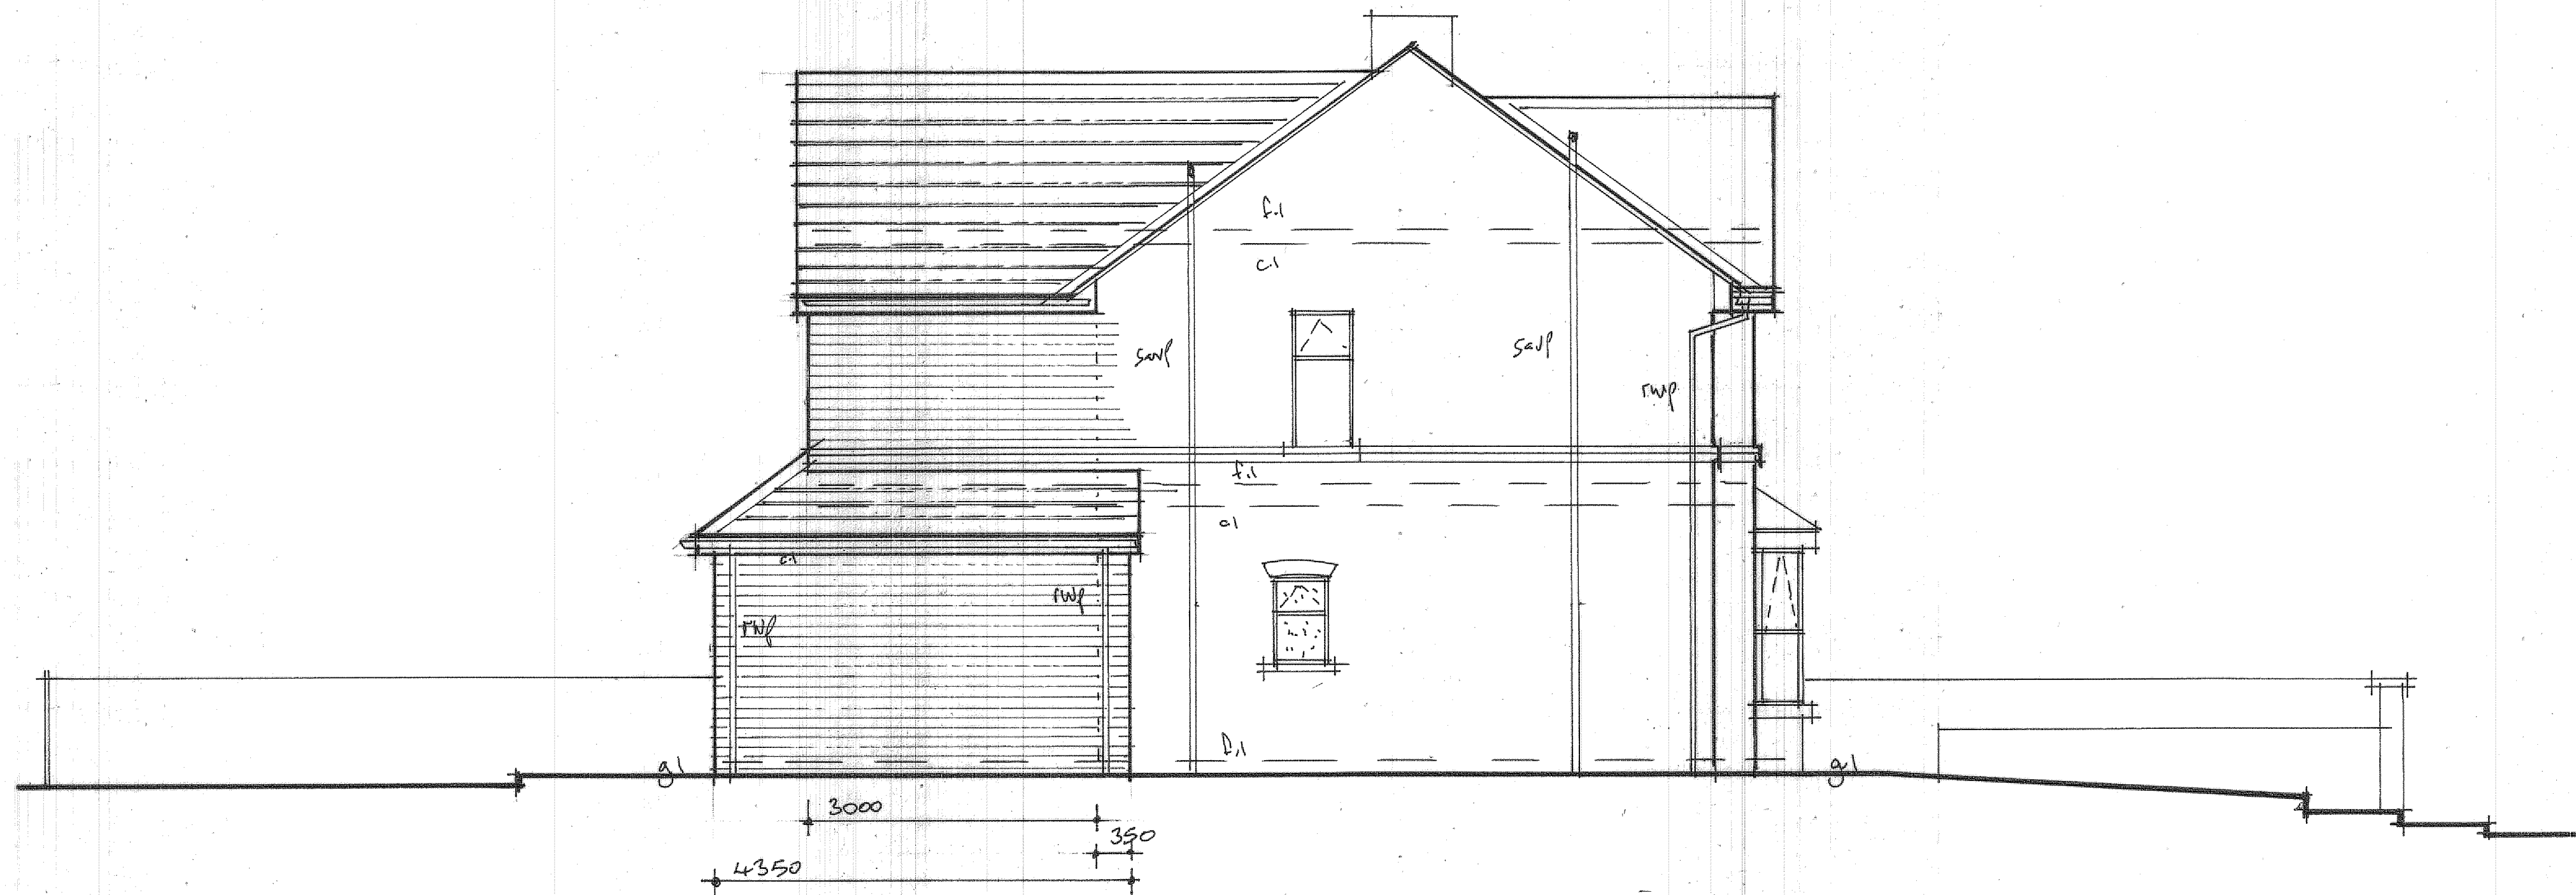

SIDE ELEVATION

PROJECT
PROPOSED TWO STOREY
REAR EXTENSION.
DRAWING TITLE
PROPOSED ELEVATIONS.
CLIENT
MR. B. T. MOHAMMAD.
ADDRESS
71, ROCH VALLEY WAY,
ROCHDALE. OL11 4QL.
SCALE
SCALE 1:50@A1
DRAWING No
CL 11255957/3.

DATE
NOV 2025.

