





PROPOSED REAR ELEVATION

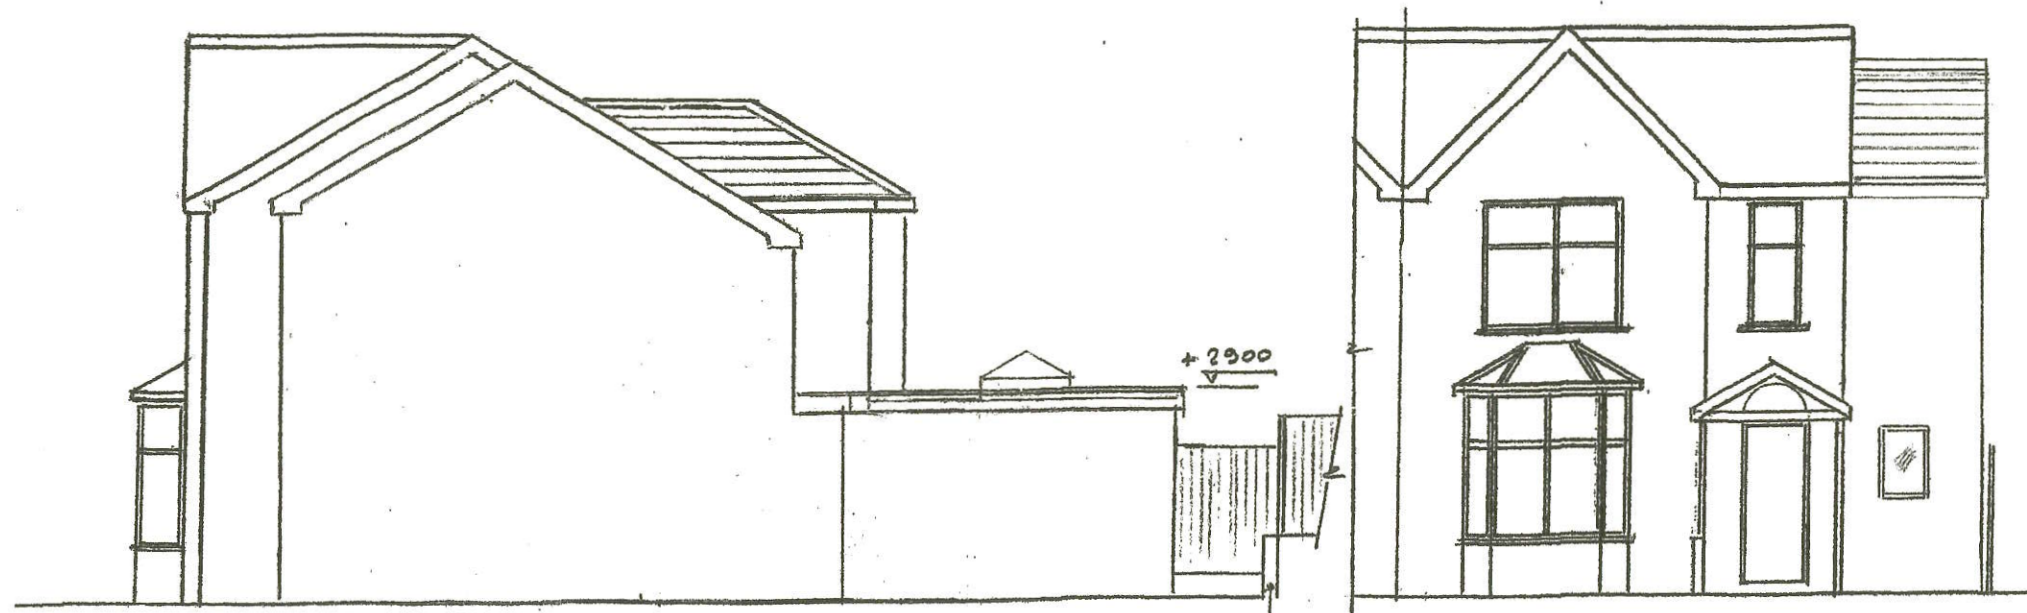


PROPOSED SIDE ELEVATION

PROPOSED FRONT ELEVATION


GARDEN
RETAINING
WALL 230 WIDE
WITH WEEP HOLES

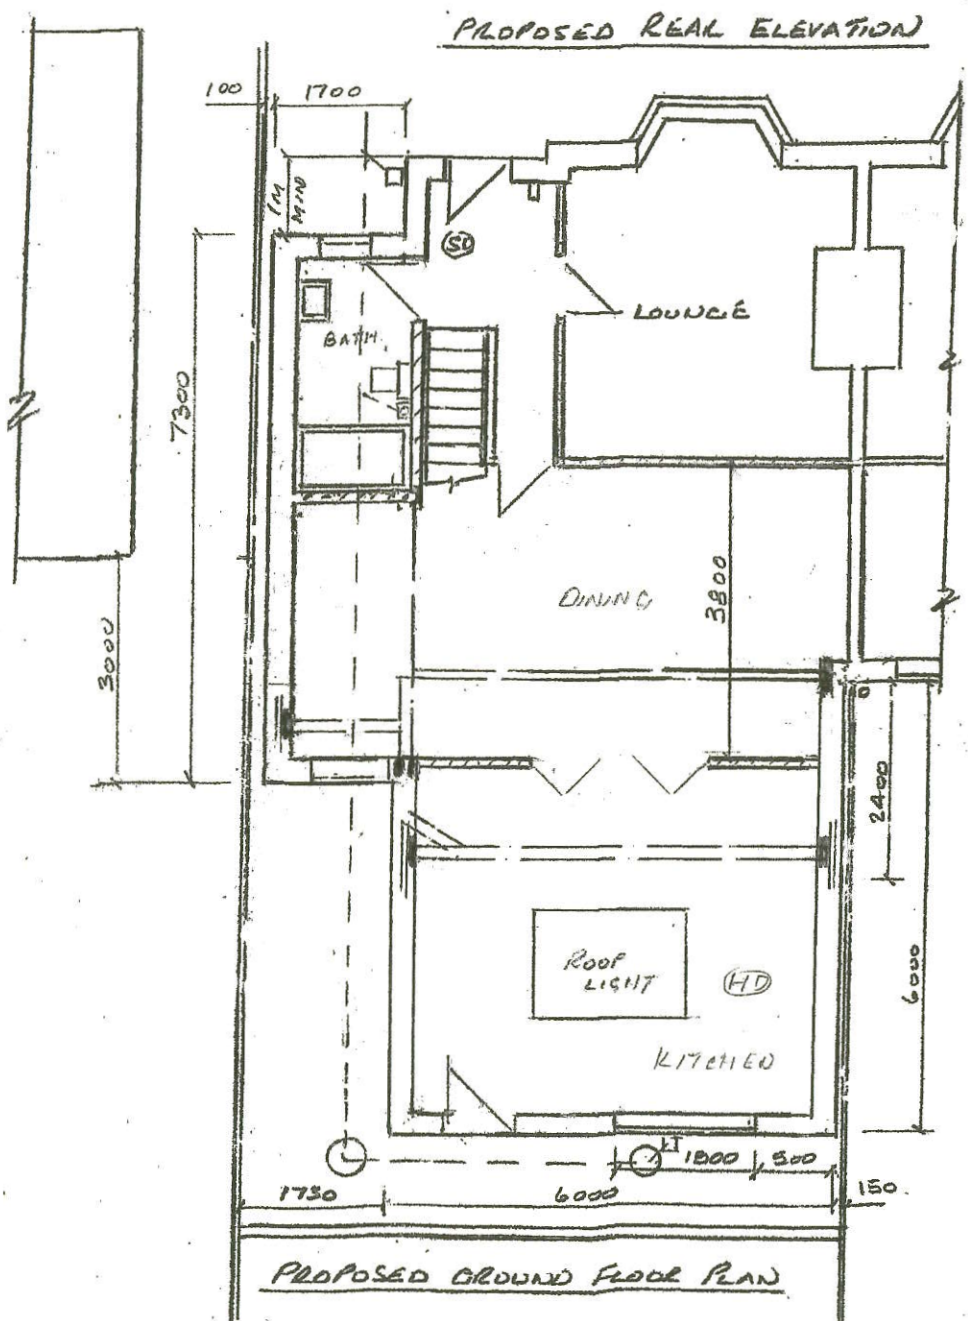

PROPOSED GROUND FLOOR PLAN

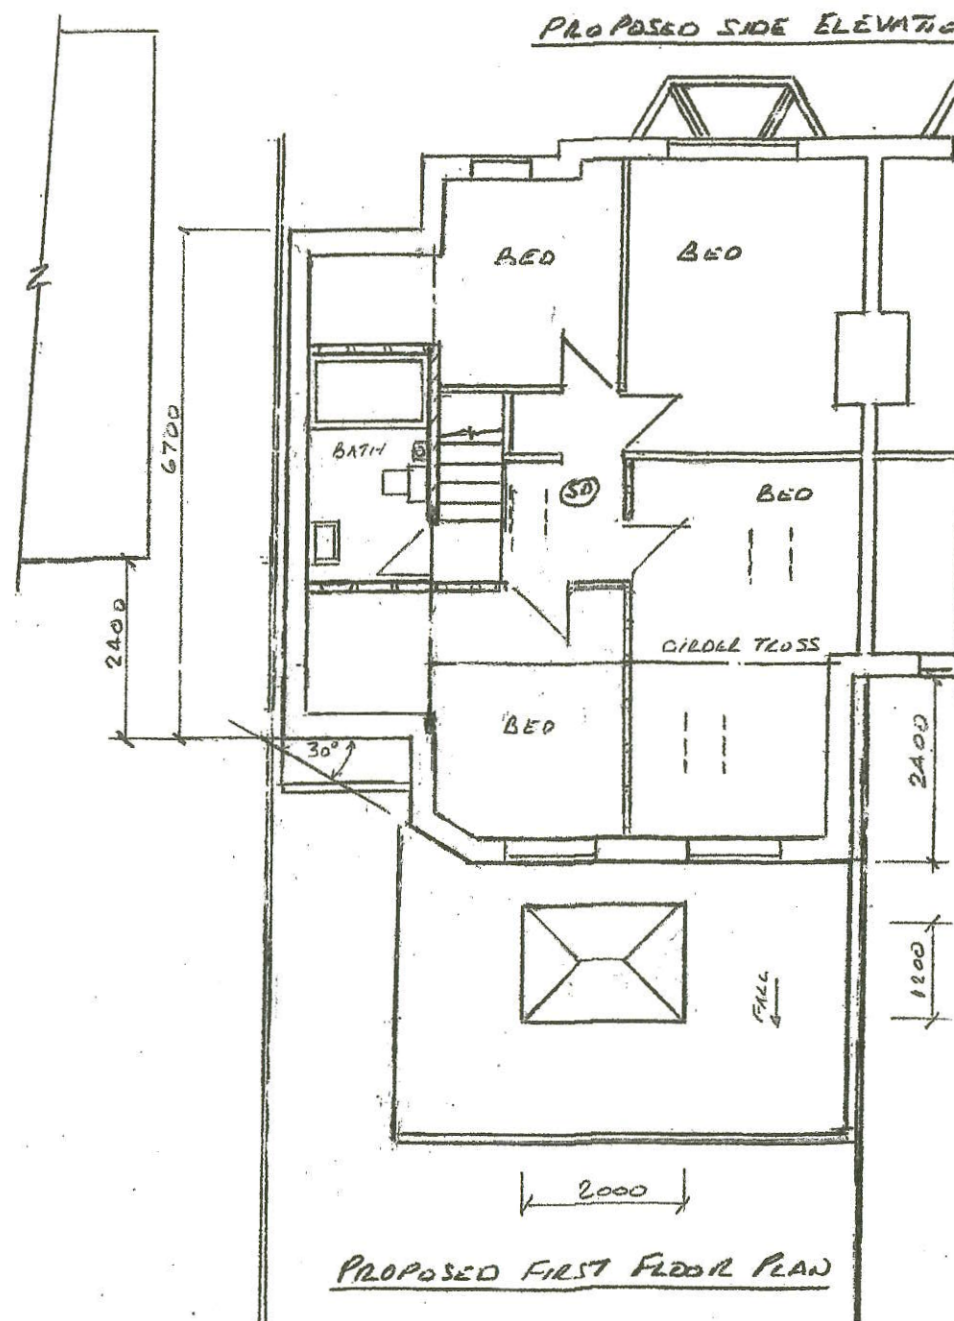

PROPOSED FIRST FLOOR PLAN

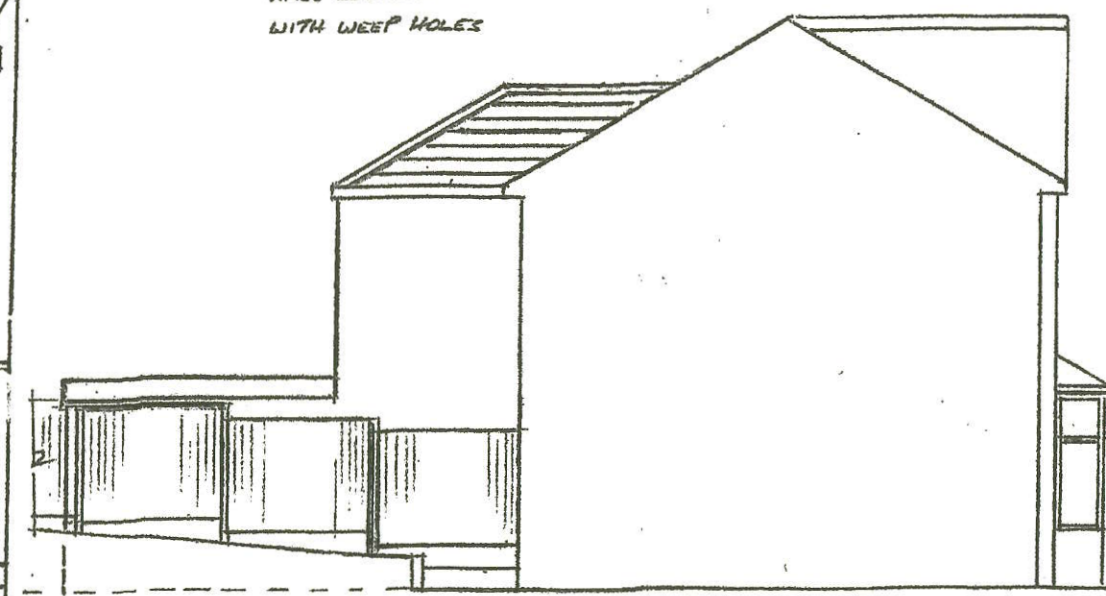

PROPOSED SIDE ELEVATION

Thompson Designs
 Tel 0161 705 1458 Mob 07884 318634

Sheet 2
 Proposed Plans & Elevations
 20 Eafield Road
 Rochdale OL16 2TH
 Scale 1:100 @ A3 Date October 2025

REV 3