



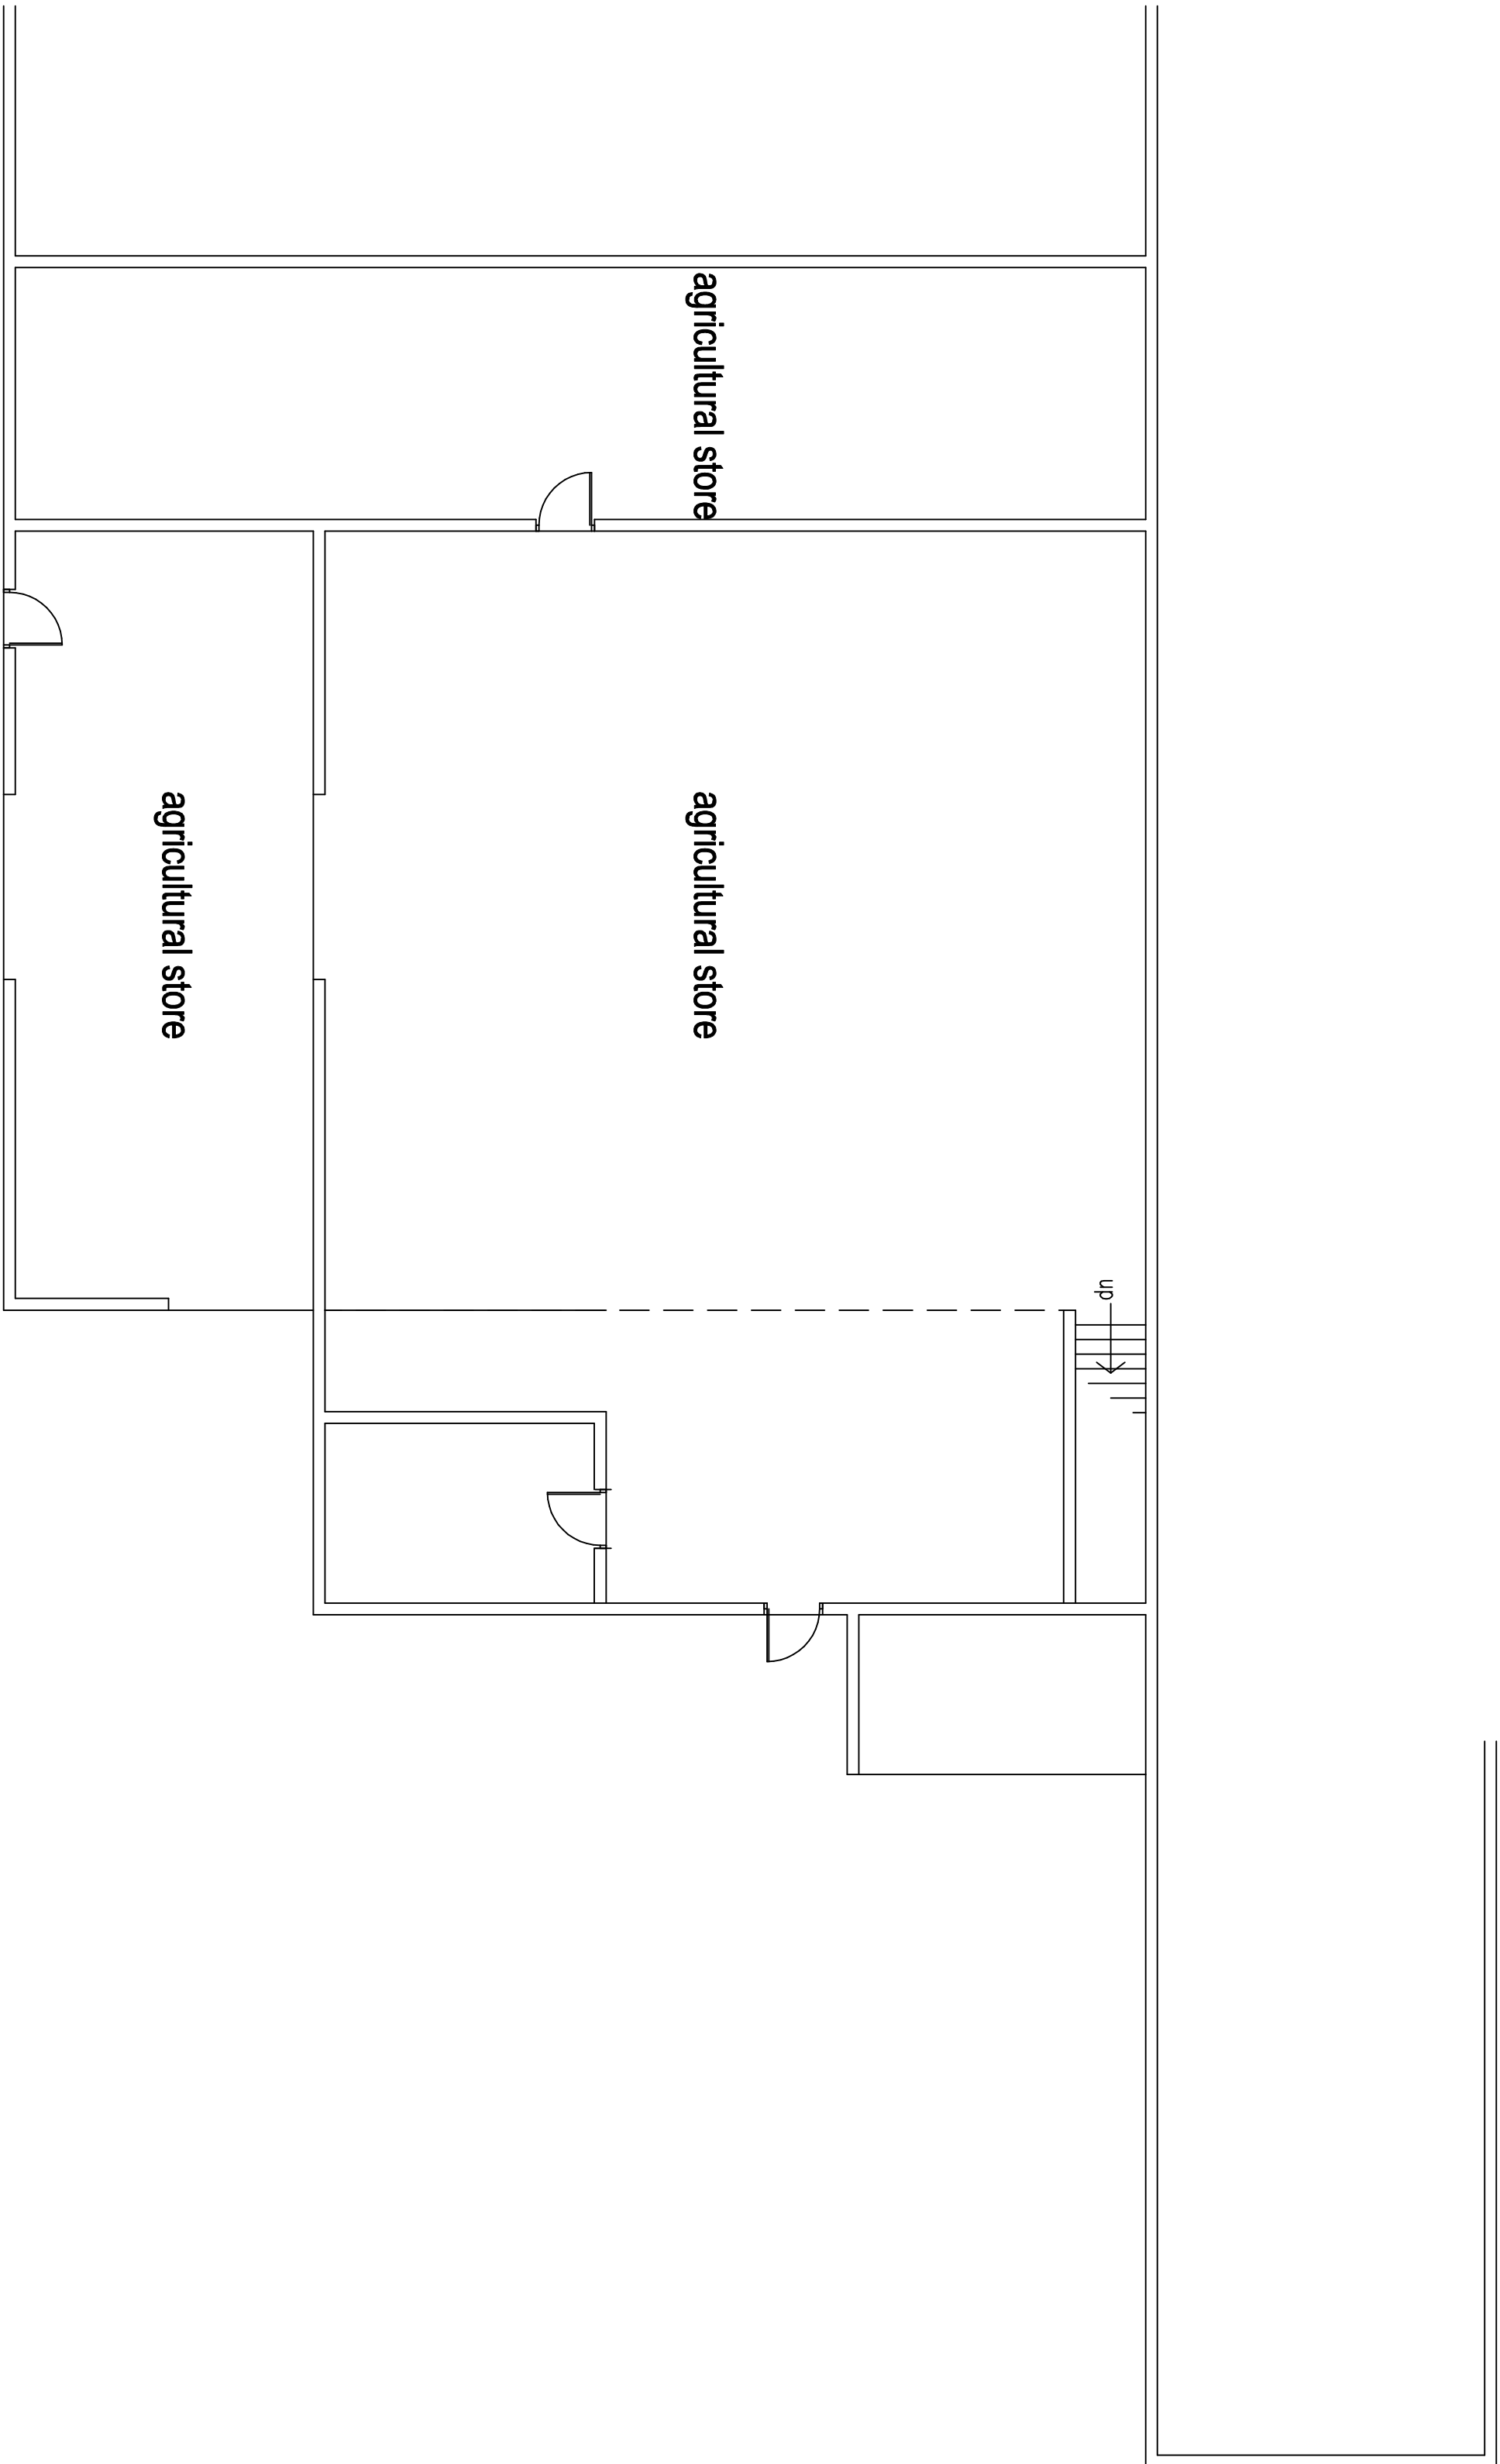

ground floor plan

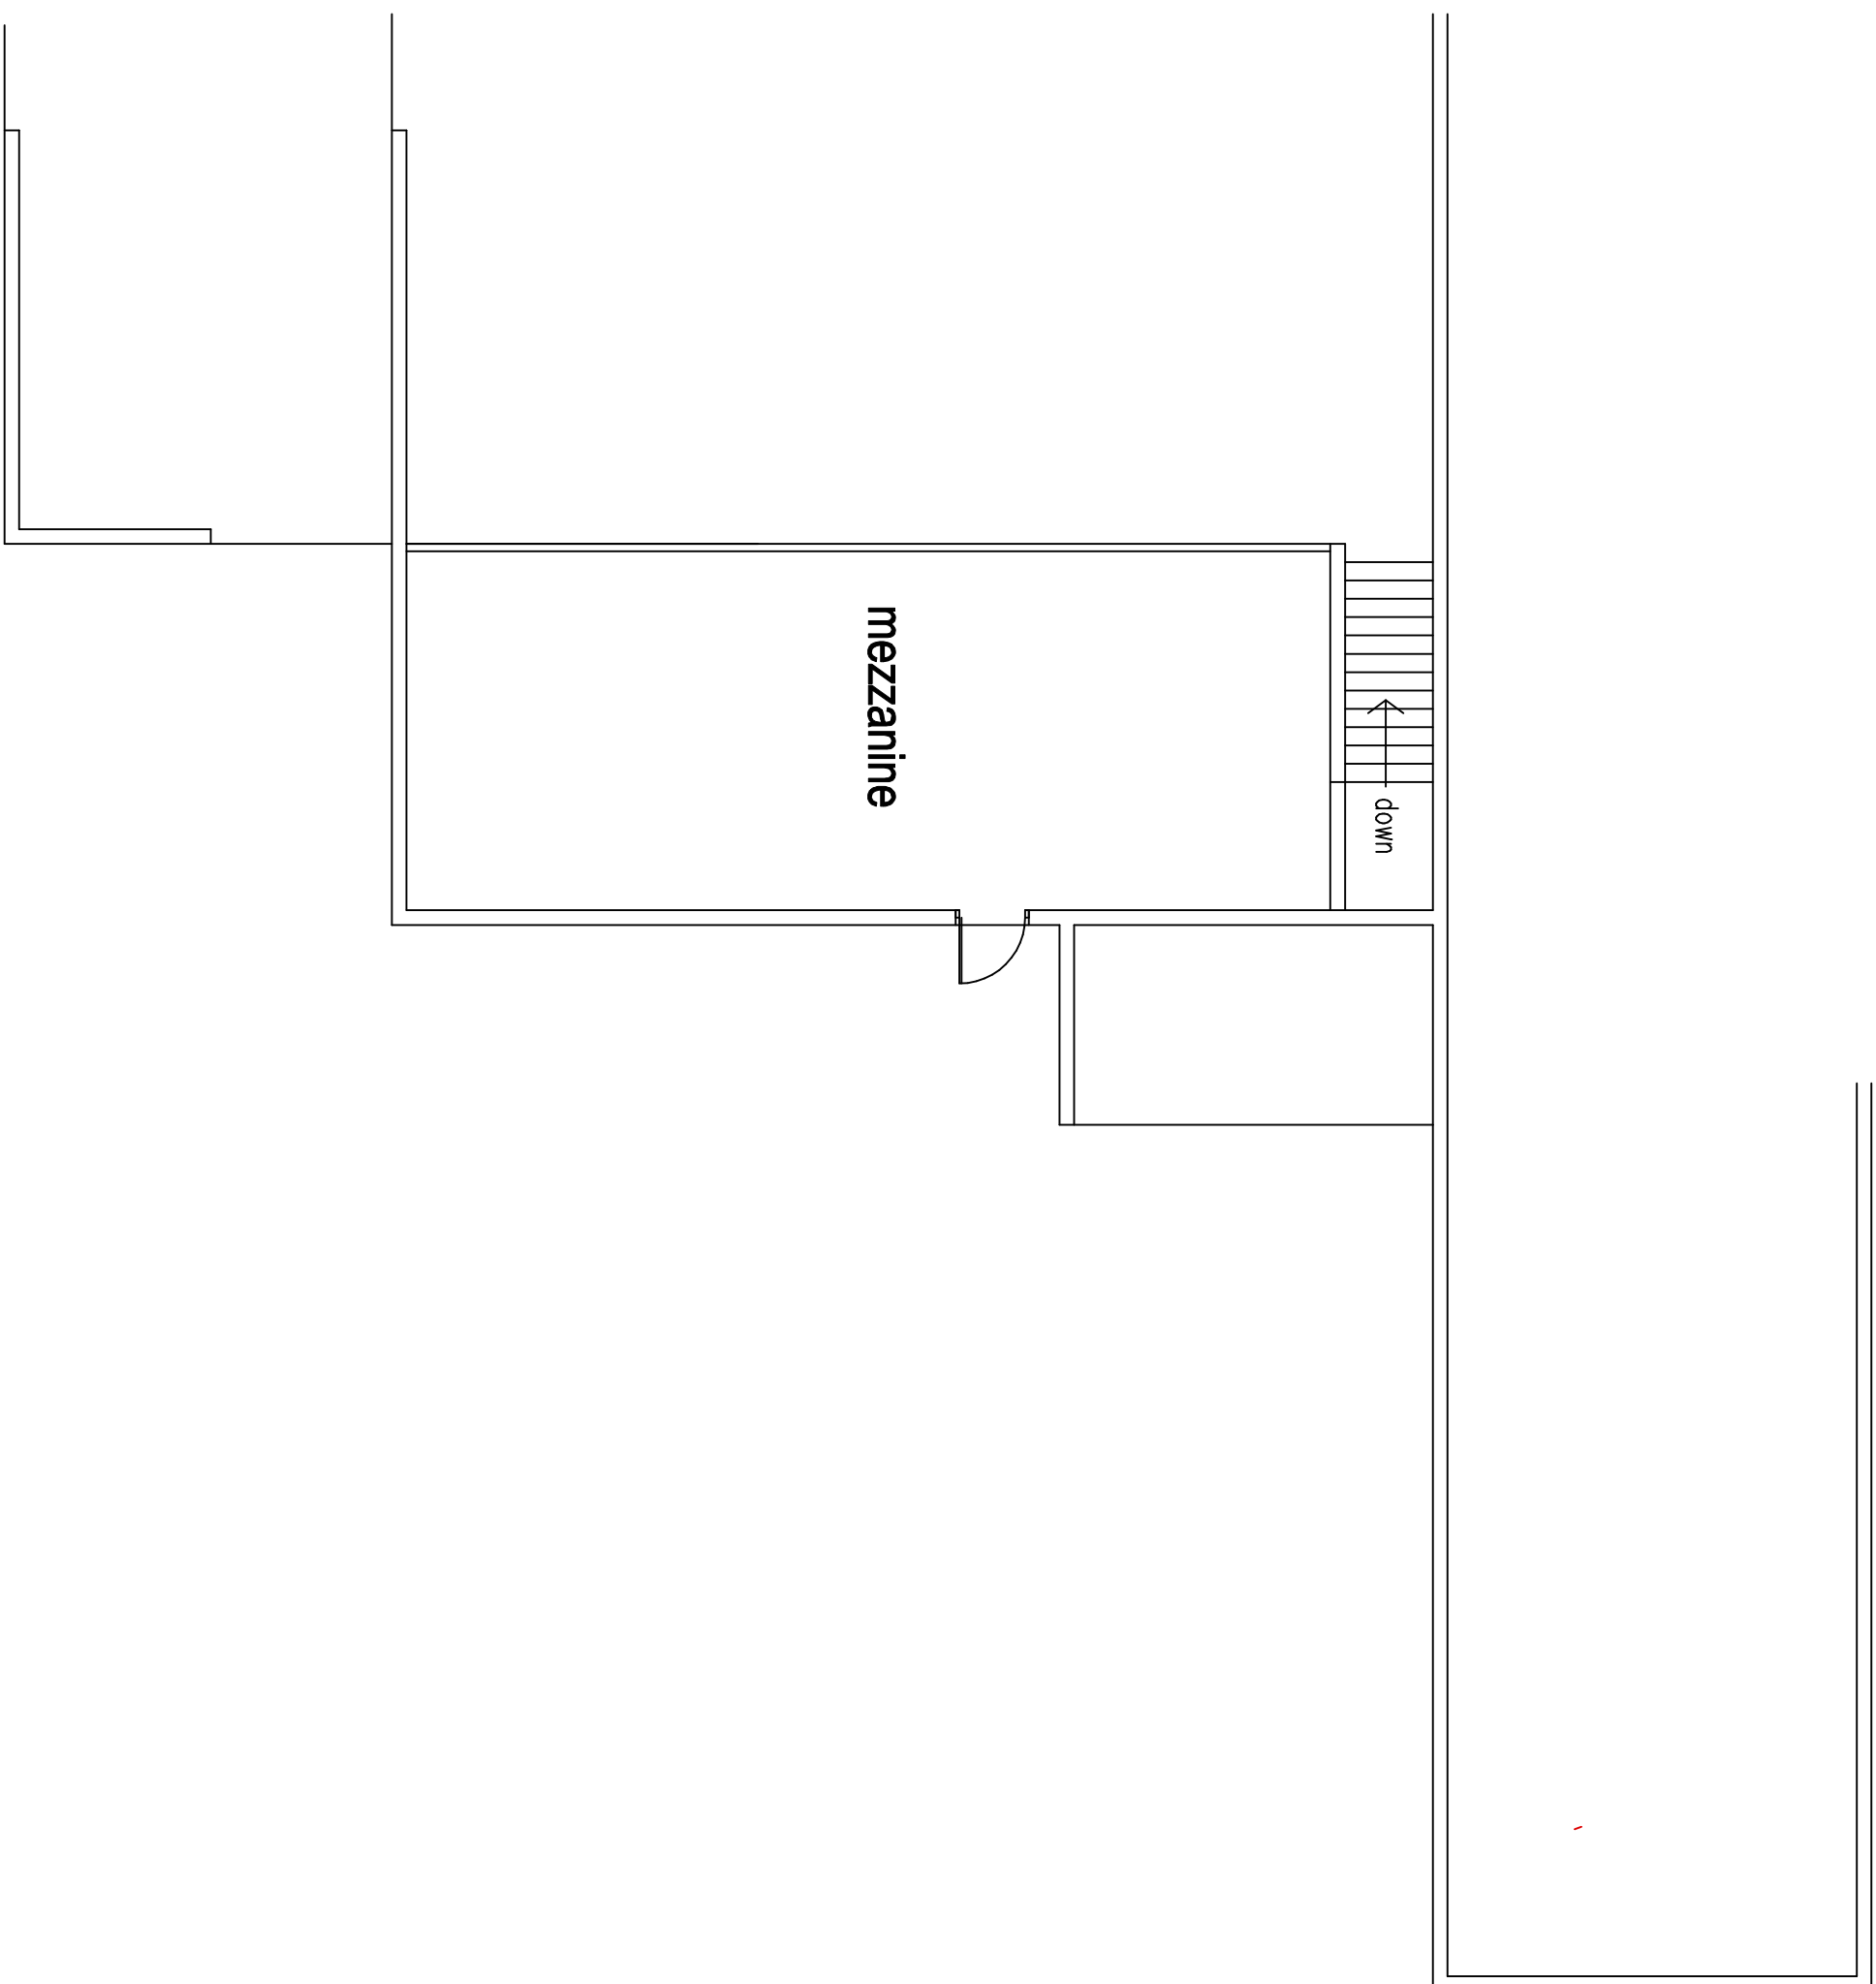

mezzanine floor plan

as existing

proposed change of use of agricultural store
to form retail sales area and cafe

Robinsons Equestrian Harwood Fields Farm Birtle

scale 1:200 @ A1

0m 20m
linear scale 1:200 @ A1

drawing number SR-24-09-23-A

Rae Cornell Associates Building Design and Planning Consultants
214 Burnley Road Bacup Lancashire
01706 873000