





EXISTING REAR ELEVATION

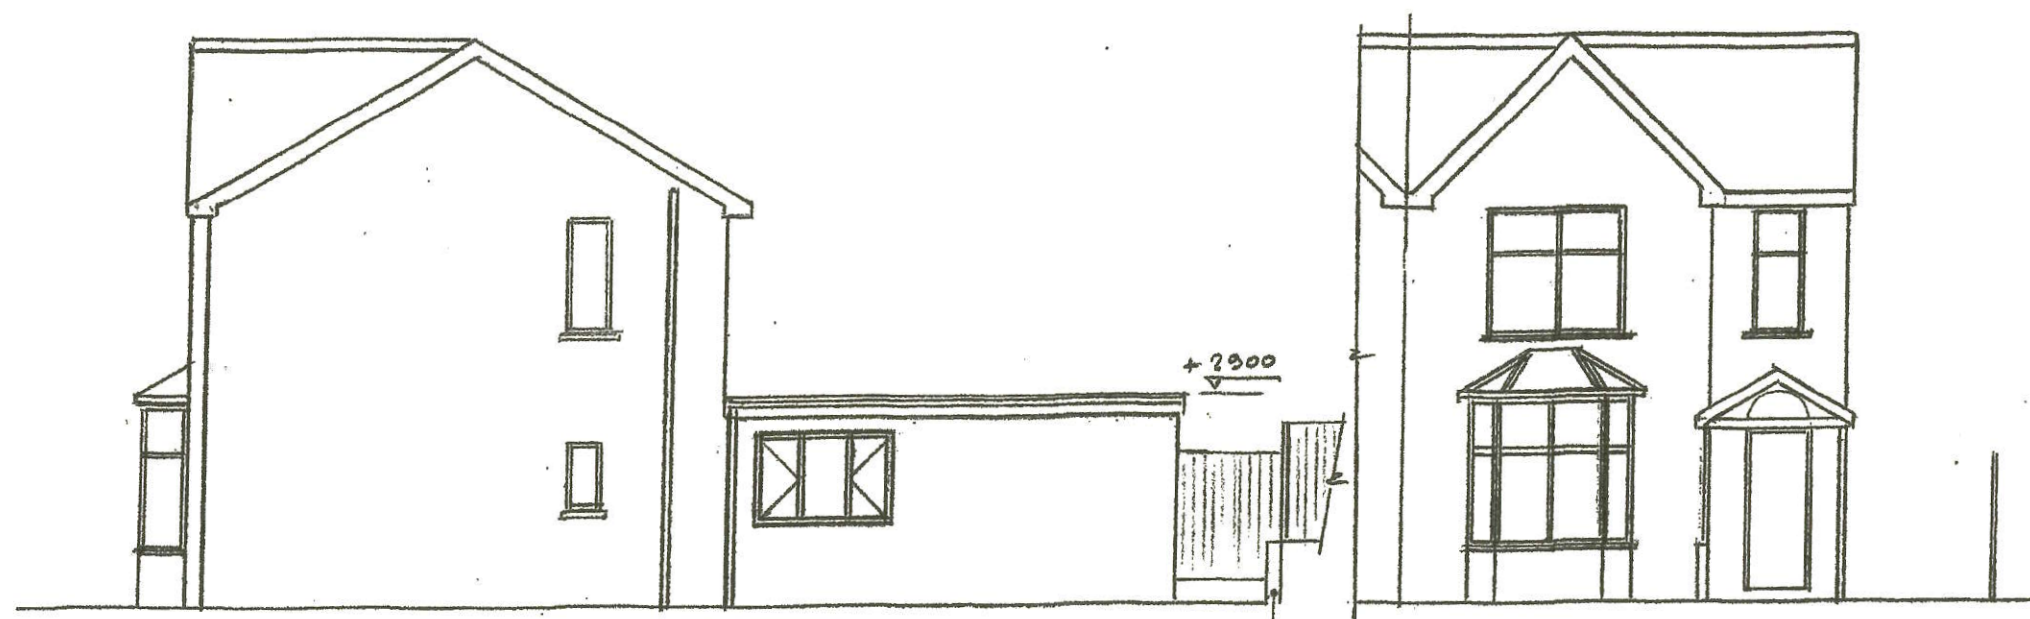


EXISTING SIDE ELEVATION

GARDEN
RETAINING
WALL 230 WIDE
WITH WEEP HOLES


EXISTING FRONT ELEVATION

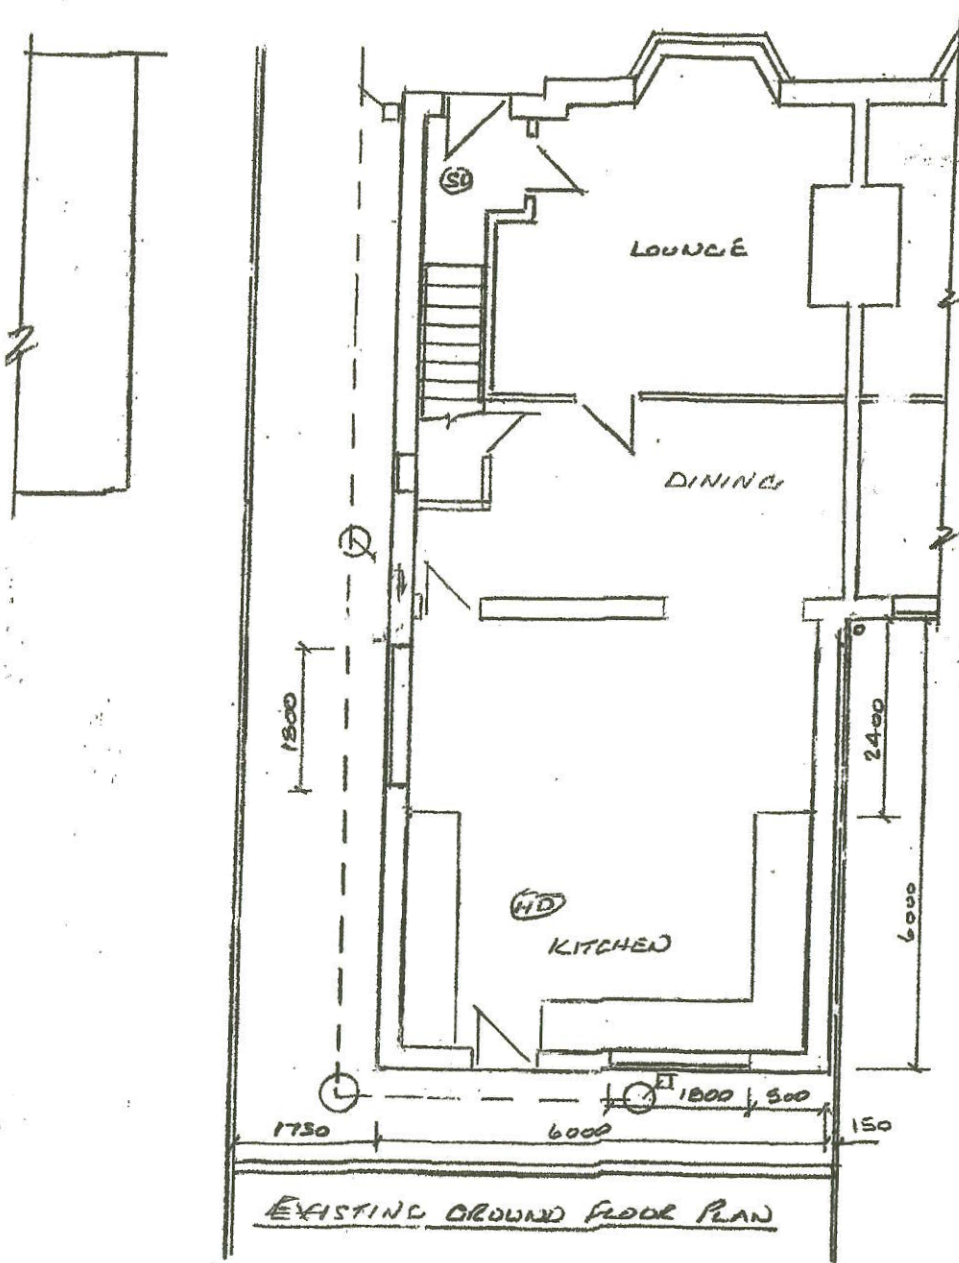

EXISTING GROUND FLOOR PLAN

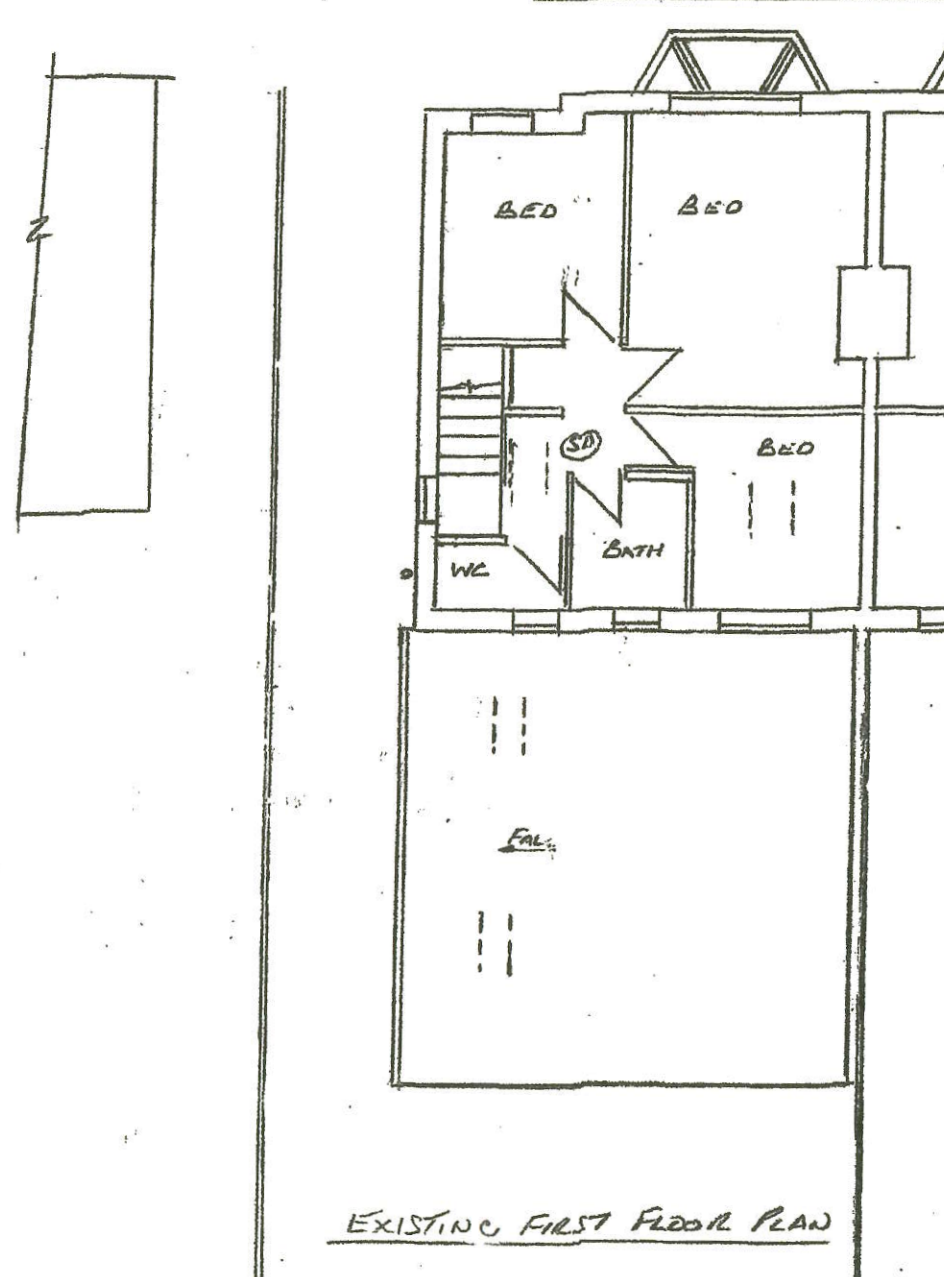

EXISTING FIRST FLOOR PLAN

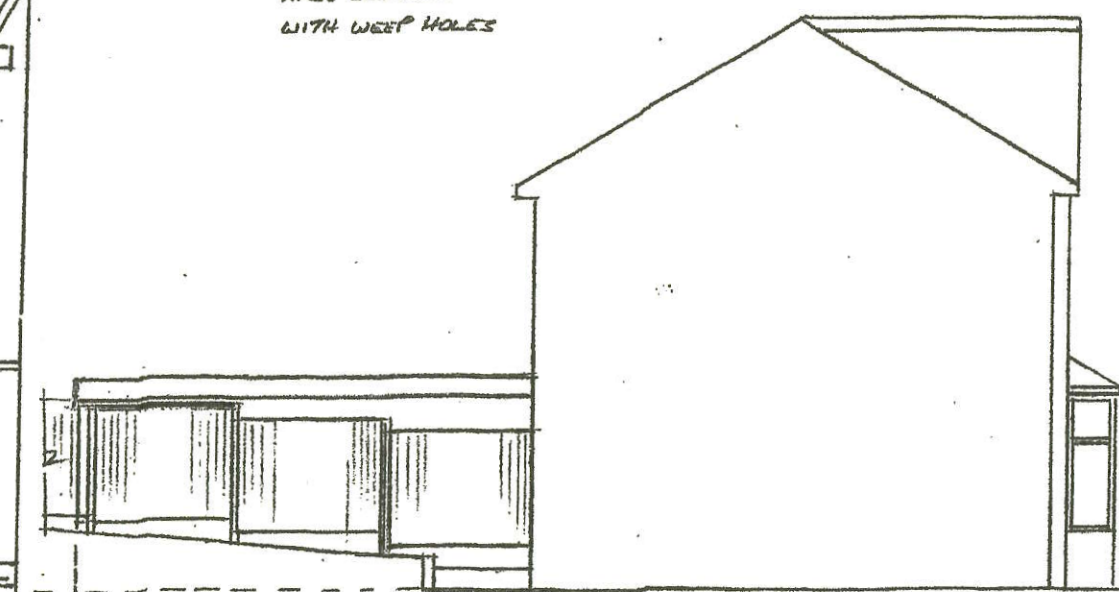

EXISTING SIDE ELEVATION

Thompson Designs

Tel 0161 705 1458 Mob 07884 318634

Sheet 1

Existing Plans & Elevations

20 Eafield Road

Rochdale OL16 2TH

Scale 1:100 @ A3 Date October 2025