



No works taking place to the existing Shippon Cottage B1 Buidling

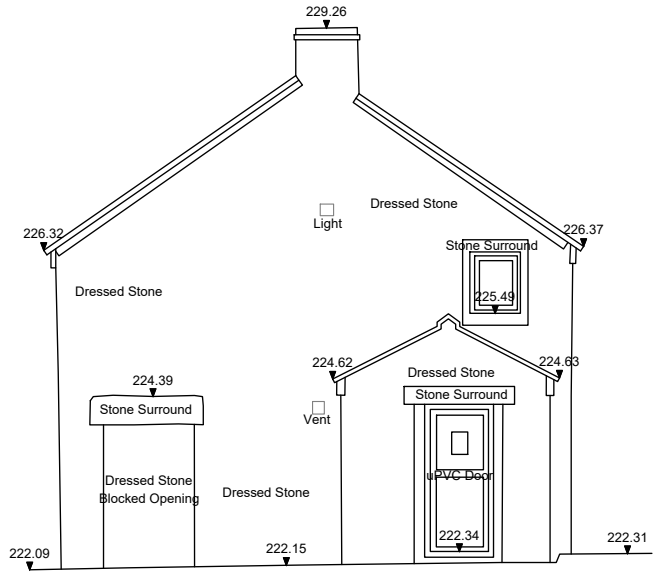


▼ 220.00m above OS Datum

Existing B1 South Elevation

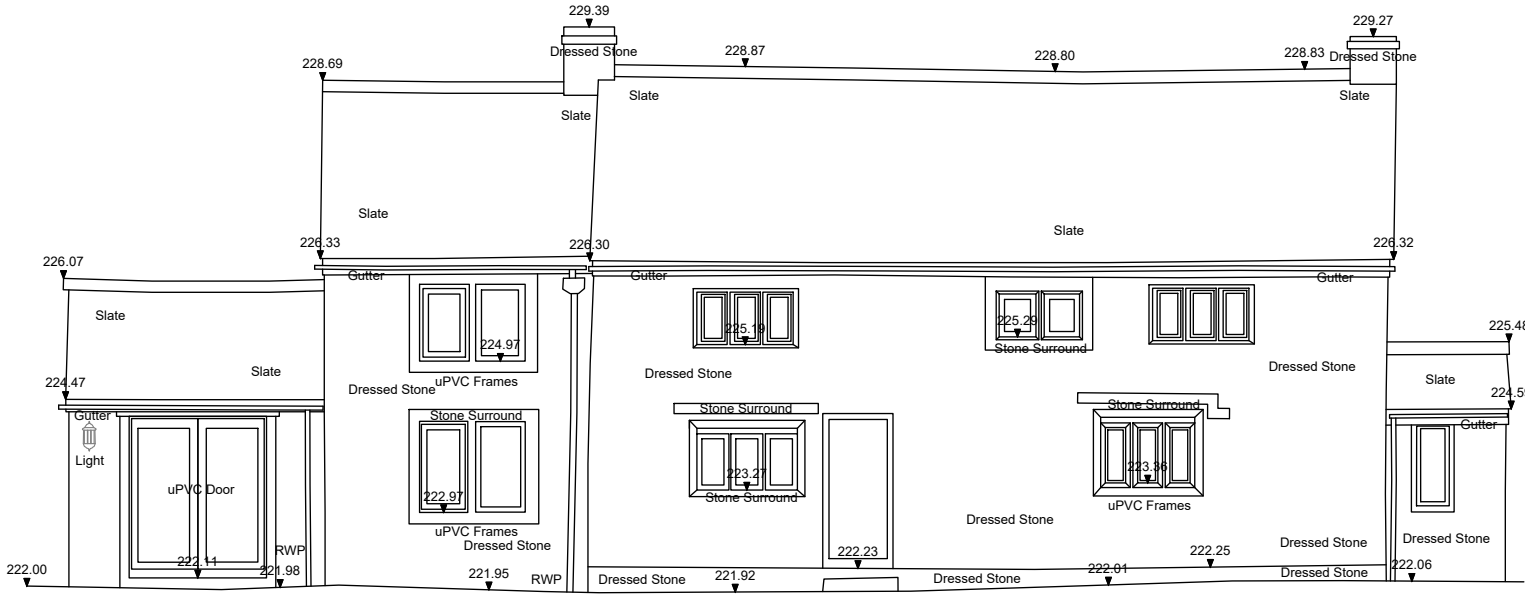


▼ 220.00m above OS Datum

Existing B1 West Elevation

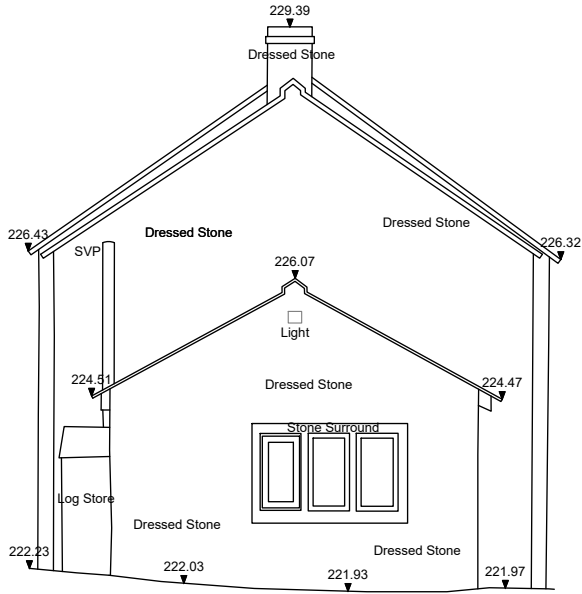

▼ 220.00m above OS Datum

Existing B1 North Elevation

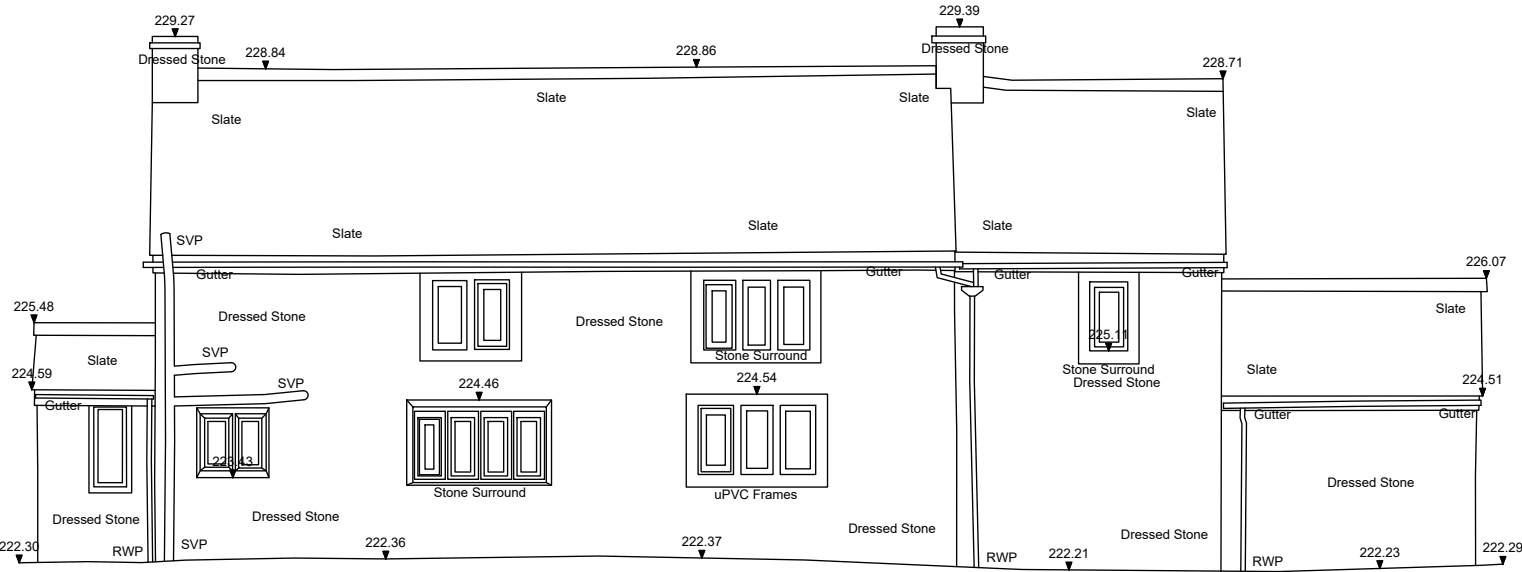

▼ 220.00m above OS Datum

Existing B1 East Elevation

notes:

1. Drawings are based on survey data and may not accurately represent what is physically present.
2. All dimensions to be site verified by the contractor before proceeding.
3. All dimensions are in millimeters unless noted otherwise. Only work from written dimensions.
4. BCAE Architects Ltd. shall be notified in writing of any discrepancies.
5. This drawing is copyright, and may not be reproduced in any form, without the written consent of BCAE Architects Ltd.

revisions:


rev	date	checked by	issued by	notes
-----	------	------------	-----------	-------

project north:



key:

scale bar:

 

client:

C Thompson

project:

Shippon Cottage, Milnrow

stage:

Existing

revision:

title:

Existing Elevations
Shippon Cottage

drawn by:

AE

approved by:

AE

date:

July 2024

job no:

147.25

scale:

1:100@A3

drawing no.