




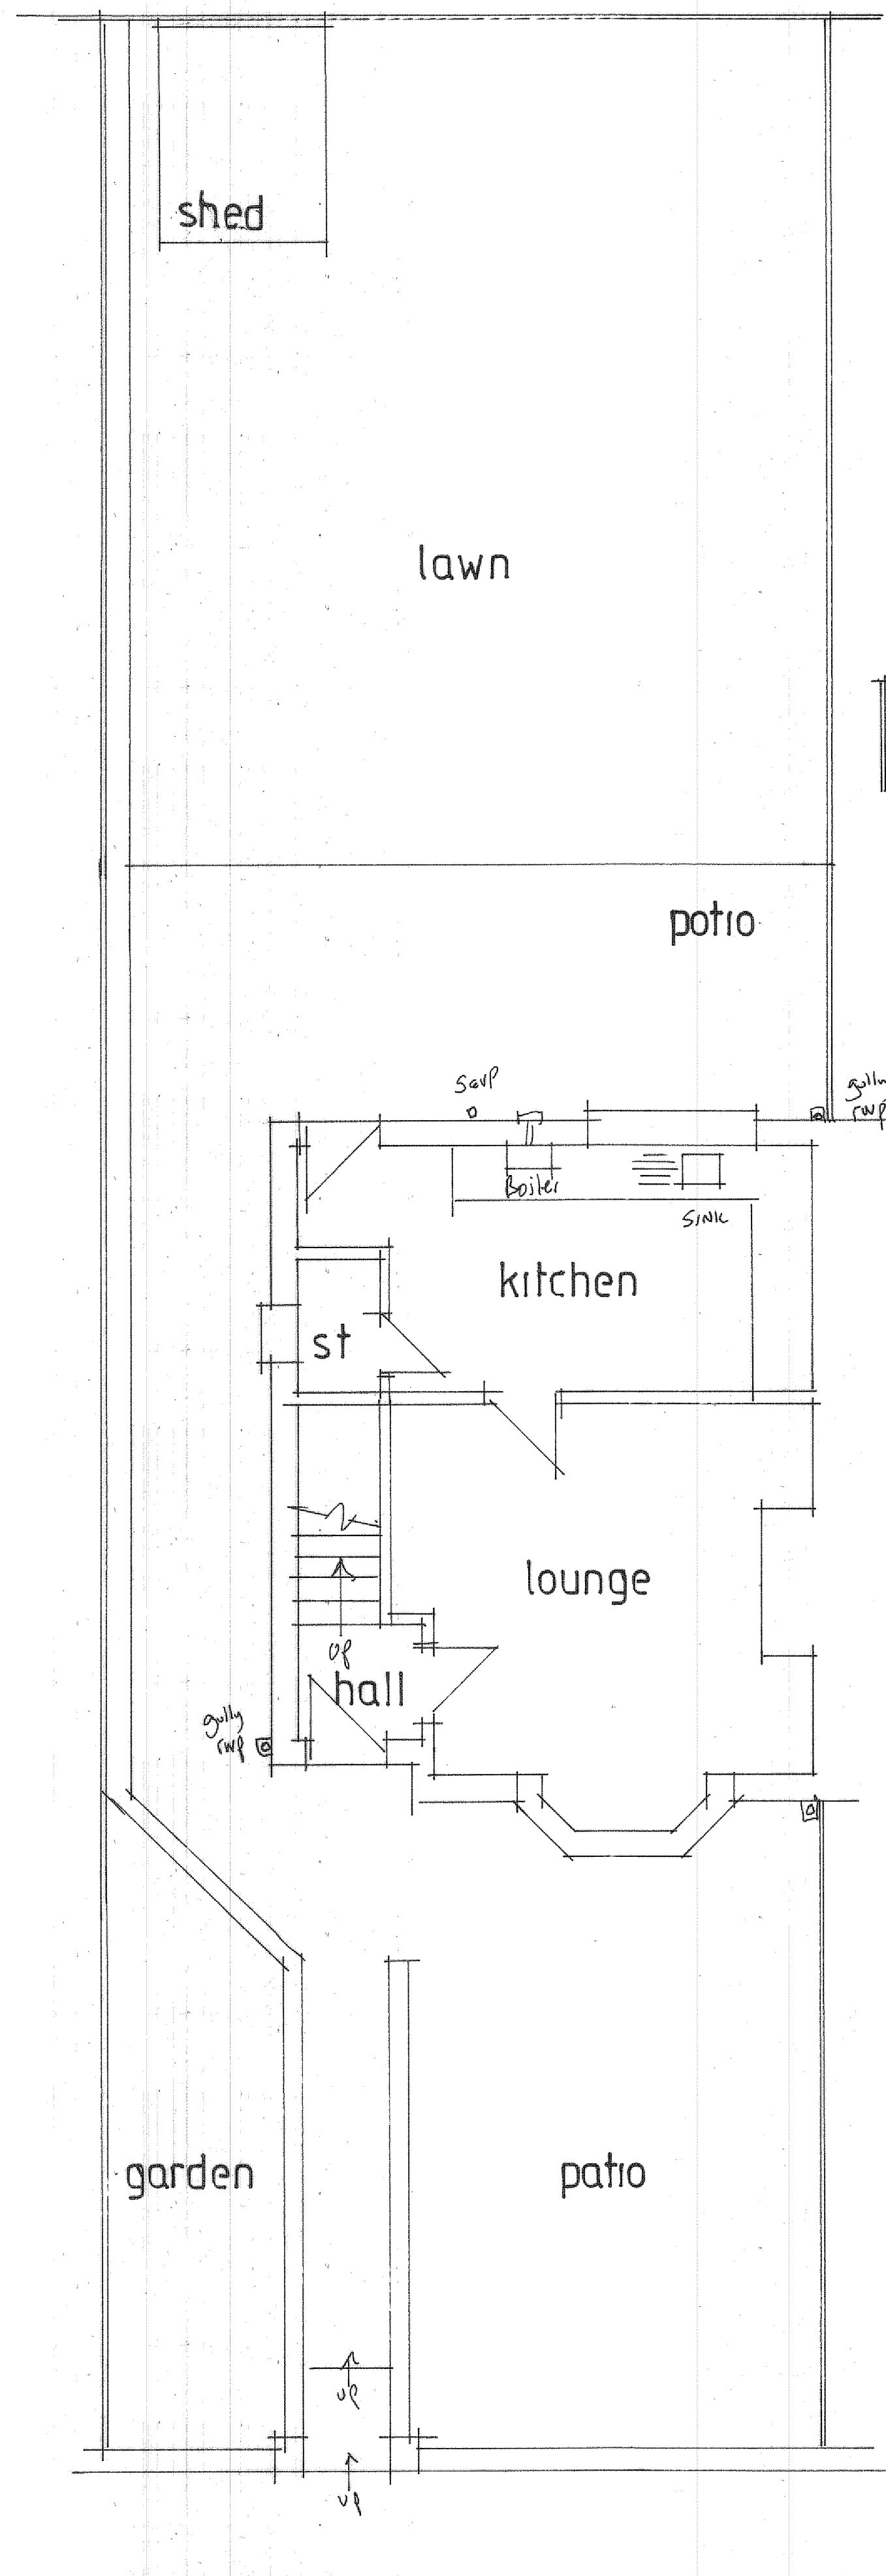

GROUND FLOOR

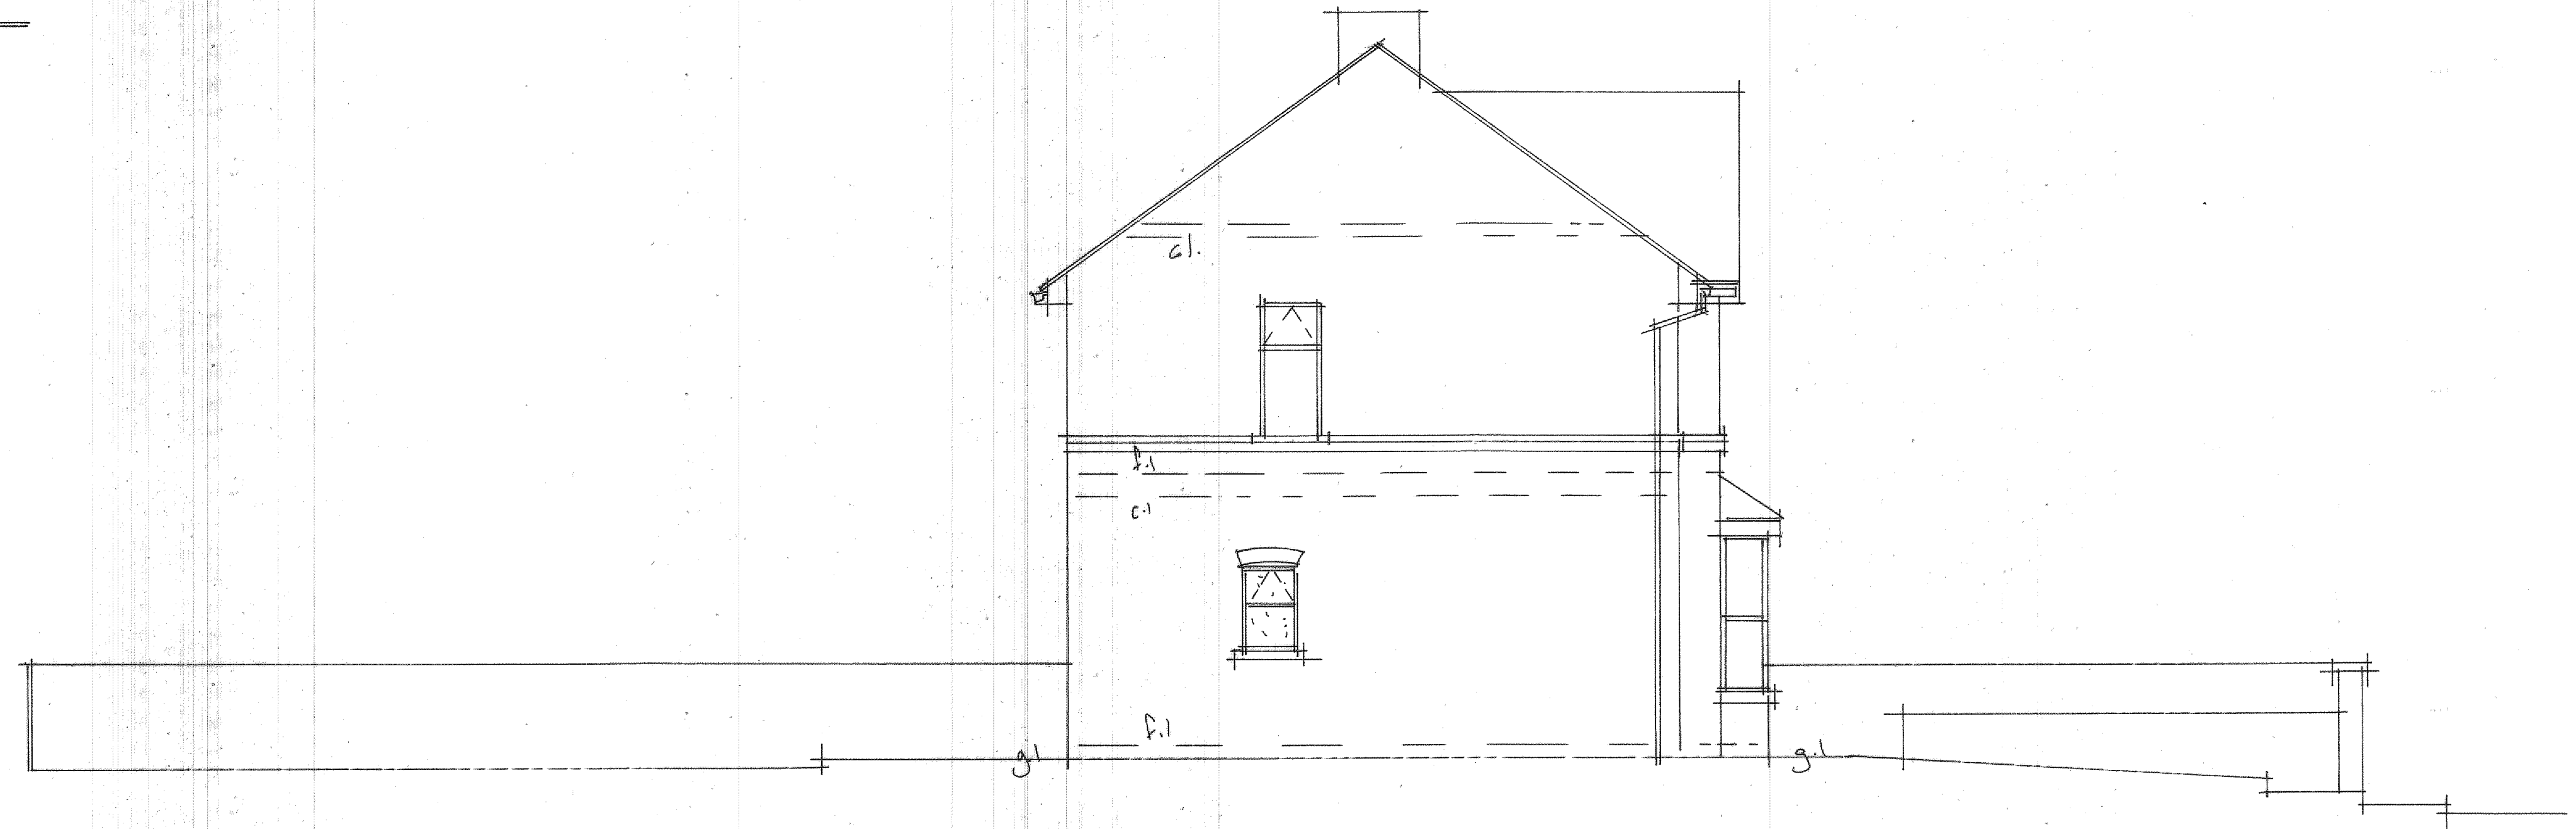


SIDE ELEVATION

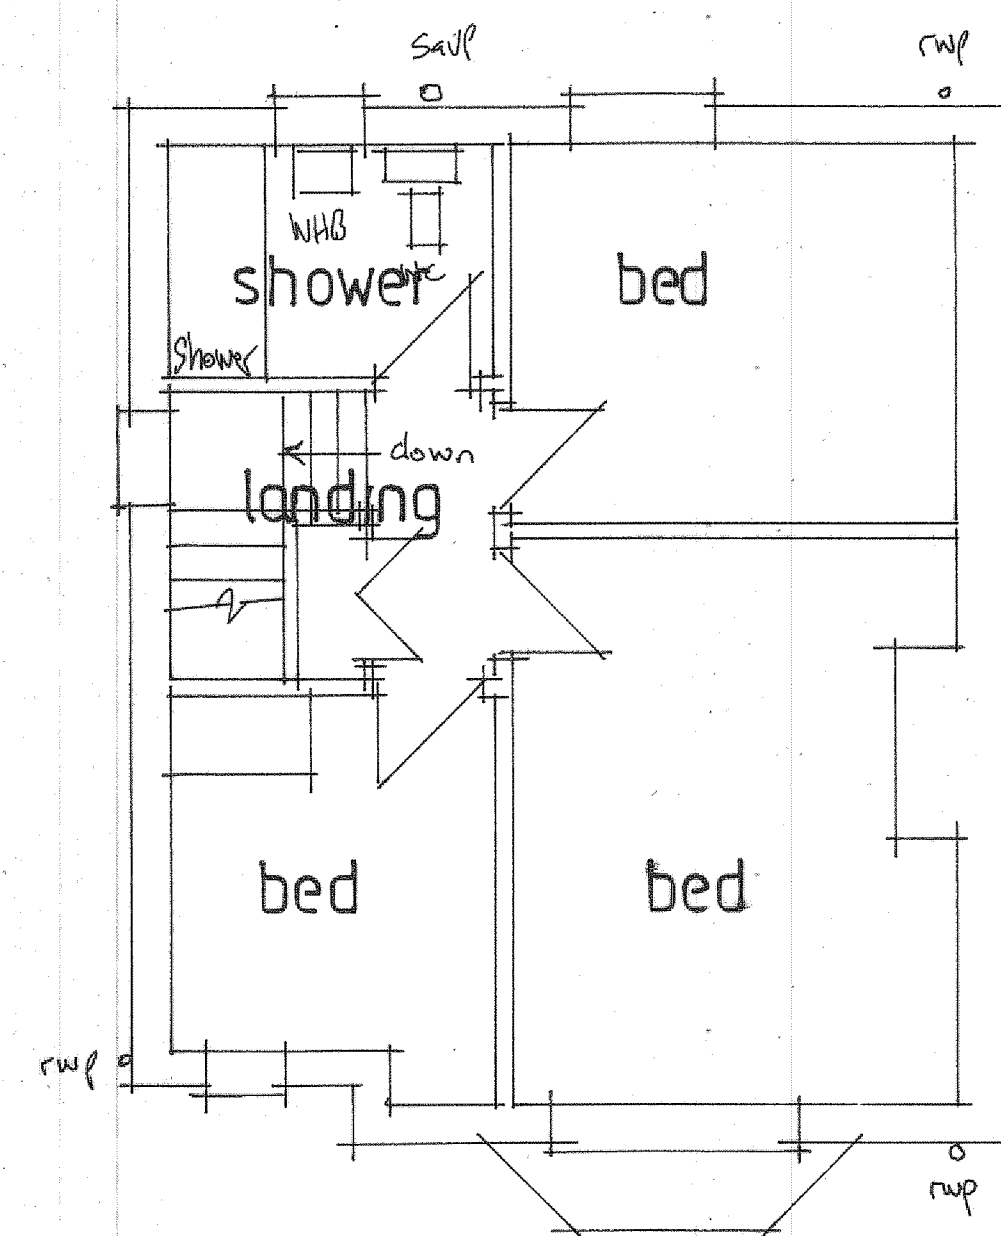


FIRST FLOOR



FRONT ELEVATION

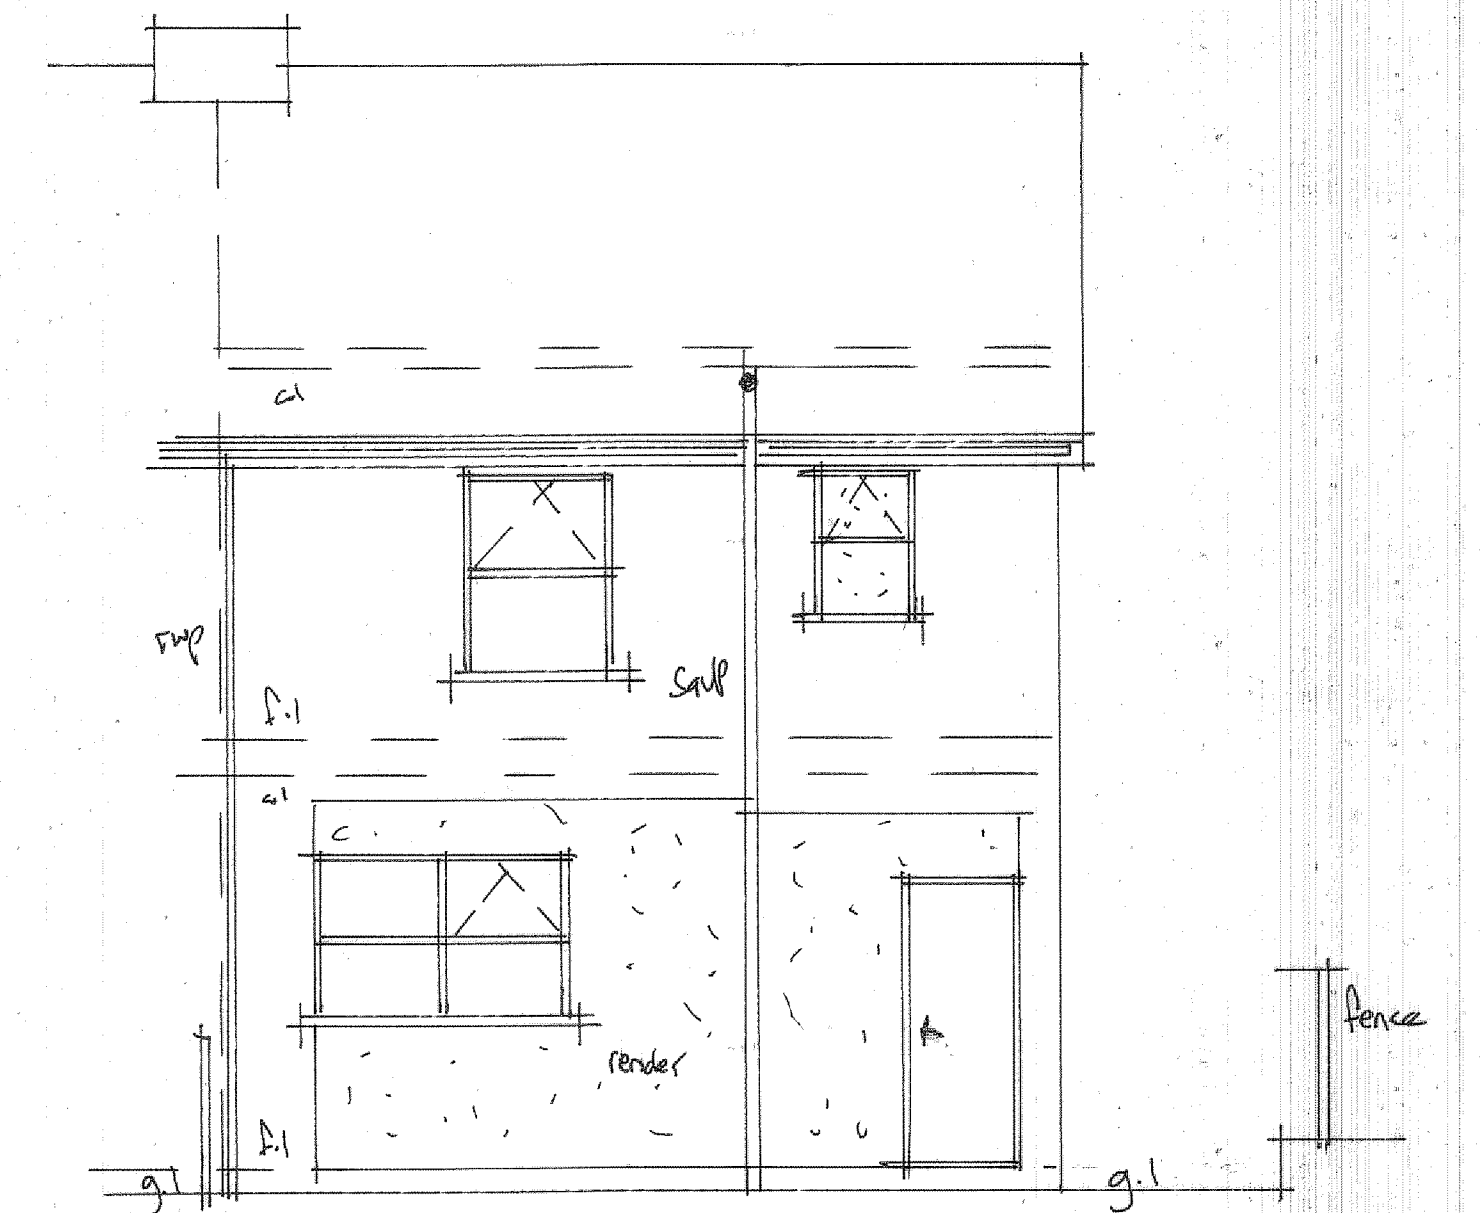

REAR ELEVATION

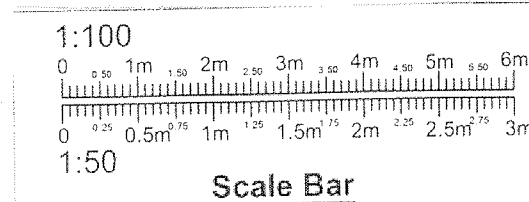

PROJECT
 PROPOSED TWO STOREY
 REAR EXTENSION.
 DRAWING TITLE
 EXISTING LAYOUTS
 AND ELEVATIONS.
 CLIENT
 MR. B. T. MOHAMMAD.
 ADDRESS
 71, ROCH VALLEY WAY,
 ROCHDALE. OL11 4QL.
 SCALE
 SCALE 1:50@A1
 DRAWING No
 CL 11255957/1.
 DATE
 NOV 2025.