


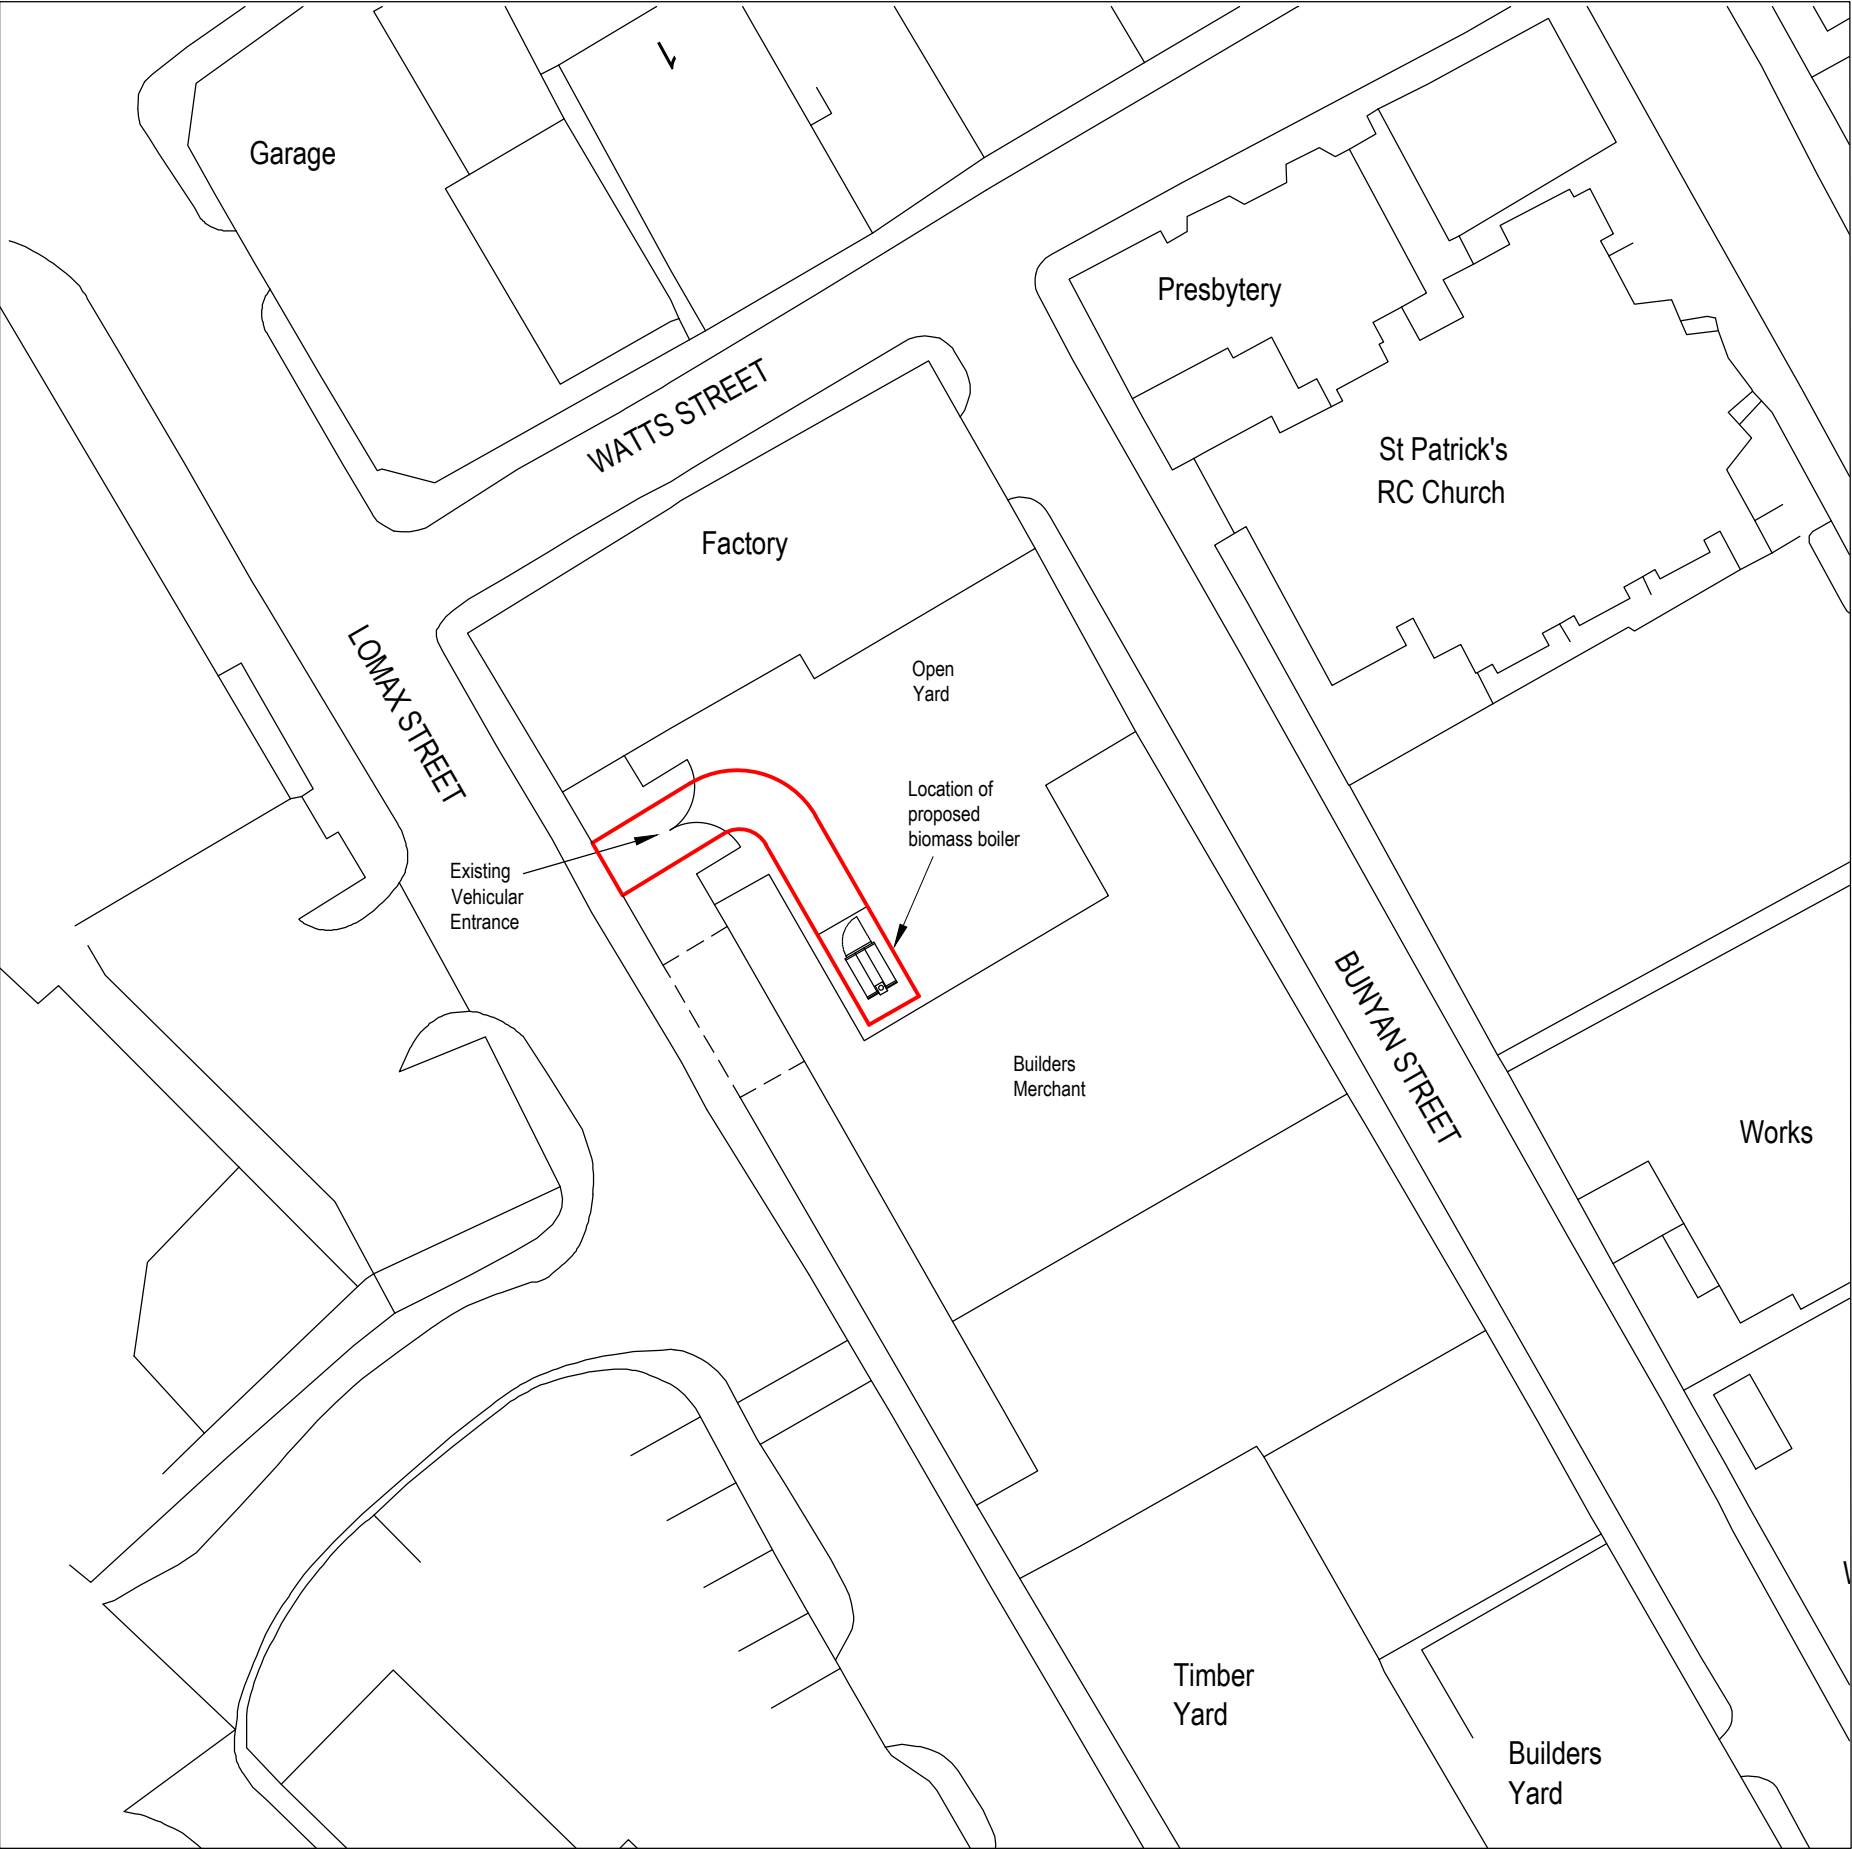
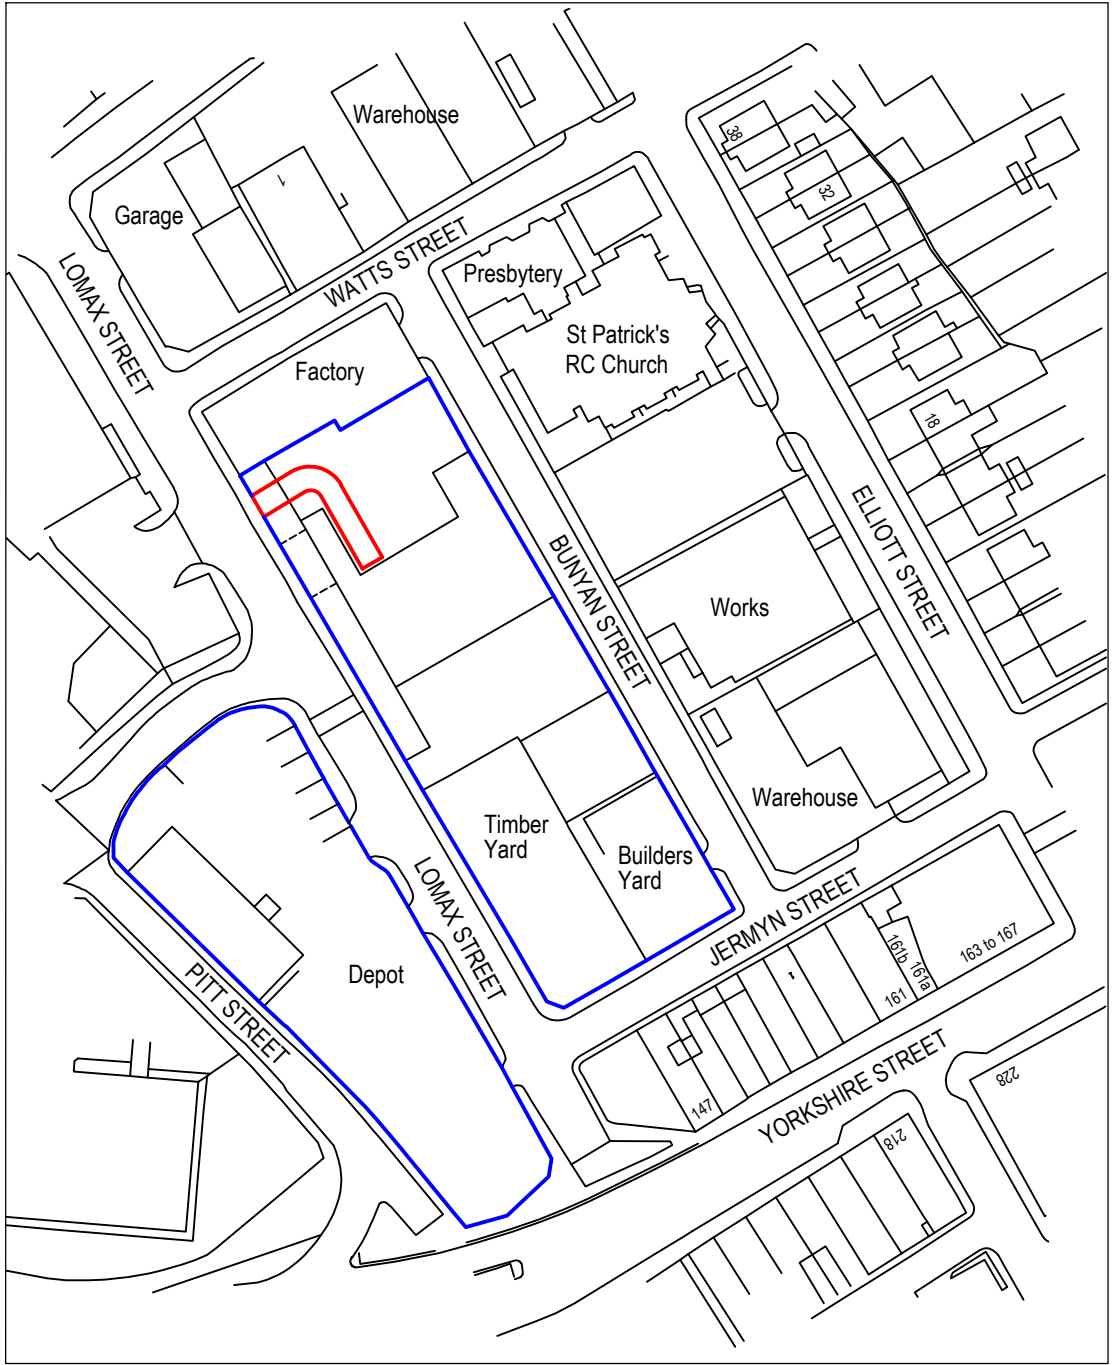


 

Site Plan 1:500

 

Location Plan 1:1250

 

Property : Parr Rochdale Ltd. Builders Merchant, Lomax Street, Rochdale. OL12 0DN	
Drawing : Location & Site Plan.	
Sheet Size : A3	Sheet No : 1 of 4
Date : 20/10/2025	Dwg No : 01