


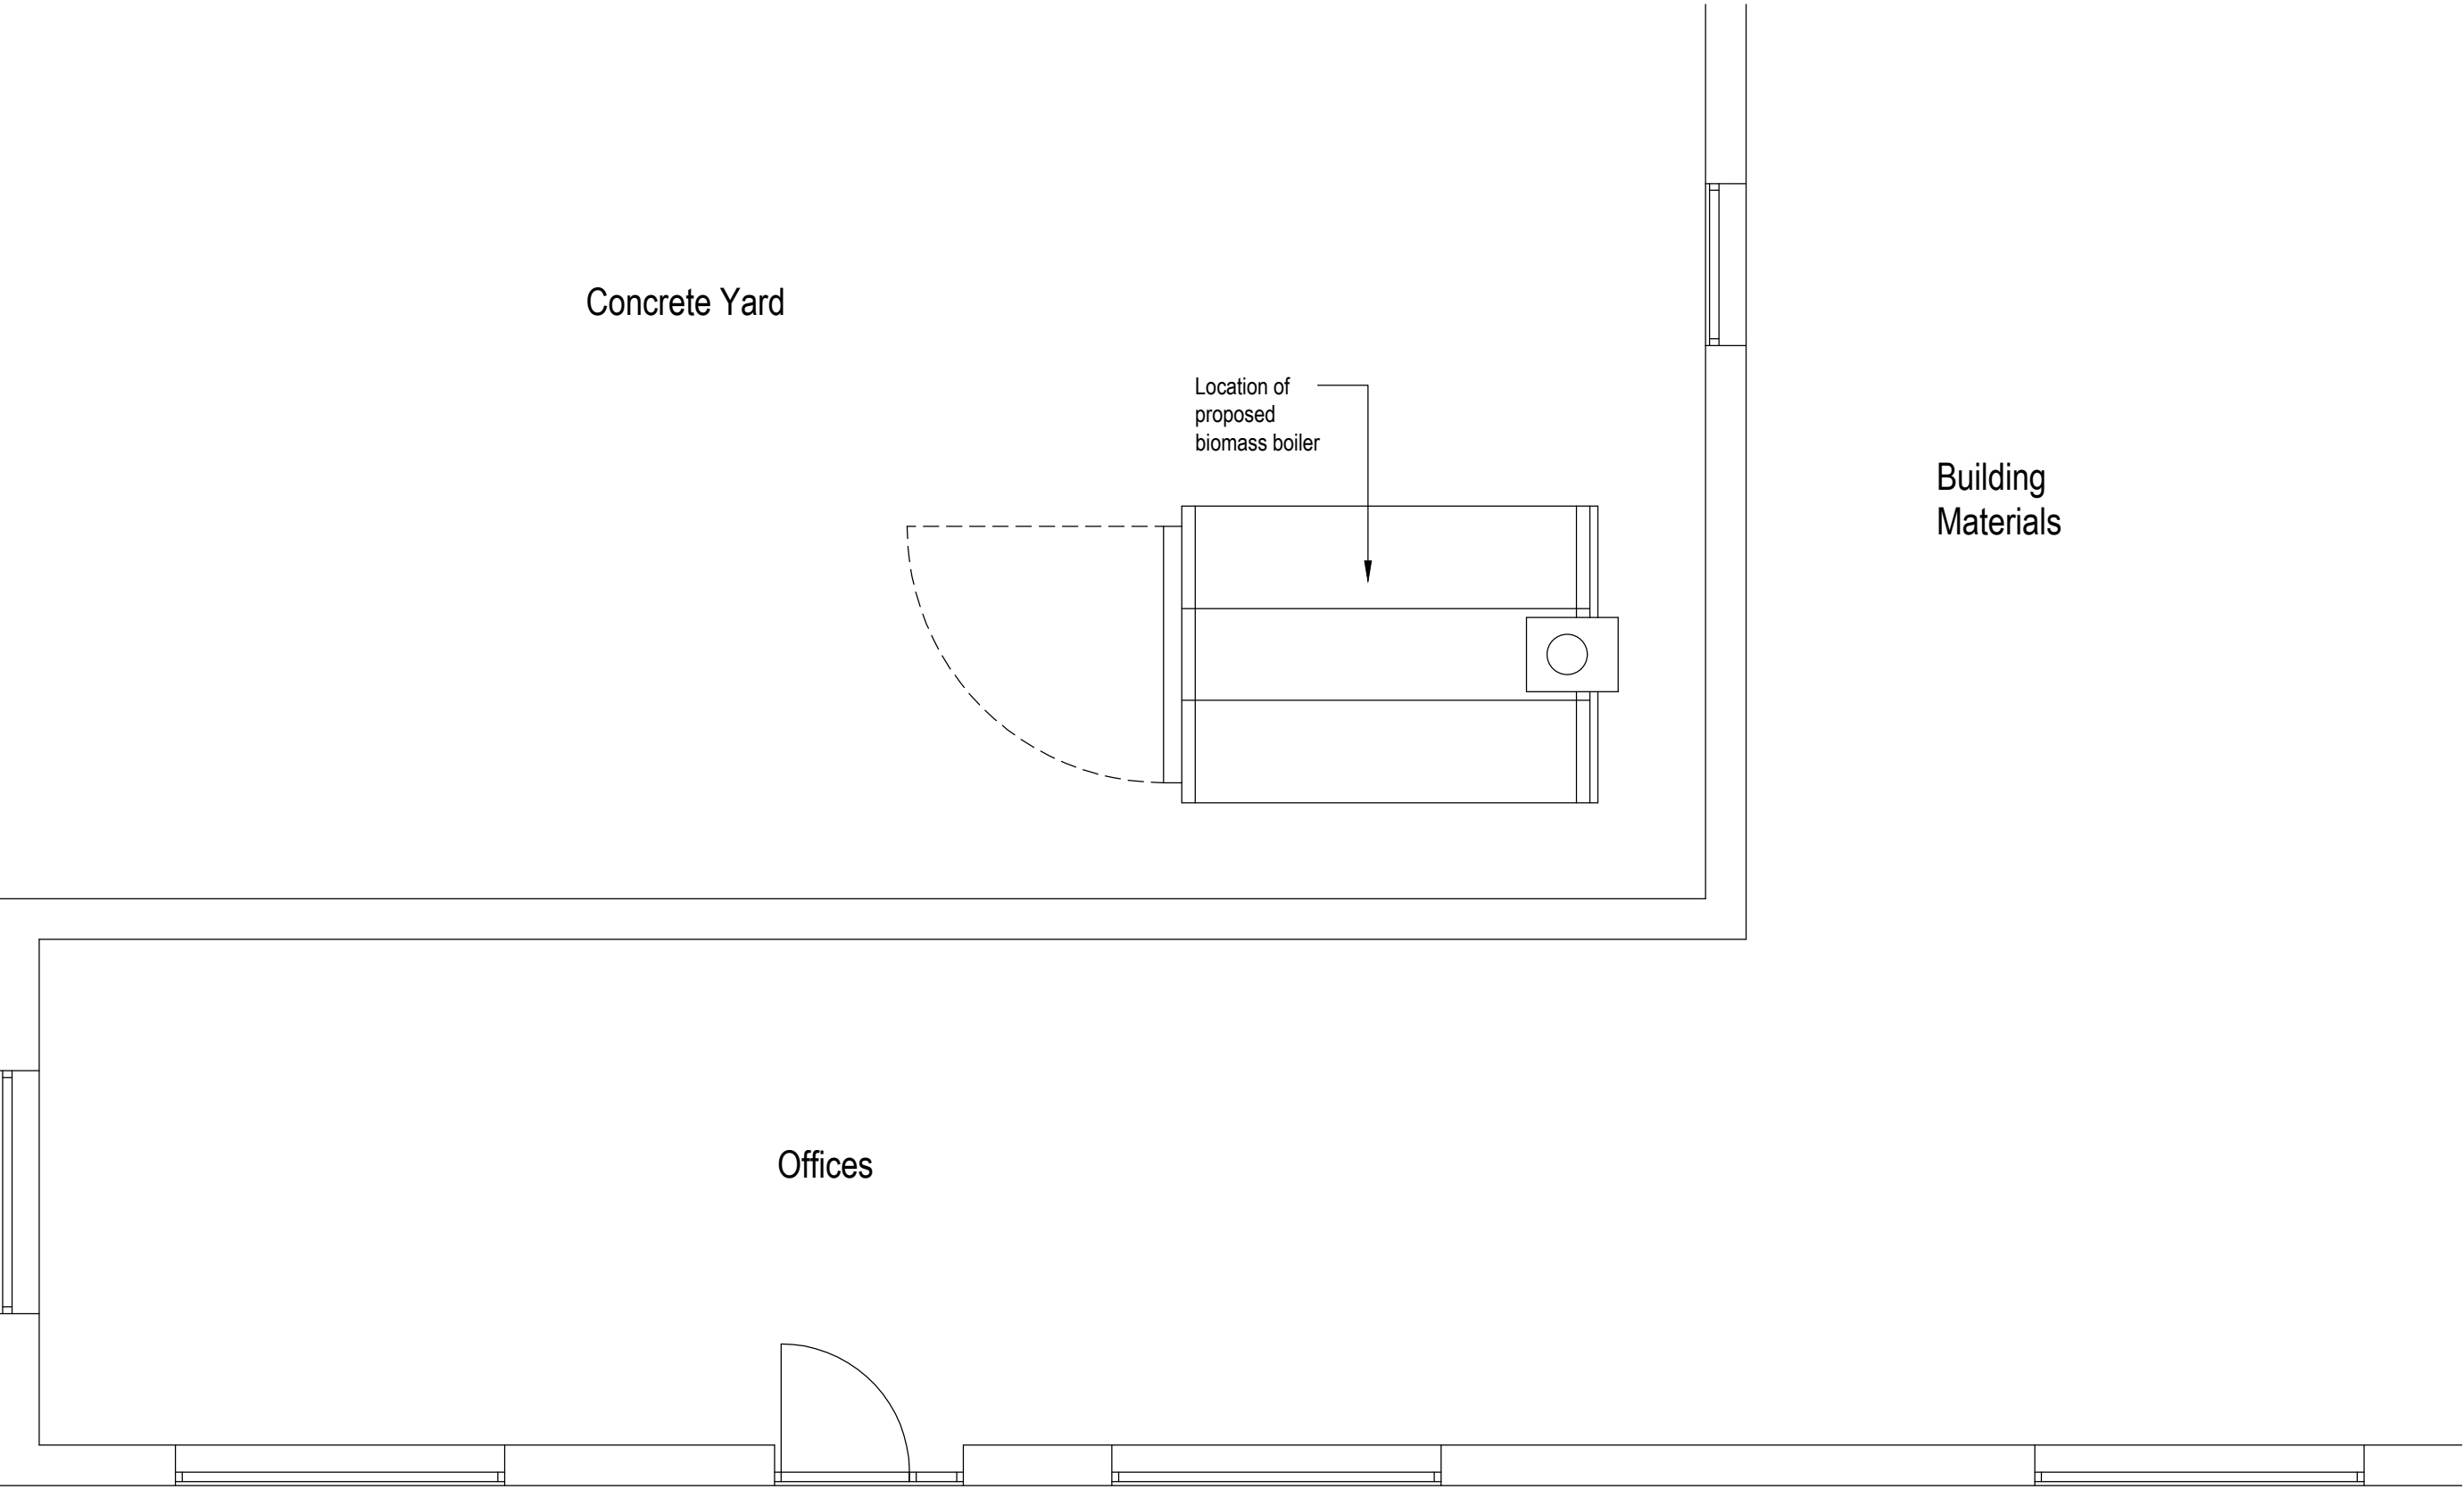

Ground Floor Plan

Property : Parr Rochdale Ltd. Builders Merchant, Lomax Street, Rochdale. OL12 0DN	
Drawing : Proposed Plan.	
Sheet Size : A3	Sheet No : 4 of 4
Date : 20/10/2025	Dwg No : 04