




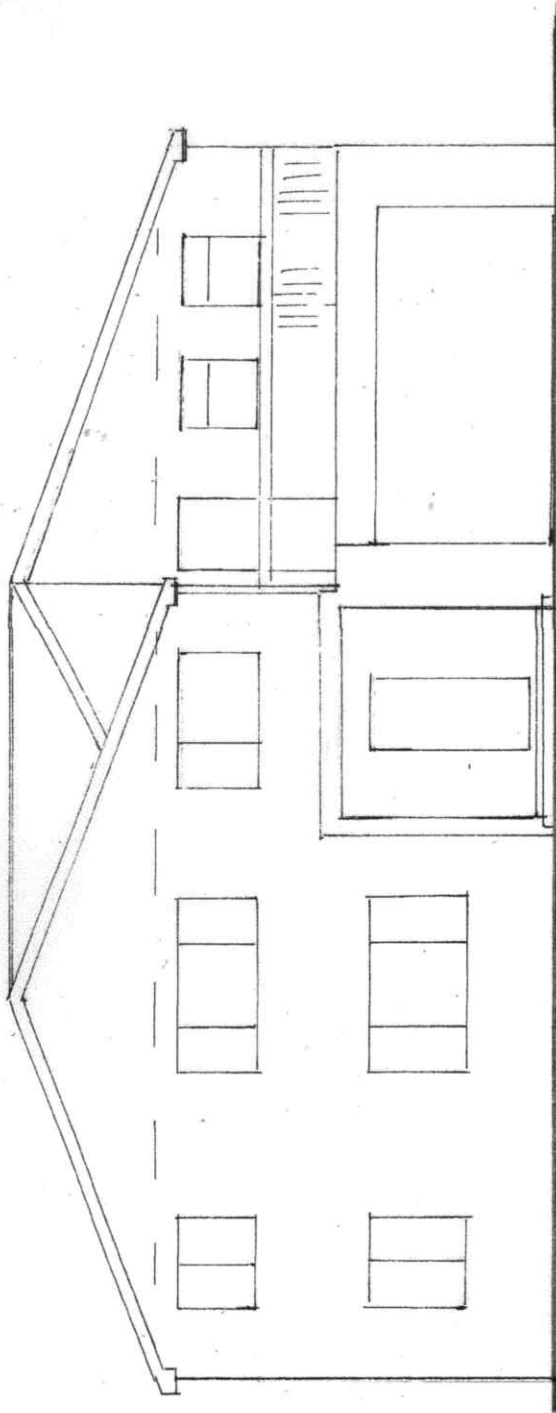


FRONT ELEVATION
(EXISTING)

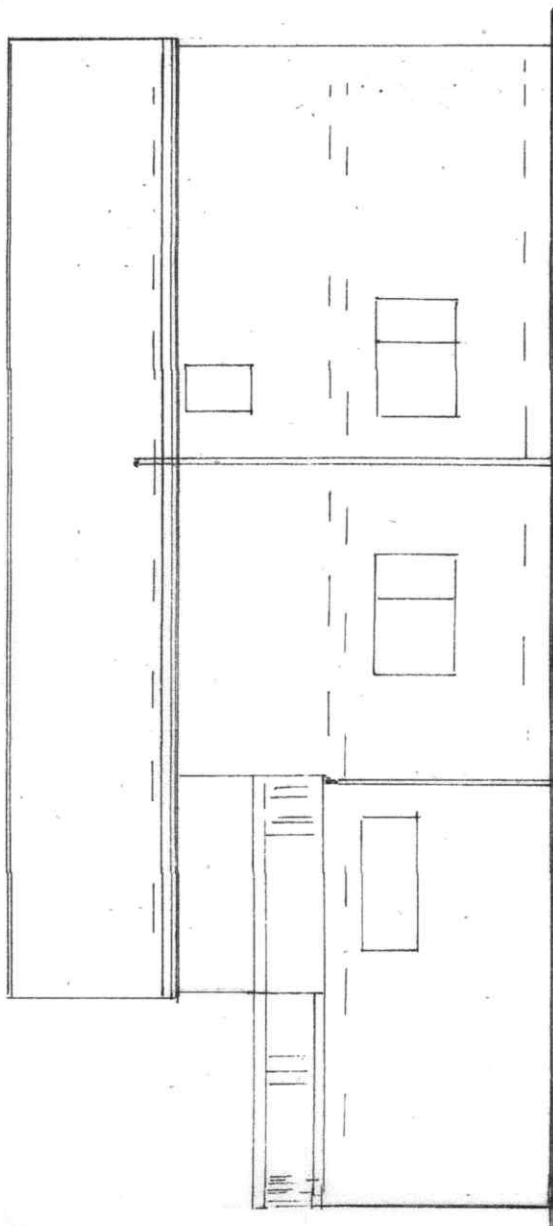

SIDE ELEVATION
(EXISTING)

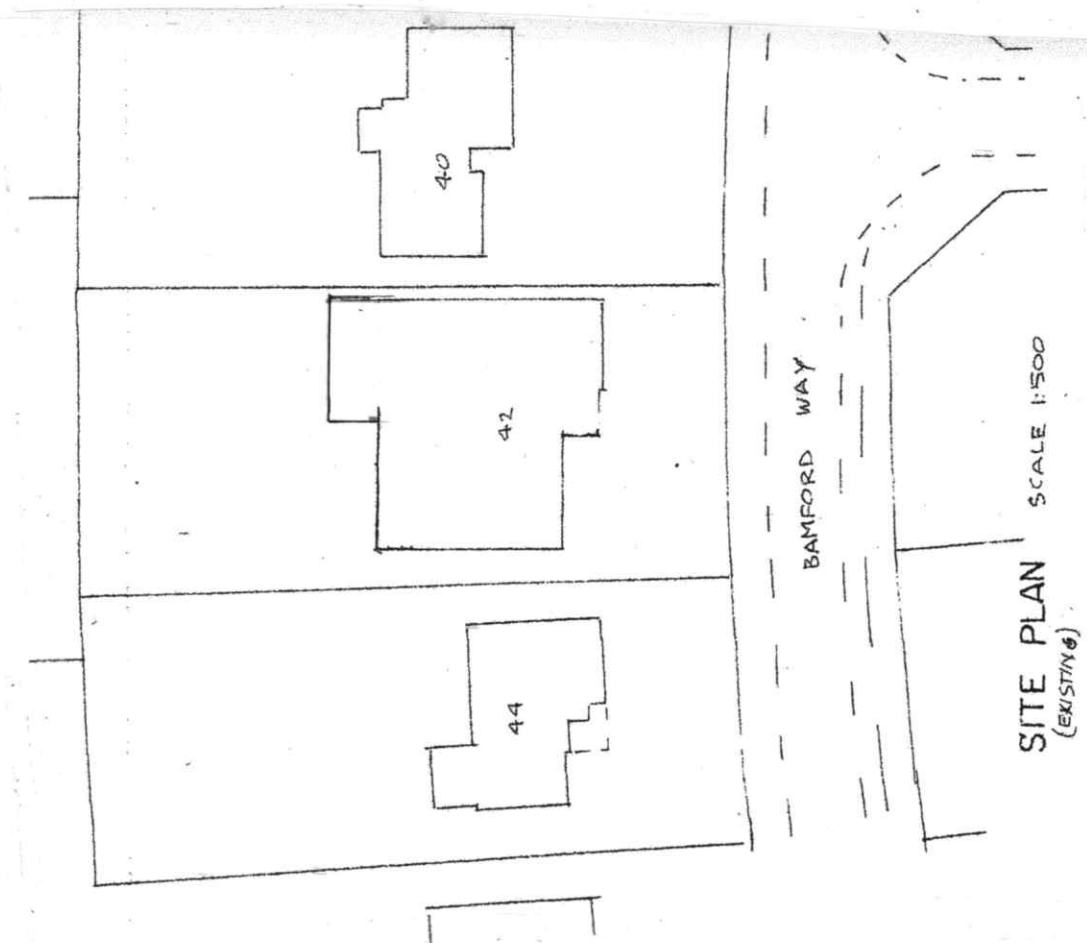

SITE PLAN
(EXISTING)
SCALE 1:500

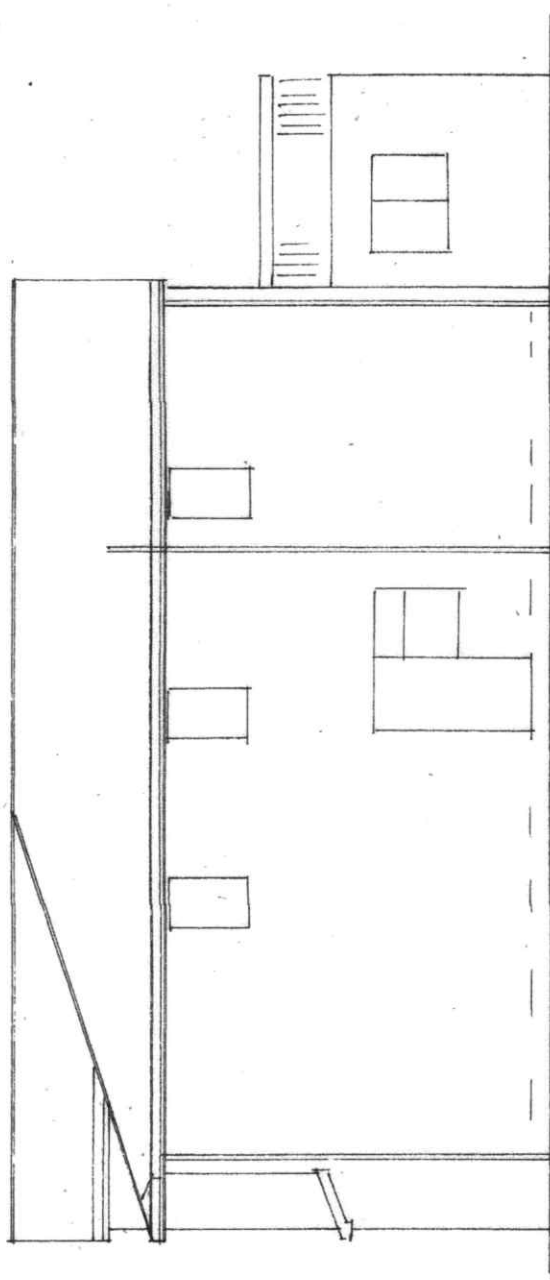

SIDE ELEVATION
(EXISTING)

BUILDING DESIGN SERVICES M. FAROOQ 418 Bury Road Rochdale OL11 5EU. Tel: 01706 712231 Mob: 07967605763	
PROPOSED FIRST FLOOR FRONT EXTENSION AT 42 BAMFORD WAY BAMFORD ROCHDALE OL11 5NB	
For: Mr ISSAK ALOTIA	Elevation
Scale 1:100	2378/2