




PLOT 2 FRONT ELEVATION AS APPROVED
(1:50)



PLOT 2 REAR ELEVATION AS APPROVED (1:50)

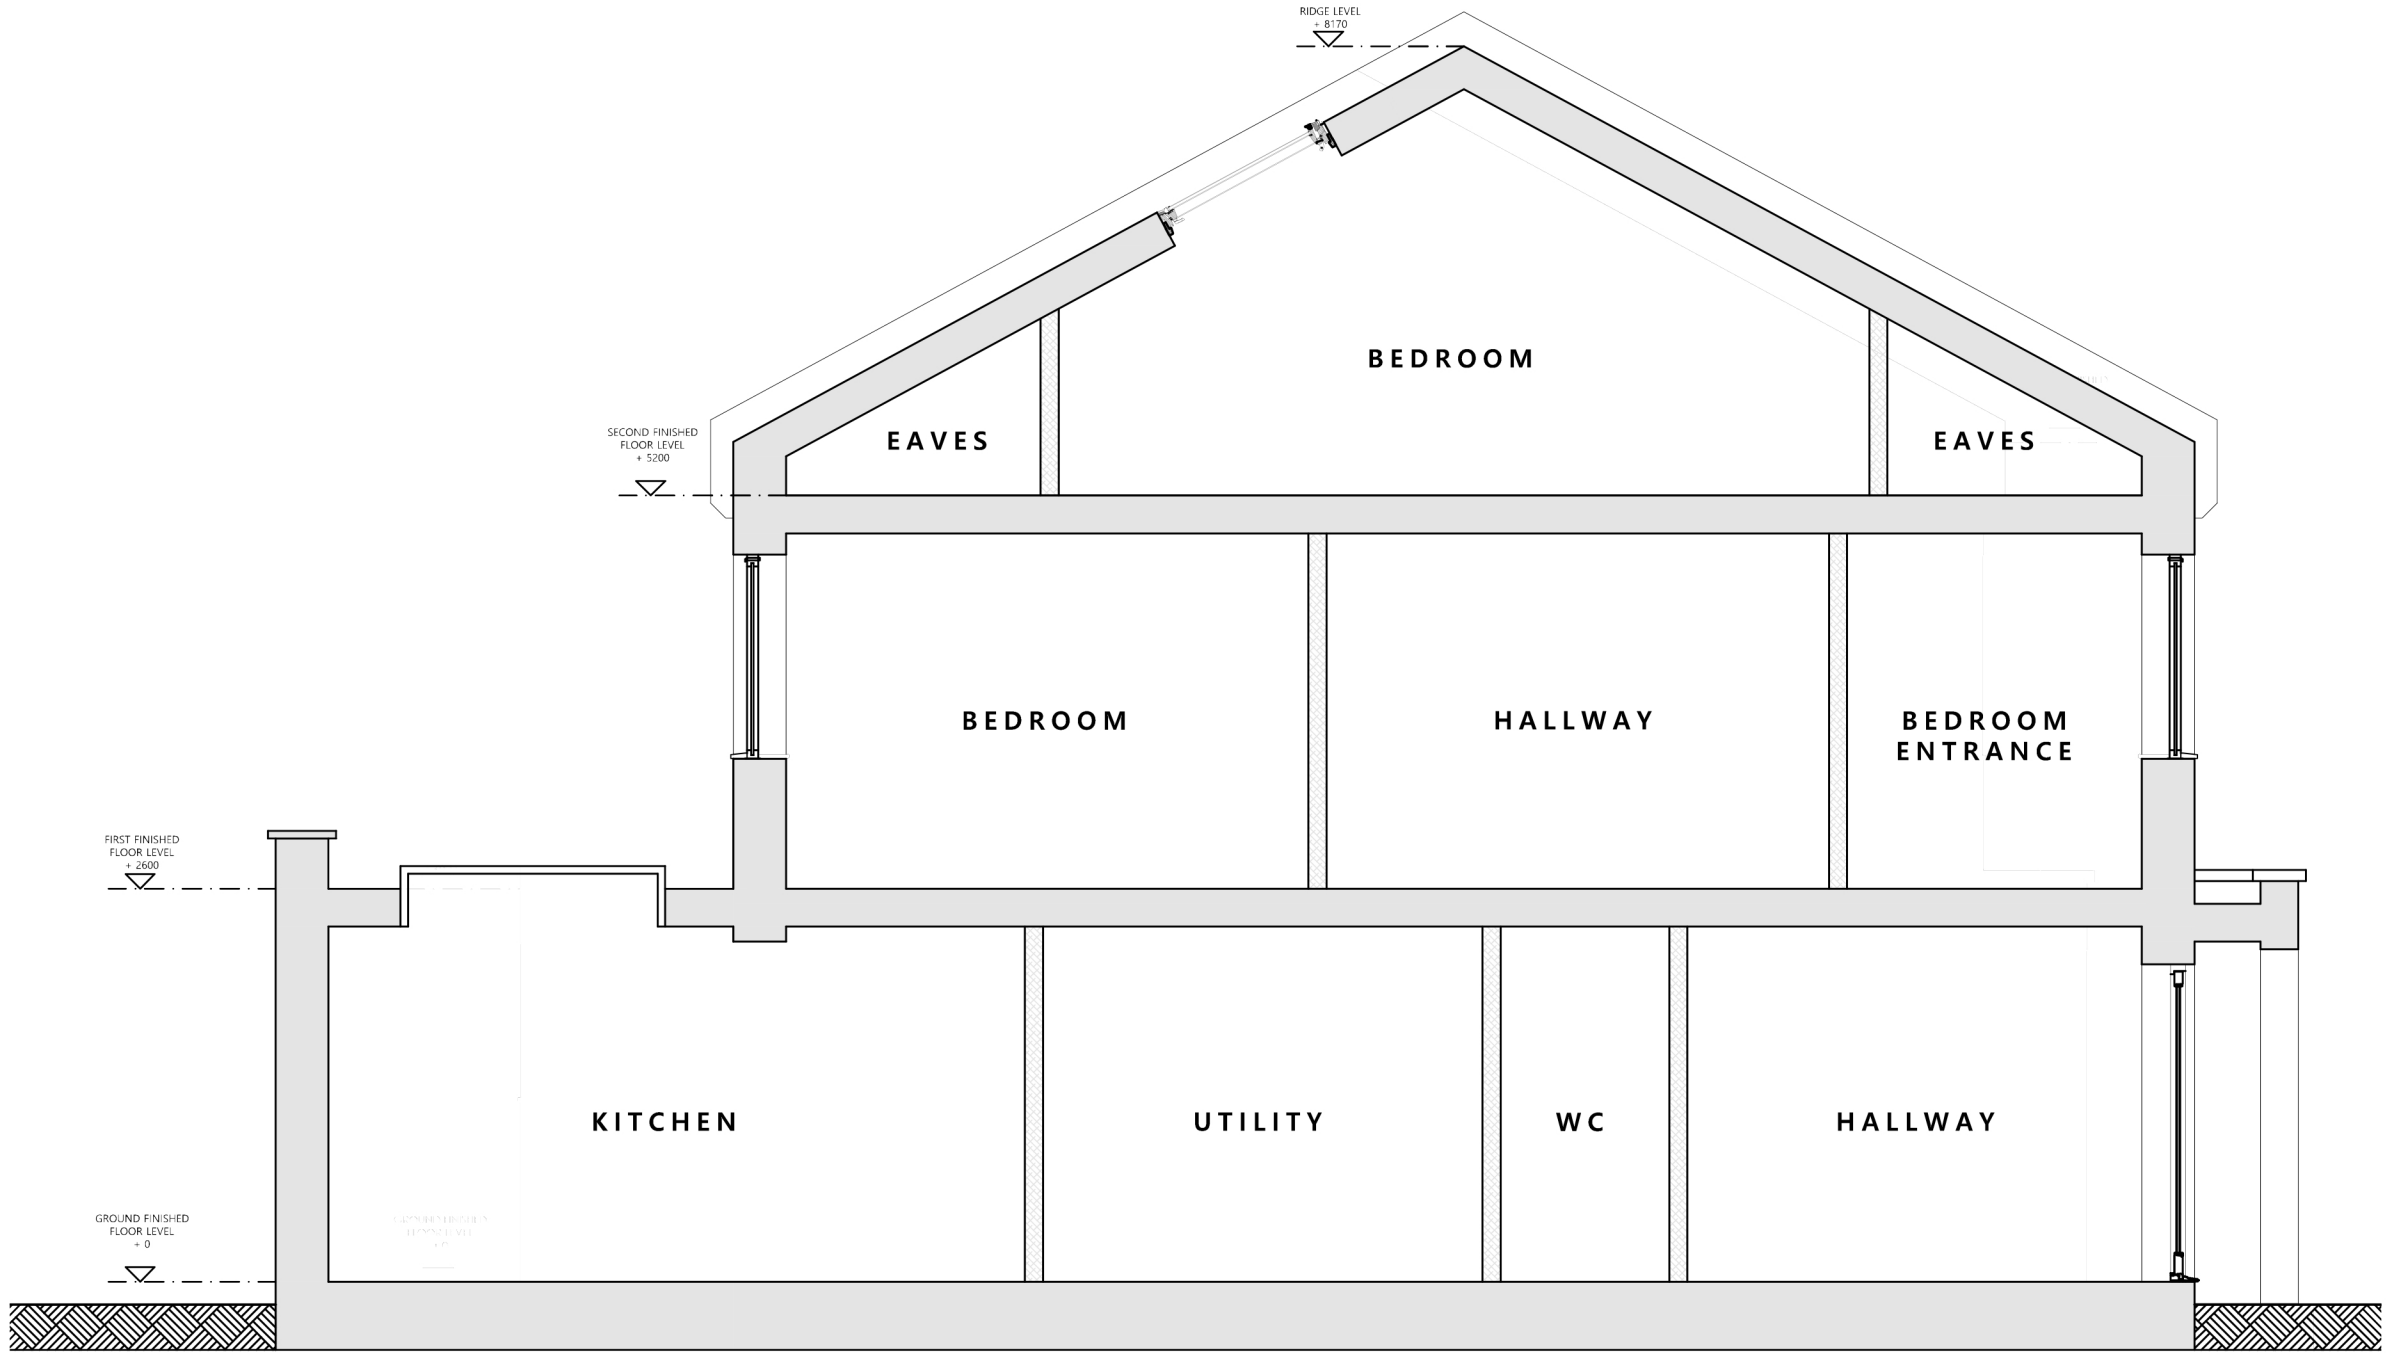

PLOT 2 SECTION A AS APPROVED (1:50)

SCALE 1:50



PLOT 2 SIDE ELEVATION AS APPROVED (1:50)



PLOT 2 SIDE ELEVATION AS APPROVED(1:50)


HADAS
ARCHITECTURAL & CGI
Enquires@hadas-architectural.co.uk
0161 870 2306

Rev	Description	By	Date
HADAS ARCHITECTURAL ARCHITECTURAL DESIGN			
769 Rochdale Road, Slattocs, Middleton, Manchester M24 2RA			
(HILLBANK STREET) Land Adjacent to Rochdale Road, Slattocks, Middleton M24 2RA PLOT 2 ELEVATIONS AS APPROVED			
DRAWN	JW	DATE	10-12-24
SCALE	1:50 @A1	REV.	-
		DRAWING NO.	2516 - 708