



PLOT 3 FRONT ELEVATION AS PROPOSED (1:50)




PLOT 3 REAR ELEVATION AS PROPOSED (1:50)




PLOT 3 SIDE ELEVATION AS PROPOSED (1:50)




PLOT 3 SIDE ELEVATION AS PROPOSED (1:50)

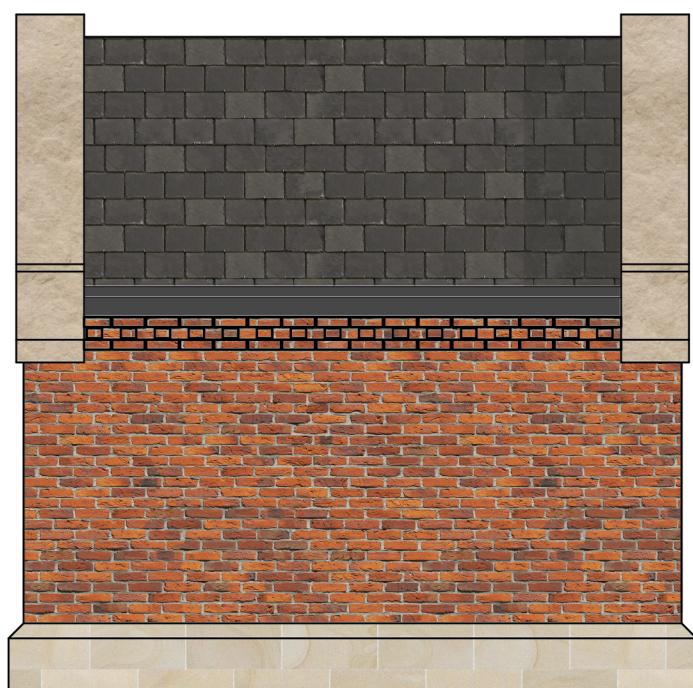


PLOT 3 GARAGE REAR ELEVATION AS PROPOSED (1:50)

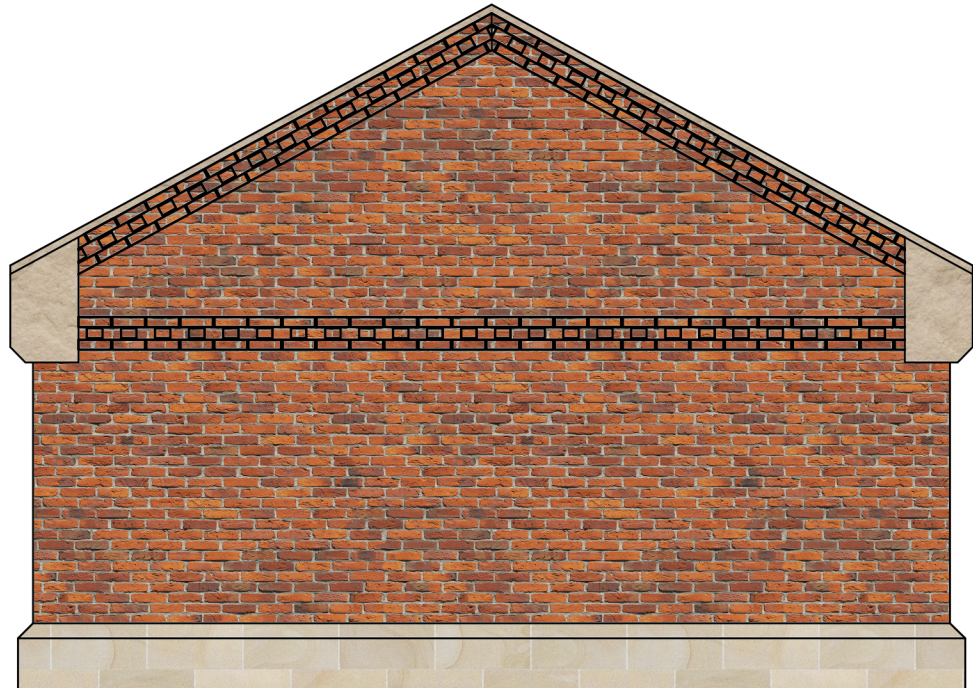


PLOT 3 GARAGE SIDE ELEVATION AS PROPOSED (1:50)

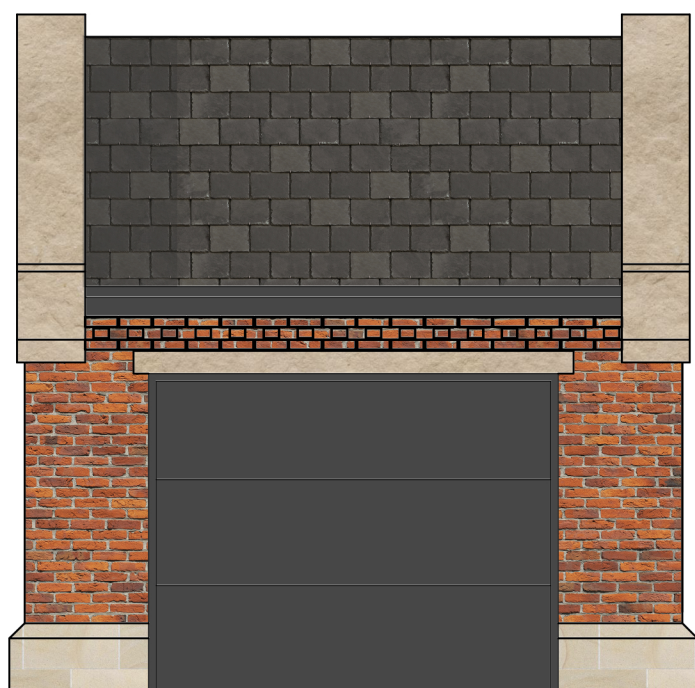

PLOT 3 GARAGE FRONT ELEVATION AS PROPOSED (1:50)

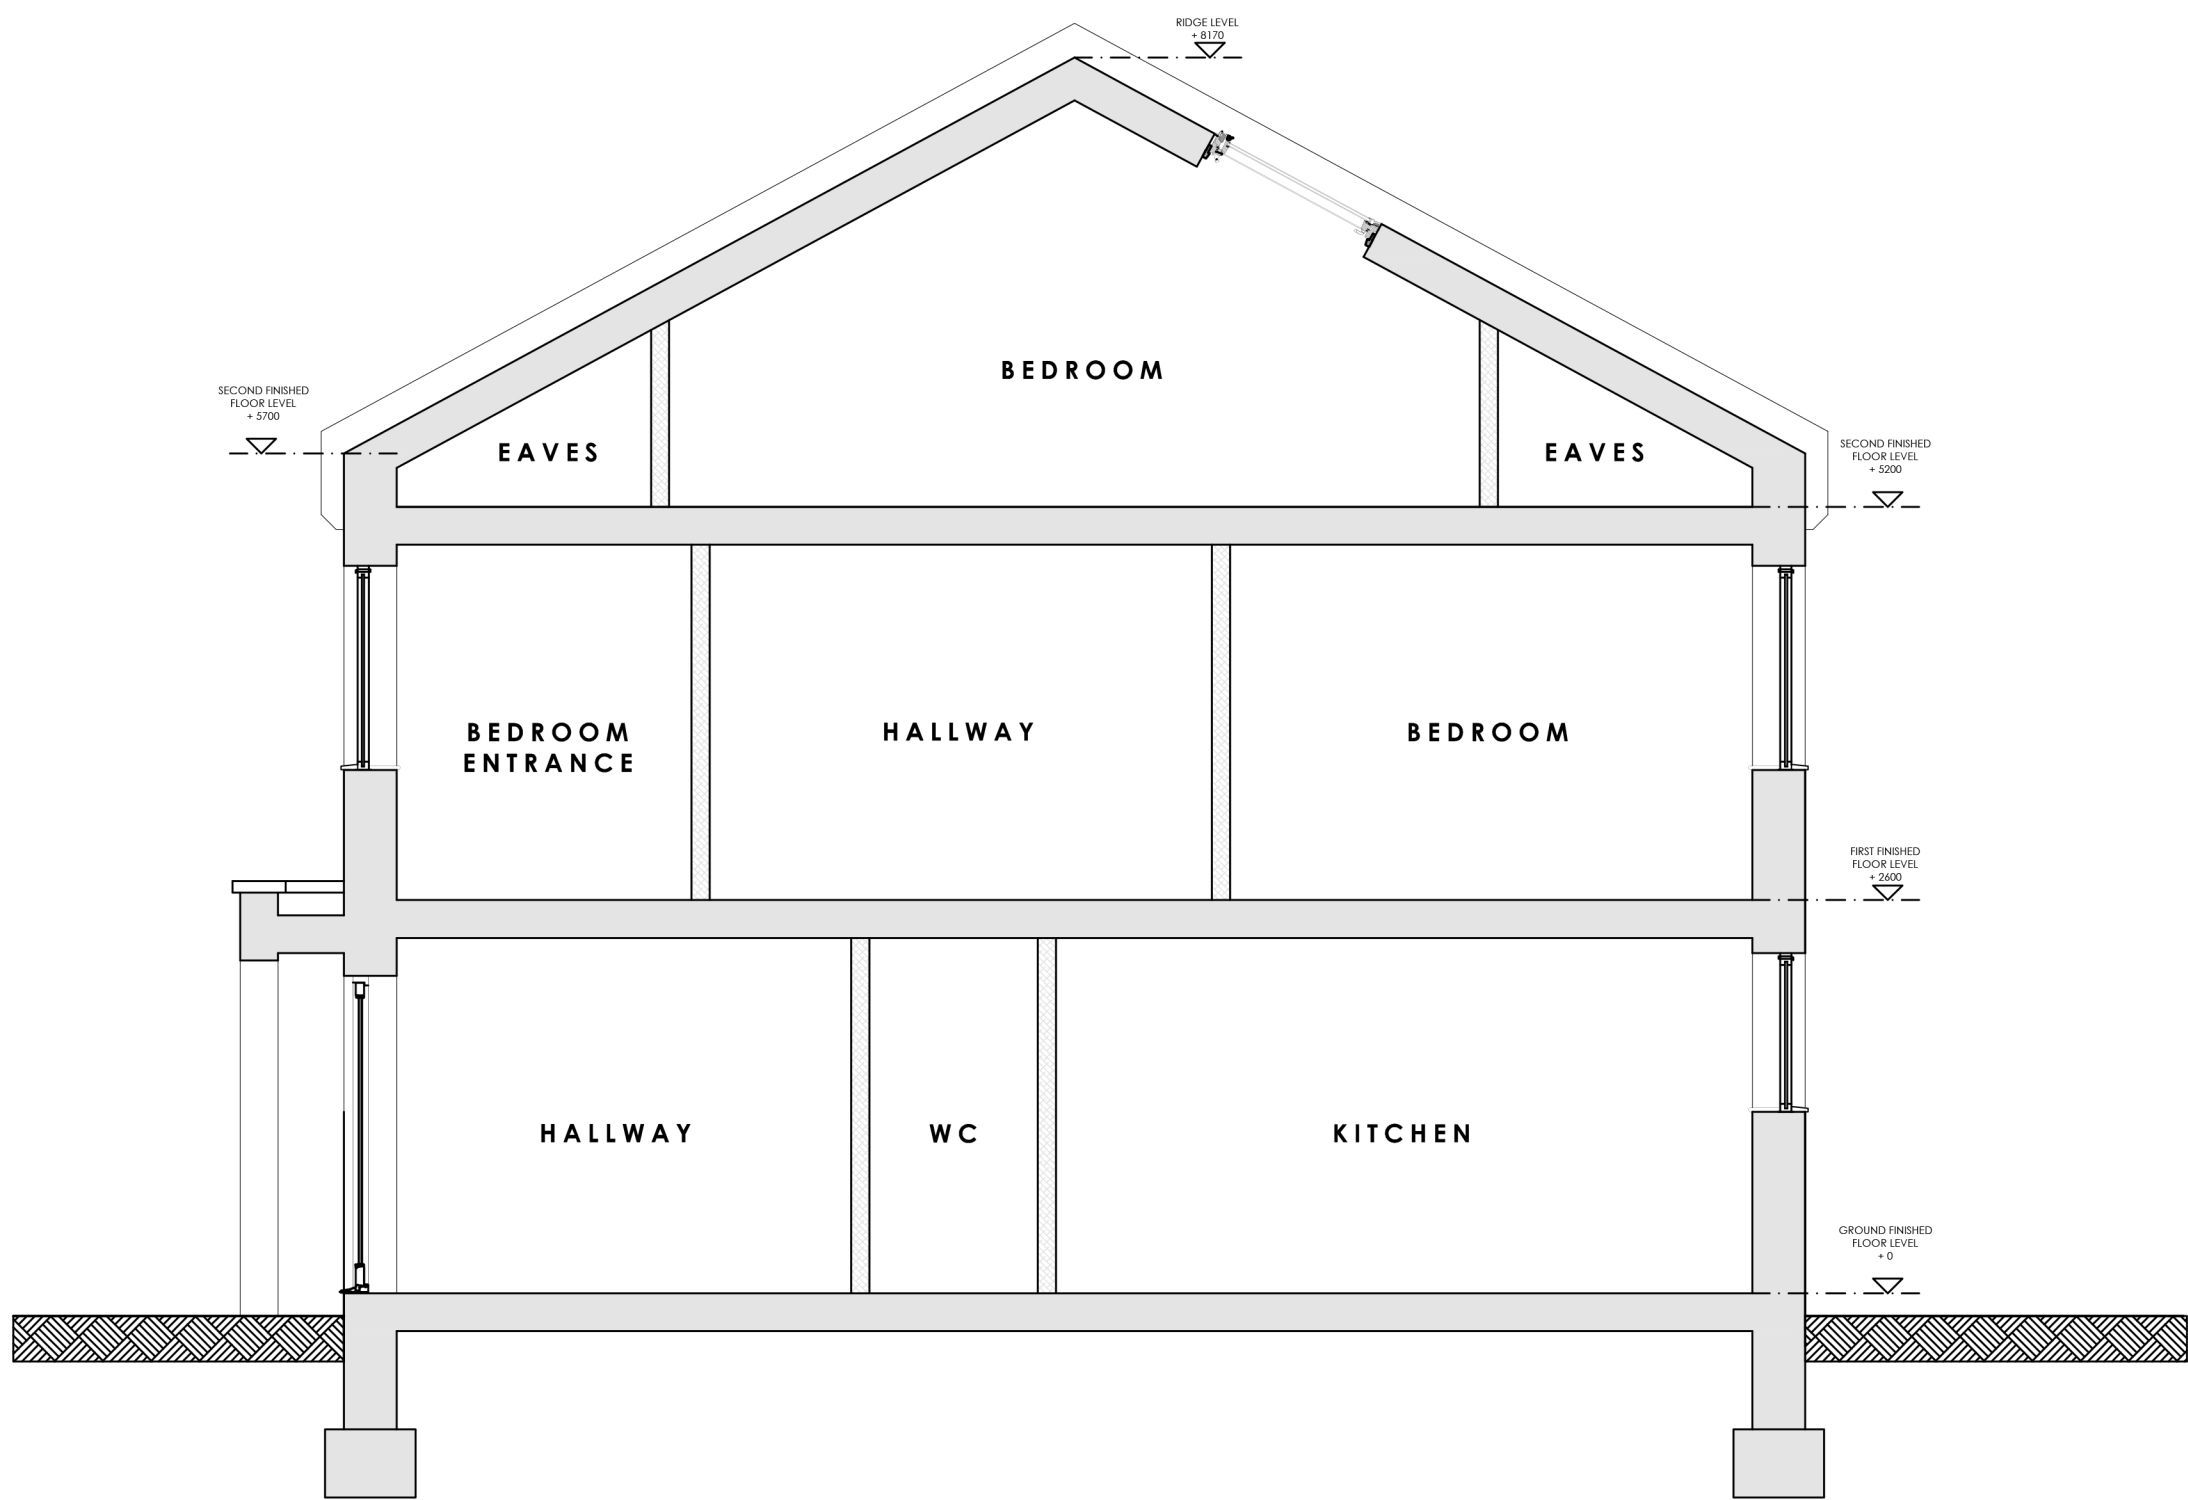

PLOT 3 SECTION A AS PROPOSED (1:50)

 

HADAS
ARCHITECTURAL & CGI
Enquires@hadas-architectural.co.uk
0161 870 2306

Rev	Description	By	Date
-	-	-	-
HADAS ARCHITECTURAL ARCHITECTURAL DESIGN			
769 Rochdale Road, Slattocks, Middleton, Manchester M24 2RA			
(HILLBANK STREET) Land Adjacent to Rochdale Road, Slattocks, Middleton M24 2RA PLOT 3 ELEVATIONS AS PROPOSED			
DRAWN	JW	DATE	10-12-24
SCALE	1:50 @A1	REV.	-
		DRAWING NO.	2516-1104