




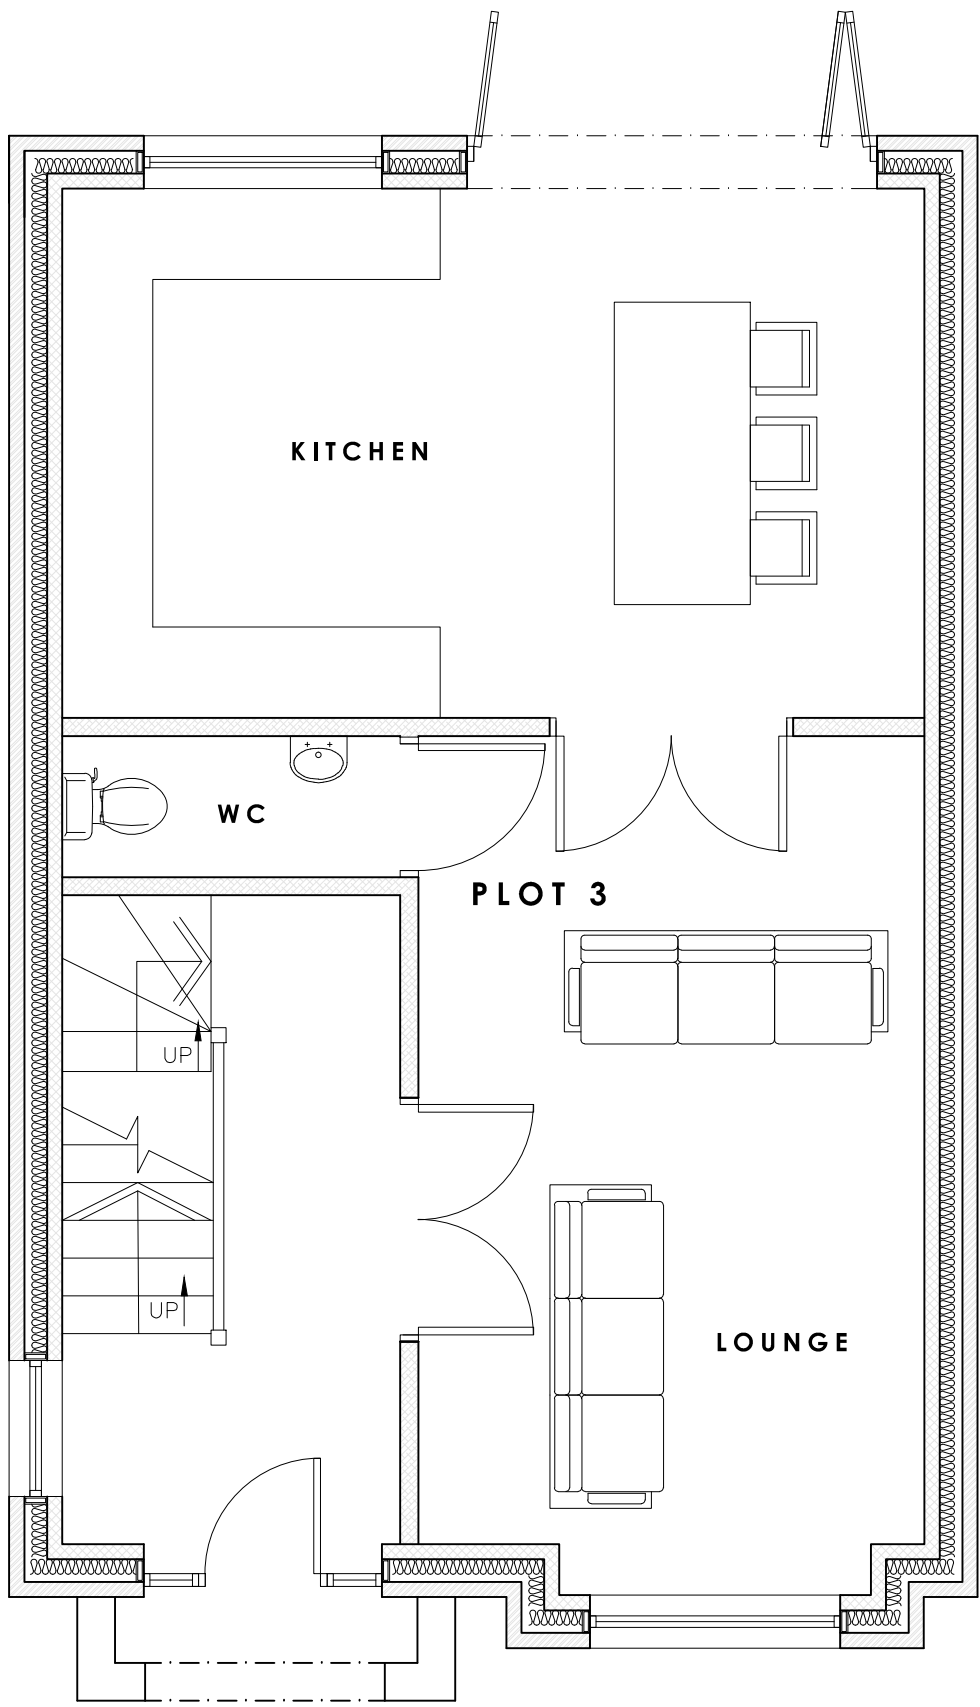


GROUND FLOOR PLAN AS APPROVED (1:50)

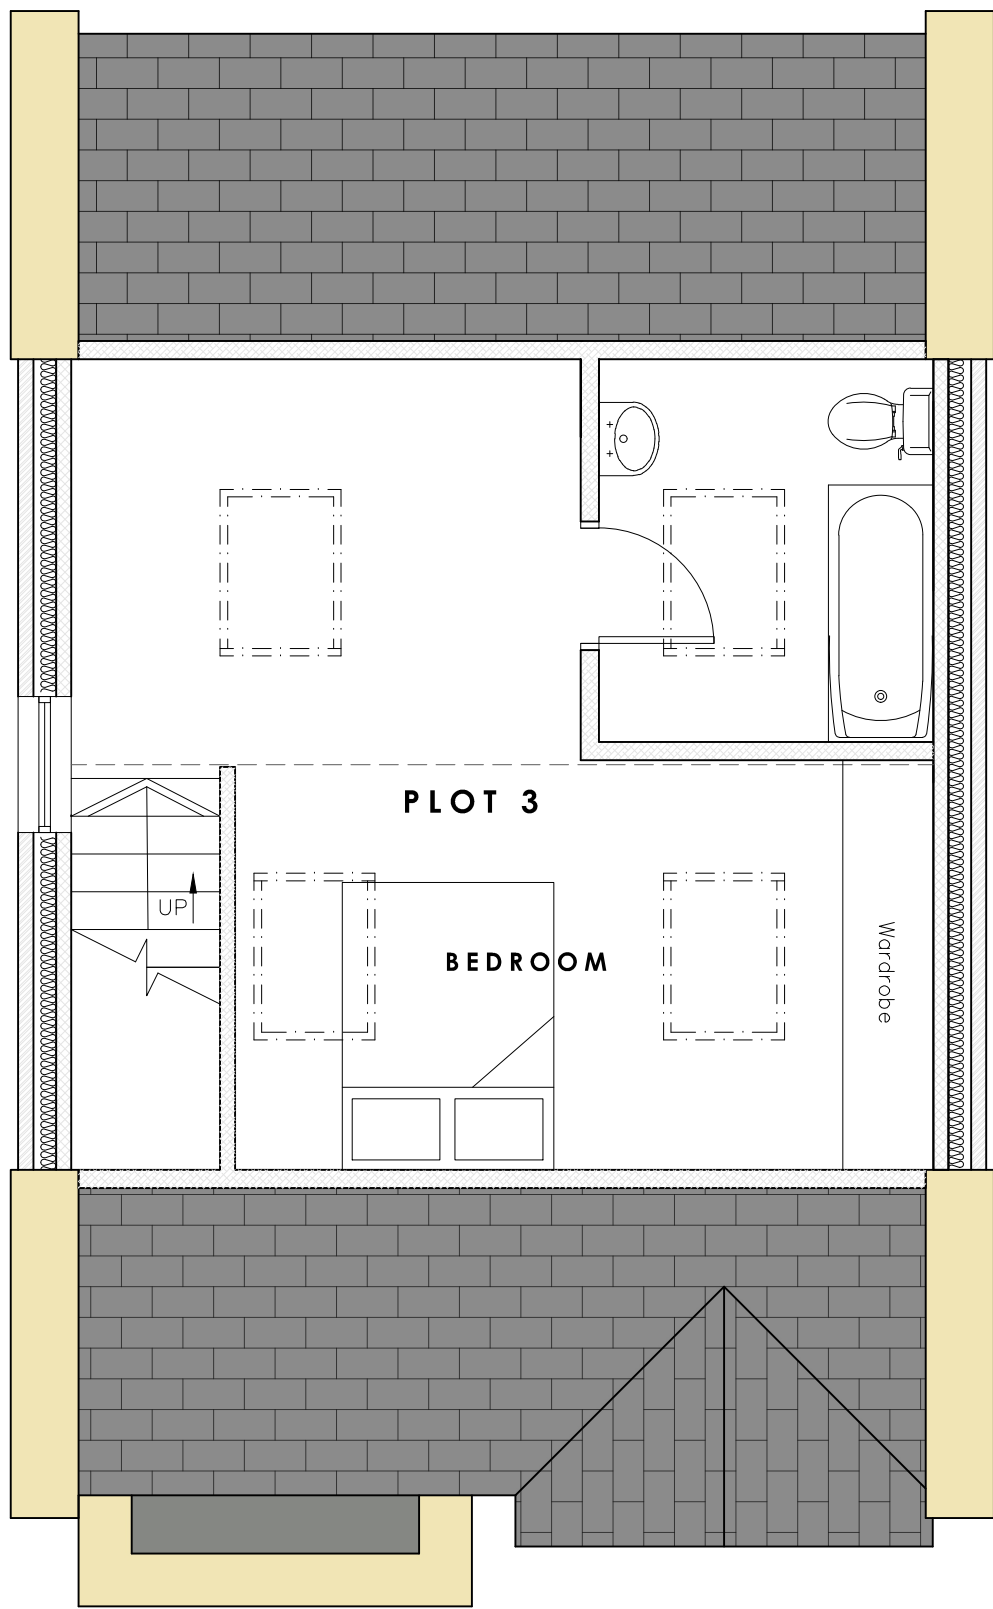


SECOND FLOOR PLAN AS APPROVED (1:50)

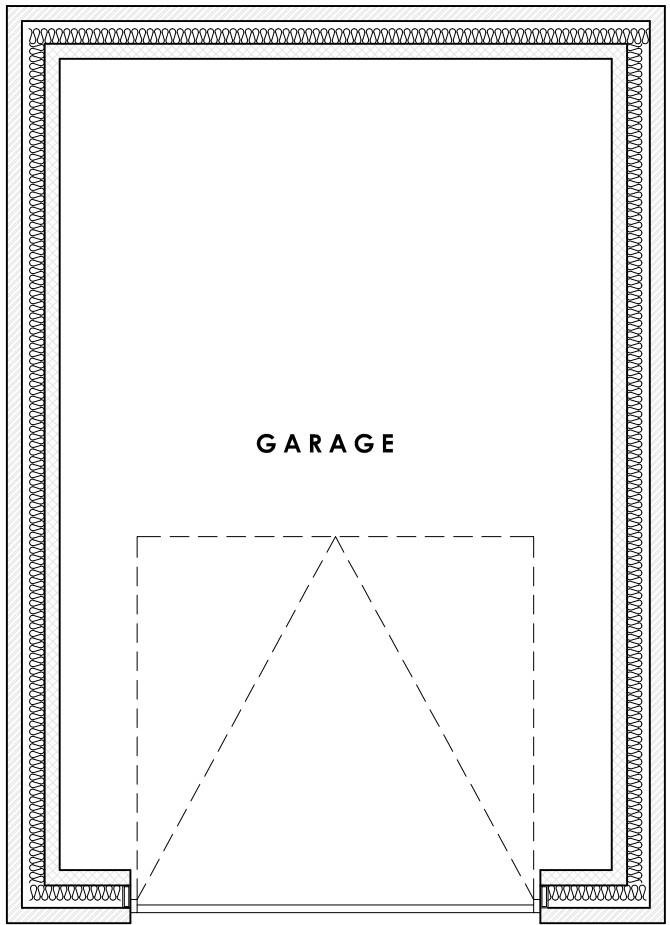

PLOT 3 GARAGE PLAN AS APPROVED (1:50)

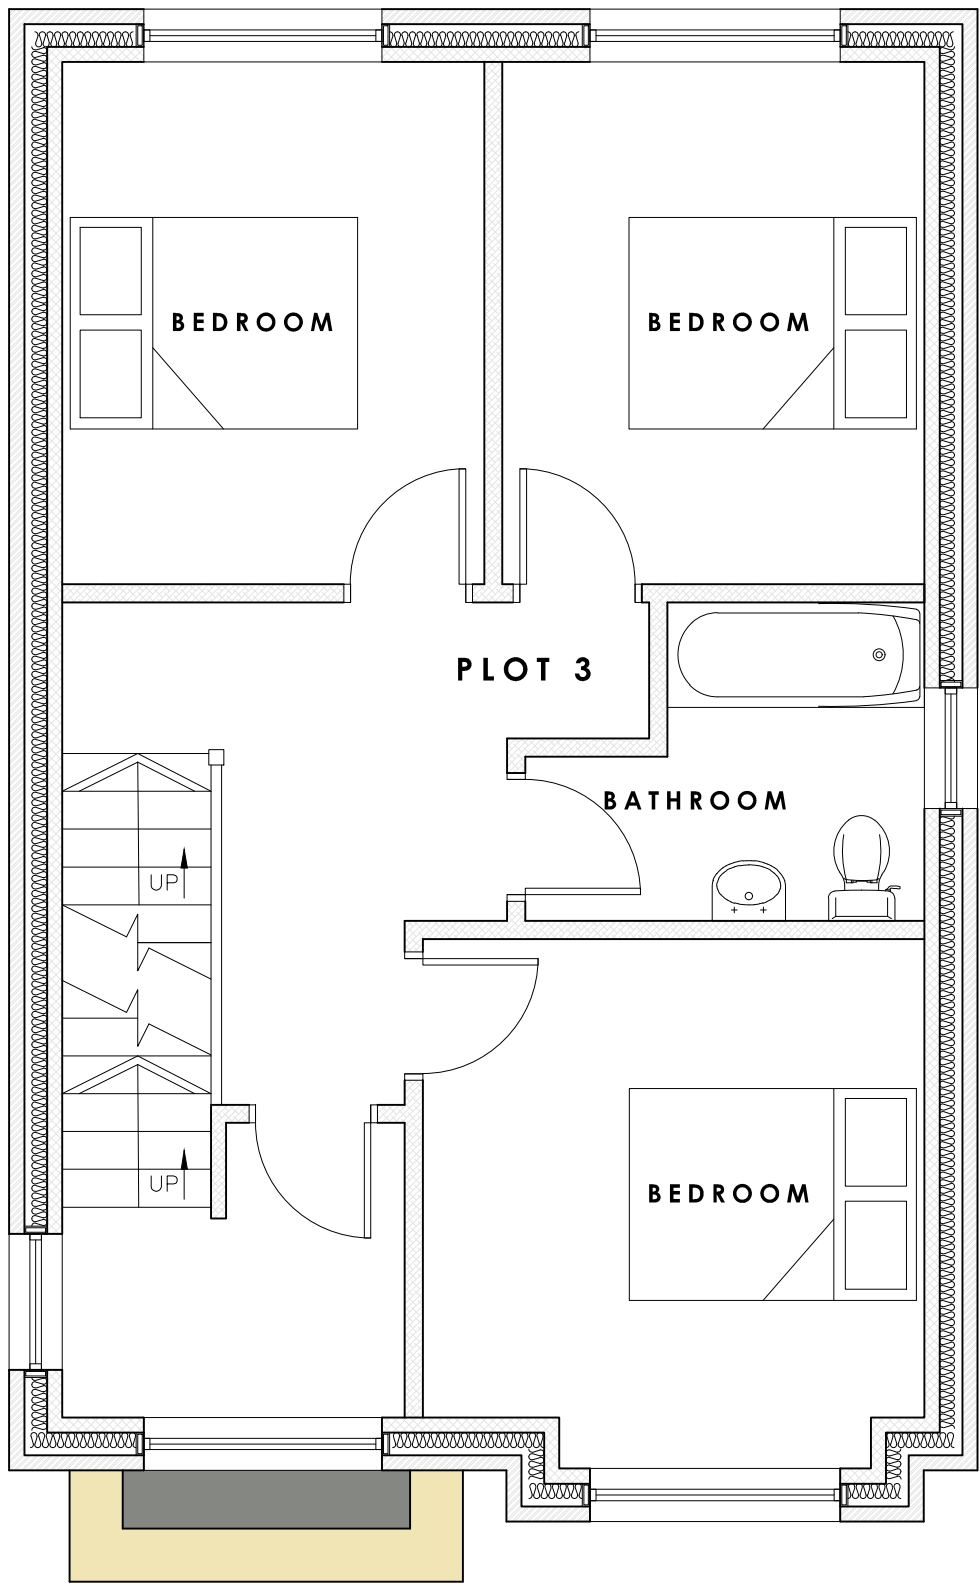

FIRST FLOOR PLAN AS APPROVED (1:50)

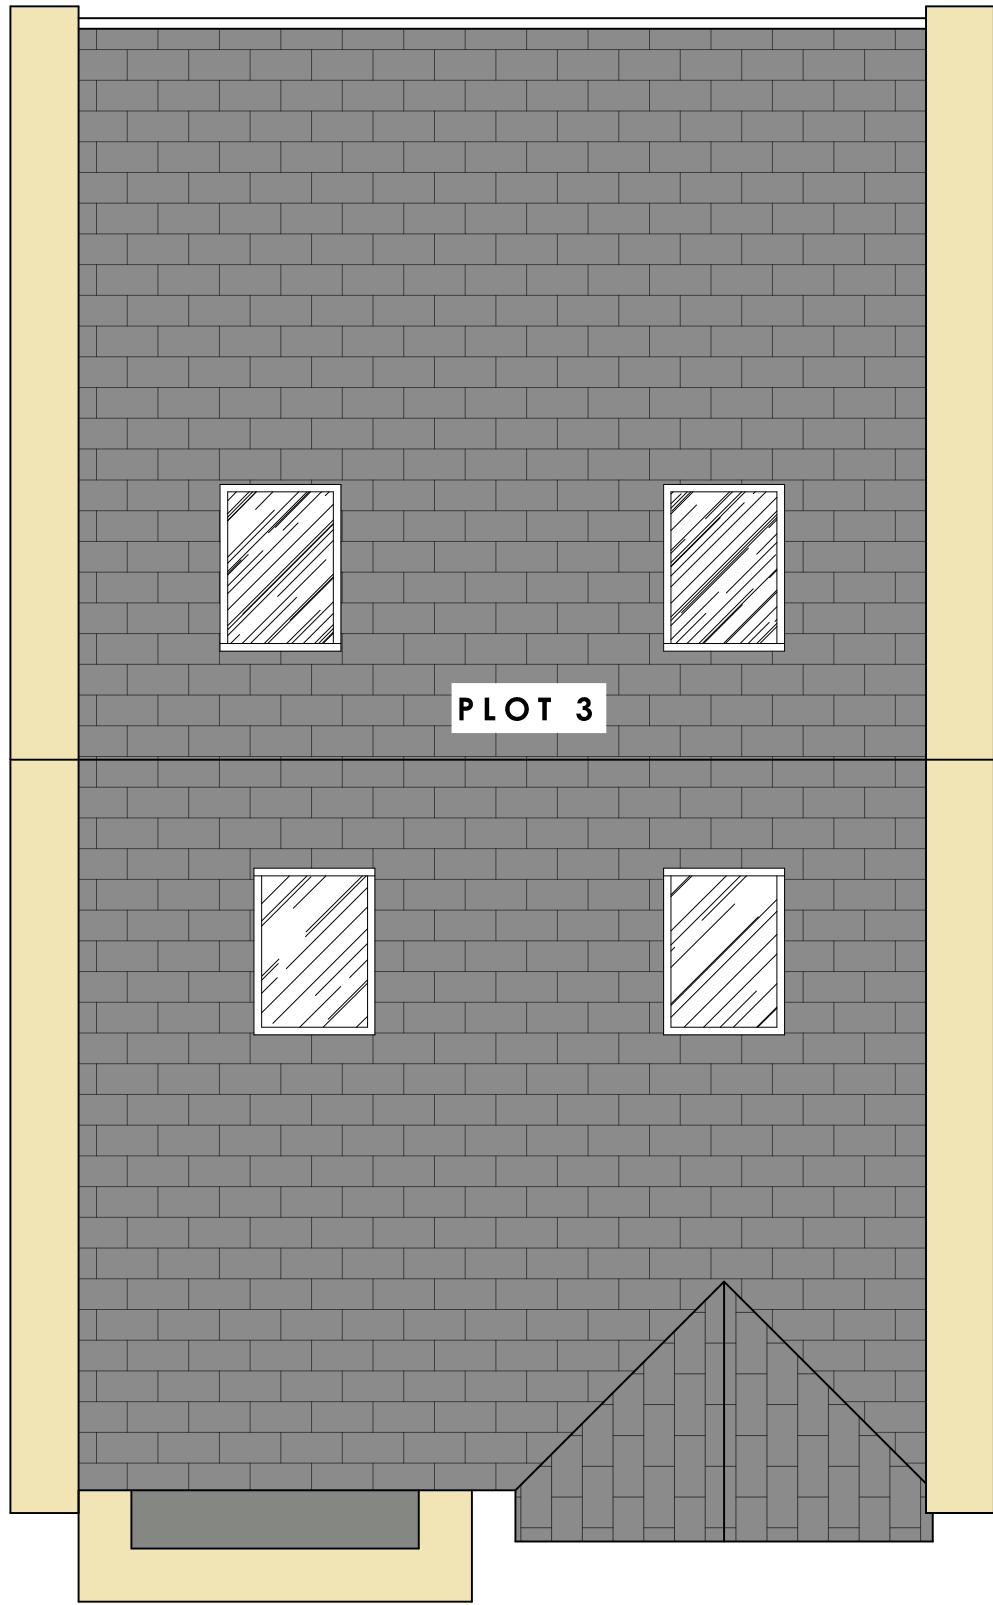

ROOF PLAN AS APPROVED (1:50)



Rev	Description	By	Date
HADAS ARCHITECTURAL ARCHITECTURAL DESIGN 769 Rochdale Road, Slattocs, Middleton, Manchester M24 2RA			
(HILLBANK STREET) Land Adjacent to Rochdale Road, Slattocks, Middleton M24 2RA PLOT 3 PLANS AS APPROVED			
DRAWN	JW	DATE	10-12-24
SCALE	1:50	REV.	-
	@A1		
DRAWING NO.			2516-803