




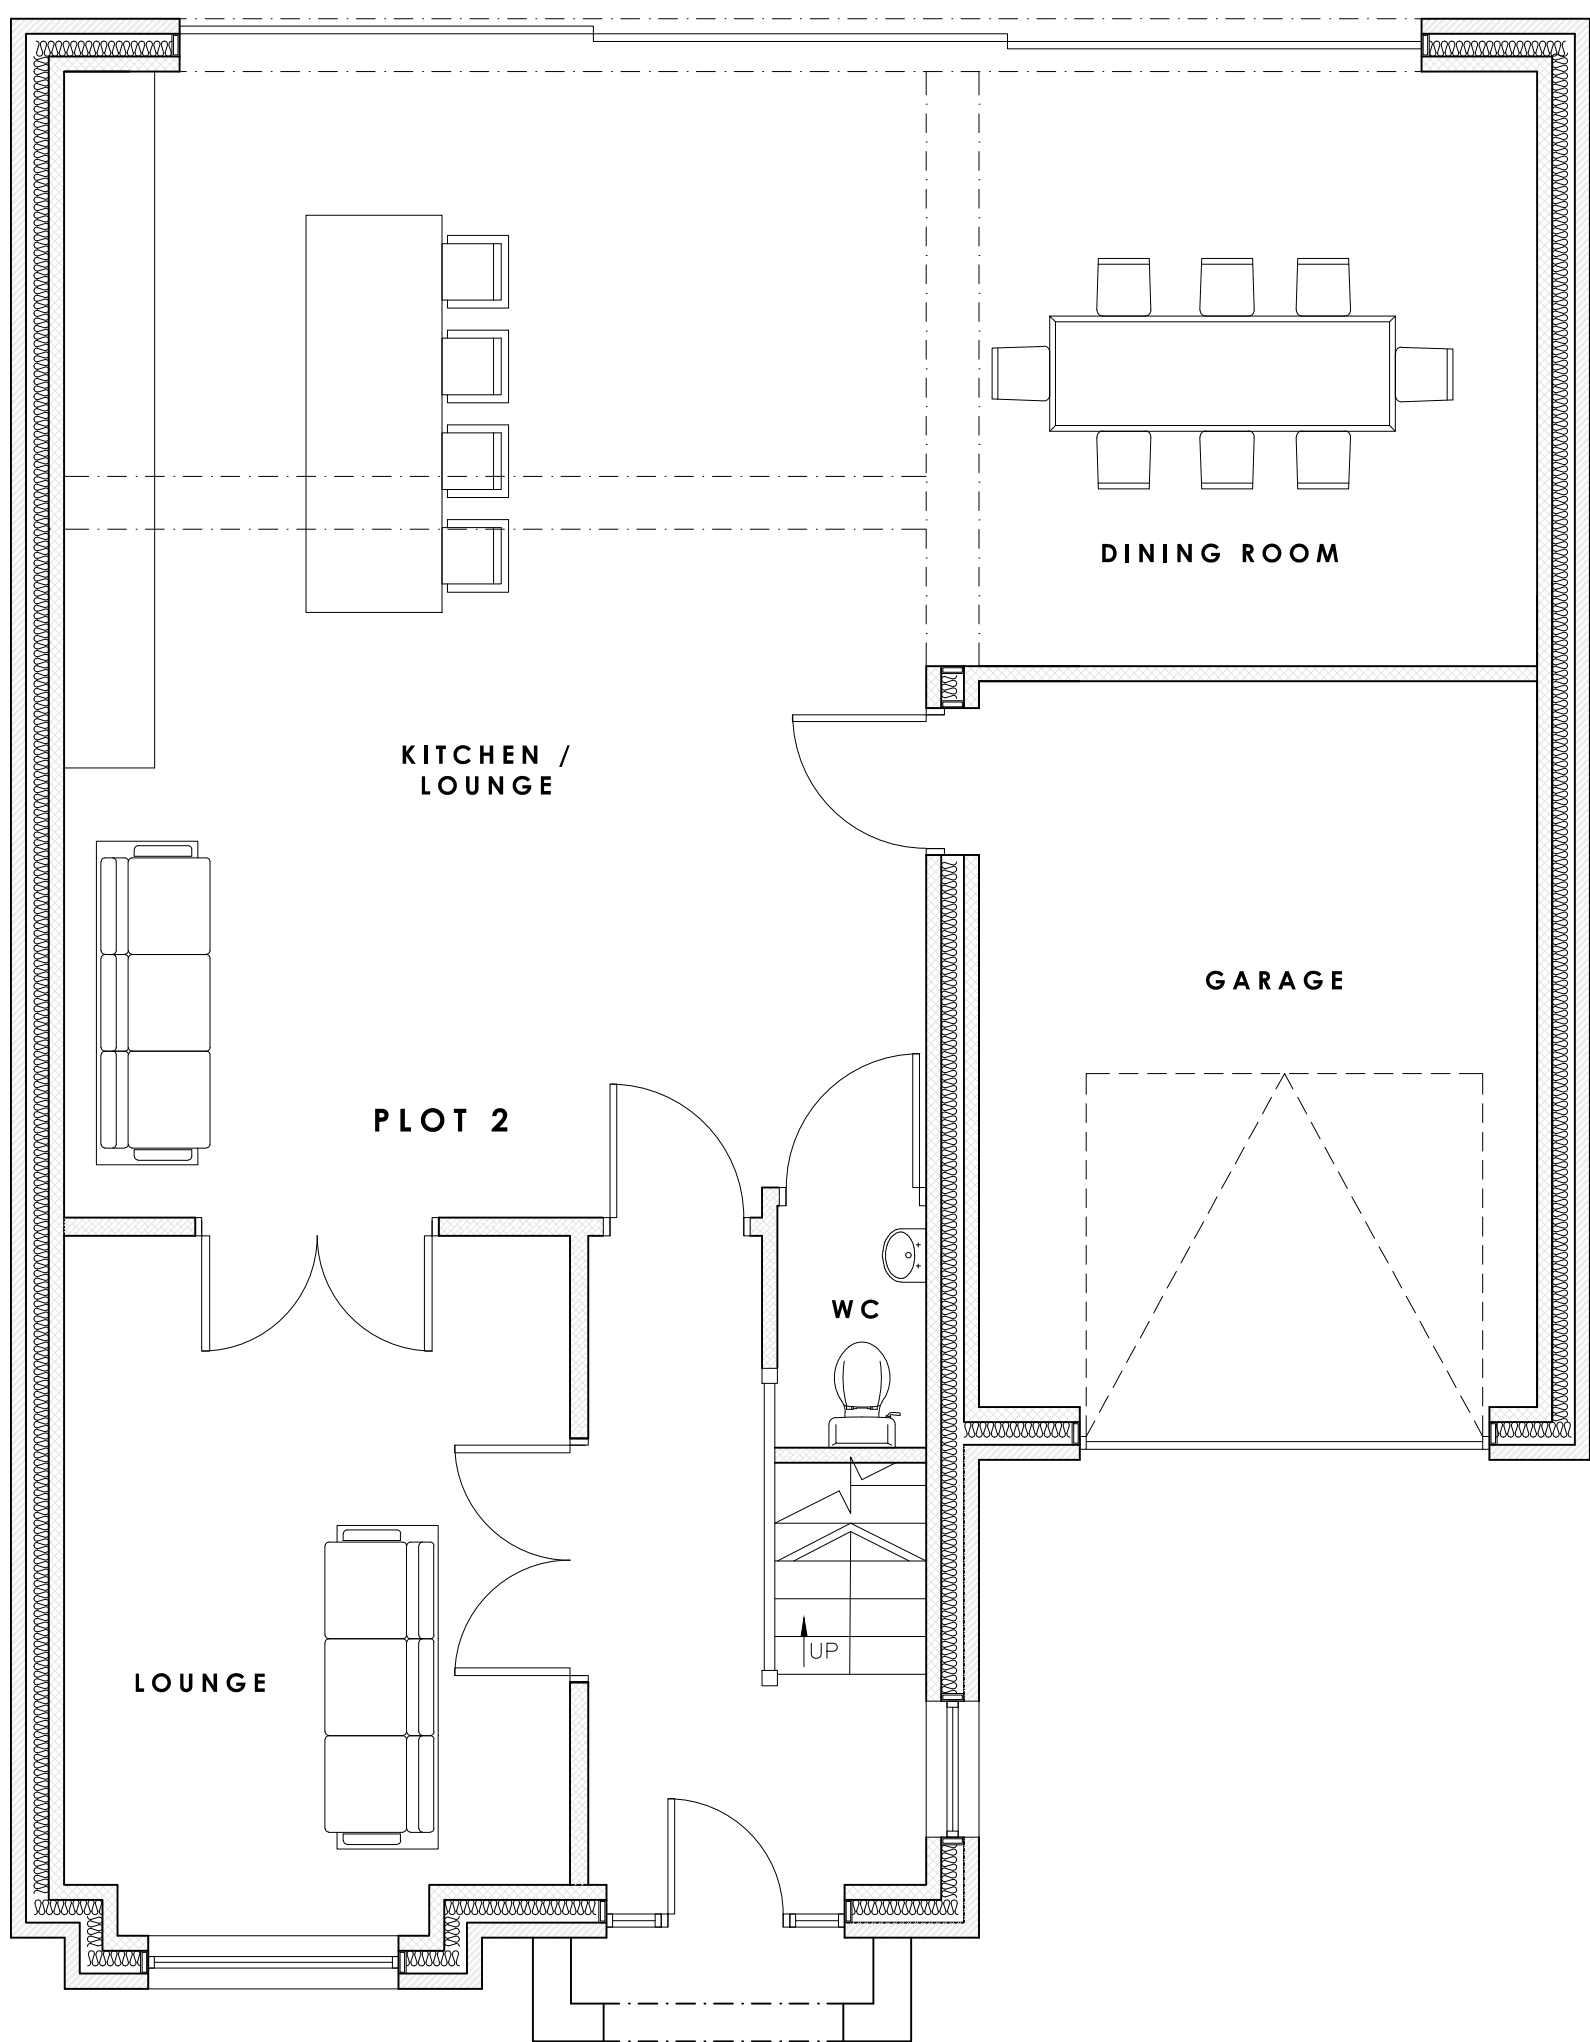



GROUND FLOOR PLAN AS PROPOSED (1:50)

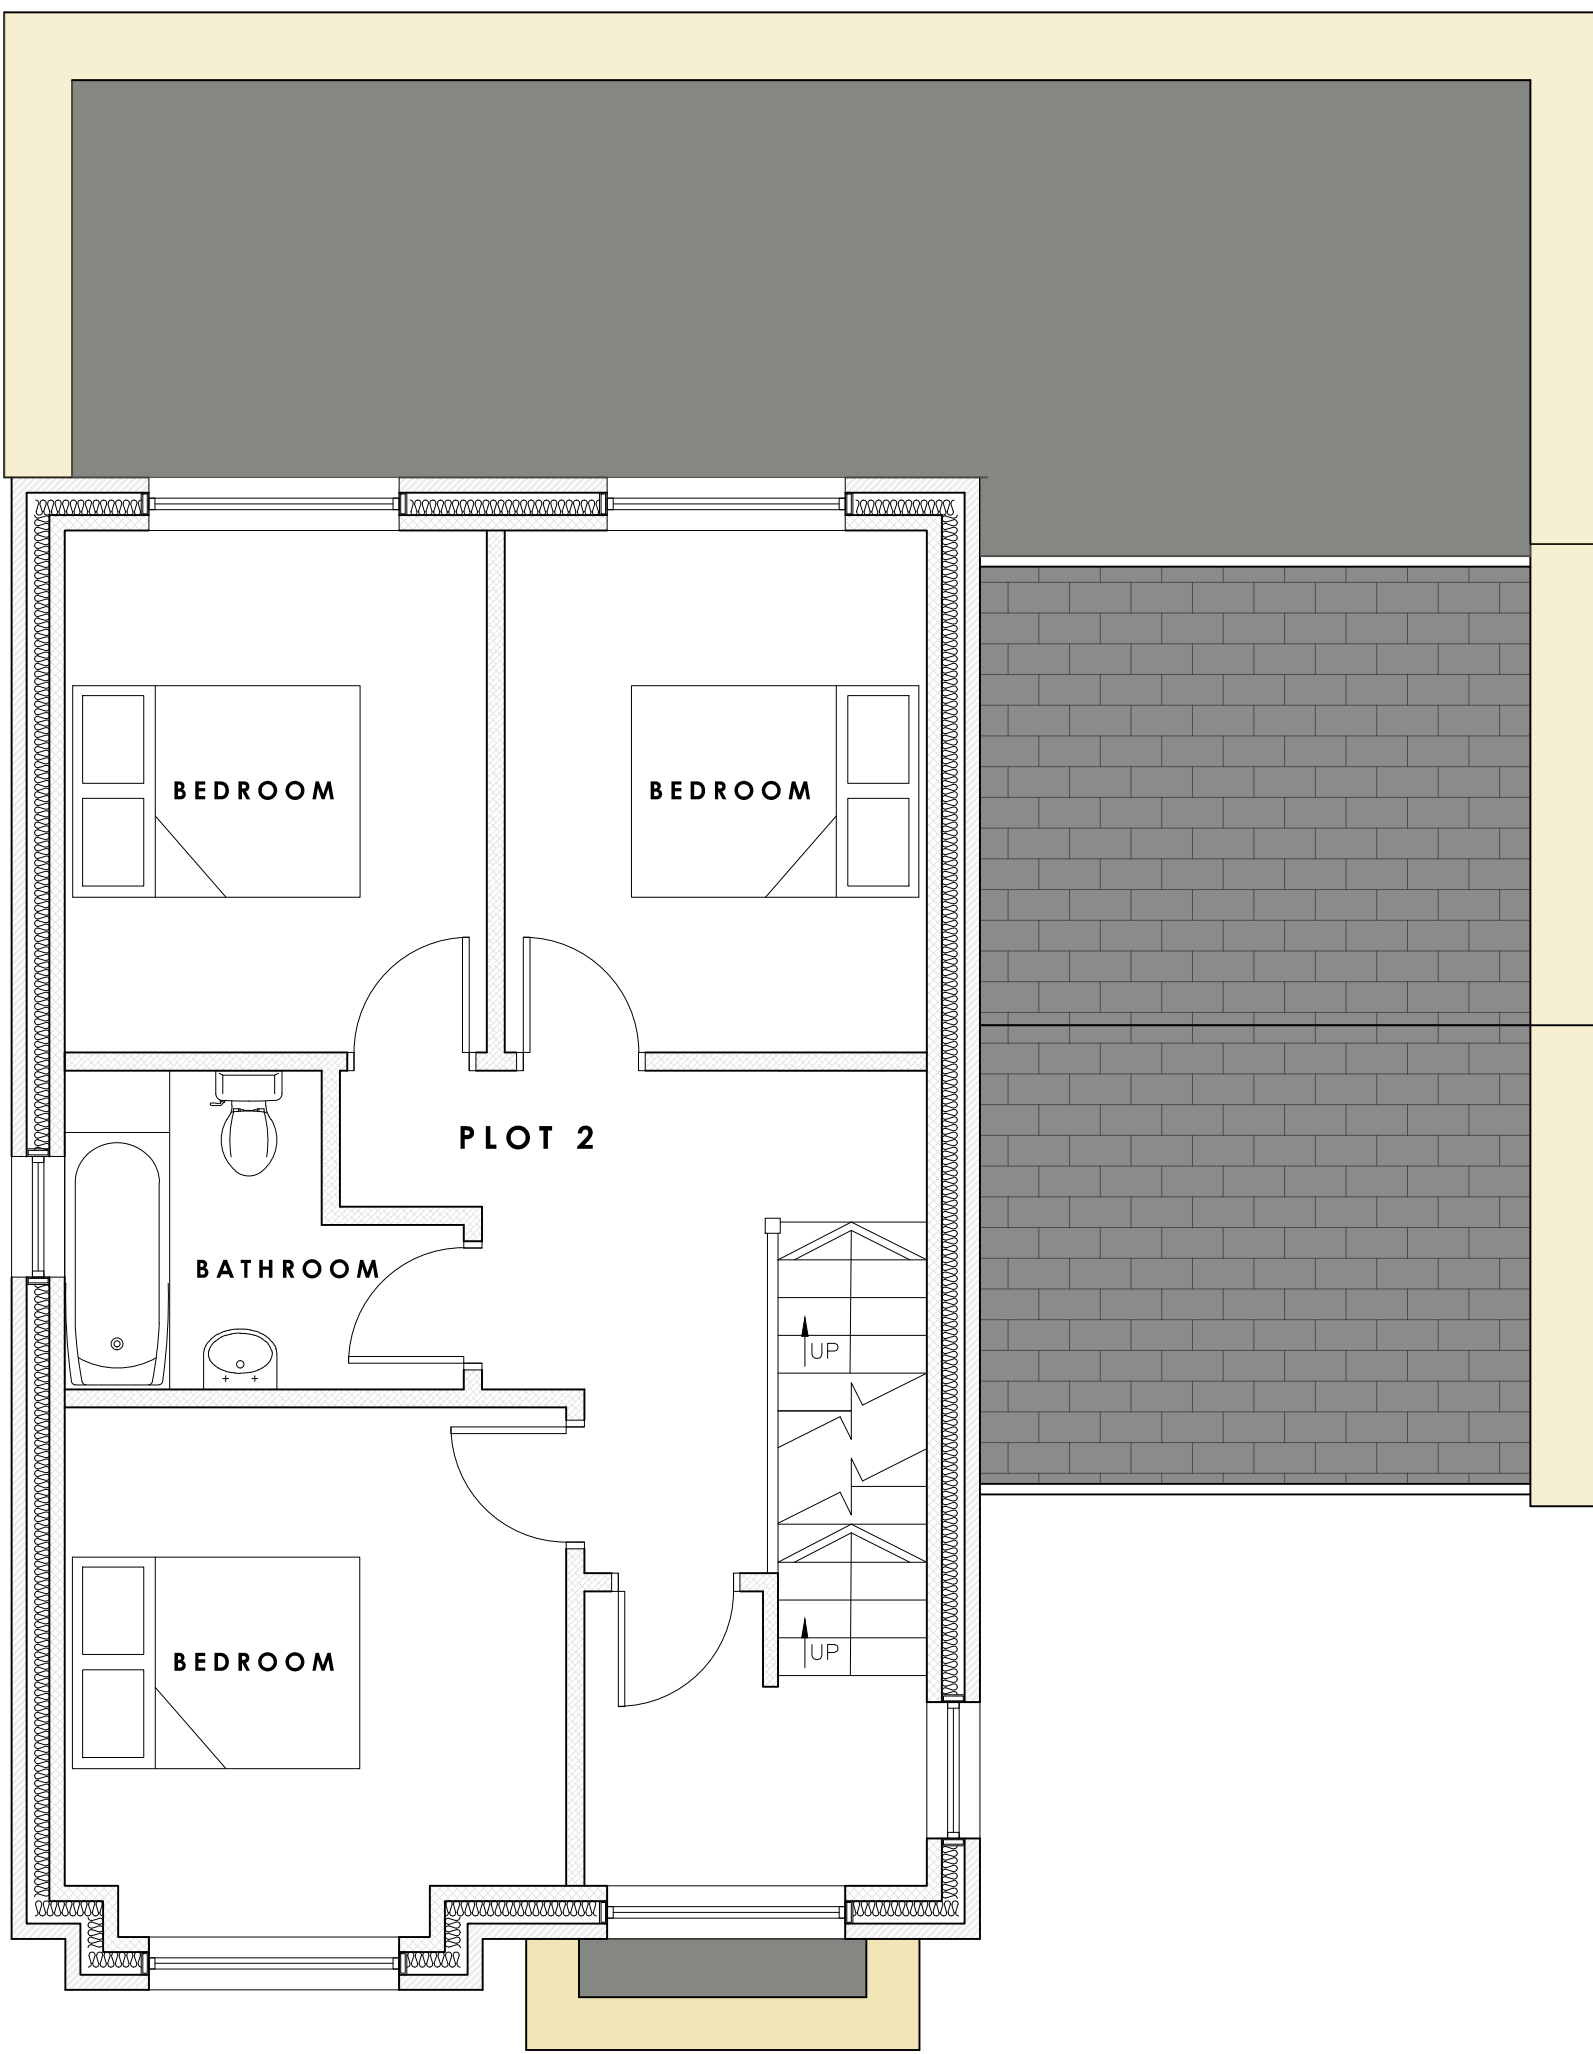


FIRST FLOOR PLAN AS PROPOSED (1:50)

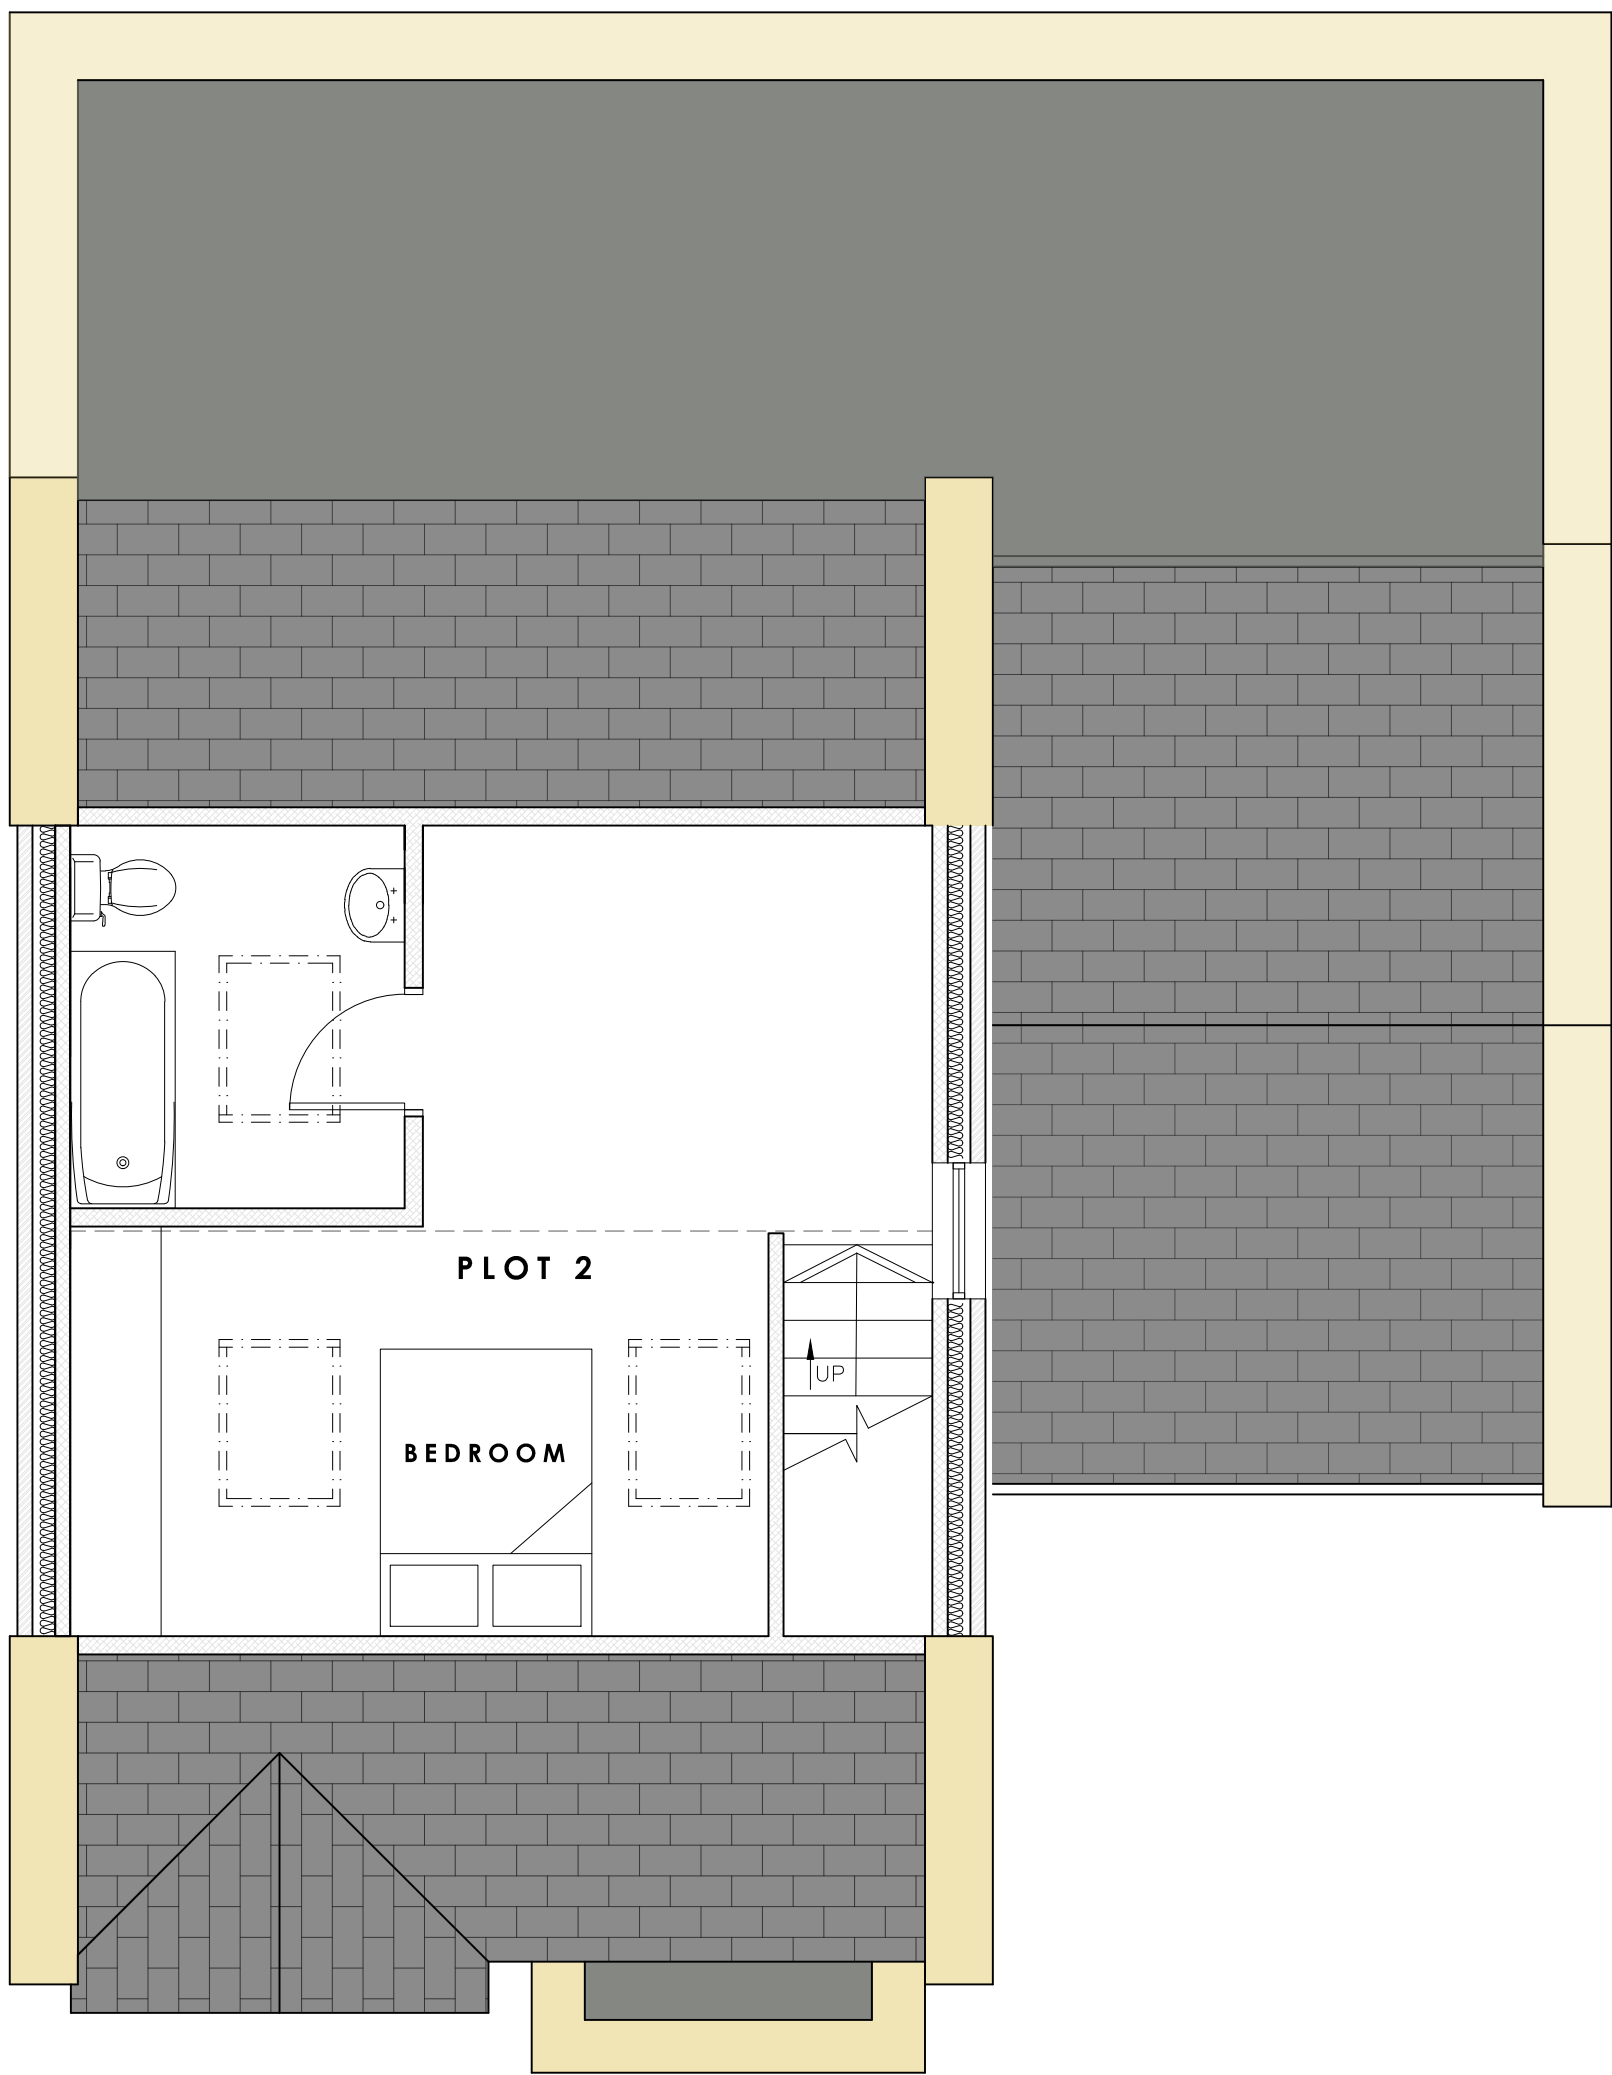

SECOND FLOOR PLAN AS PROPOSED (1:50)

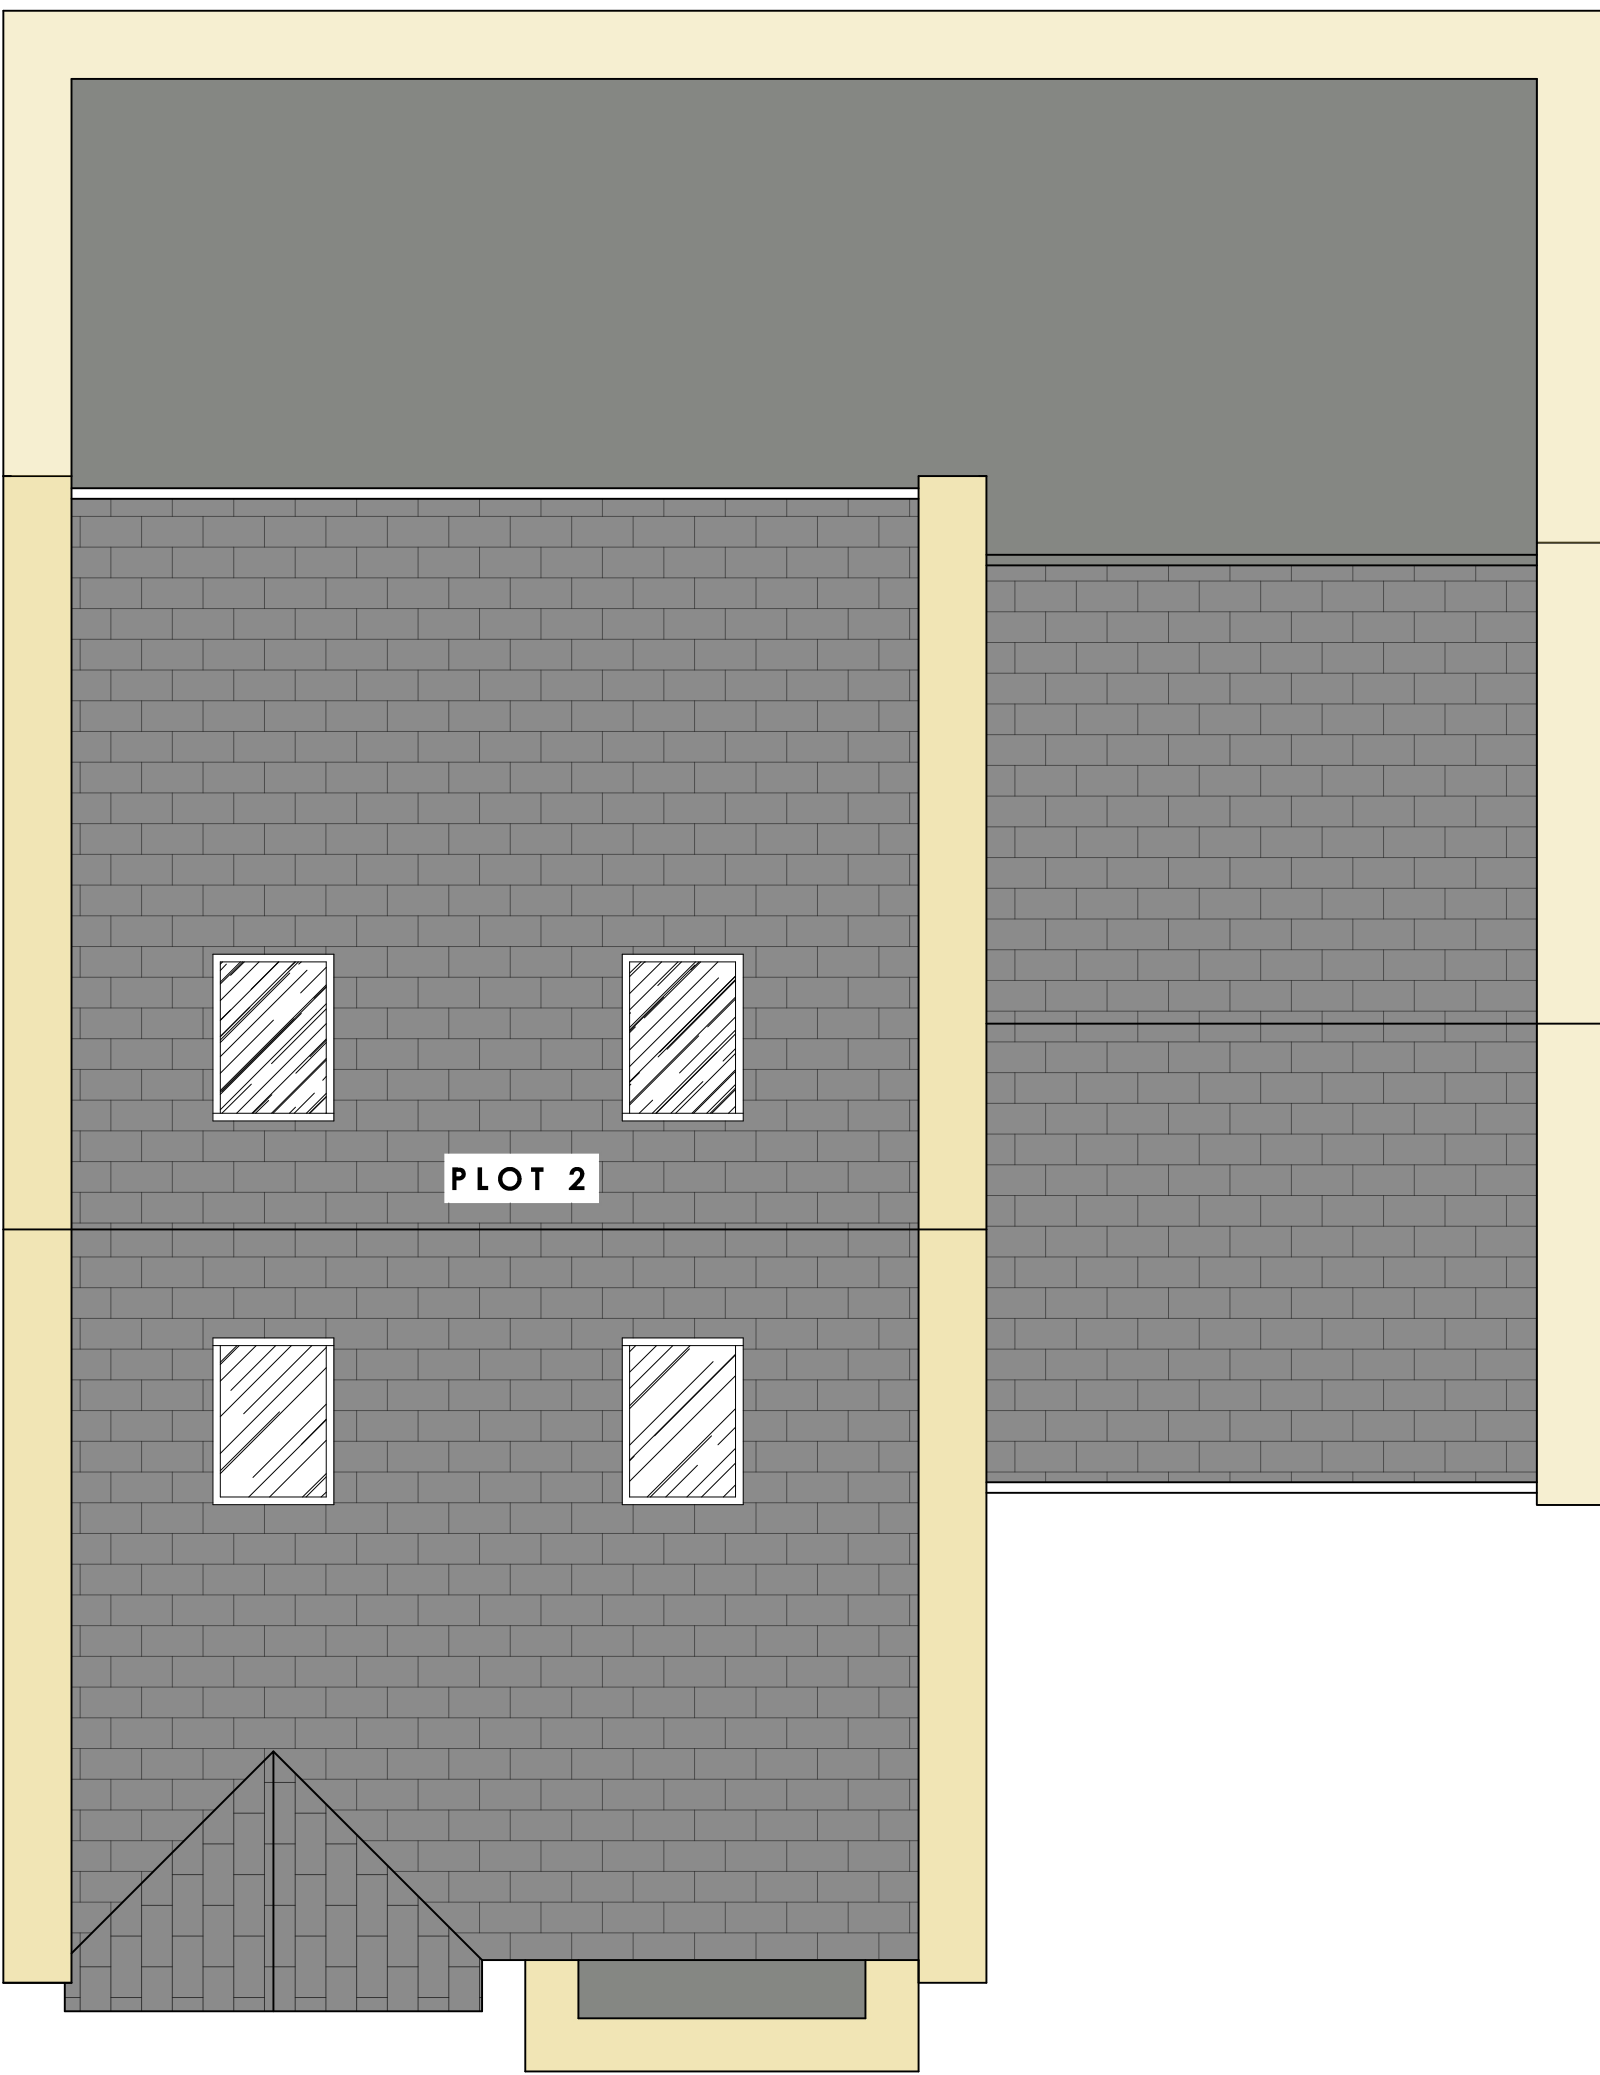 

ROOF PLAN AS PROPOSED (1:50)

 

Rev	Description	By	Date
HADAS ARCHITECTURAL ARCHITECTURAL DESIGN 769 Rochdale Road, Slattocks, Middleton, Manchester M24 2RA			
(HILLBANK STREET) Land Adjacent to Rochdale Road, Slattocks, Middleton M24 2RA PLOT 2 PLANS AS PROPOSED			
DRAWN	JW	DATE	10-12-24
SCALE	1:50 @A0	REV.	-
		DRAWING NO.	2516- 1107