

Dimensioning
Figured dimensions only to be taken from these designs and drawings. Work to annotated dimensions only. All dimensions to be checked on site. Architectural designers to be informed immediately of any discrepancies before work proceeds. Drawings are to be read in conjunction with relevant specifications, structural engineers and service engineers' drawings.



Rev	Date	Description
-	05/02/24	Issued to client for comments



S A L E E M
ARCHITECTS

Architecture | Masterplanning | Graphics

CLIENT:
-

PROJECT:
All Saints Church,
Foxholes Road,
Rochdale,
OL12

TITLE:
Existing and Proposed Site Plans

SCALE:
1:200 @ A1


DATE:
February 2024

DRAWING NO.
Sheet 14

www.saleemarchitects.co.uk
+44 7411 474157

EXISTING SITE PLAN
1:200 @ A1
0m 1m 3m 5m

PROPOSED SITE PLAN
1:200 @ A1

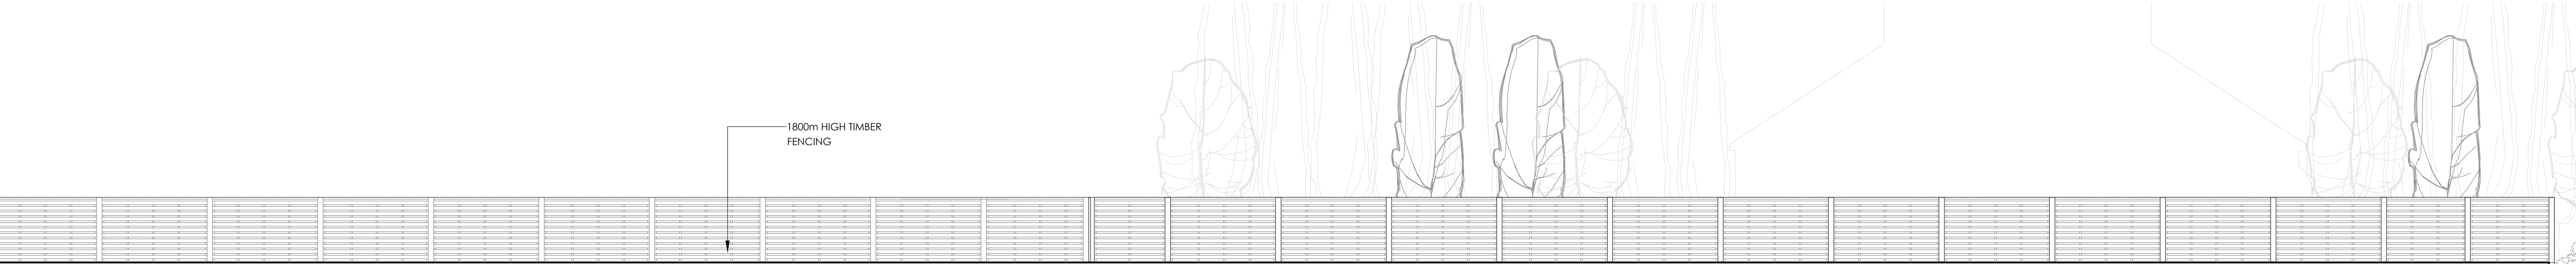

PROPOSED SITE ELEVATION
1:100 @ A1