



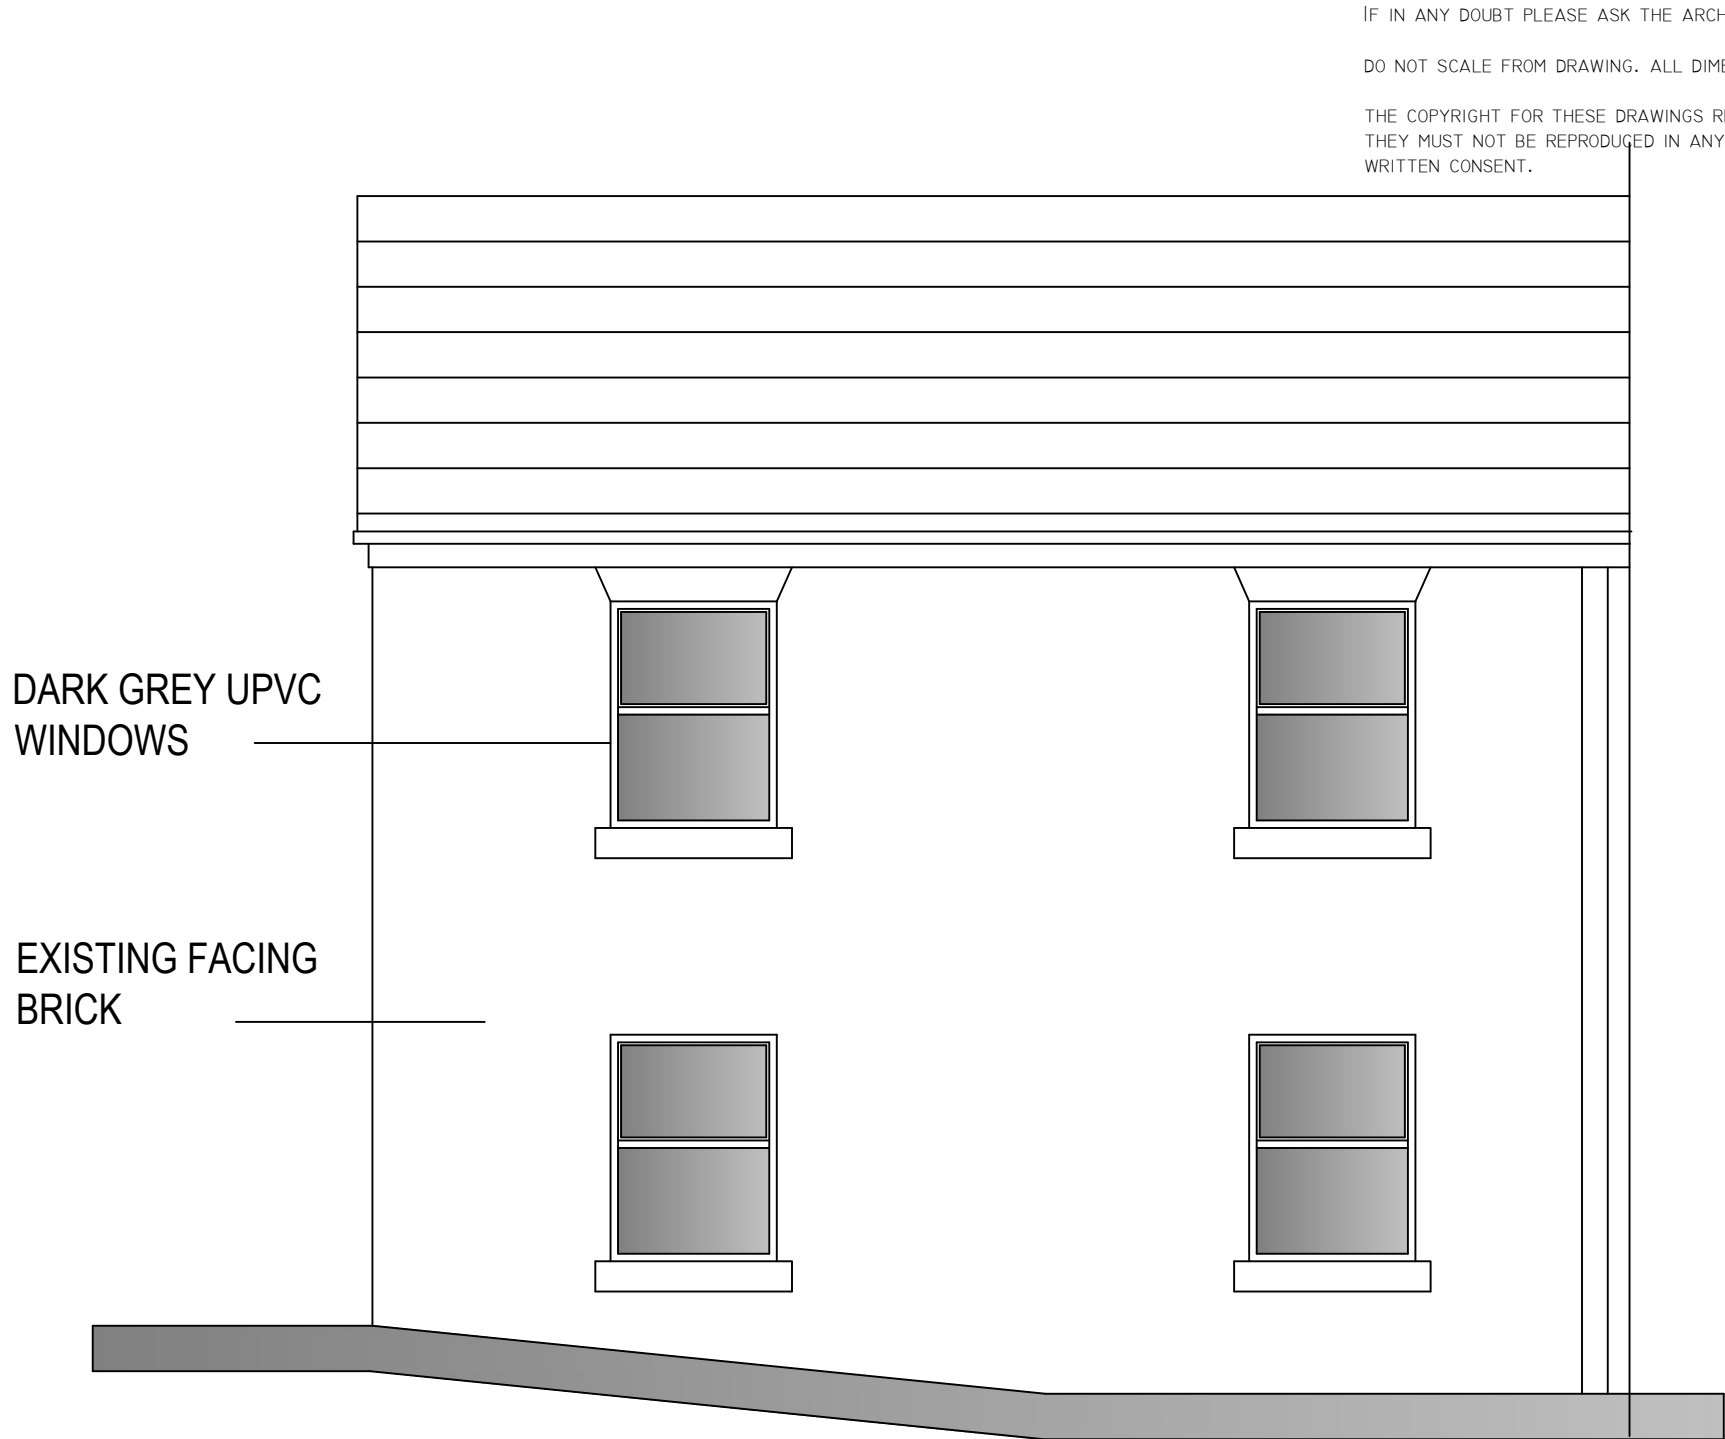


PROPOSED FRONT ELEVATION




PROPOSED SIDE ELEVATION

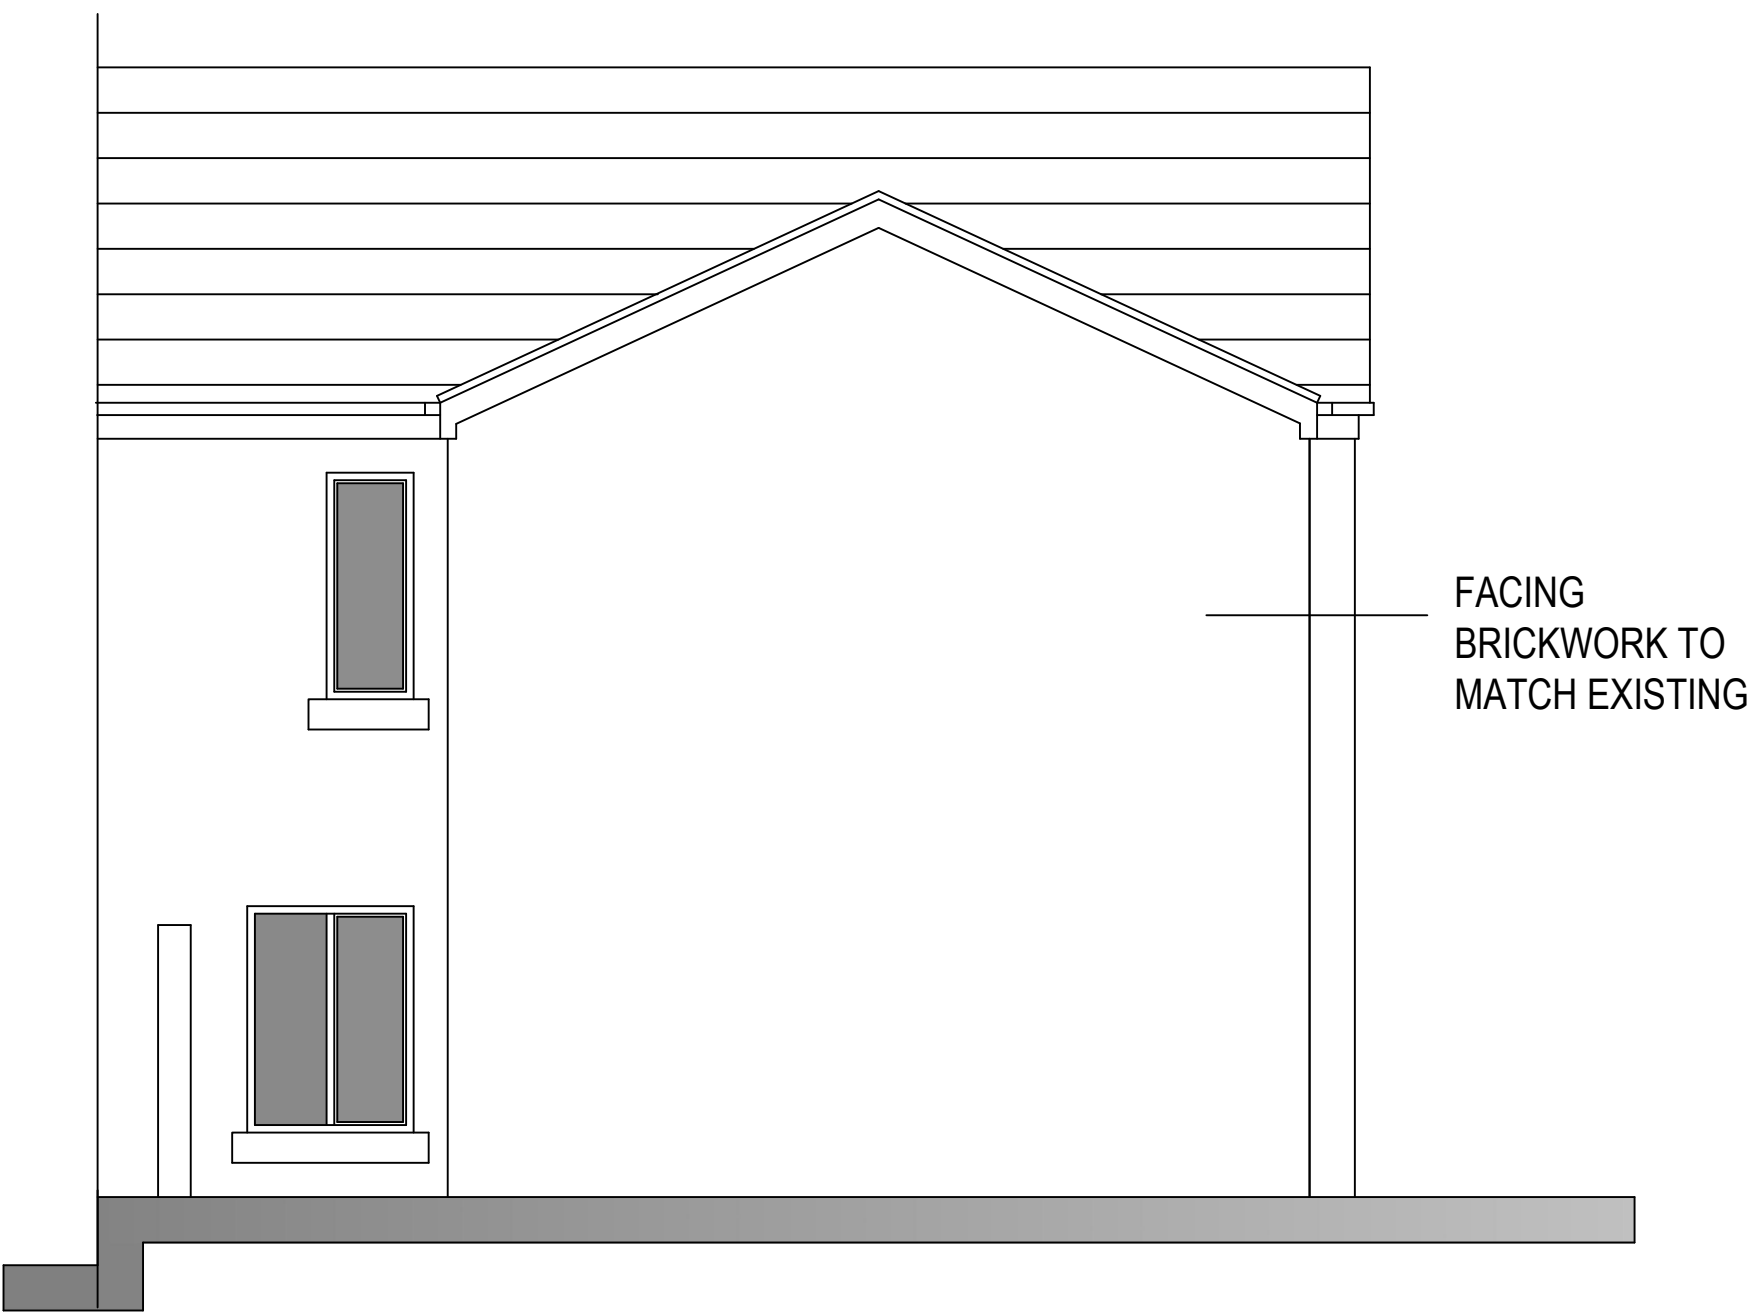

PROPOSED GABLE ELEVATION

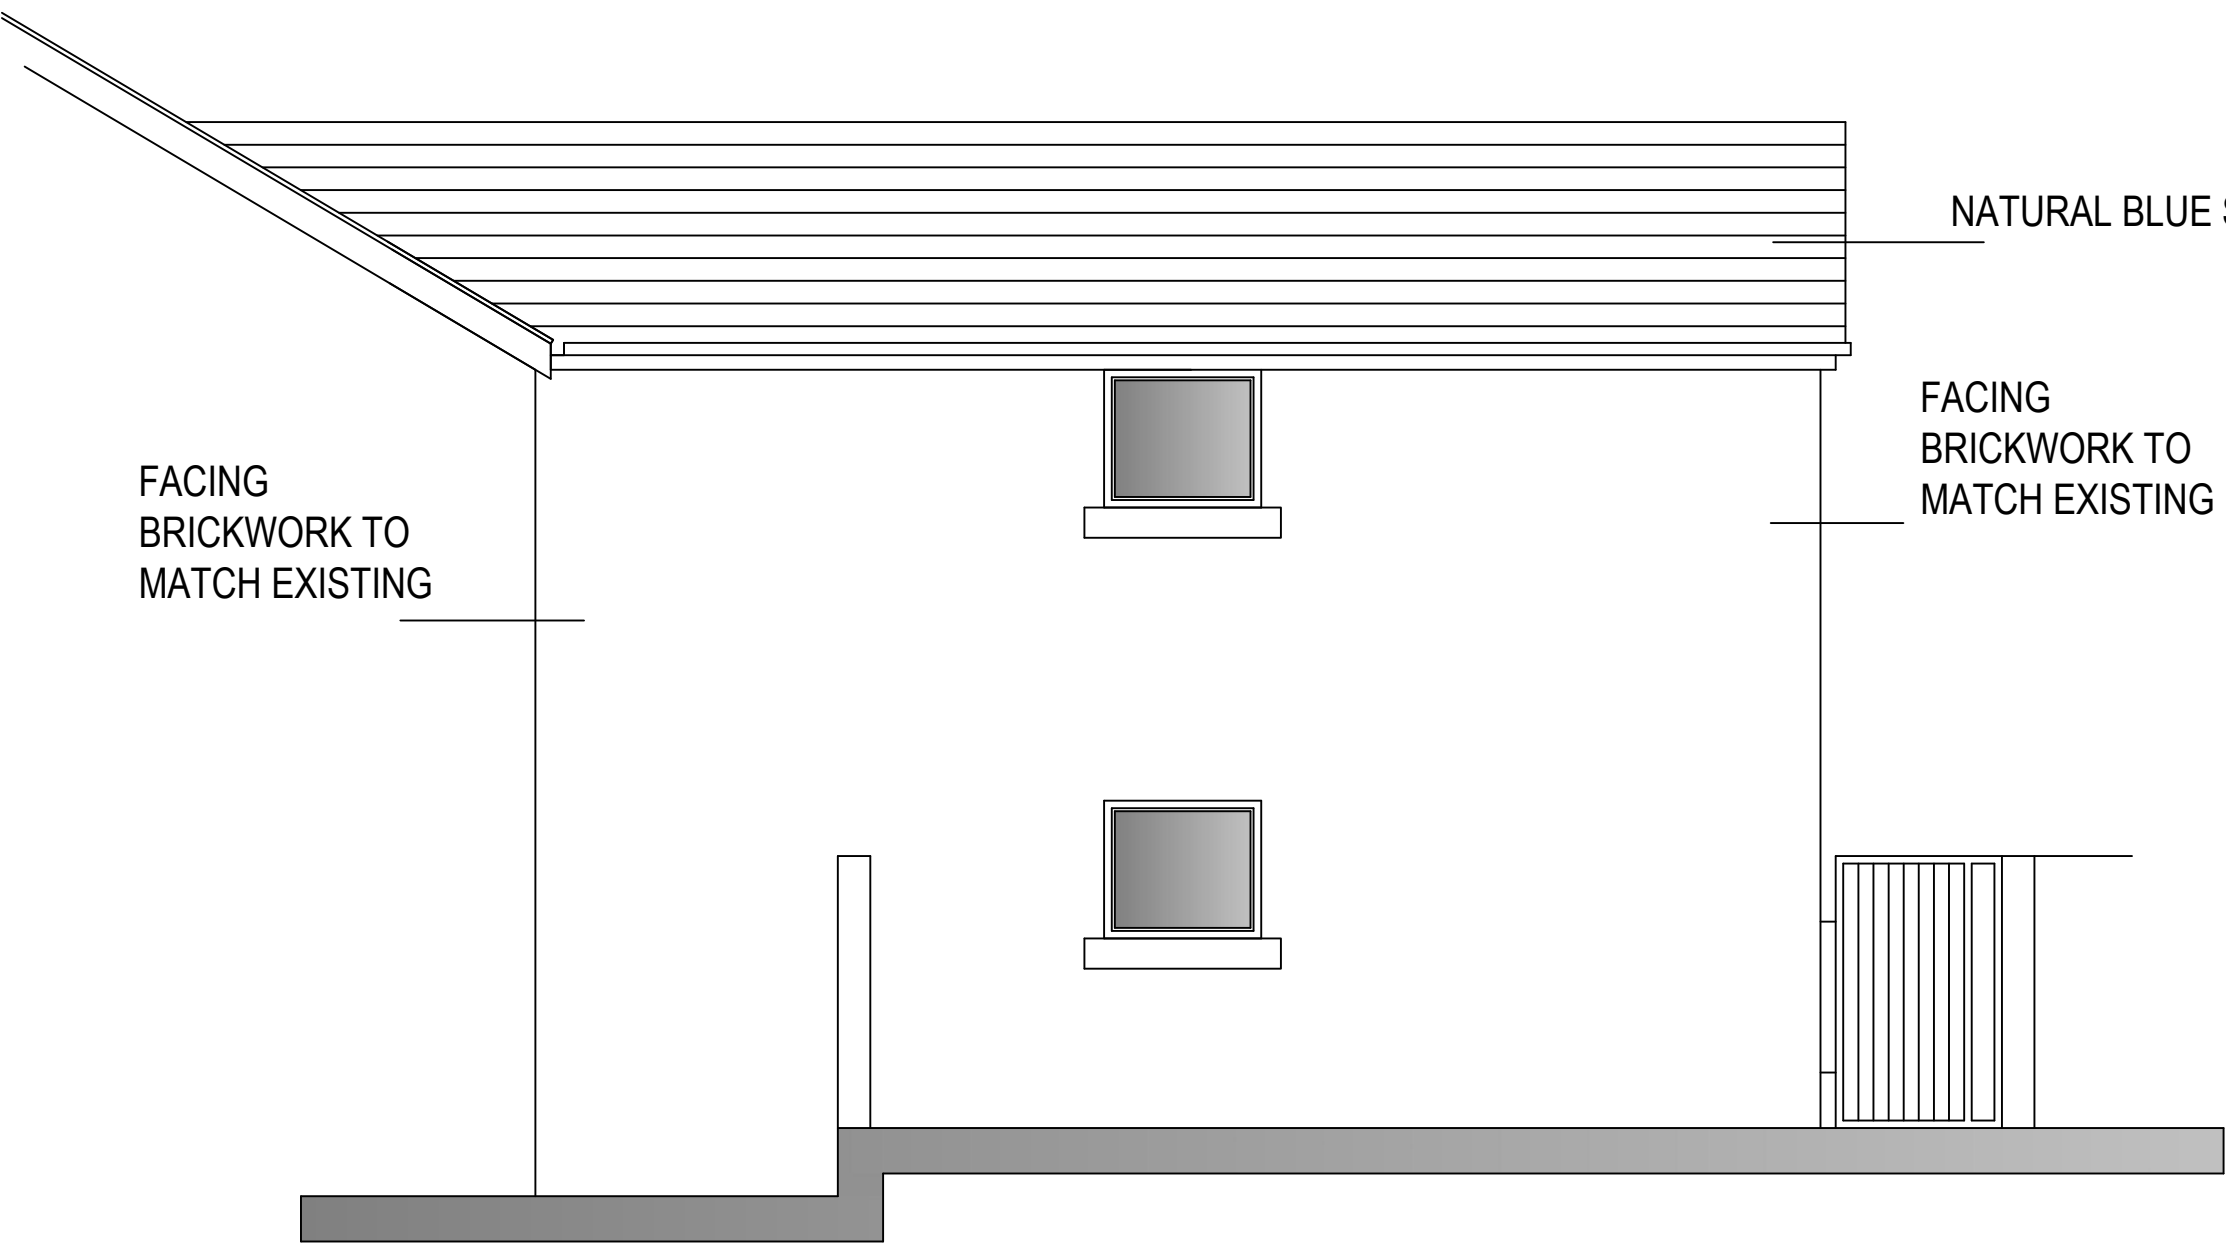

PROPOSED REAR ELEVATION

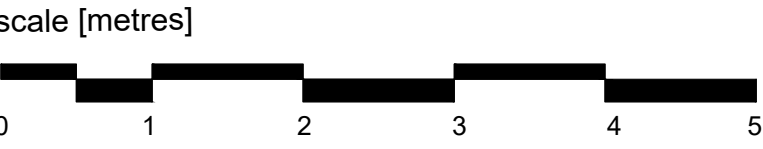

NORTHERN DESIGN PARTNERSHIP
Chartered Architects

THE CHAPEL
MILLMOOR ROAD
MELTHAM
HUDDERSFIELD HD9 5JU
TELEPHONE (01484) 854848
FAX (01484) 854949

CLIENT
GREEN CEDAR SOLAR LTD

PROJECT
**PROPOSED EXTENSION AND
CONVERSION TO FORM HMO
3 MACLURE ROAD ROCHDALE**

DRAWING TITLE
PROPOSED ELEVATIONS

Rev.	Notes	Date	Drawn
A	PLANNING	11.25	A.D.
B	REVISED DESIGN PLANNING	12.25	A.D.

SCALE
1:50 AT A1 10.25 A.D.

PROJECT No.	DRAWING No.	Rev.
2524	06	B