





North East Facing Front Elevation

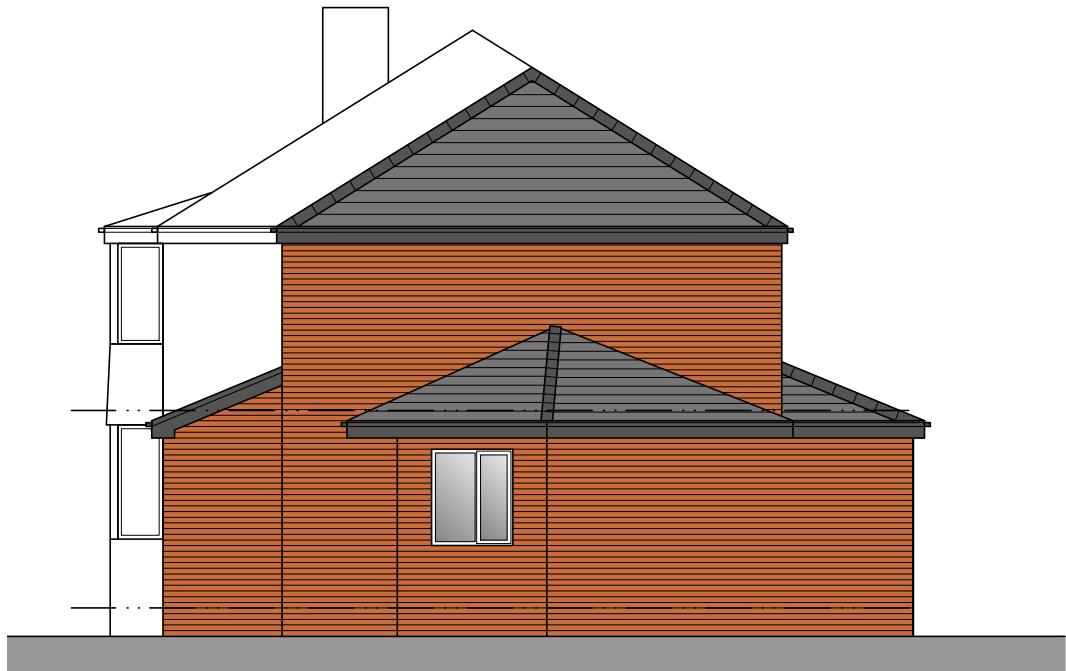

North West Facing Side Elevation



South West Facing Rear Elevation

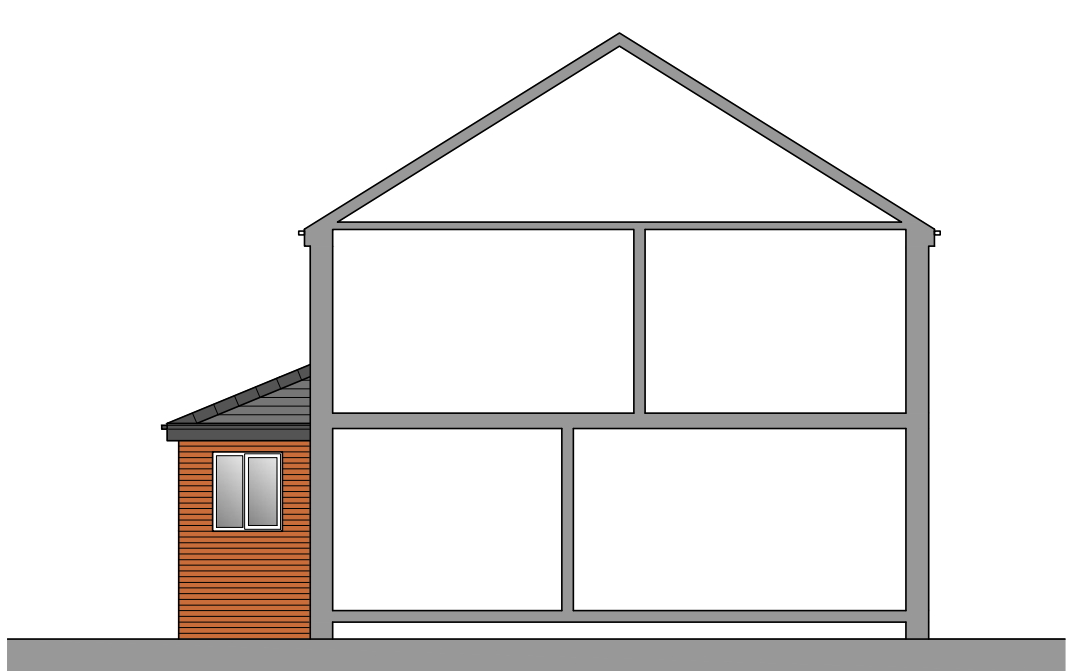

South East Facing Side Elevation

Conway Architectural Design shall have no responsibility for any use made of this document other than for that which it was prepared and issued. This drawing should not be scaled. Work to figured dimensions only.
All dimensions and levels to be checked on site. No building work is to be started until all relevant approvals are in place.
Any discrepancies should be reported to Conway Architectural Design.
This drawing should not be reproduced without written permission from Conway Architectural Design.
Standard Building Regs Notes are to be provided by Conway Architectural Design prior to a building regs application being submitted.

Extension Materials

Walls	Brickwork to match existing
Roof	Grey tiles to match existing
Bi-Fold Doors	White powder coated
Window	White Upvc
Soffit	Black Upvc
Fascia	Black Upvc
Rainwater Goods	Black Upvc



6 Conway Close
Alkrington
Middleton
Manchester, M24 1EW
E: conway-design@outlook.com

JOB TITLE : 2 Storey And Single Storey Side Extension
ADDRESS : 22 Ruthin Avenue, Alkrington
DRAWING TITLE : Proposed Elevations
SCALE : 1:100 @ A3
DRAWN : xxx DATE : 18.12.25