


scale 1:500

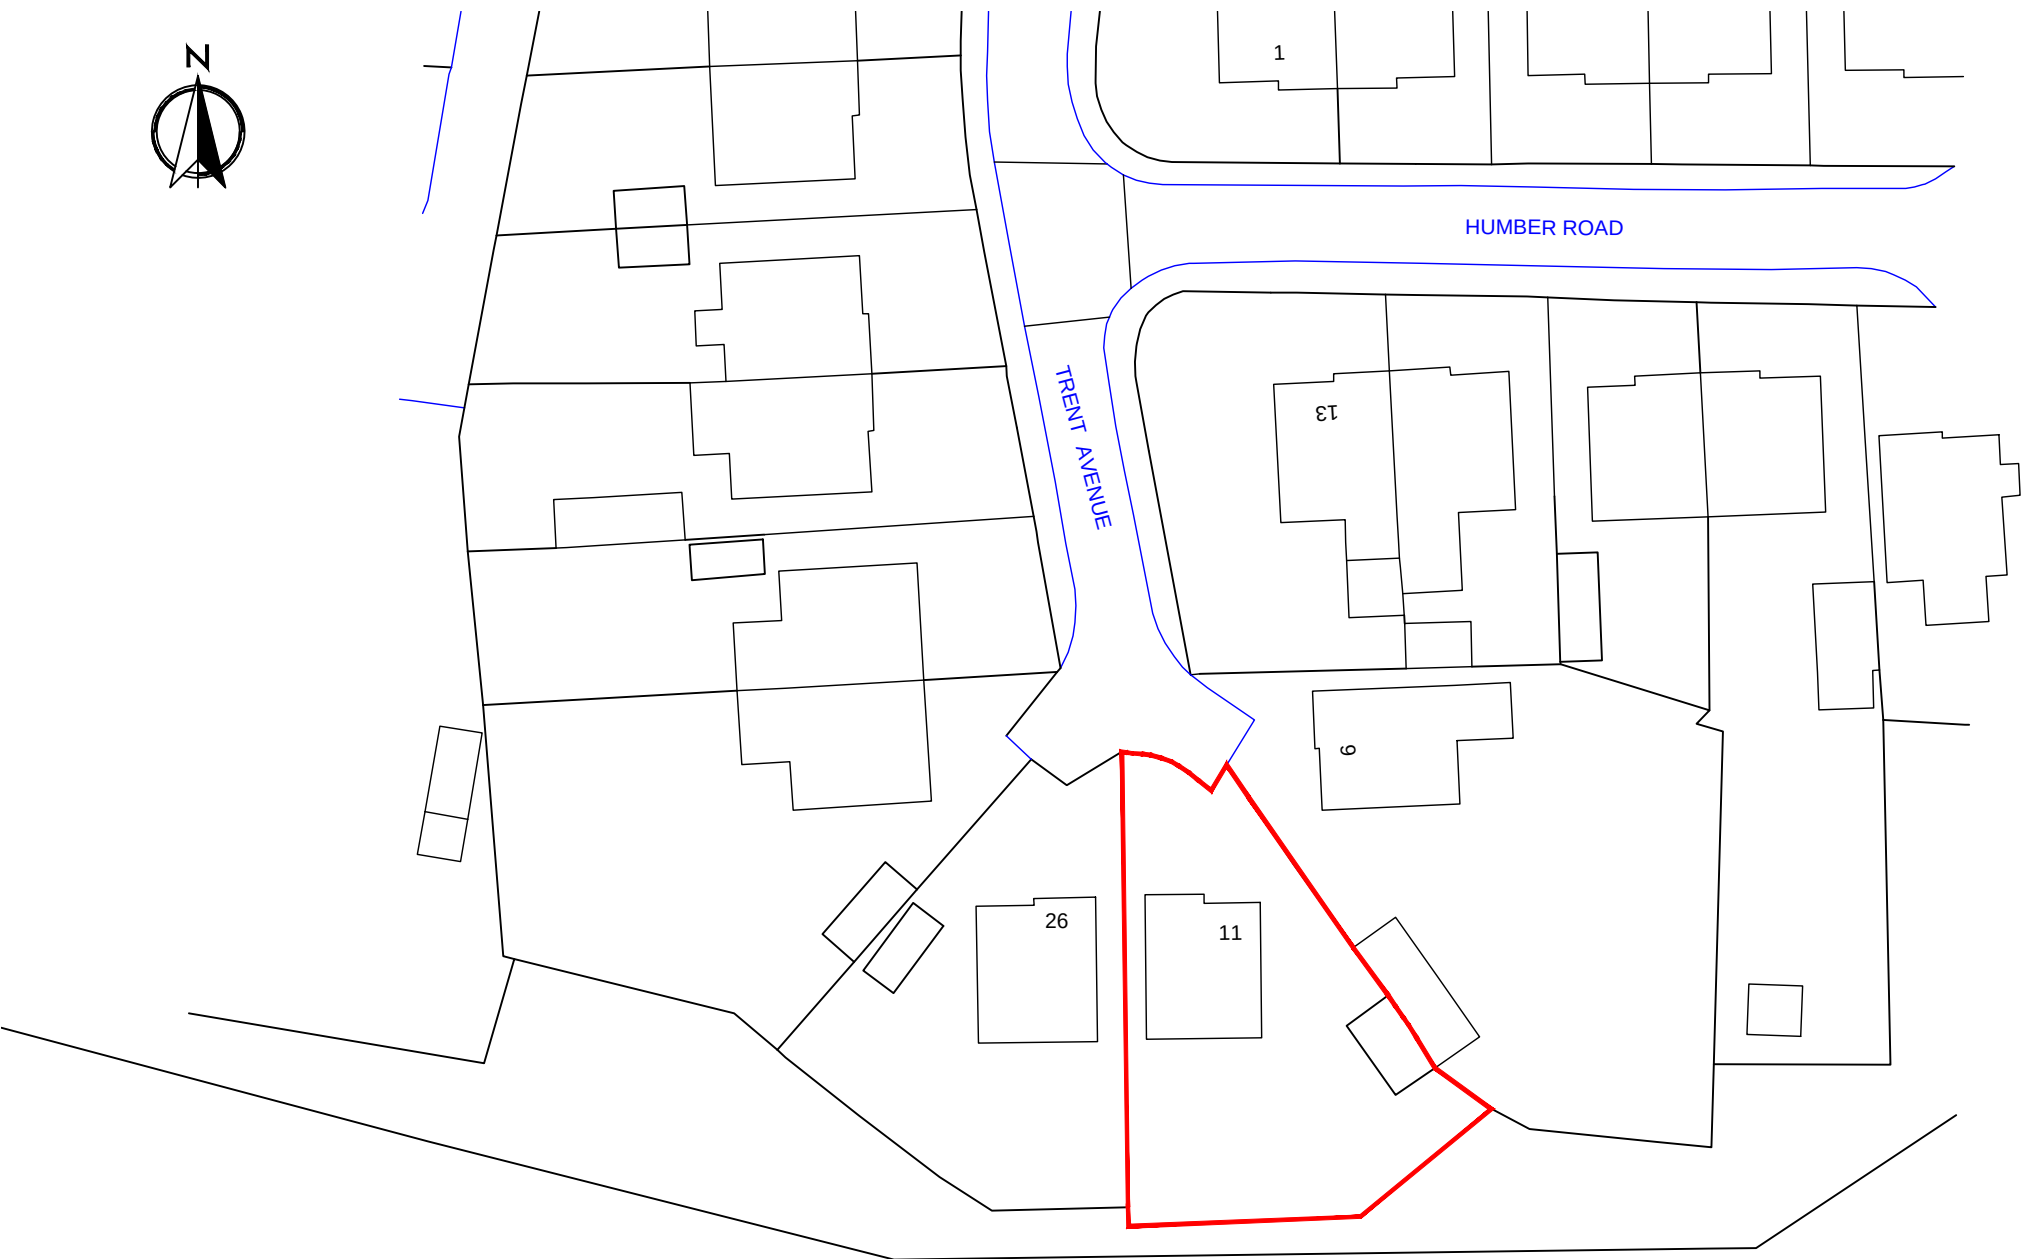

EXISTING SITE PLAN scale 1:500

TDM

ARCHITECTURAL DESIGN

Mob : 07805560652
e-mail: tdmdesign@live.co.uk

Client: ISAAC	
Address: 11 TRENT AVENUE, MILNROW, ROCHDALE	
Project: SINGLE STOREY SIDE AND REAR EXTENSION WITH SIDE DORMER EXTENSION	
Dwg Title: PLANNING: EXISTING SITE PLAN	
Date: OCTOBER 2025	Scale: 1:500 @A3
Job No: 10.25.56	Dwg No: PL03
Drawn: D.L	Checked: D.L