


Conway Architectural Design shall have no responsibility for any use made of this document other than for that which it was prepared and issued. This drawing should not be scaled. Work to figured dimensions only.
All dimensions and levels to be checked on site. No building work is to be started until all relevant approvals are in place. Any discrepancies should be reported to Conway Architectural Design.
This drawing should not be reproduced without written permission from Conway Architectural Design.
Standard Building Regs Notes are to be provided by Conway Architectural Design prior to a building regs application being submitted.

Extension Materials

Brickwork	Red as existing
Roof	Grey Flat Roof
Doors	Grey Upvc
Windows	Grey Upvc
Soffit	Black Upvc
Fascia	Black Upvc
Rainwater Goods	Black Upvc
Existing Garage Roof	Raise by 330mm




North Facing Front Elevation

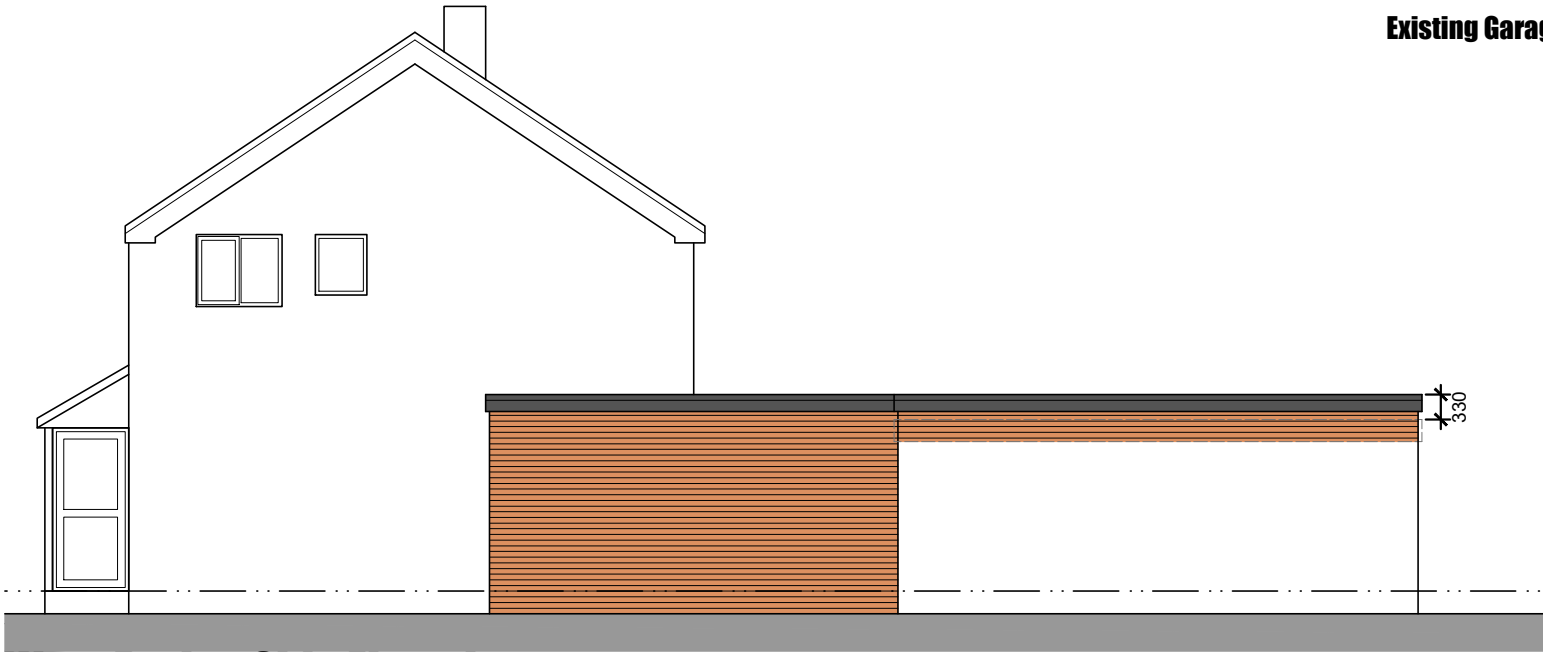

West Facing Side Elevation



South Facing Rear Elevation

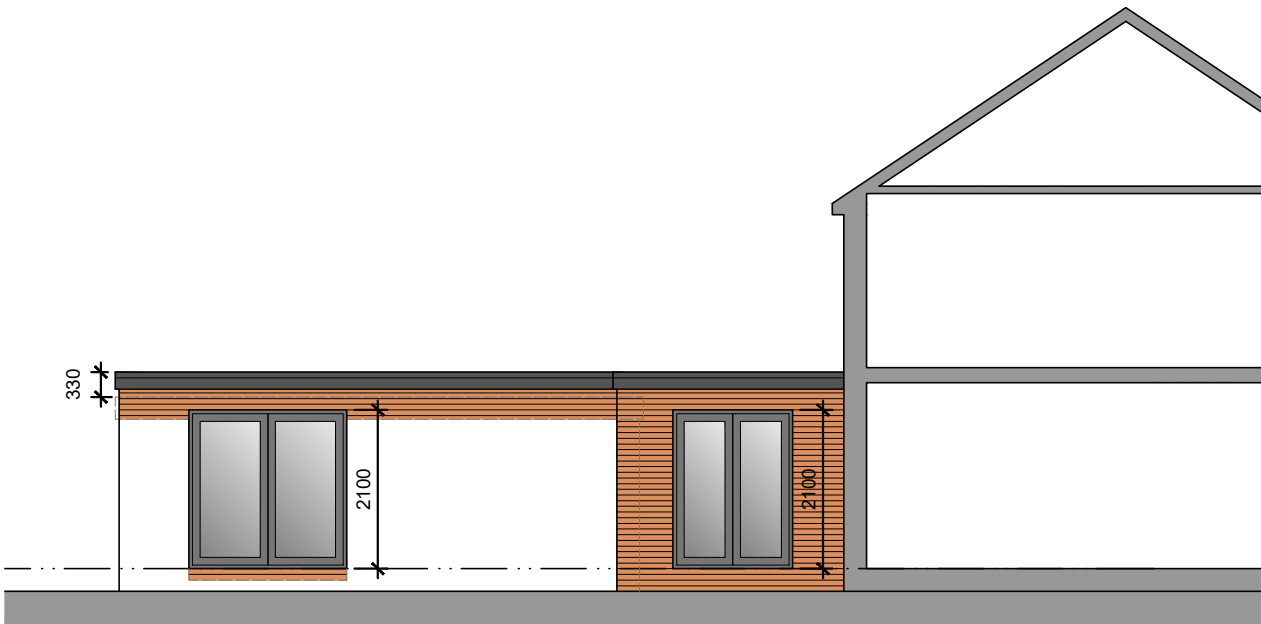

East Facing Side Elevational Section

Conway
Architectural
Design

6 Conway Close
Alkrington
Middleton
Manchester, M24 1EW
E: conway-design@outlook.com

JOB TITLE :
ADDRESS :
DRAWING TITLE :
SCALE :
DRAWN : xxx

Side/Rear Extension, Garage Conversion
119 Warwick Road, Alkrington
Proposed Elevations
1:100 @ A3
DATE : 16.12.25

JOB NO./
DWG NO.

1038-08