


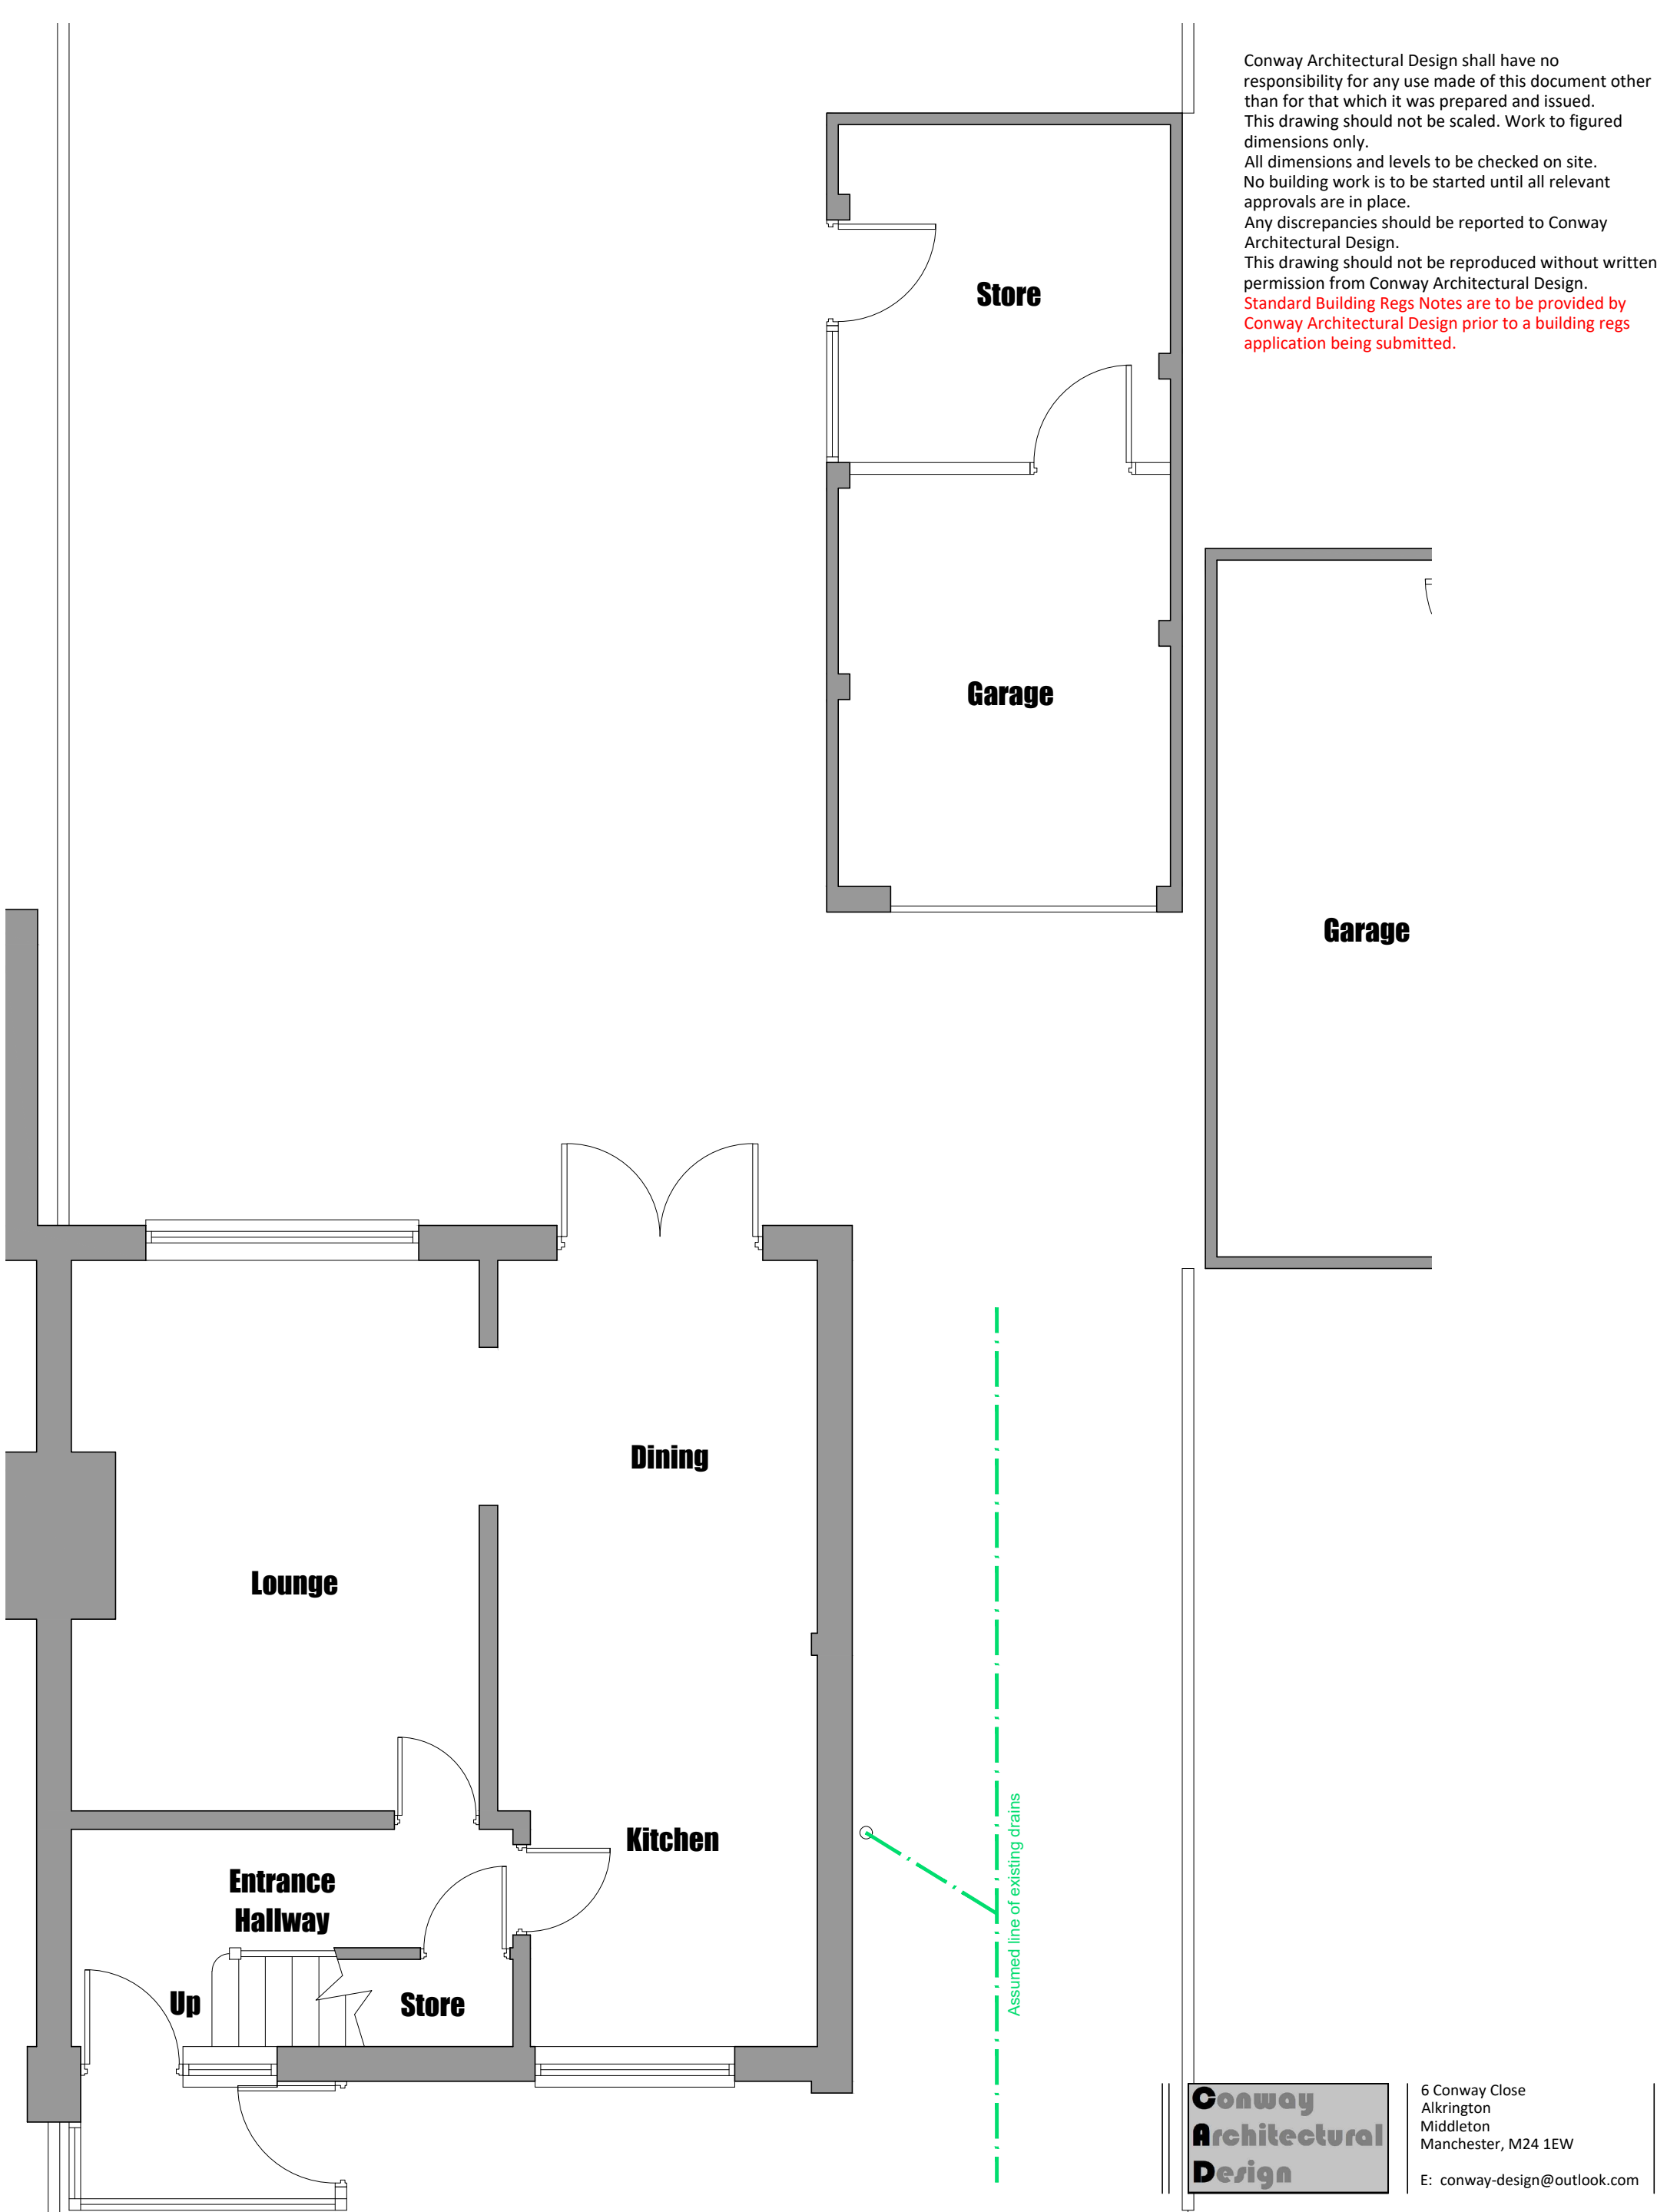

Conway Architectural Design	6 Conway Close Alkington Middleton Manchester, M24 1EW
	E: conway-design@outlook.com

JOB TITLE :	Side/Rear Extension, Garage Conversion
ADDRESS :	119 Warwick Road, Alkington
DRAWING TITLE :	Existing Ground Floor Plan
SCALE :	1:50 @ A3
DRAWN : xxx	DATE : 05.11.25