



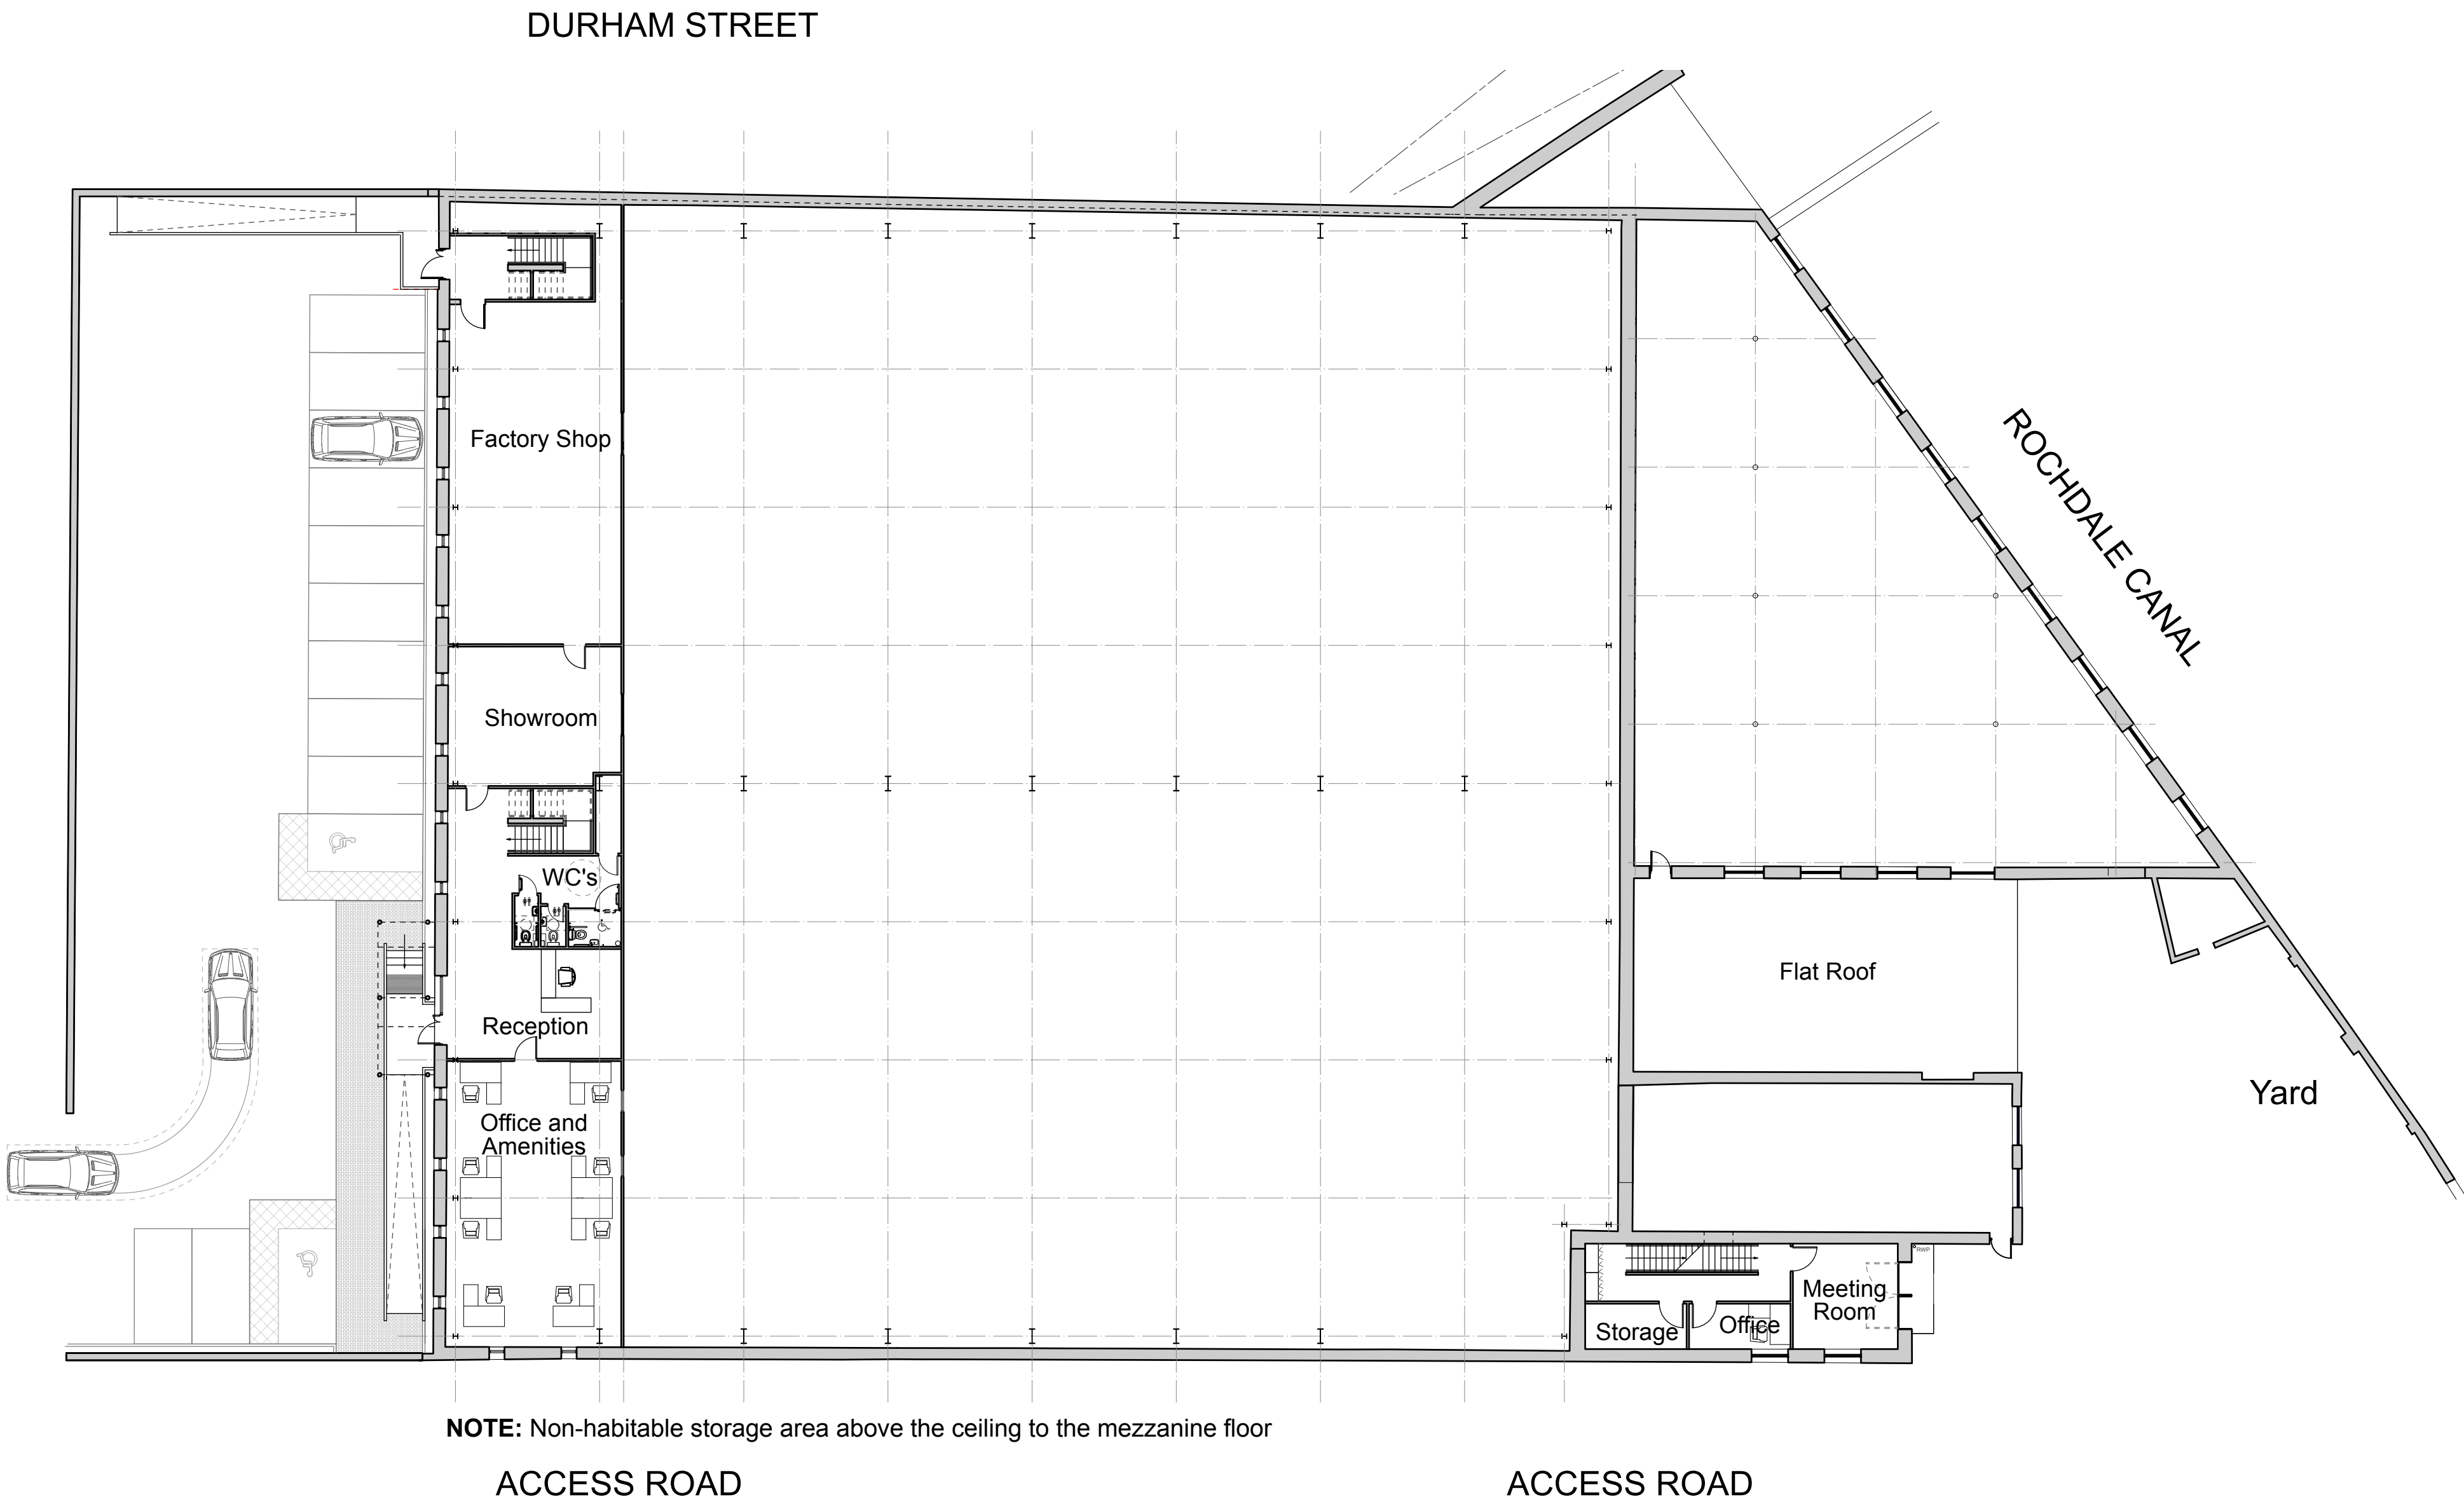

UPPER FLOOR AND CAR PARK PLAN

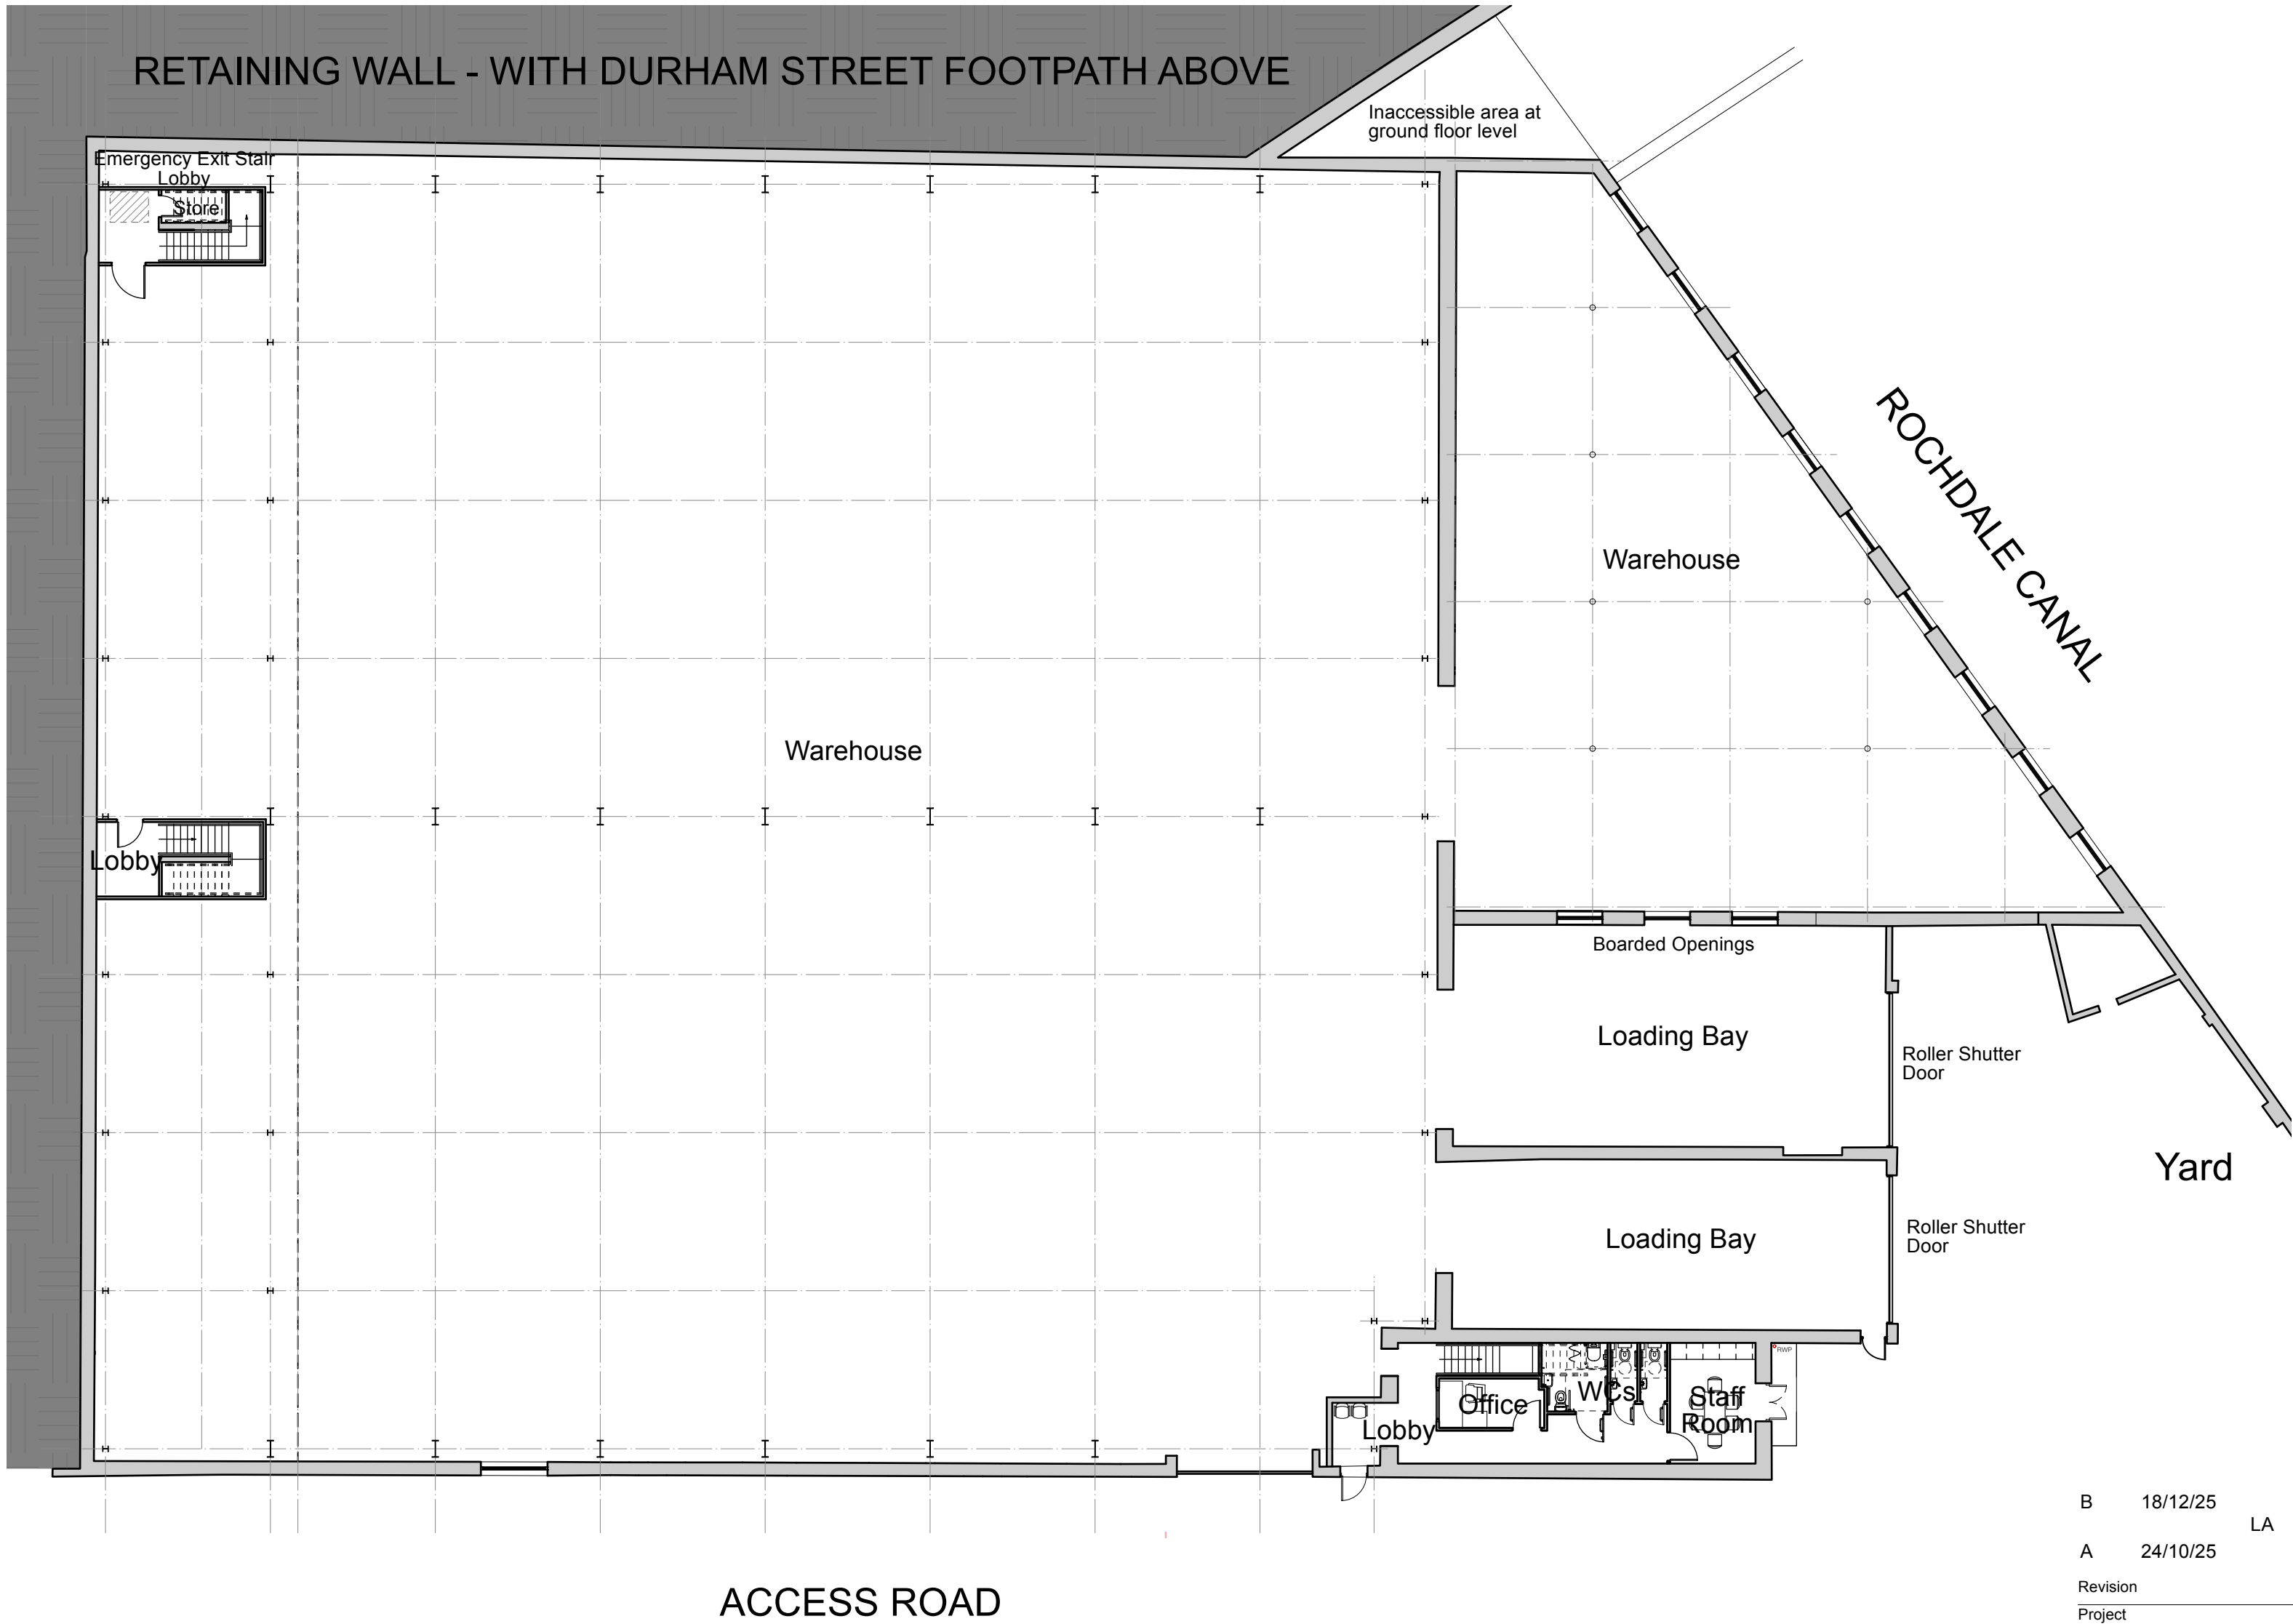

GROUND FLOOR PLAN

B	18/12/25	Amendments to Norwich St windows following client comments.
A	24/10/25	Amendments following Conservation Officer comments.

Revision
Project
Redevelopment of Mill

Address
Norwich Street, Rochdale

Client
Sartex Textiles

Drawing
Proposed Plans

storaharchitecture
Chartered Architects
RIBA Chartered Practice

www.storah.com	mail@storah.com	01706 813214
Scale	Sheet Size	Date
1:200	ISO A1	LA

Drawing Number	Revision
22-040 - 310	B

