




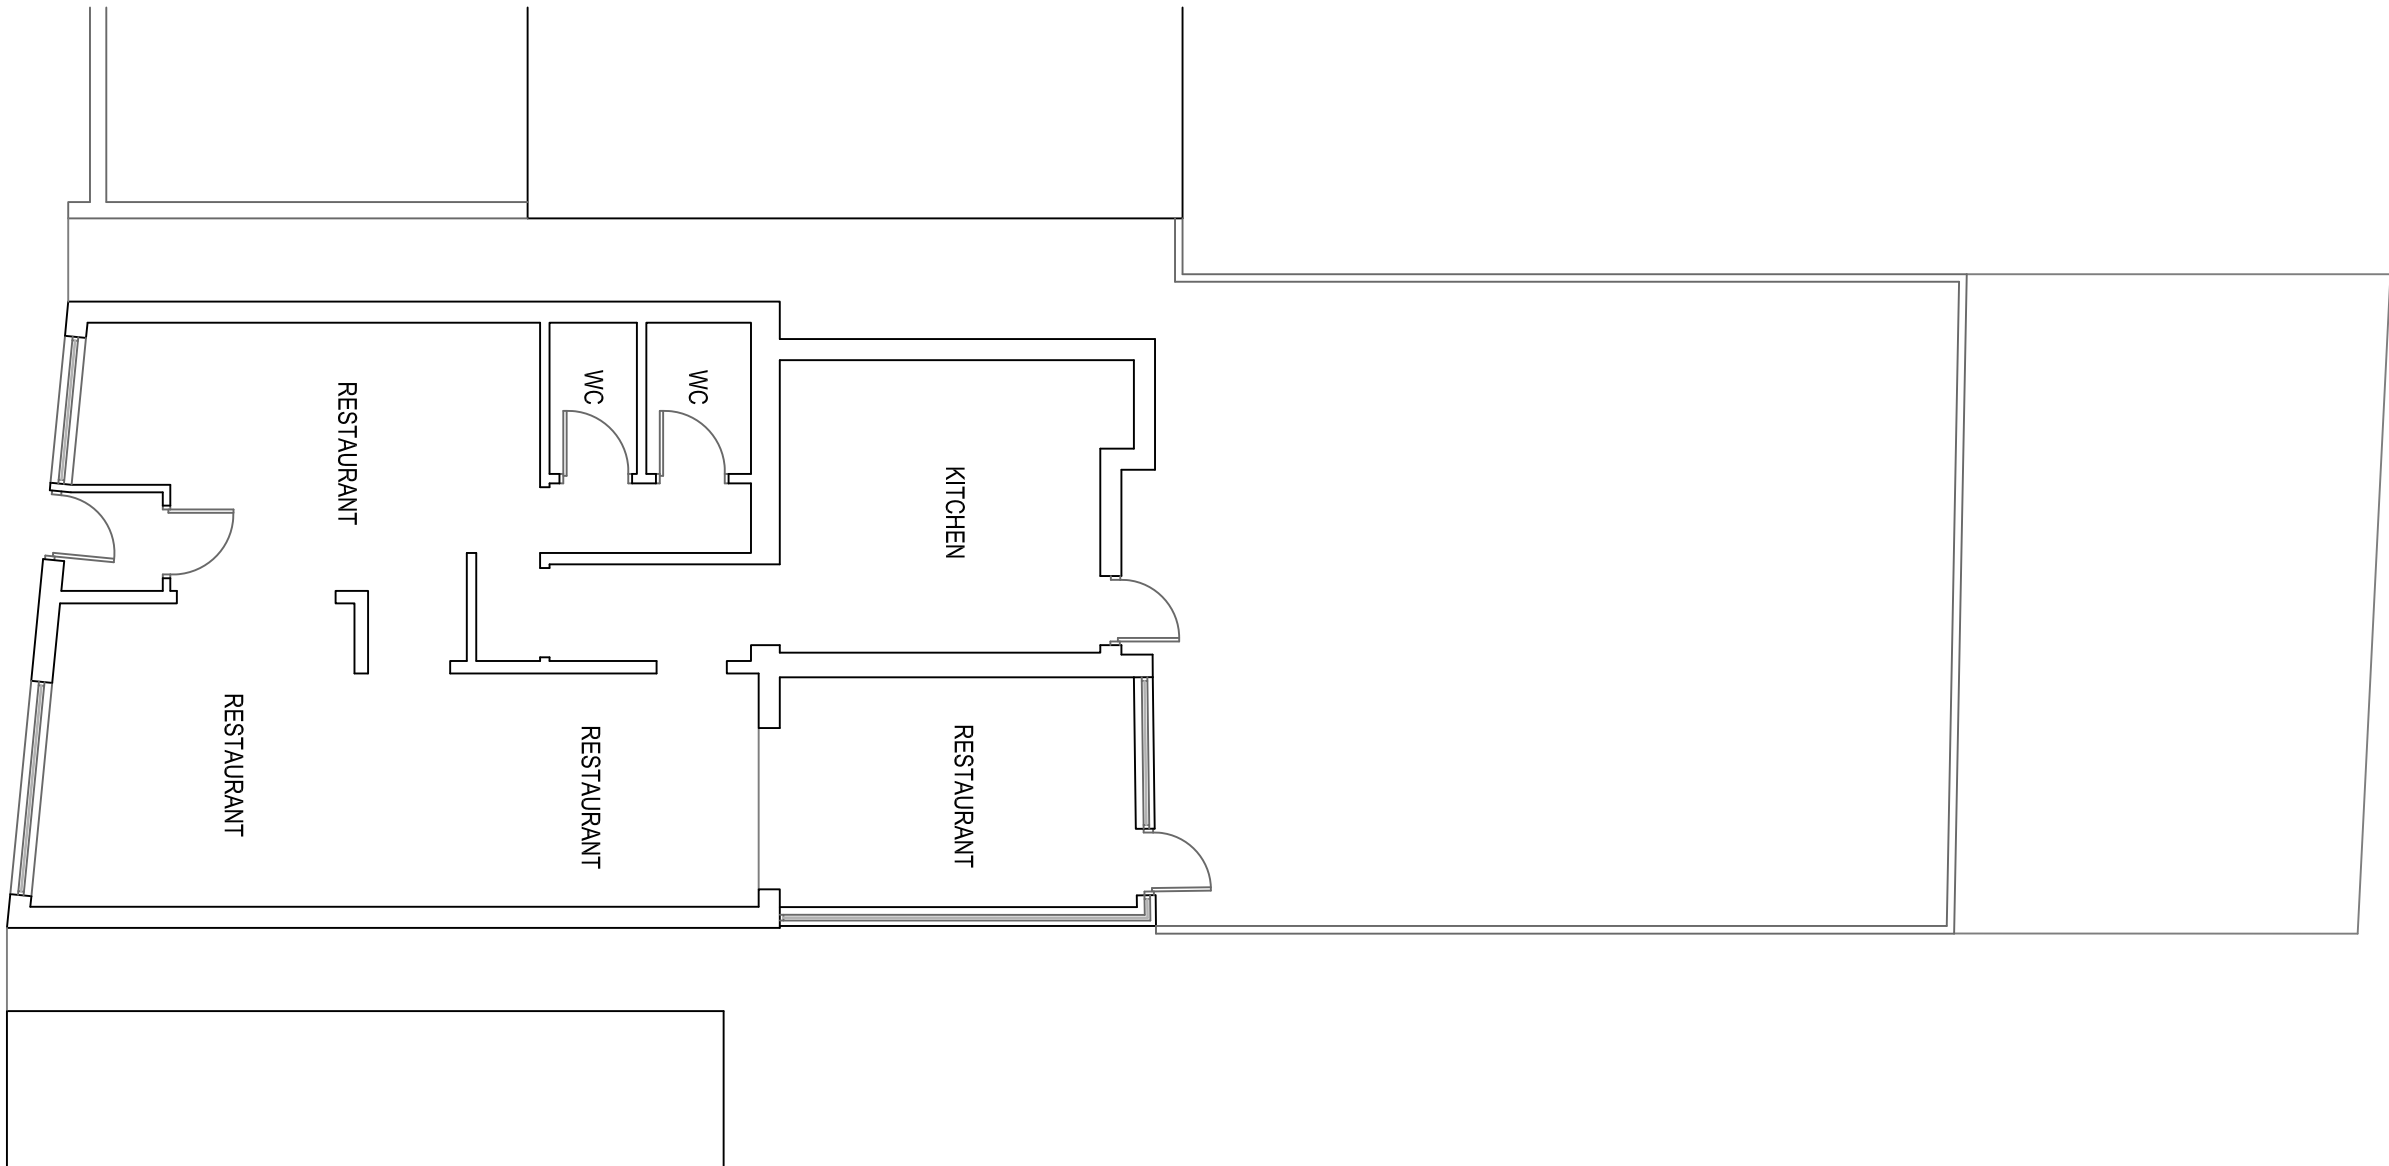


EXISTING GF PLAN 1:100

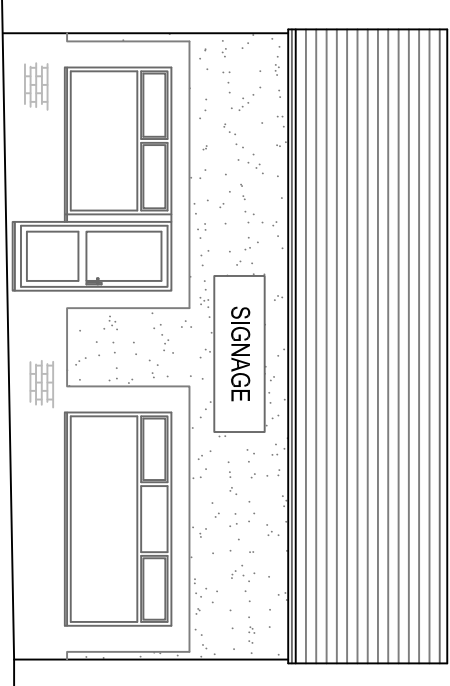


EXISTING FRONT ELEVATION 1:100

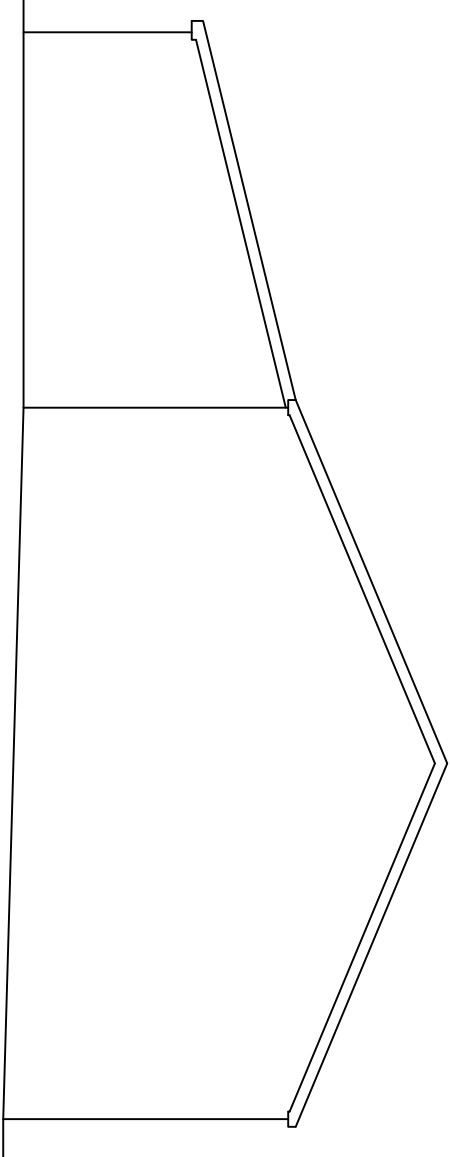


EXISTING SIDE ELEVATION 1:100

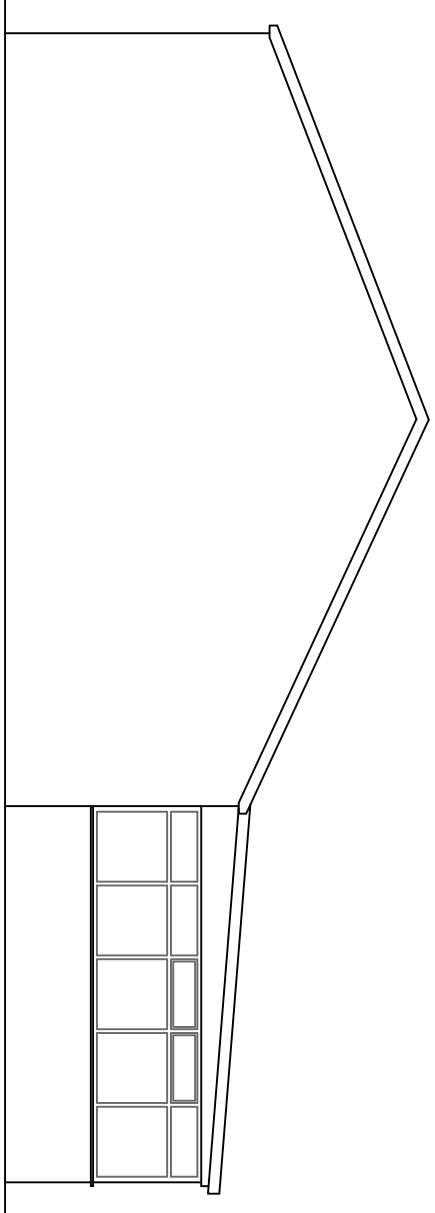



EXISTING SIDE ELEVATION 1:100

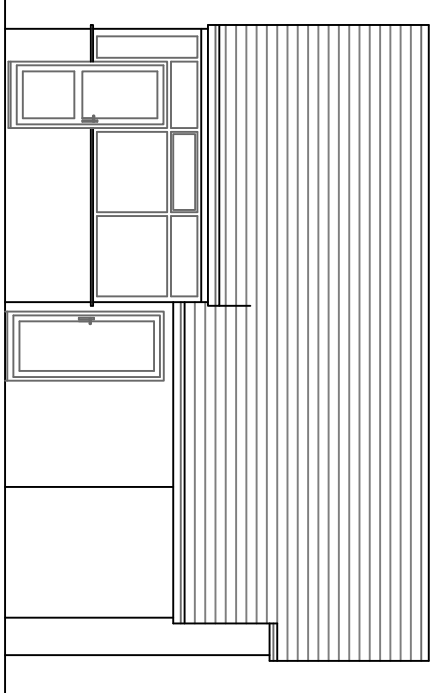

EXISTING REAR ELEVATION 1:100

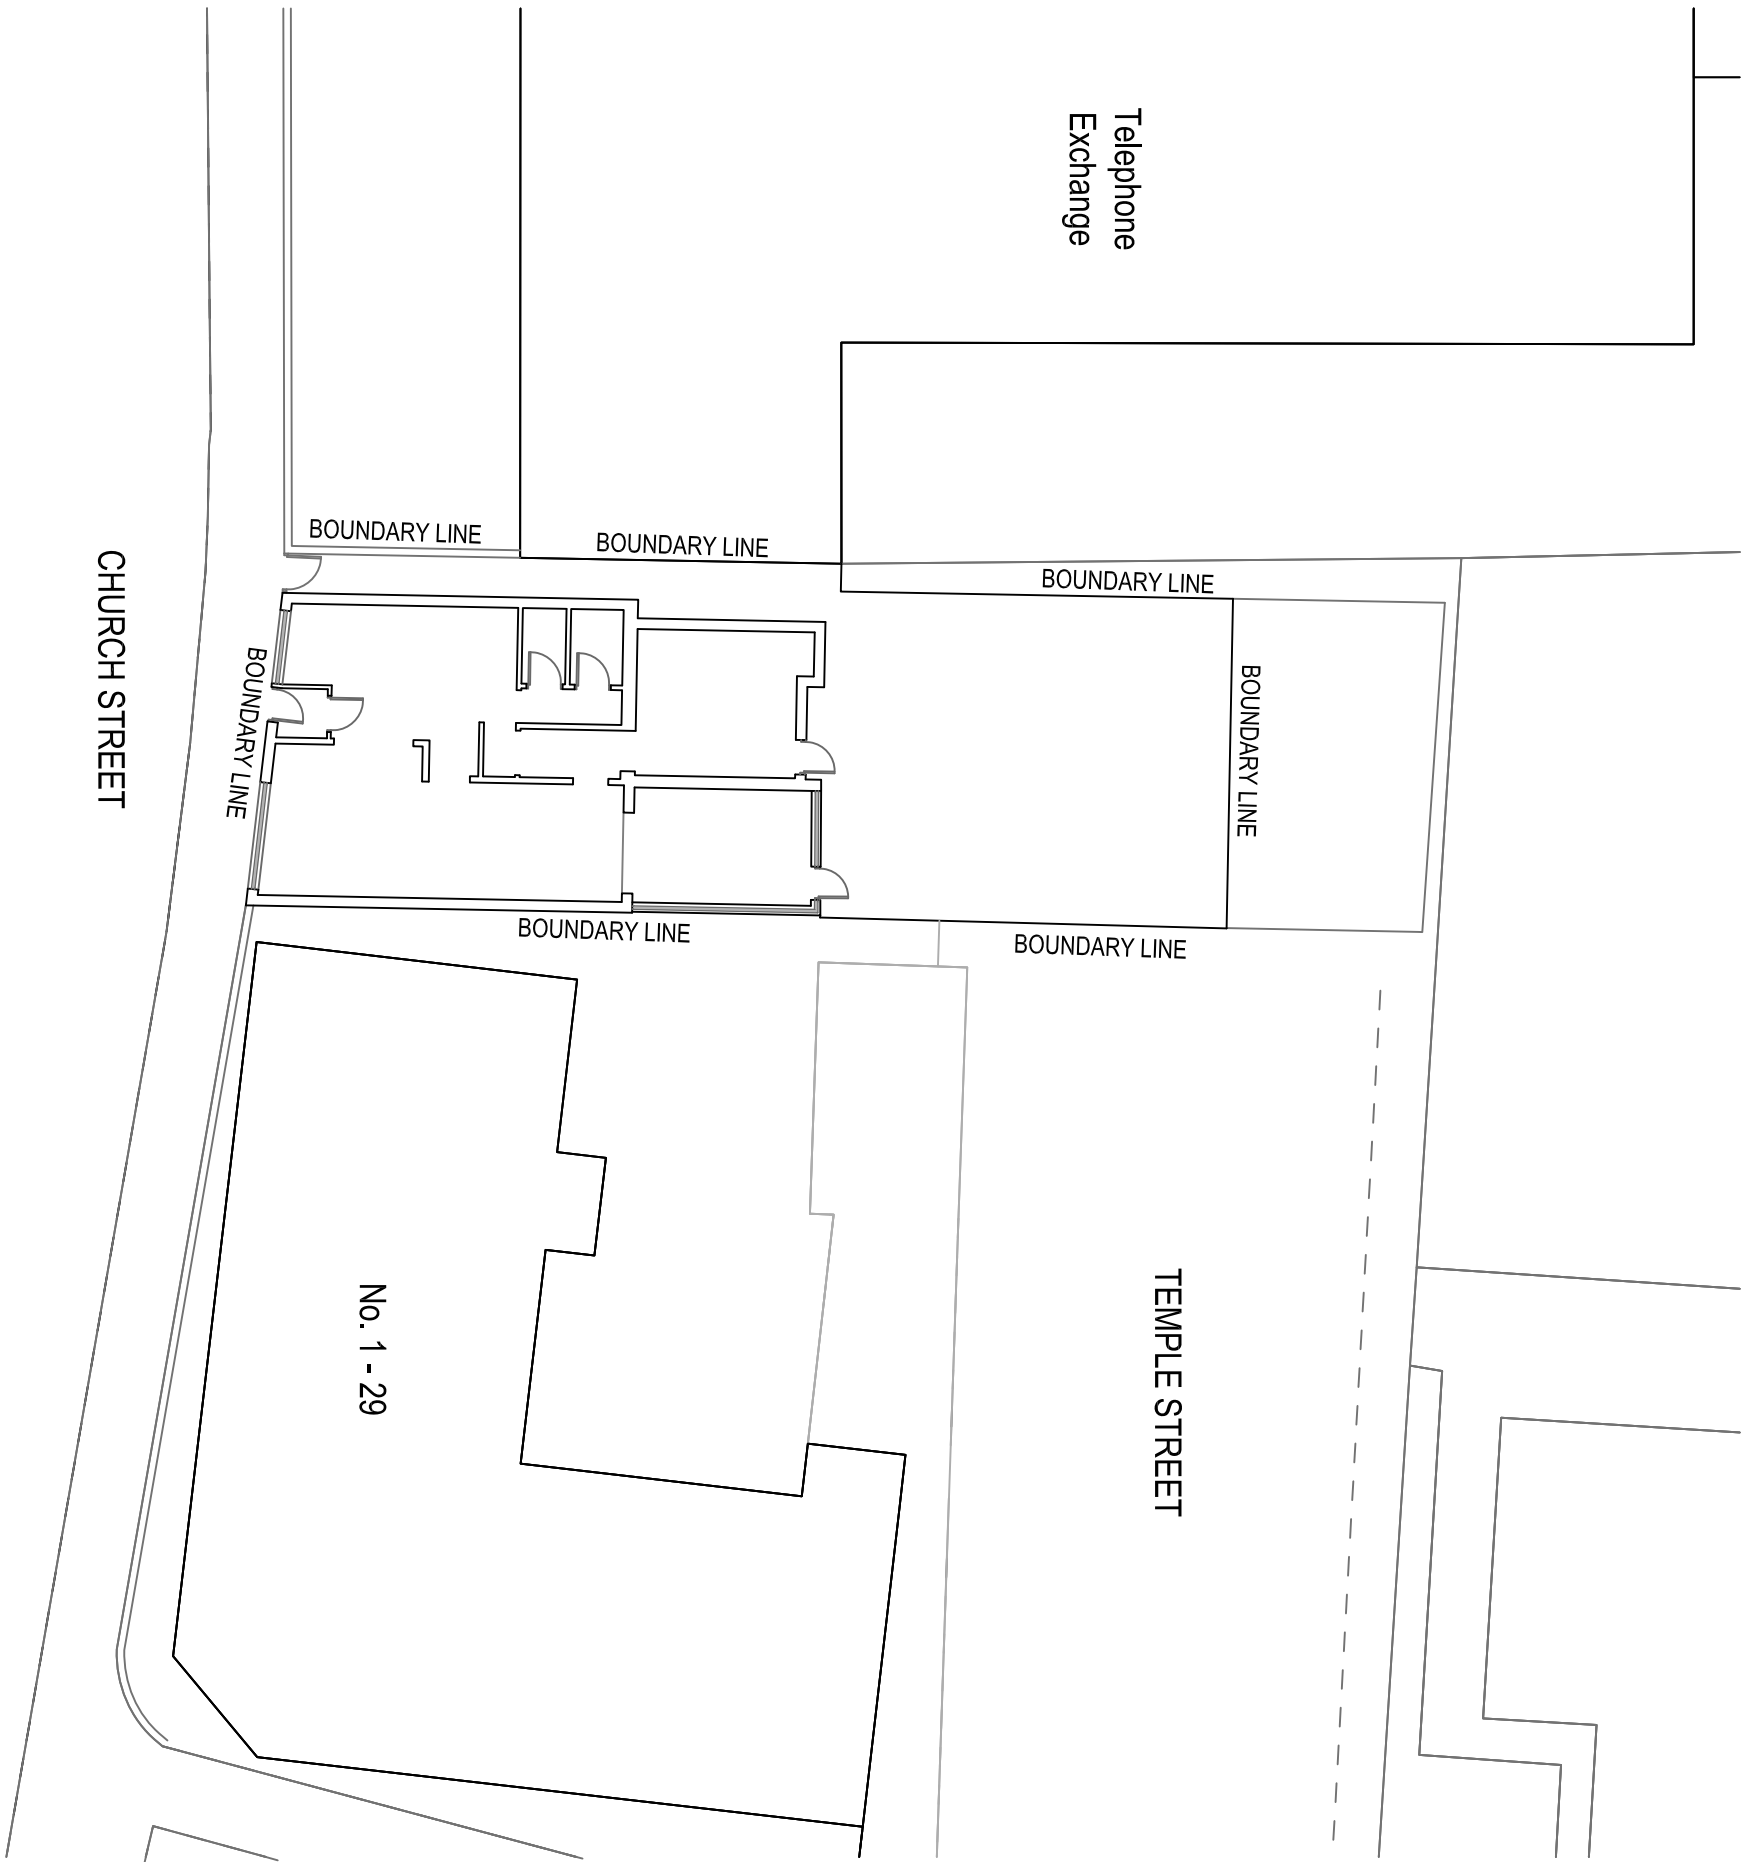

EXISTING SITE PLAN 1:200

 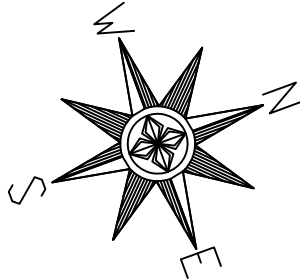

61 Church Street
Heywood
OL10 1LJ

Existing Plans & Elevations

Drawn: CDW
Scale: 1:100 & 1:200 @ A1
Date: July 2025

2891_HEY_02_Planning