



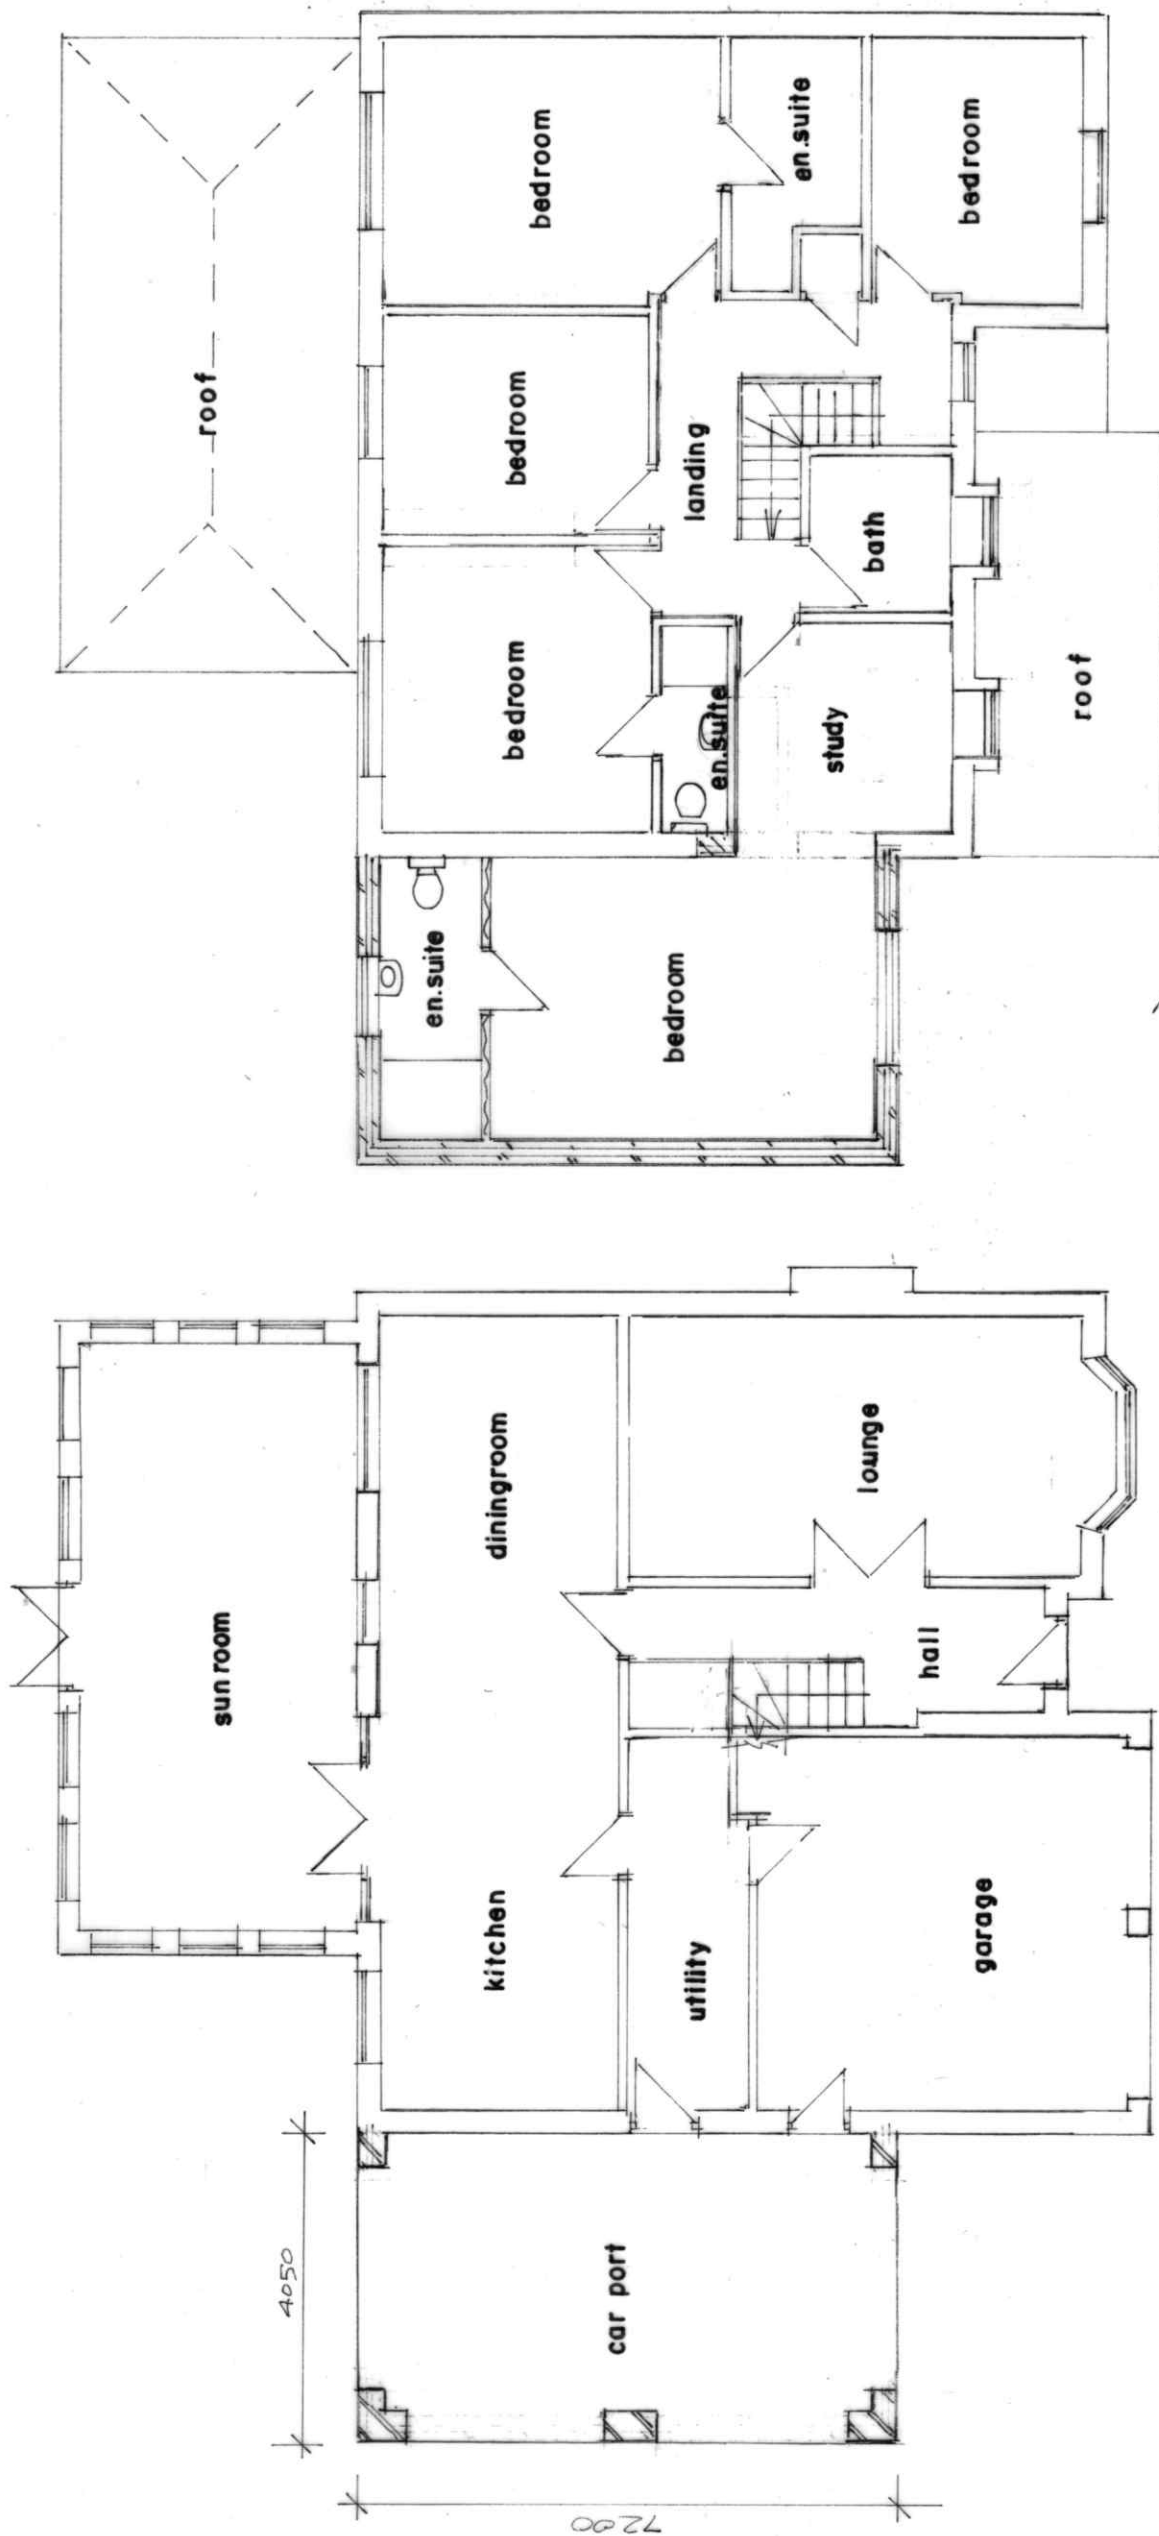

GROUND FLOOR PLAN
(PROPOSED)

FIRST FLOOR PLAN
(PROPOSED)

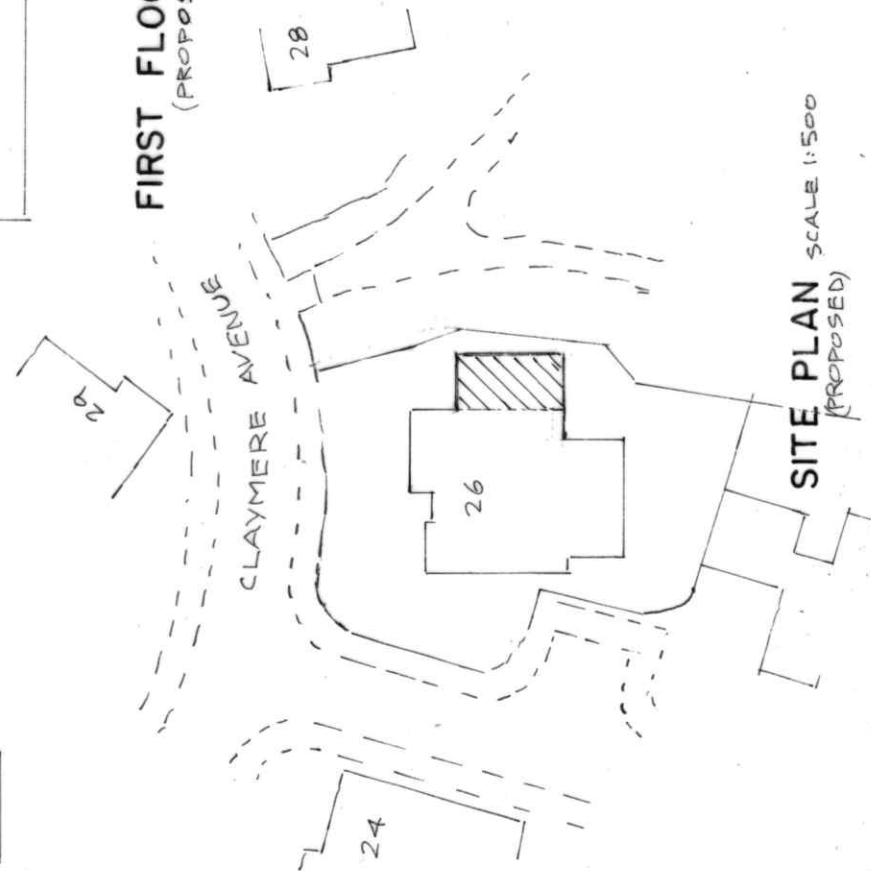

SITE PLAN SCALE 1:500
(PROPOSED)

BUILDING DESIGN SERVICES
M. FAROOQ
418 Bury Road Rochdale OL11 5EU.
Tel: 01706 712231 Mob: 07967605763

**PROPOSED DOUBLE STOREY SIDE EXTENSION AT
26 CLAYMERE AVENUE ROCHDALE OL11 5WB**

For: Mr M ZAFAR

Plan

Scale 1:100

2368/3