

Copyright of this drawing is owned by Whittaker Design

NOTES

All dimensions to be checked on site and any discrepancies notified prior to commencement of work.

Do not scale from this drawing - If in any doubt, ask.

REVISIONS

Date	Ref.	By
------	------	----

AS EXISTING



SCALE 1:100



SCALE 1:500

All sites are to comply with the Construction (Design and Management) Regulations 2015.

Any Party Wall Act agreements to be agreed prior to commencement.

Client and all consultants / contractors, must be aware of The Building Safety Act 2022 & Build Regs Part 2A and understand their duty during the works.

Agree all levels on site prior to commencement.

Check lines of any drains prior to commencement. Agree any works / connections with regional water company if required.

Any alteration from the specified items on this drawing, once on site, must be agreed by the inspecting Building Control Officer. Drawing must be read in conjunction with specialist detail drawings, ie Structural Engineers, waterproofing, timber frame, etc



ARCHITECTURAL & INTERIOR DESIGNERS

169 ST. JOHN STREET

LEES

OLDHAM OL4 3DS

T: 0161 620 1438

F: 0161 620 1439

E: INFO@WHITTAKERDESIGN.CO.UK

W: WWW.WHITTAKERDESIGN.CO.UK

PROJECT

Mrs Z Thompson

The Barn

Vandyke Street, Norden,
Rochdale

OL12 7QQ

DRAWING TITLE

as existing

SITE PLANS

SCALE as shown @ A1

DATE July 2025


DRAWN L Hollinworth

CHECKED

NUMBER

4054.2

REVISION

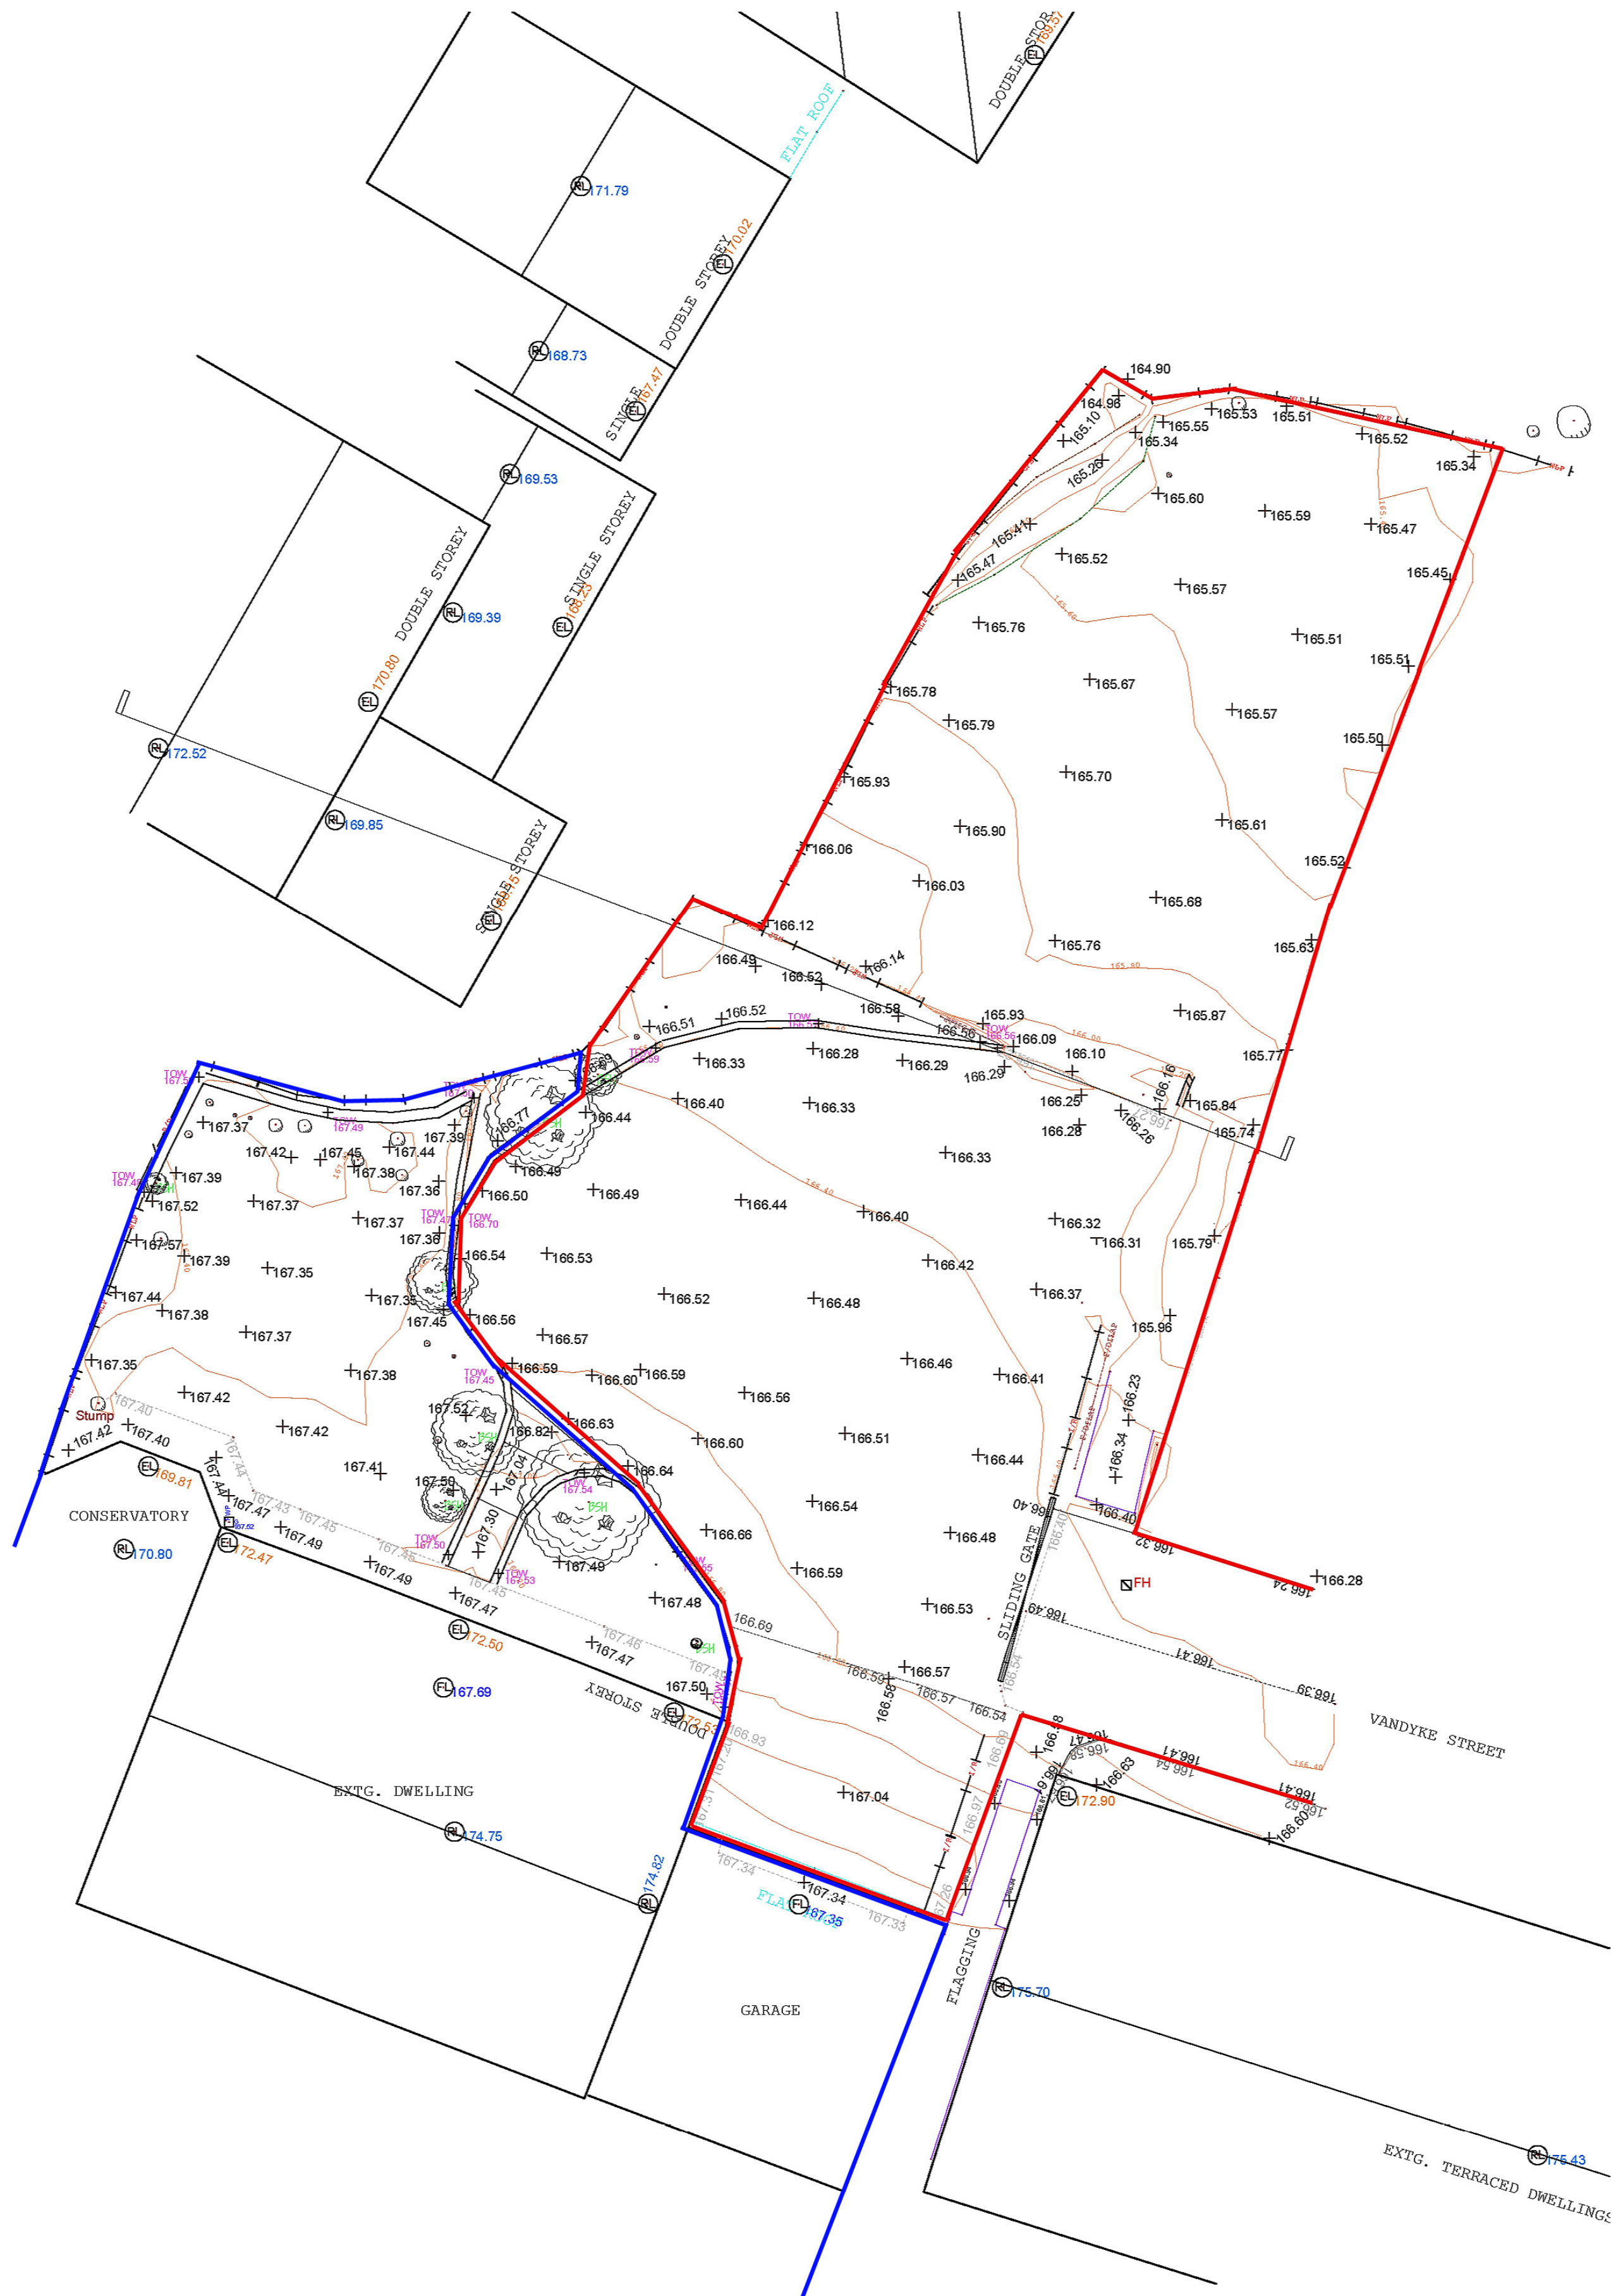


SITE PLAN

SCALE-1:100



BLOCK PLAN

SCALE-1:500

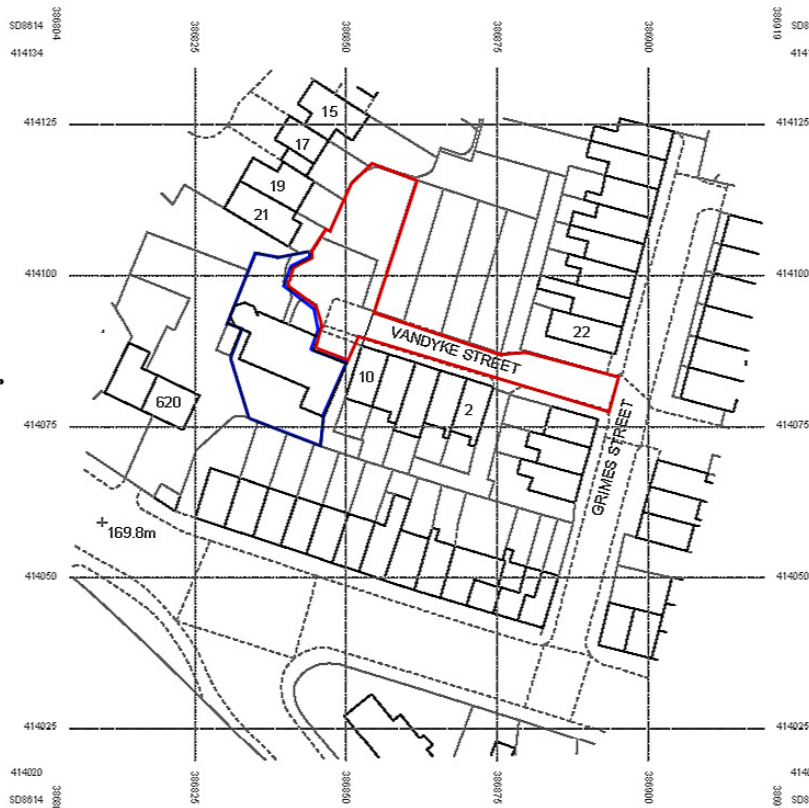

LOCATION PLAN

SCALE-1:1250

