
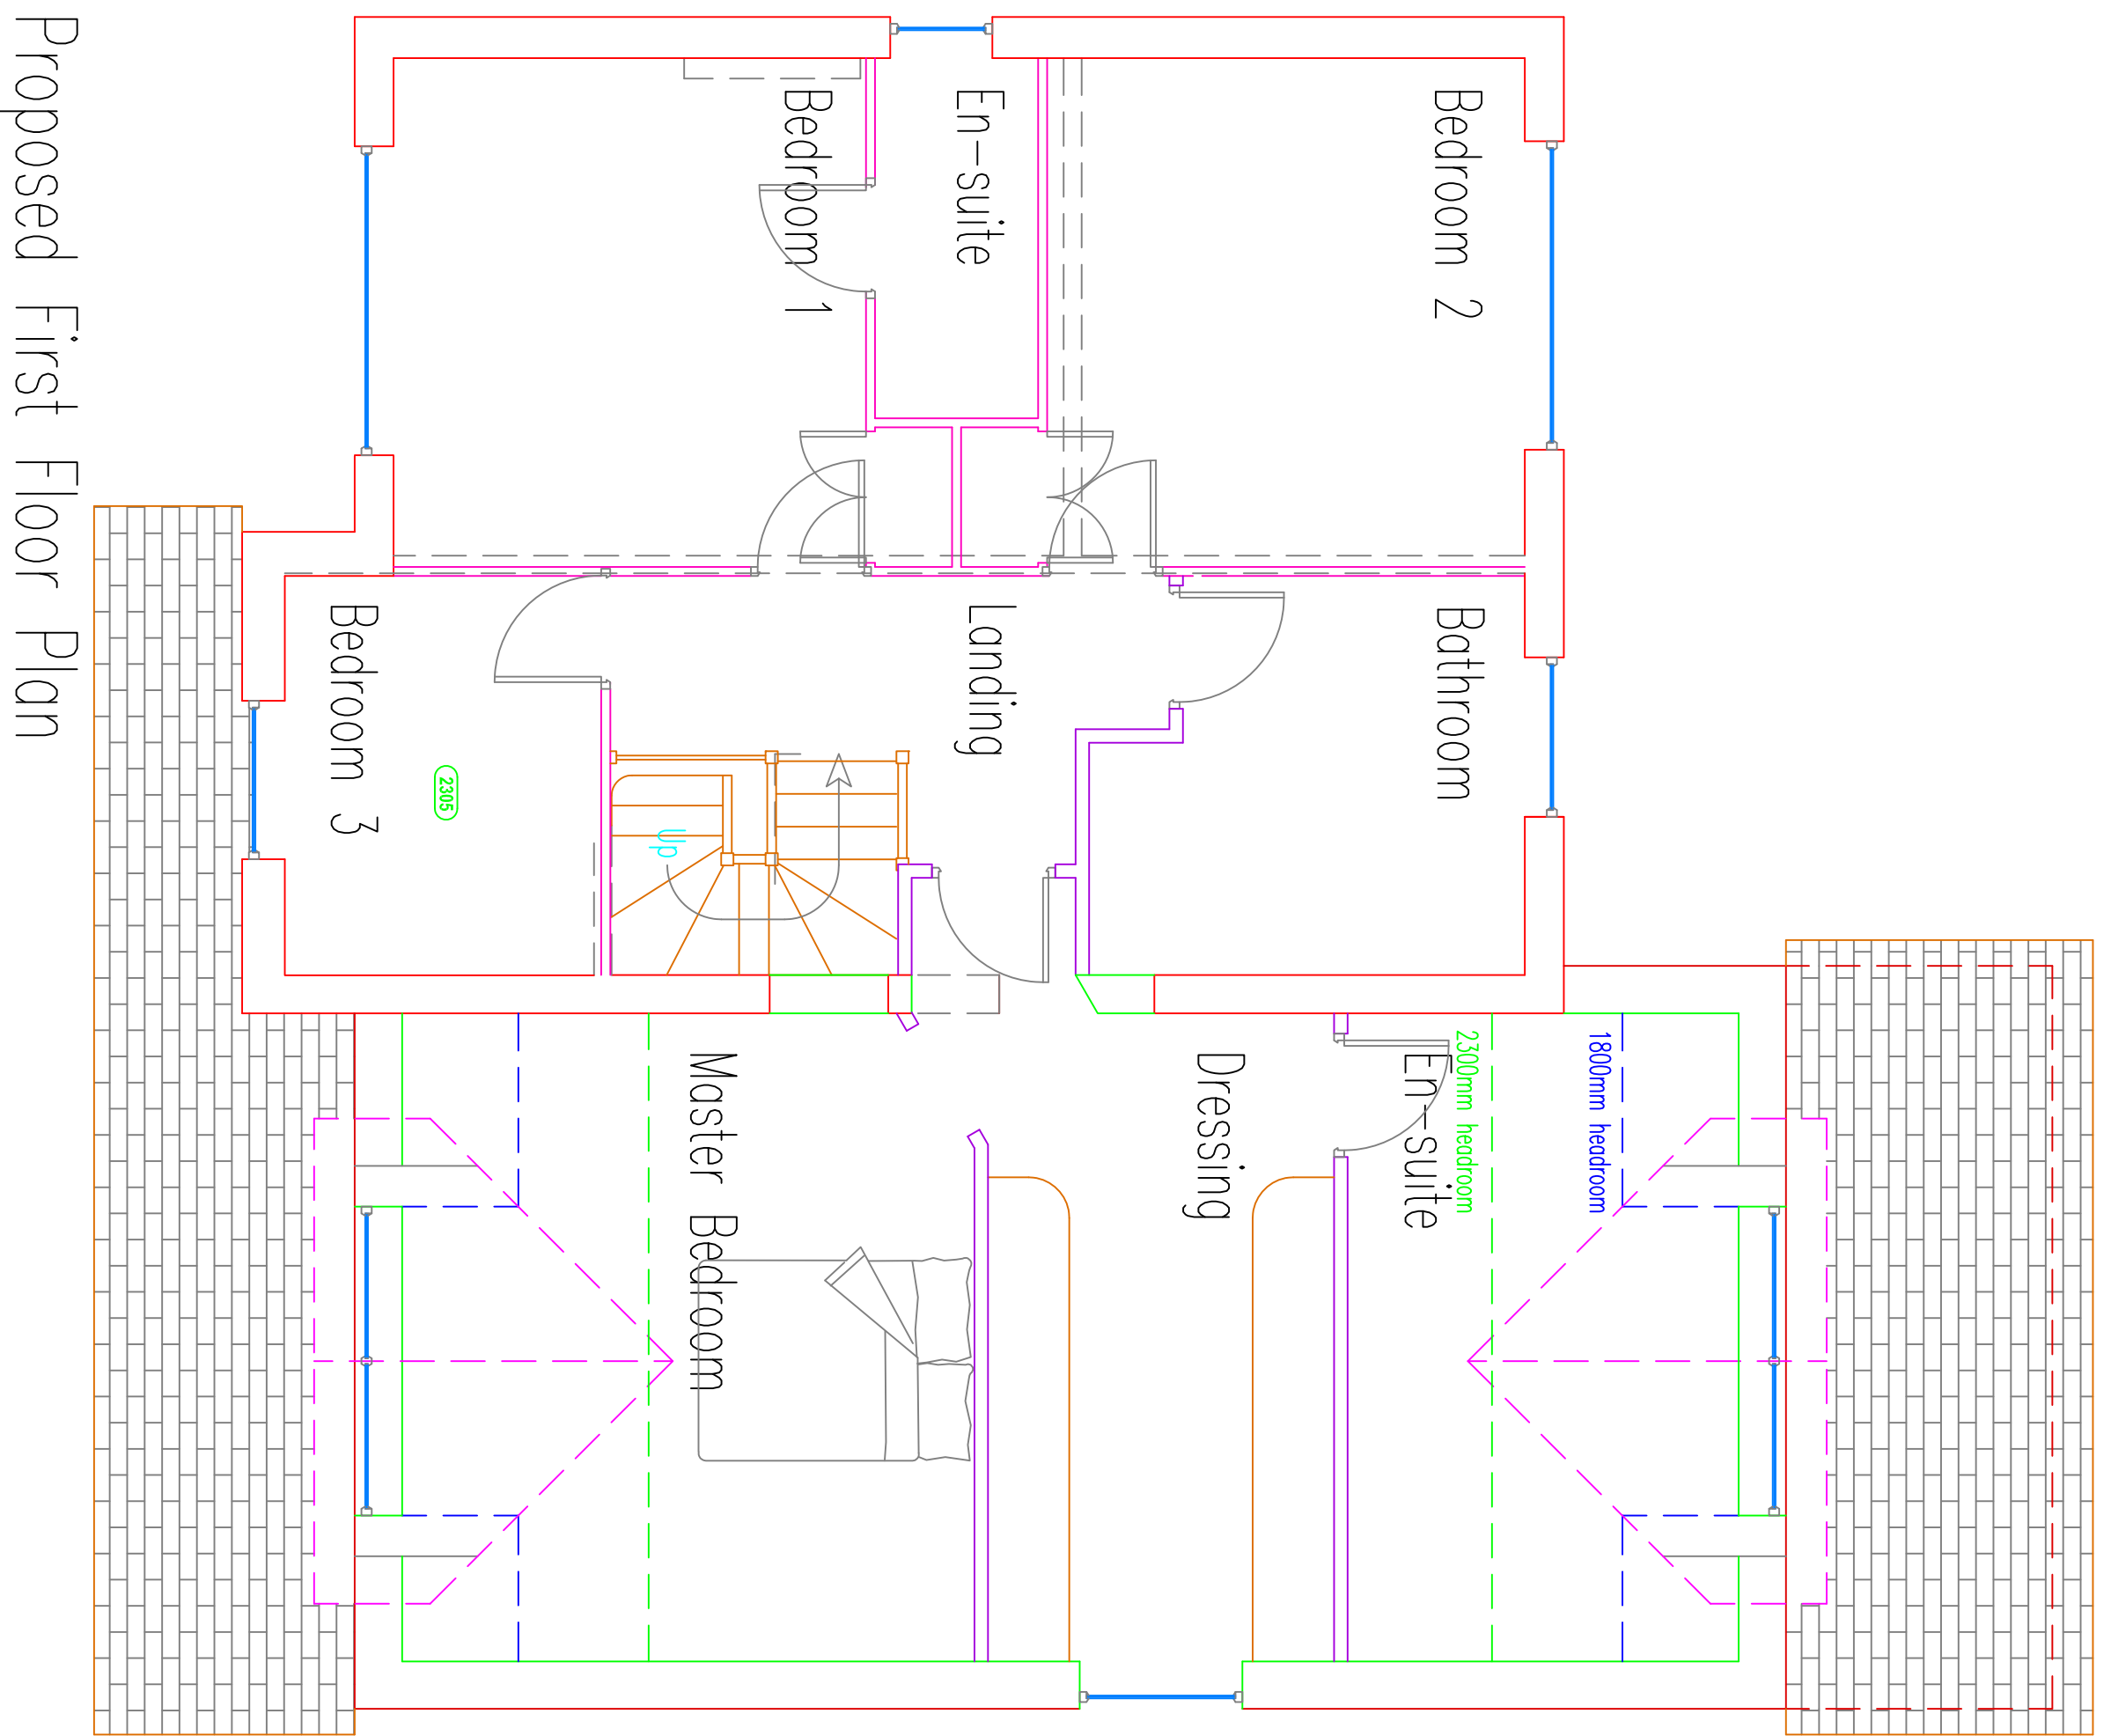


Scale for 1:50 on a A1 drawing sheet

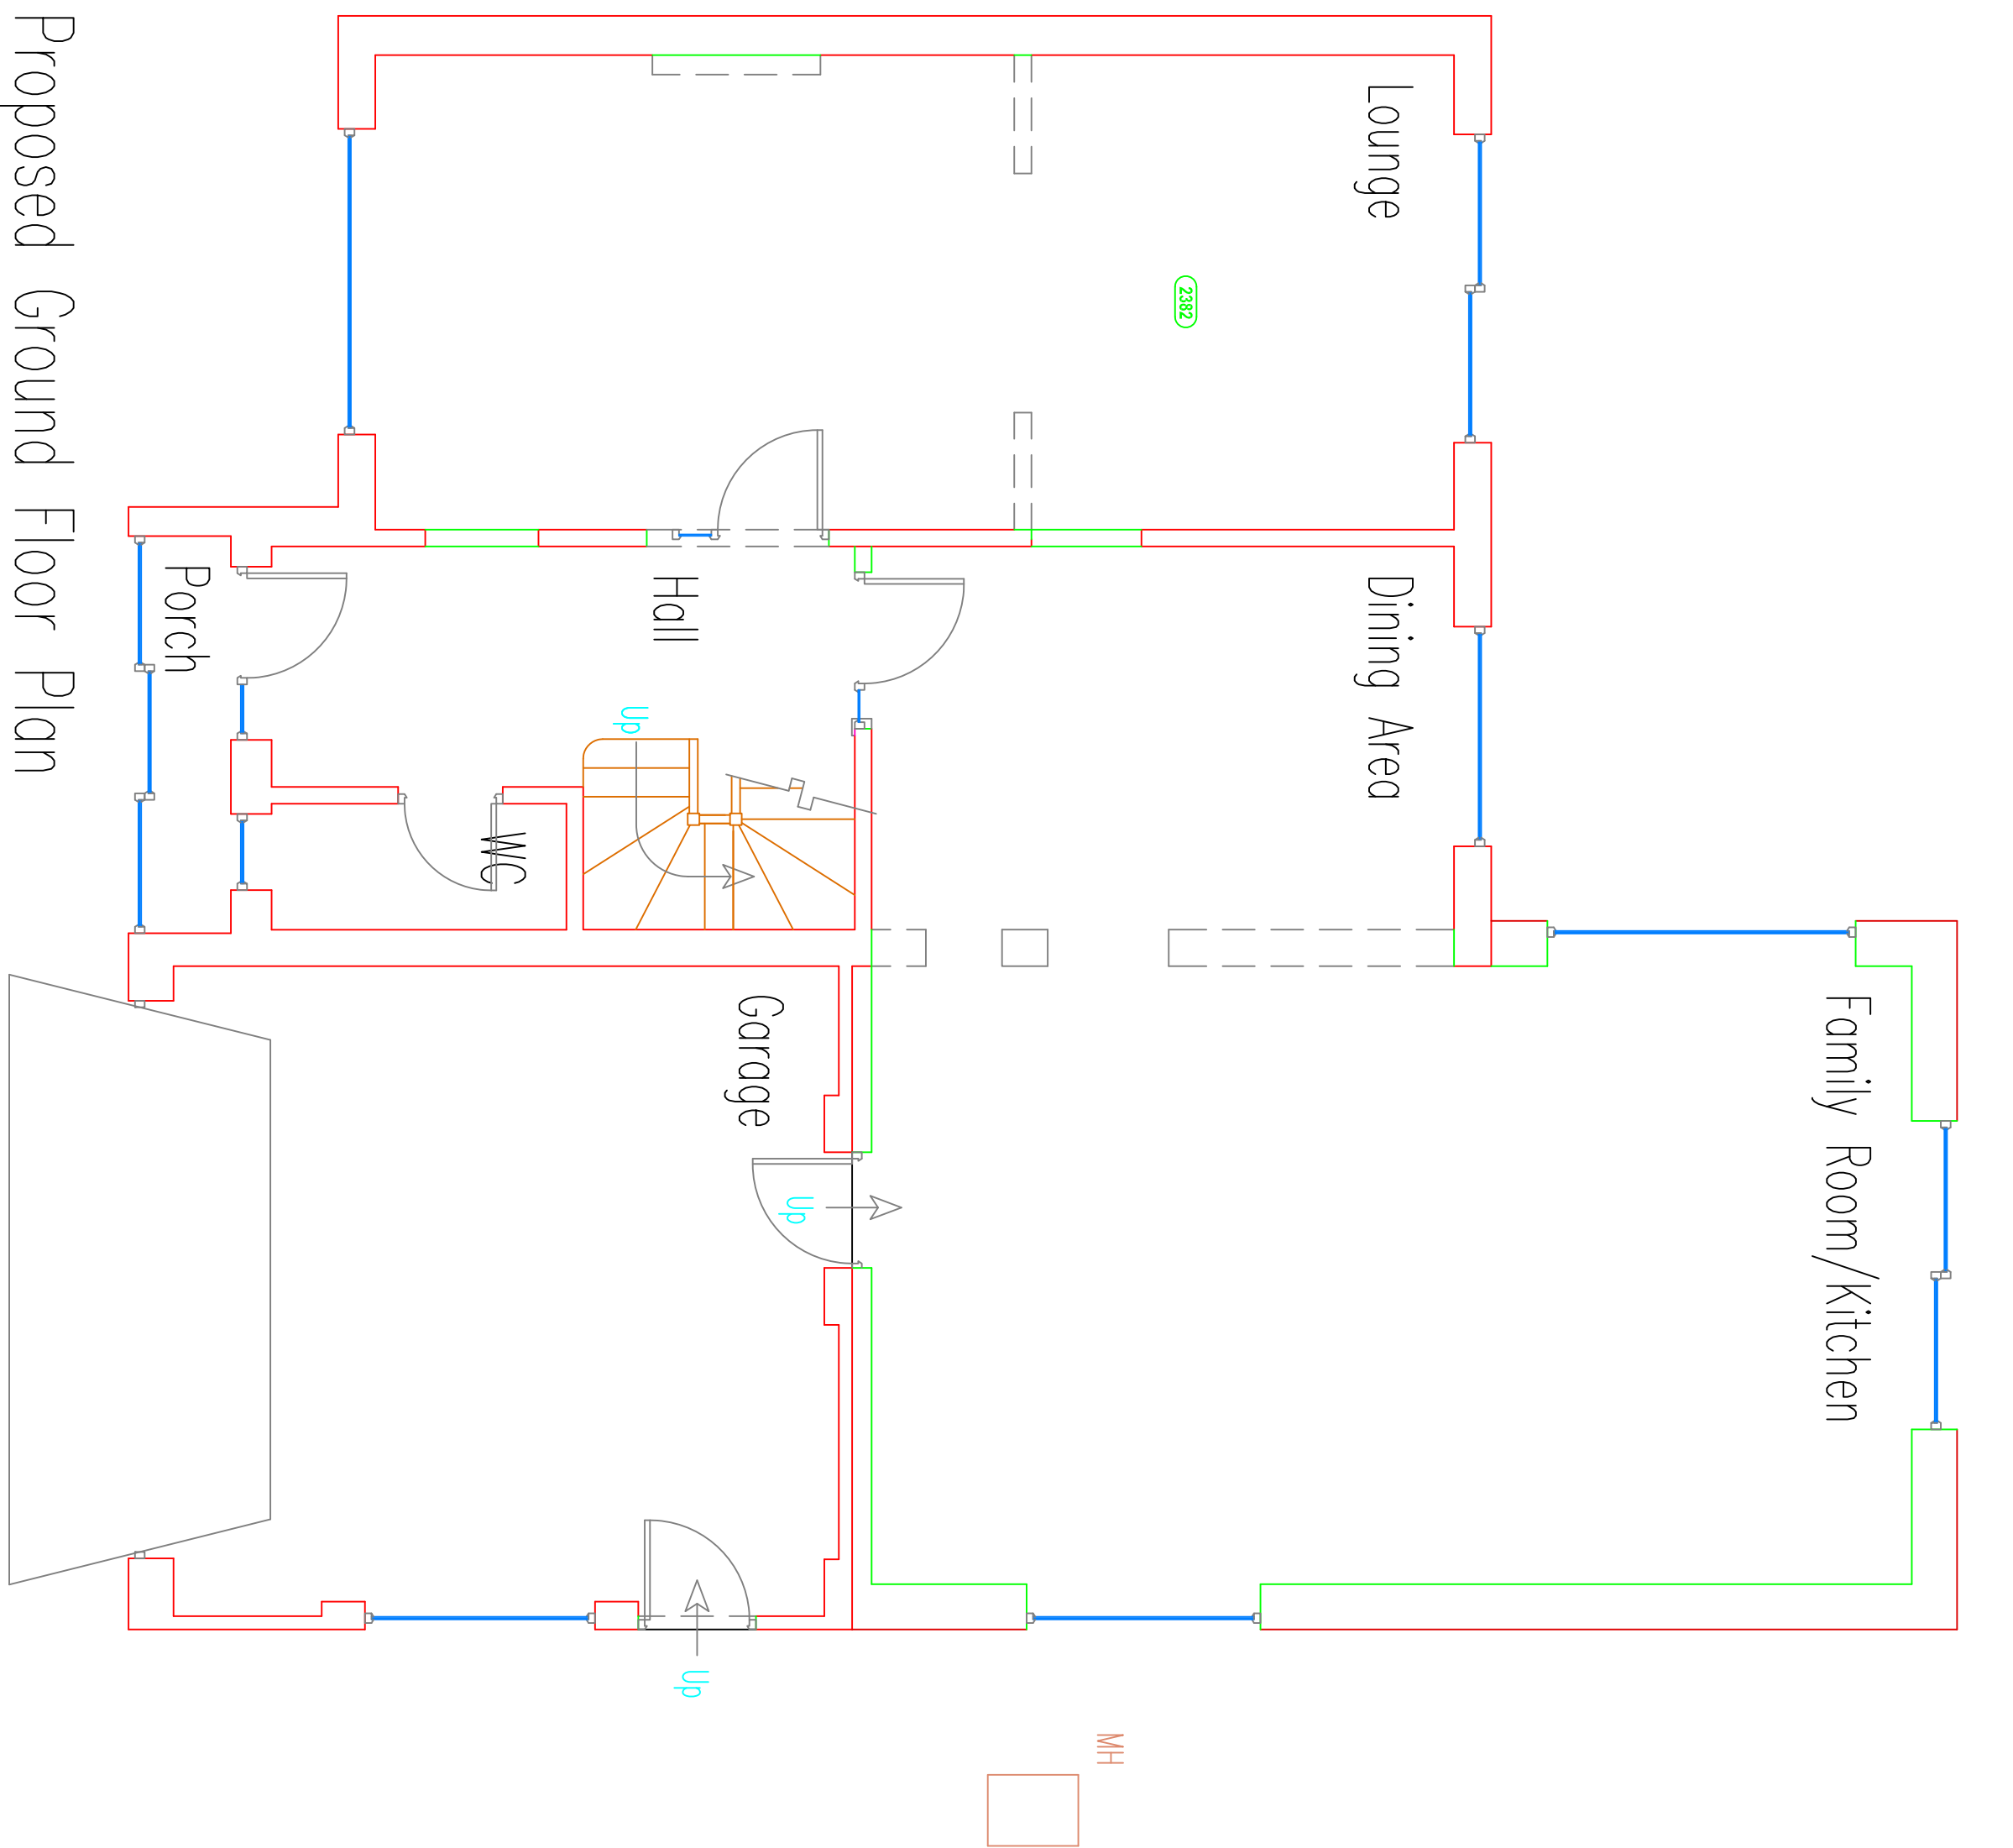

C	Issued for comment	Nov 25	DAP
Rev.	Mod. Notes	Date	By
Client			
Umar Arshid			
Location			
2 Tern Close			
Bamford O111 5QU			
Job Title			
Proposed extension + alterations			
Drawing Title			
Proposed Floor Plans			
Scale See scale bar		Sheet A1	
Date Apr 25		Drawn by DAP	
Dwg. No. 25/19-02		Rev. C	