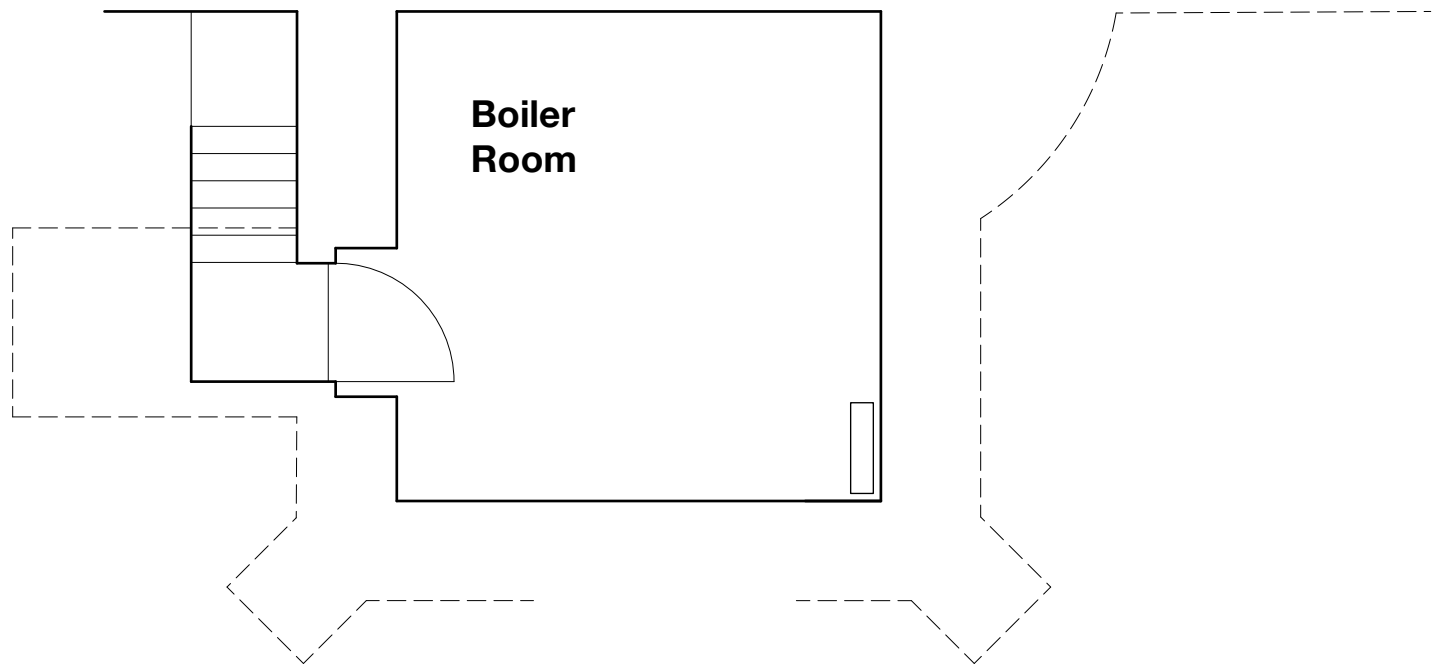
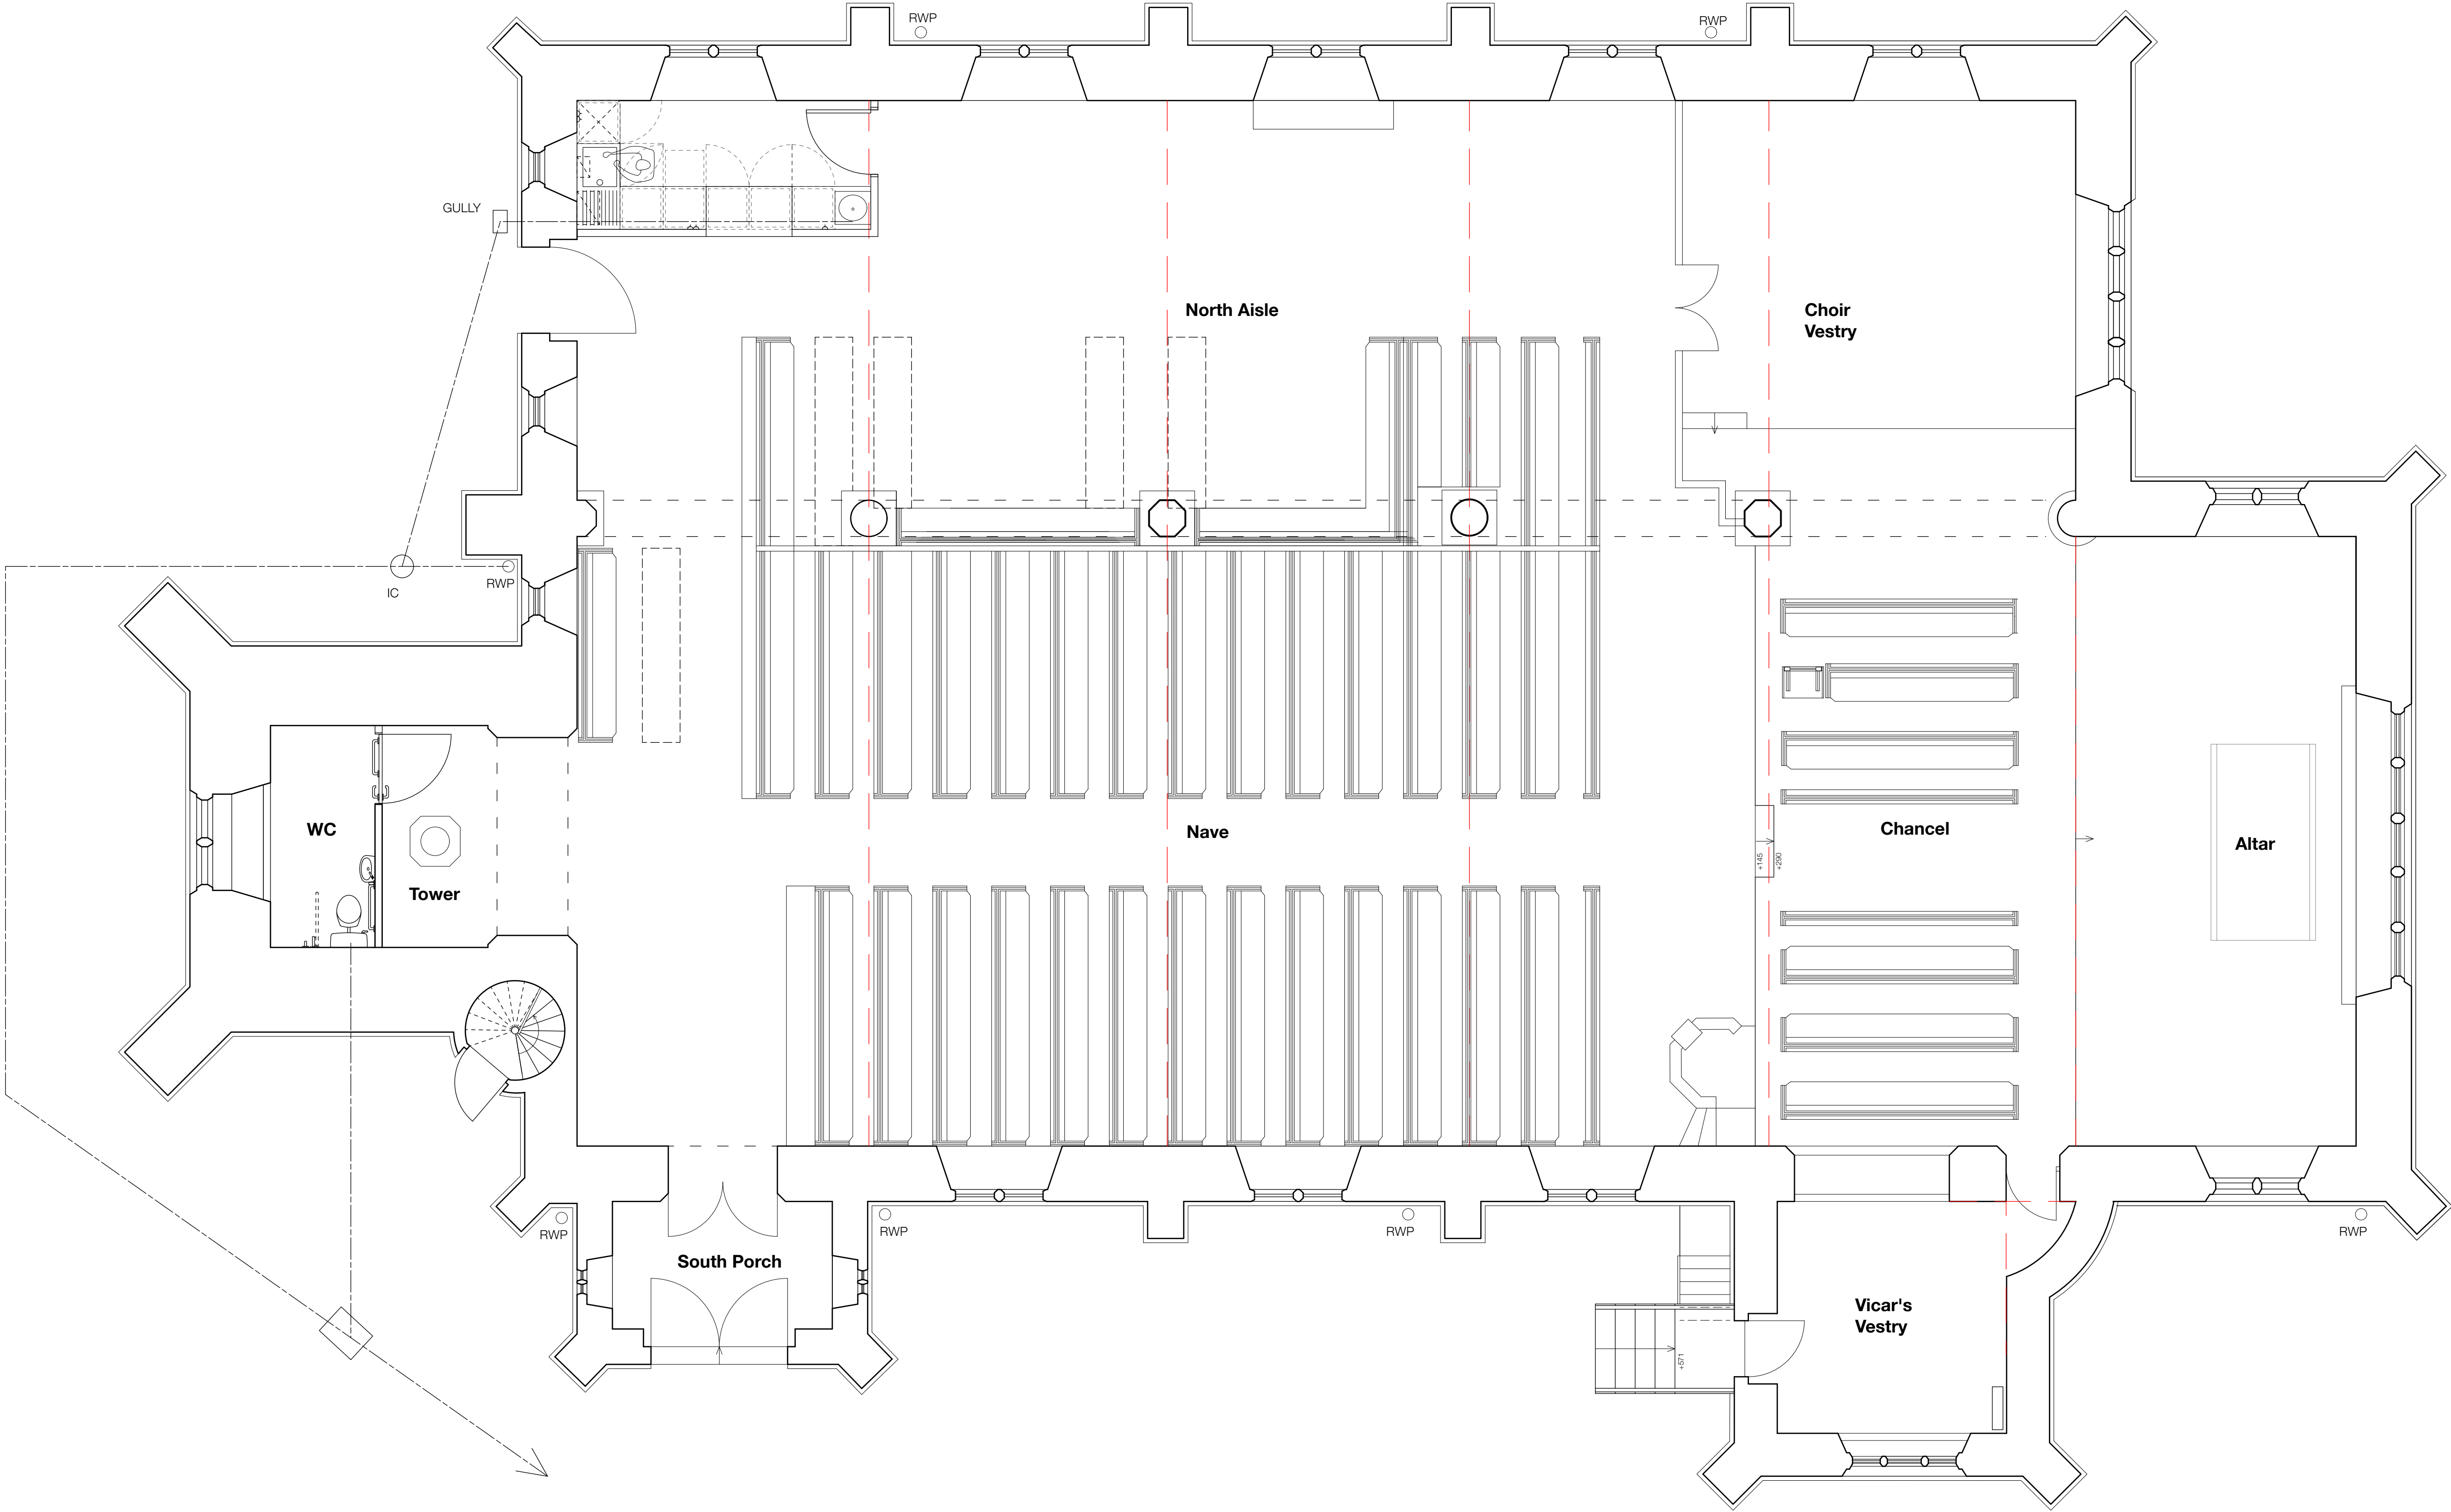


A 18/12/2025 RAS Title and notes amended.

Revision

Project

Renewal of Heating

Address

St Paul's Church
Edenfield Road, Norden

Client

PCC of St Paul's Church

Drawing

Existing Ground Floor Plan




Scale Sheet Size Date Drawn

1:20 ISO A1 JS

Drawing Number Revision

24-050 - 010 A

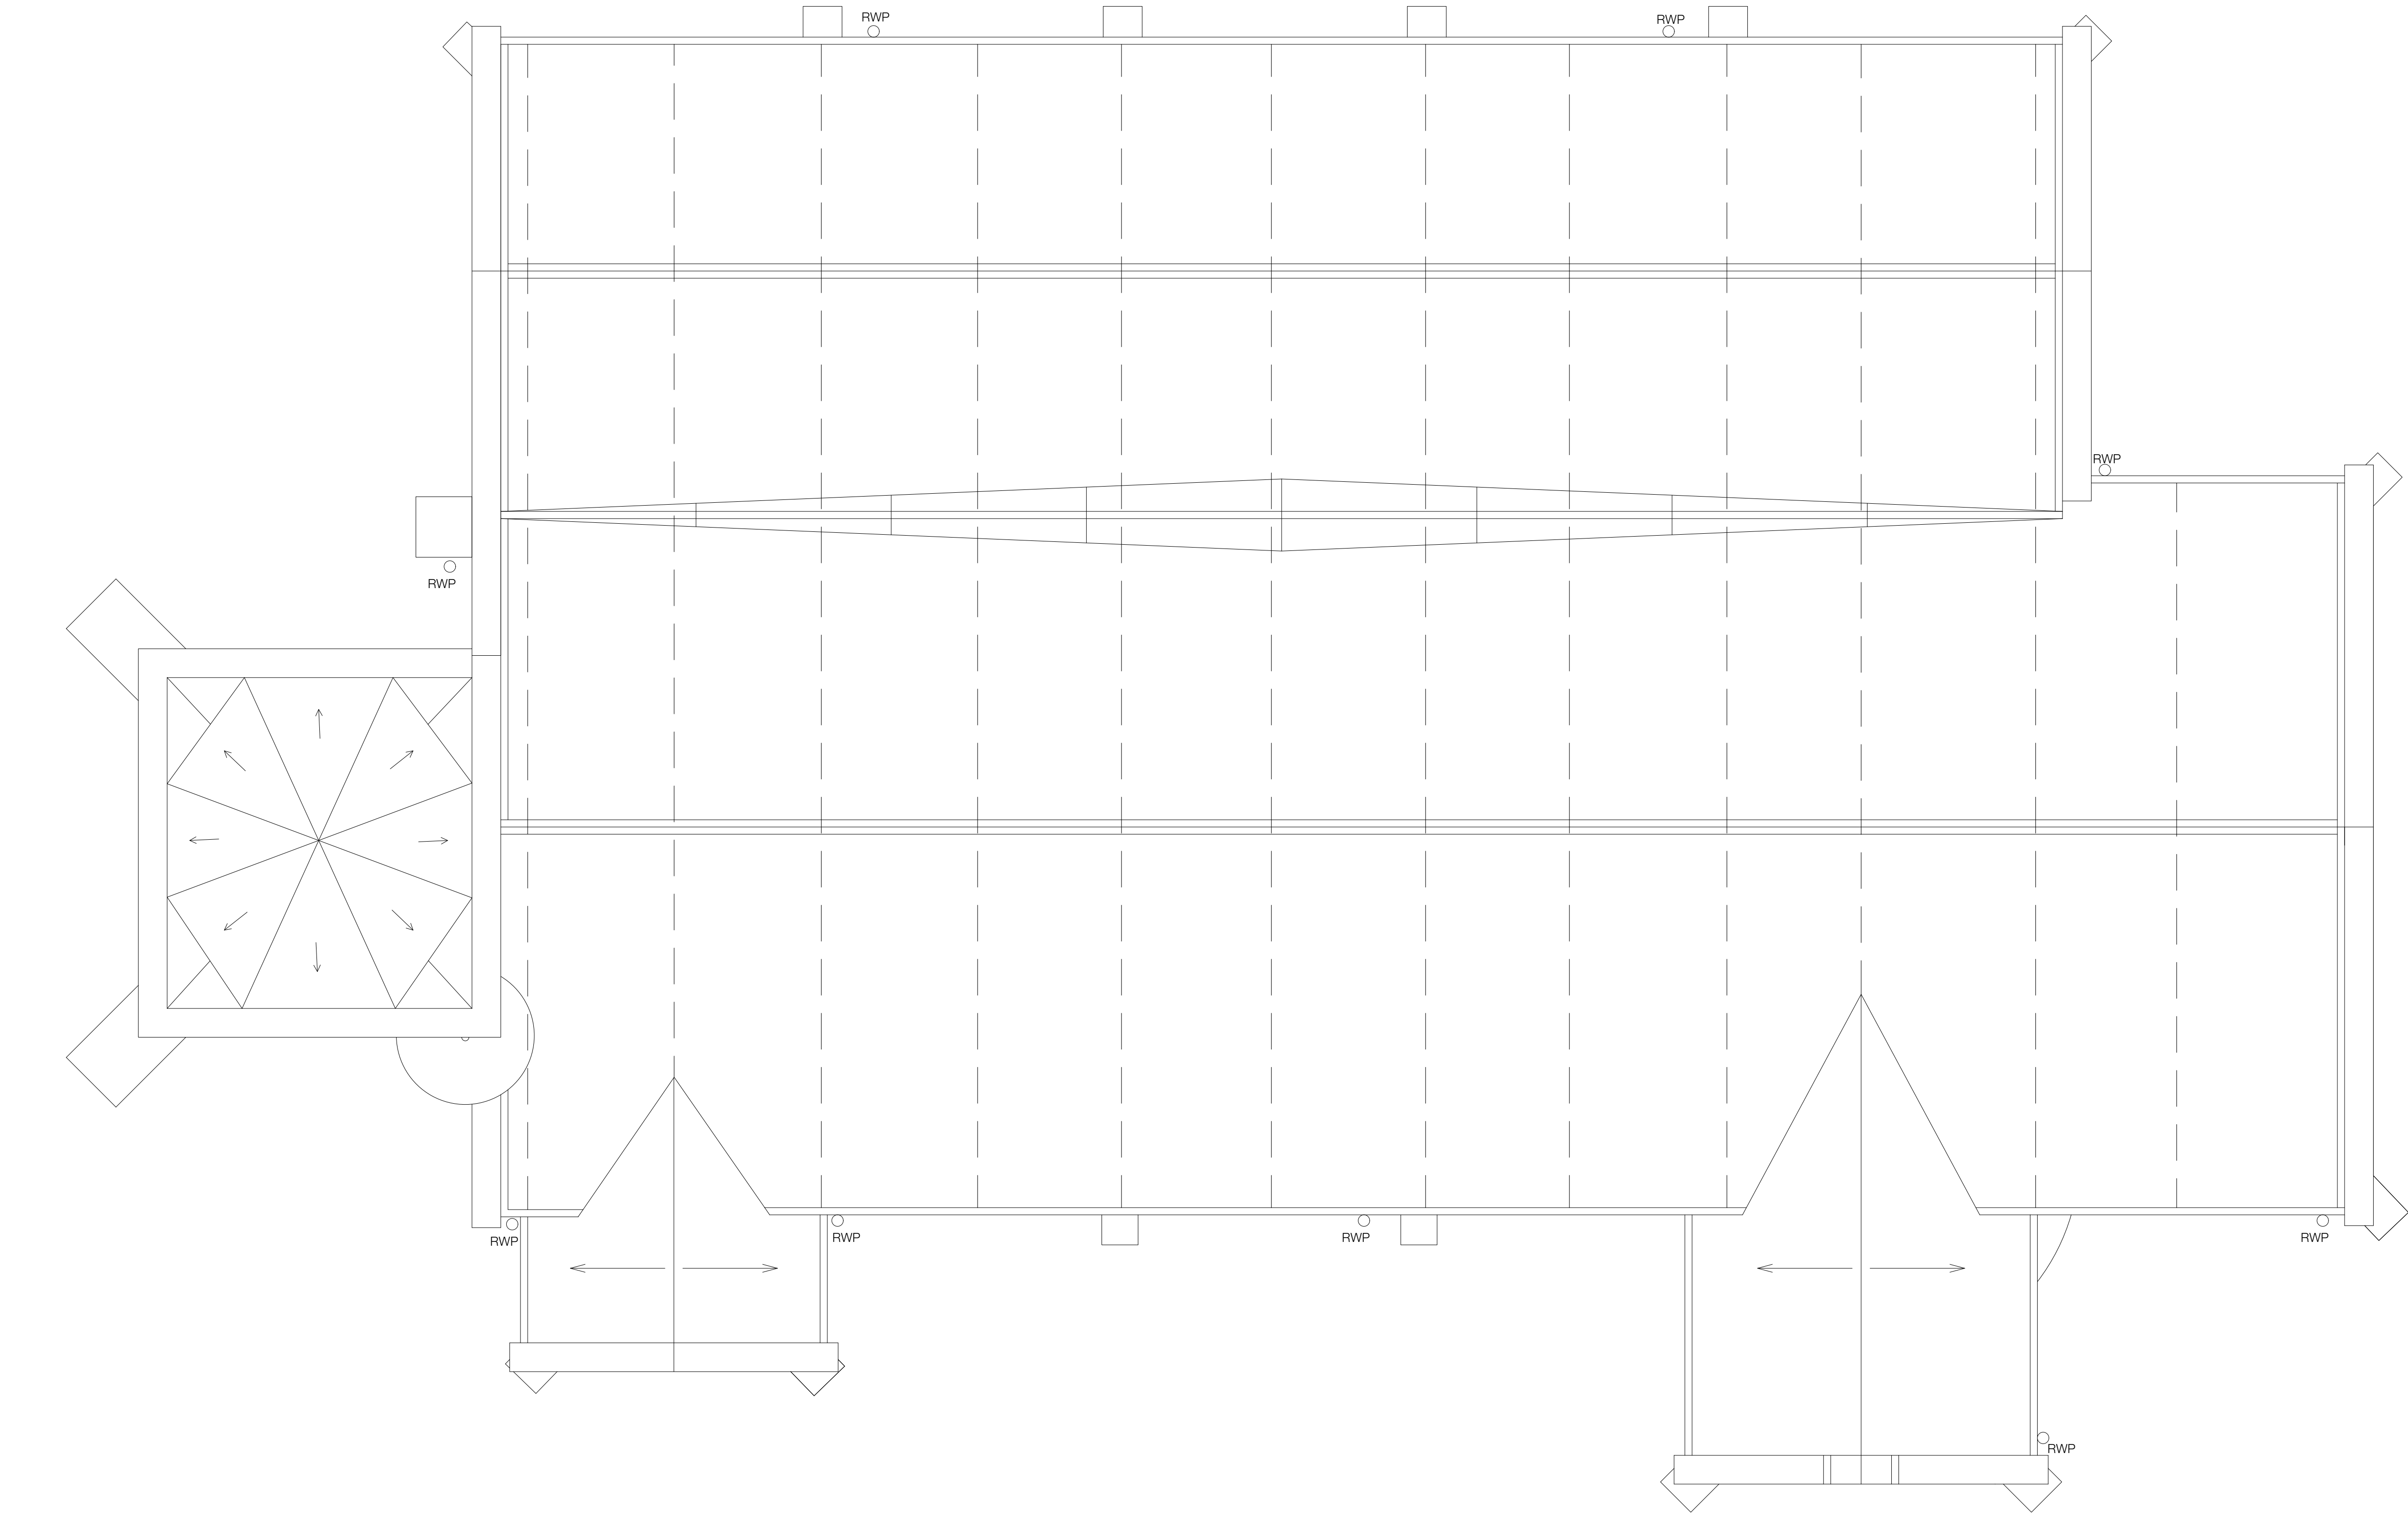

A 18/12/2025 RAS Title and notes amended.

Revision

Project

Renewal of Heating

Address

St Paul's Church
Edenfield Road, Norden

Client

PCC of St Paul's Church

Drawing

Existing Roof Plan

storaharchitecture

Chartered Architects
RIBA Chartered Practice

www.storah.com

mail@storah.com

01706 813214

Scale

Sheet Size

Date

Drawn

1:20

ISO A1

JS

Drawing Number


Revision

24-050 - 011 A


© Storah Architecture Ltd.




Section A-A

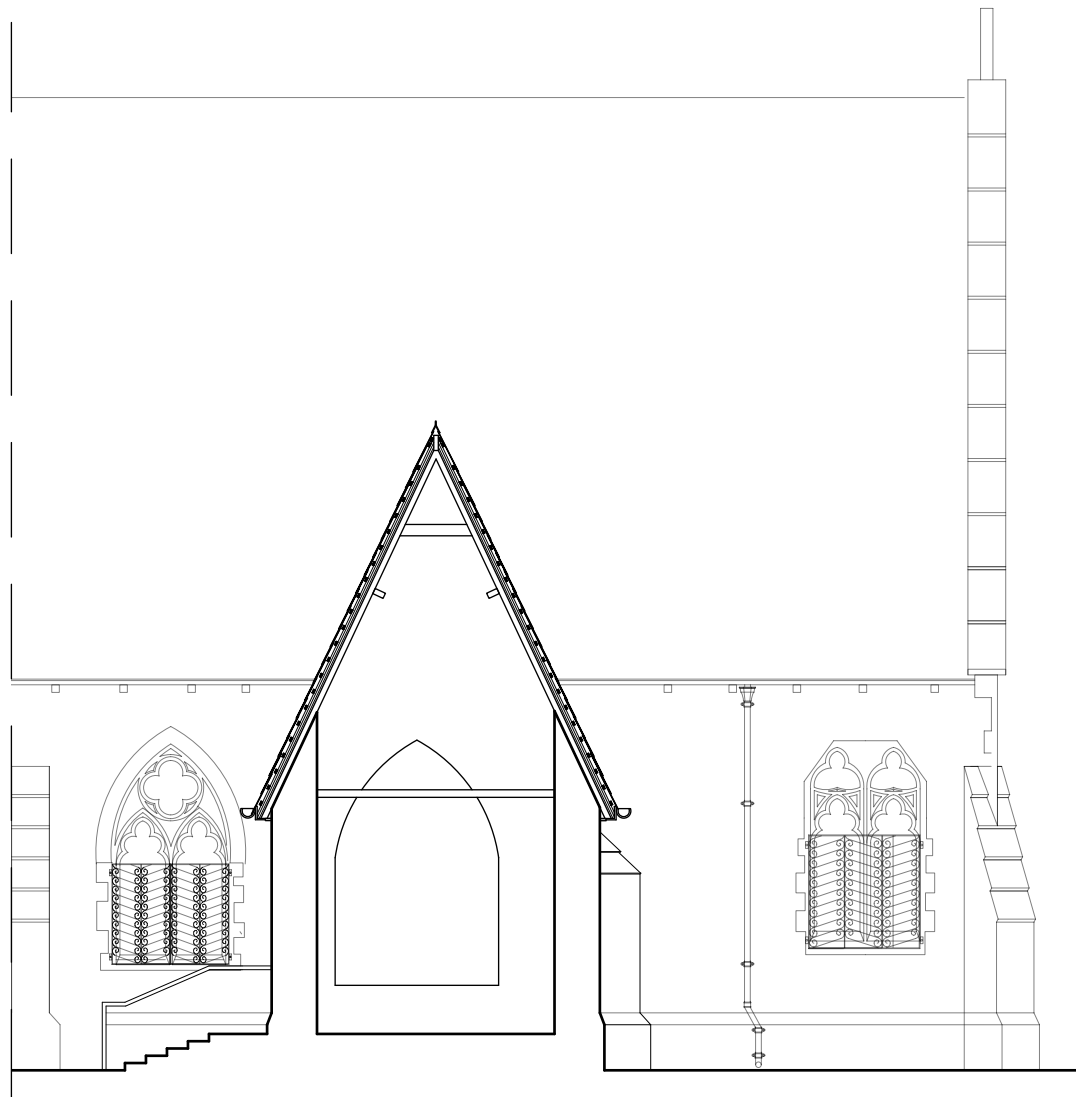

Section B-B

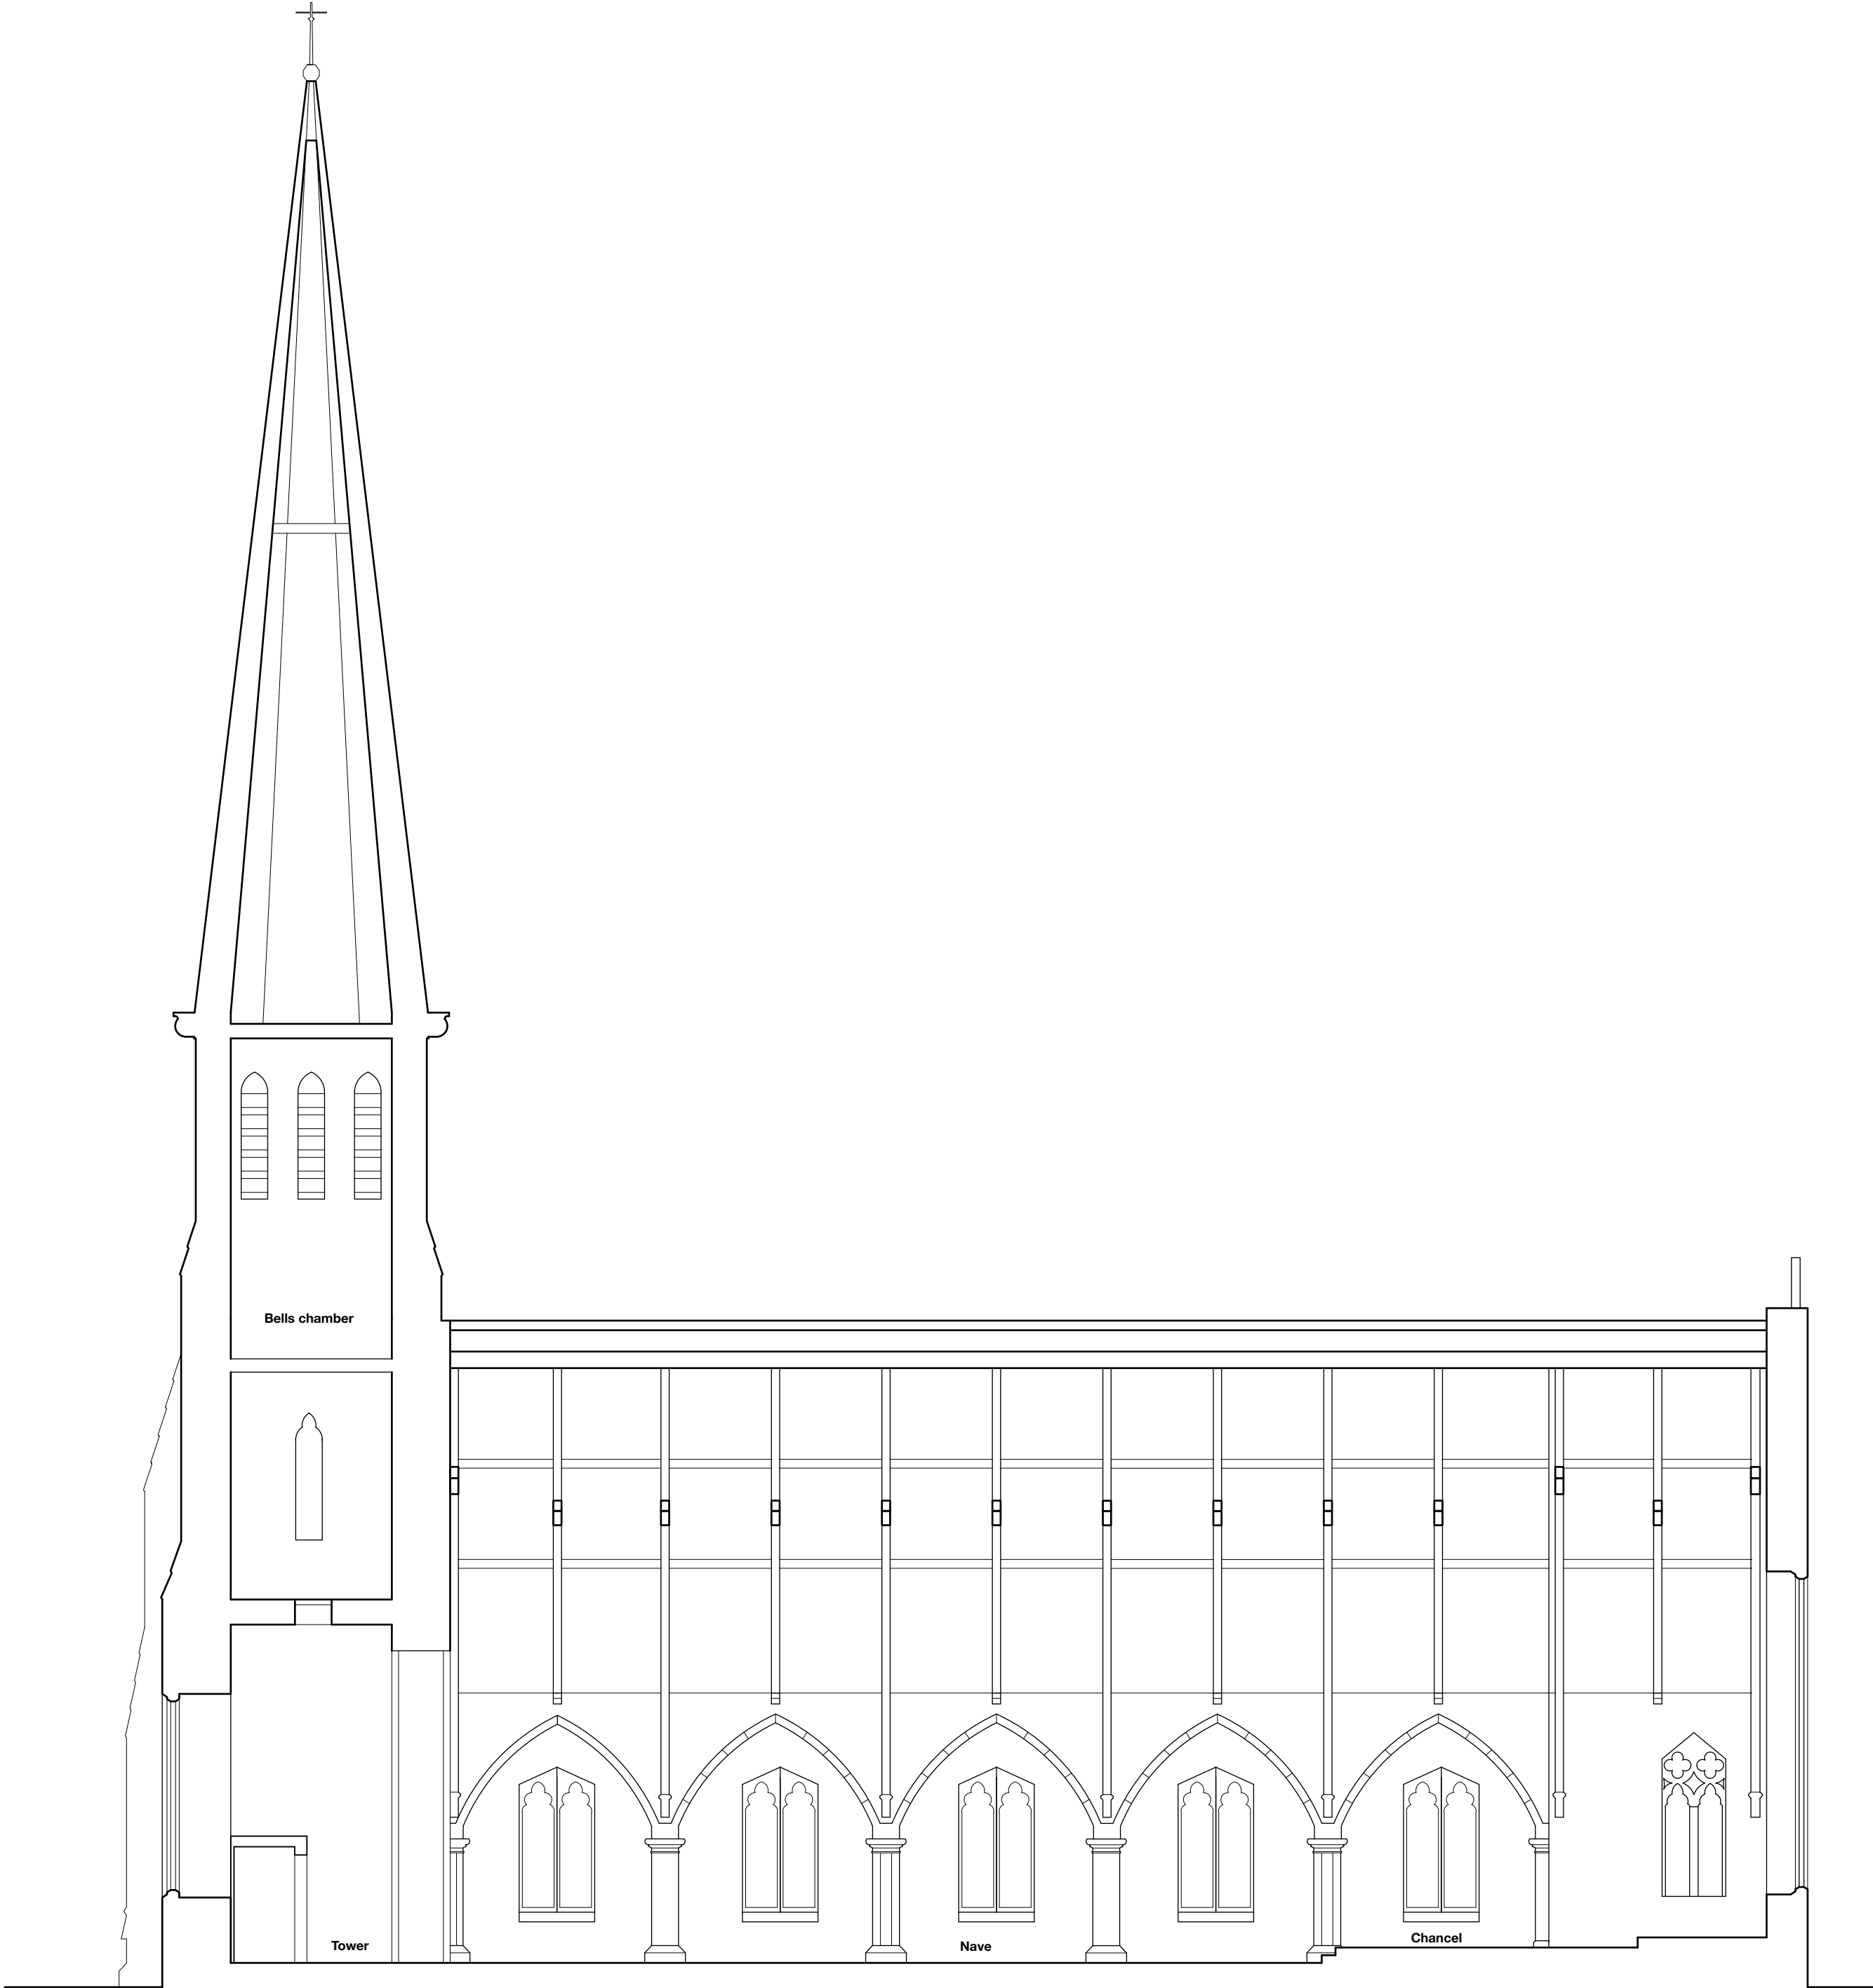

Section C-C

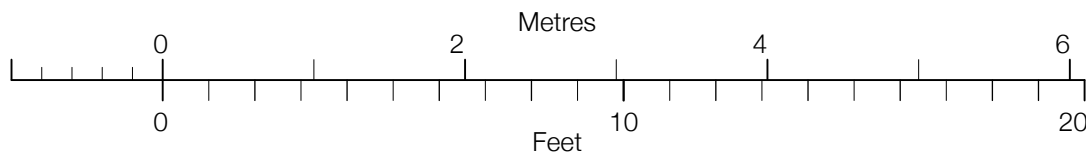

A 18/12/2025 RAS Title and notes amended.

Revision

Project

Renewal of Heating

Address

St Paul's Church
Edenfield Road, Norden

Client

PCC of St Paul's Church

Drawing

Existing Sections

storaharchitecture

Chartered Architects
RIBA Chartered Practice

www.storah.com

mail@storah.com

01706 813214

Scale

Sheet Size

Date

Drawn

1:20


ISO A1

JS


Drawing Number

Revision


24-050 - 030 A

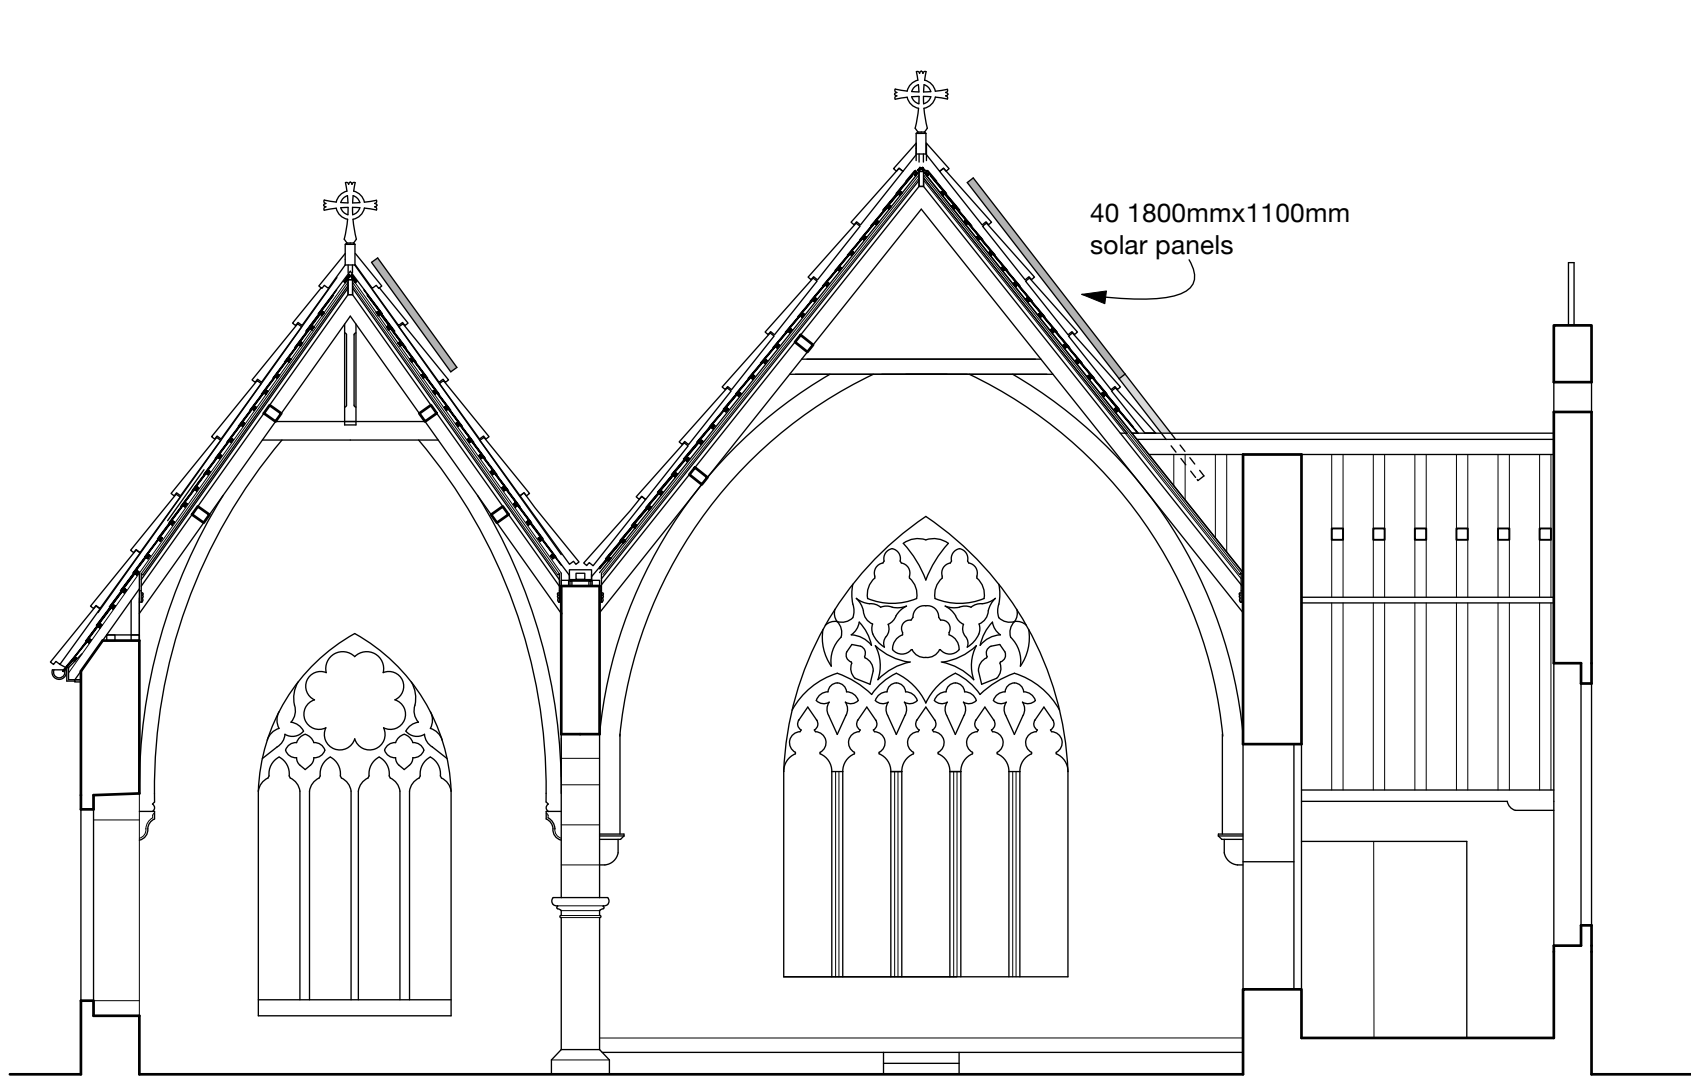


Section A-A

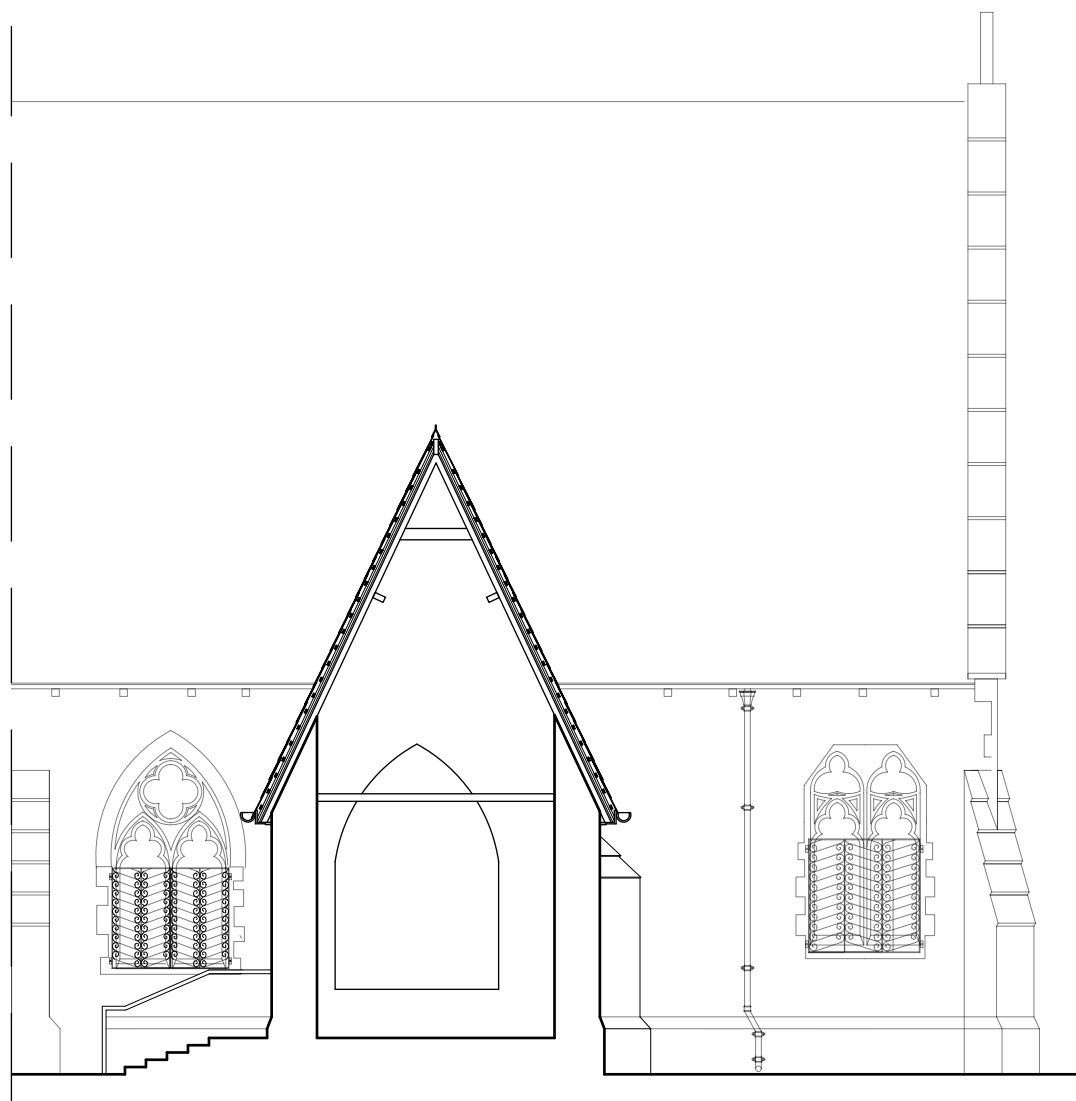

Section B-B

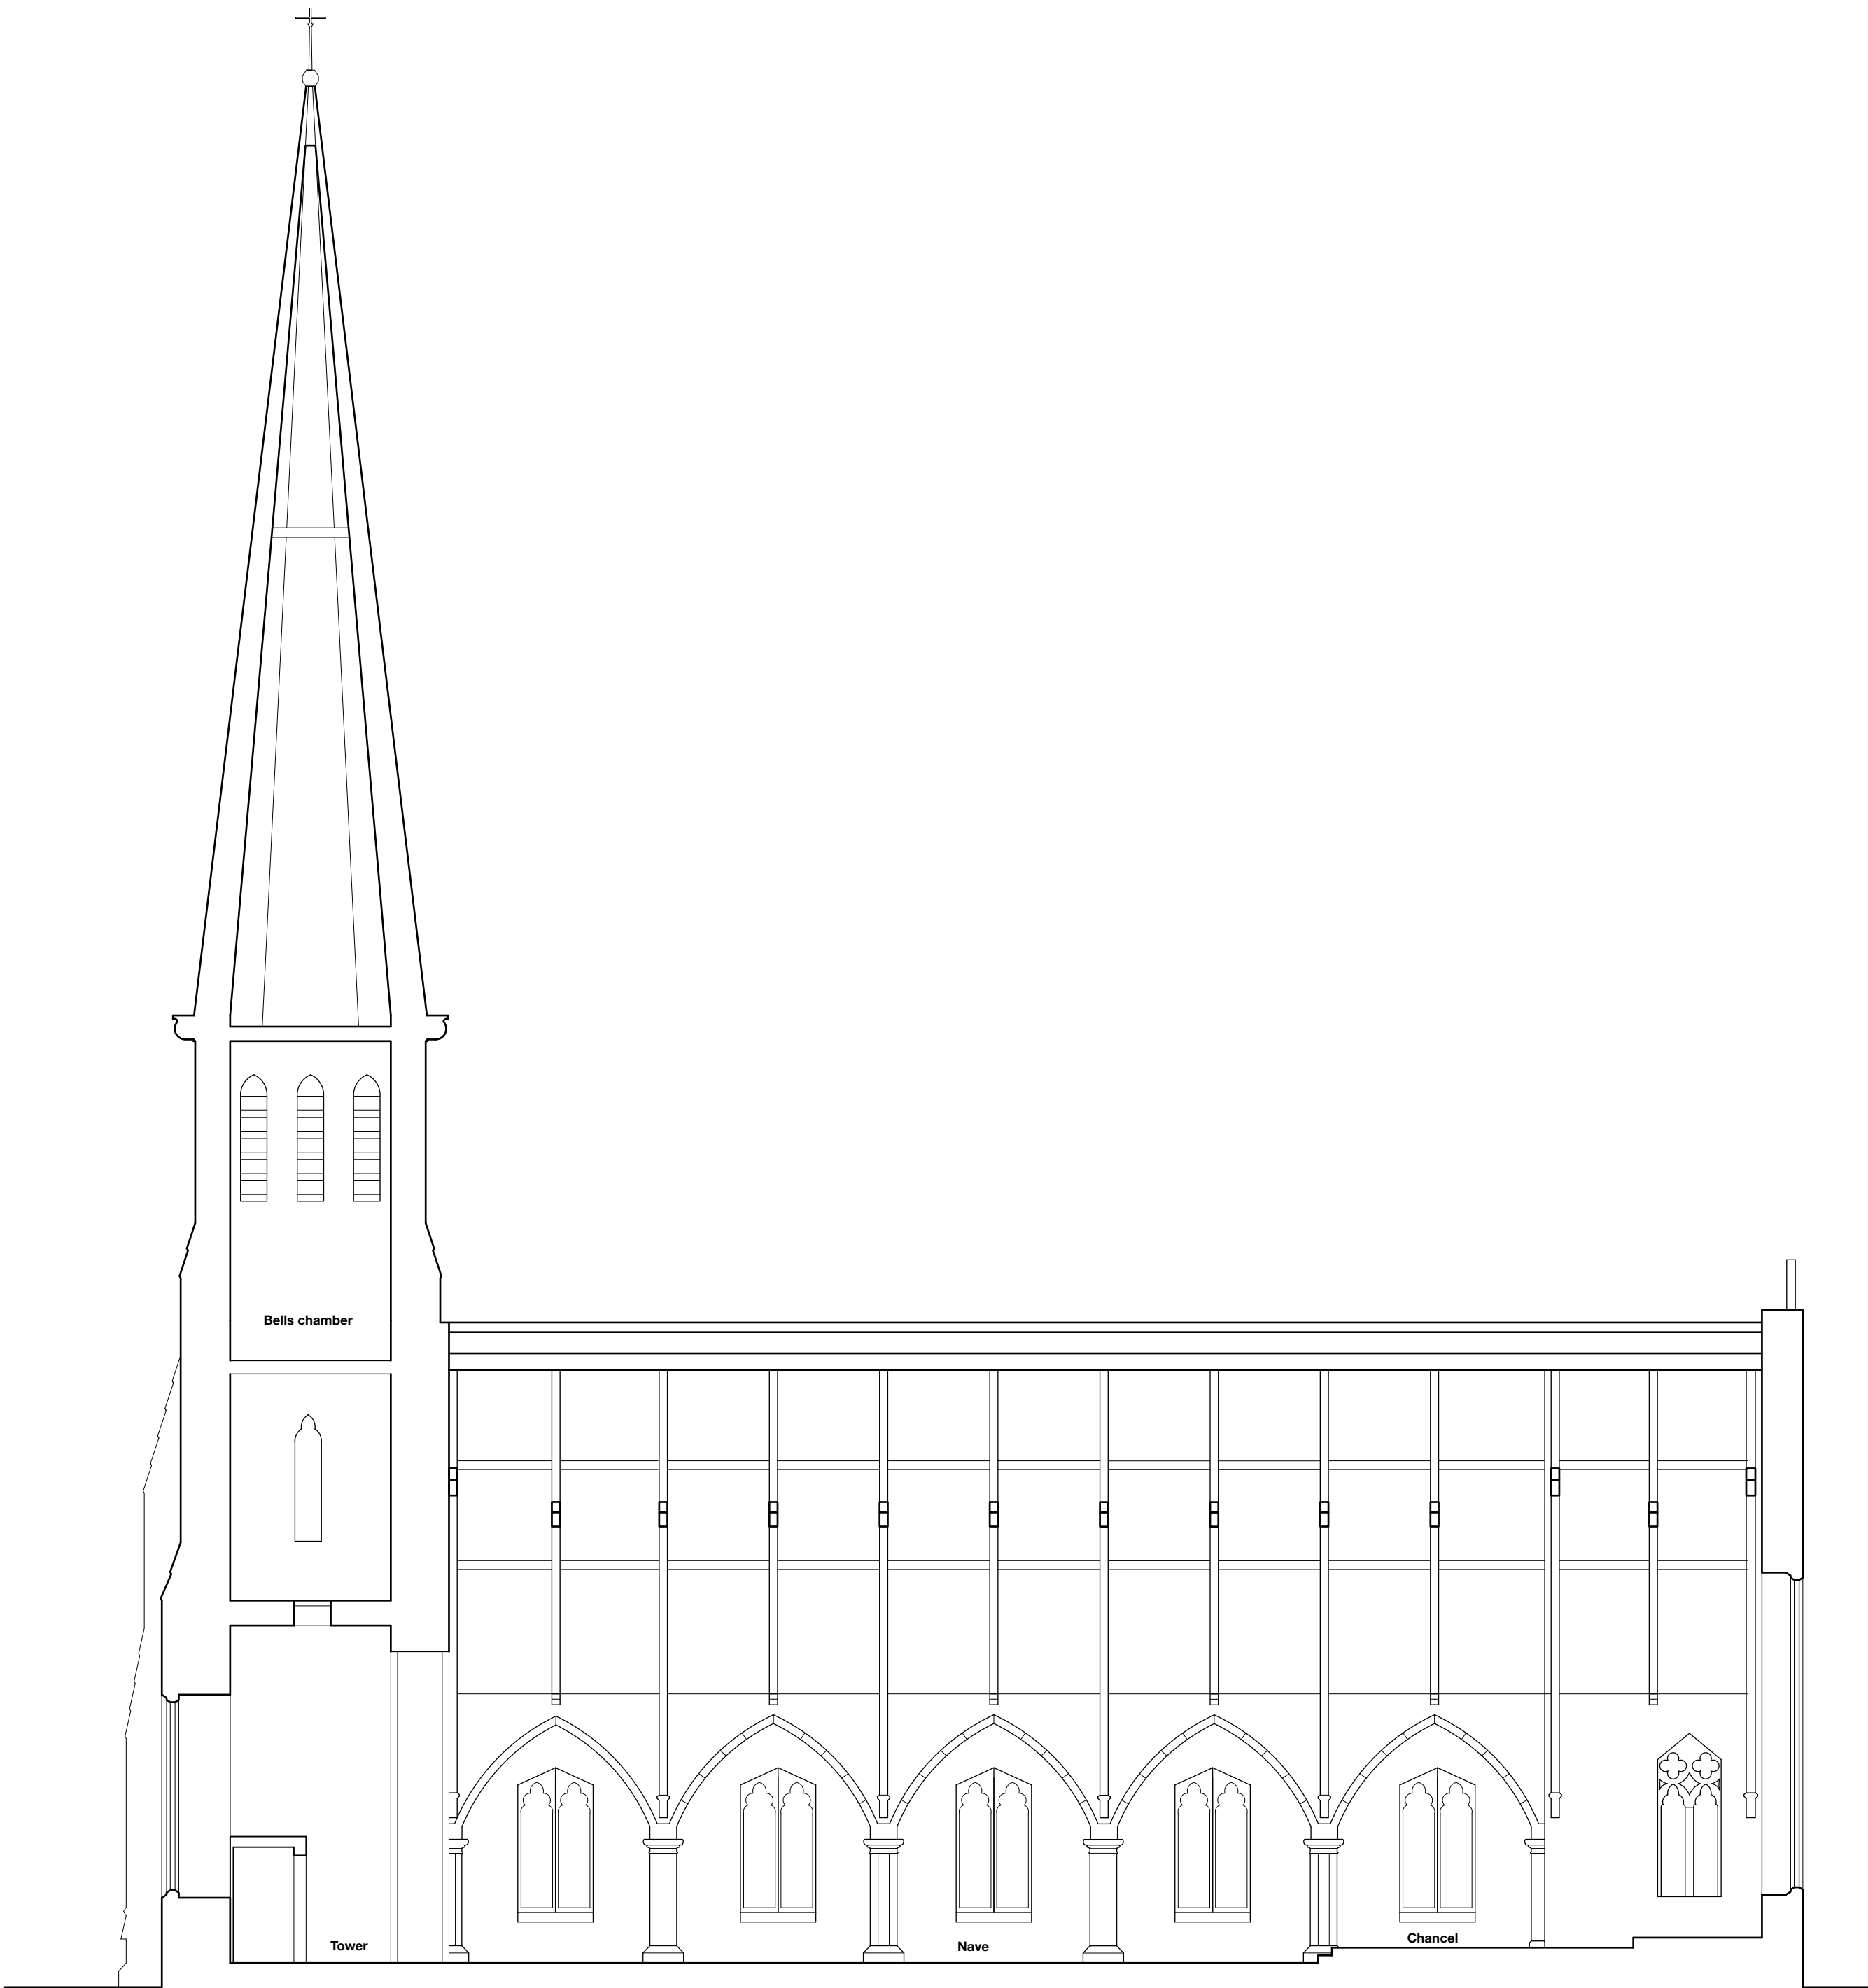

Section C-C

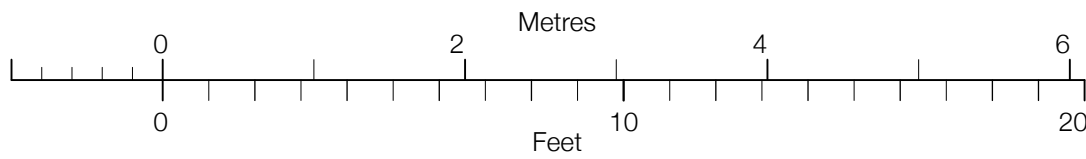

A 18/12/2025 RAS Title and notes amended.

Revision

Project

Renewal of Heating

Address

St Paul's Church
Edenfield Road, Norden

Client

PCC of St Paul's Church

Drawing

Proposed Sections

storaharchitecture

Chartered Architects
RIBA Chartered Practice

www.storah.com

mail@storah.com

01706 813214

Scale

Sheet Size

Date

Drawn

1:20


ISO A1

JS

Drawing Number

Revision

24-050 - 031 A

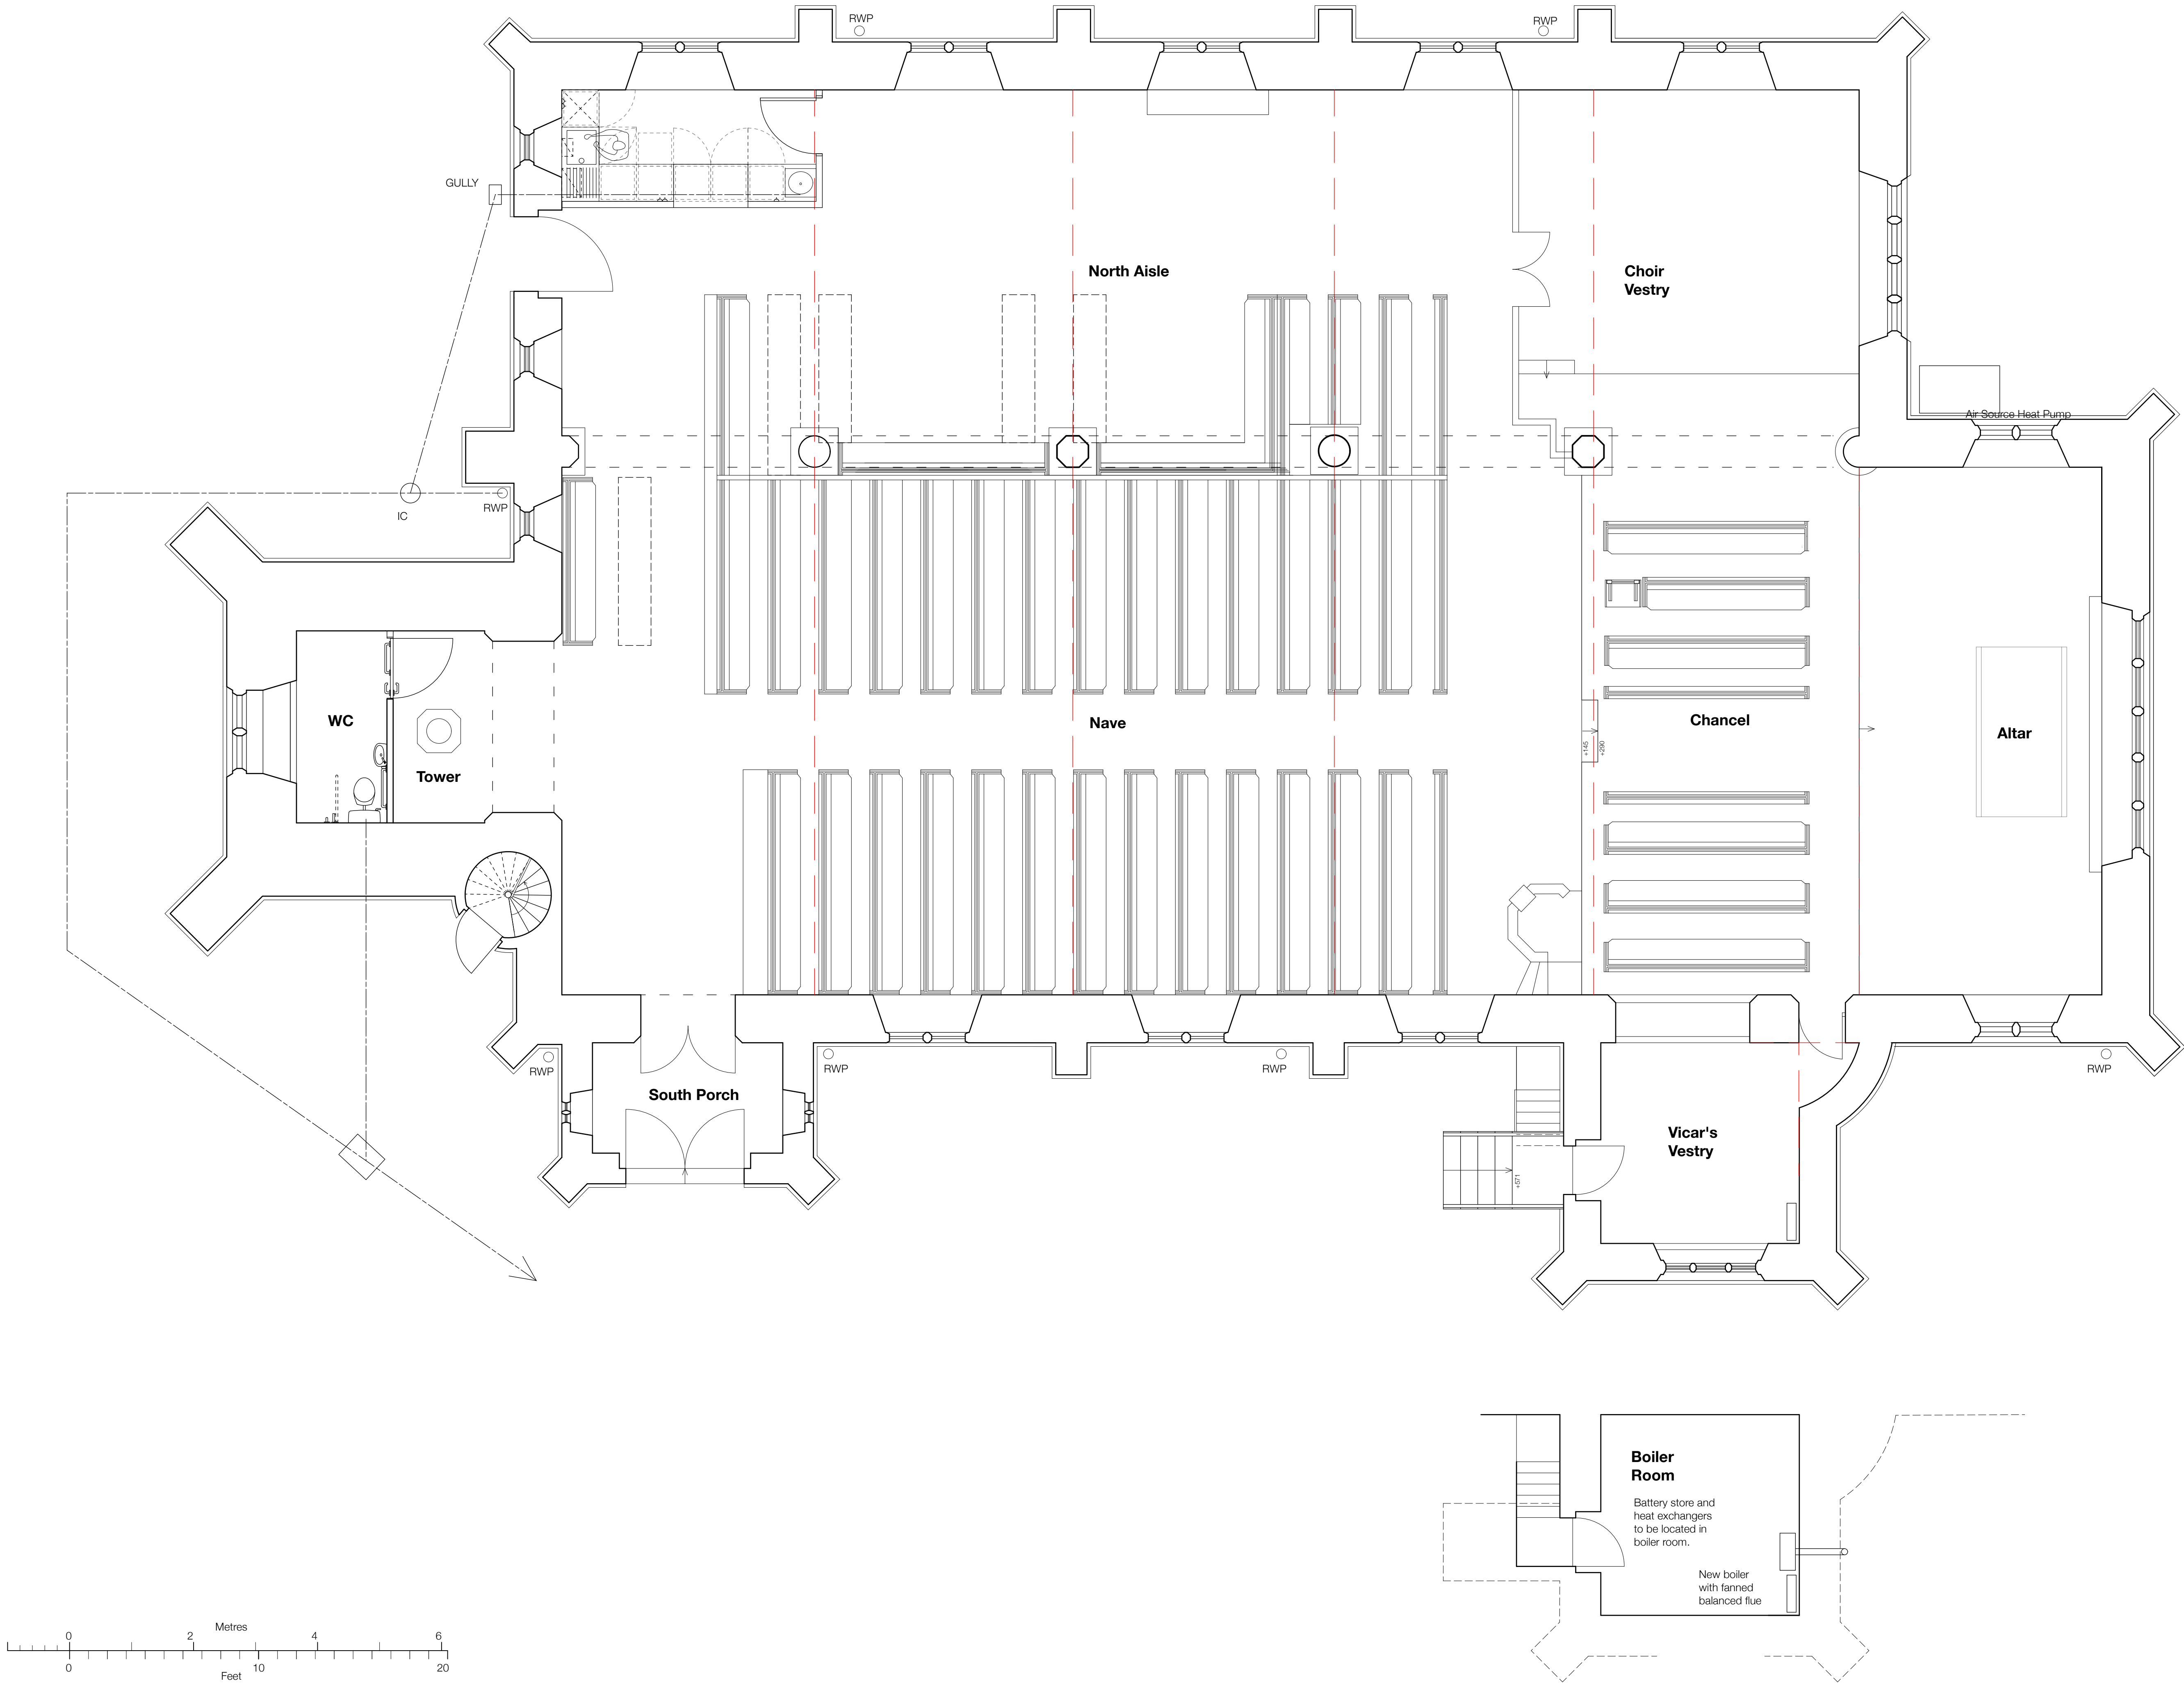

A 18/12/2025 RAS Title and notes amended.

Revision

Project

Renewal of Heating

Address

St Paul's Church
Edenfield Road, Norden

Client

PCC of St Paul's Church

Drawing

Proposed Ground Floor Plan

storaharchitecture
Chartered Architects
RIBA Chartered Practice

www.storah.com mail@storah.com 01706 813214

Scale Sheet Size Date Drawn

1:20 ISO A1 JS

Drawing Number Revision

24-050 - 210 A



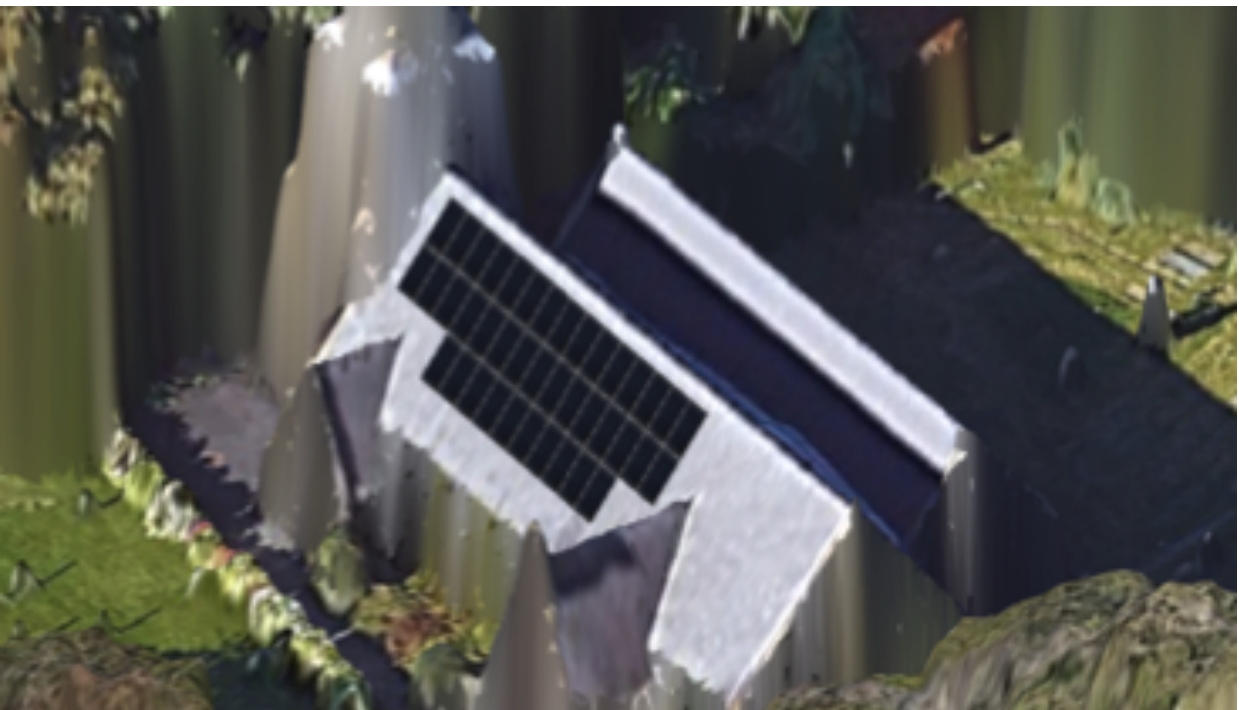


Image by TB Electrical Solutions showing position of panels on roof.

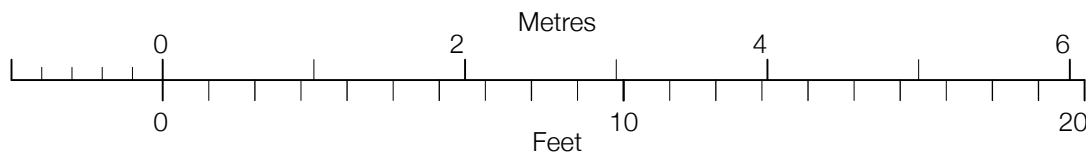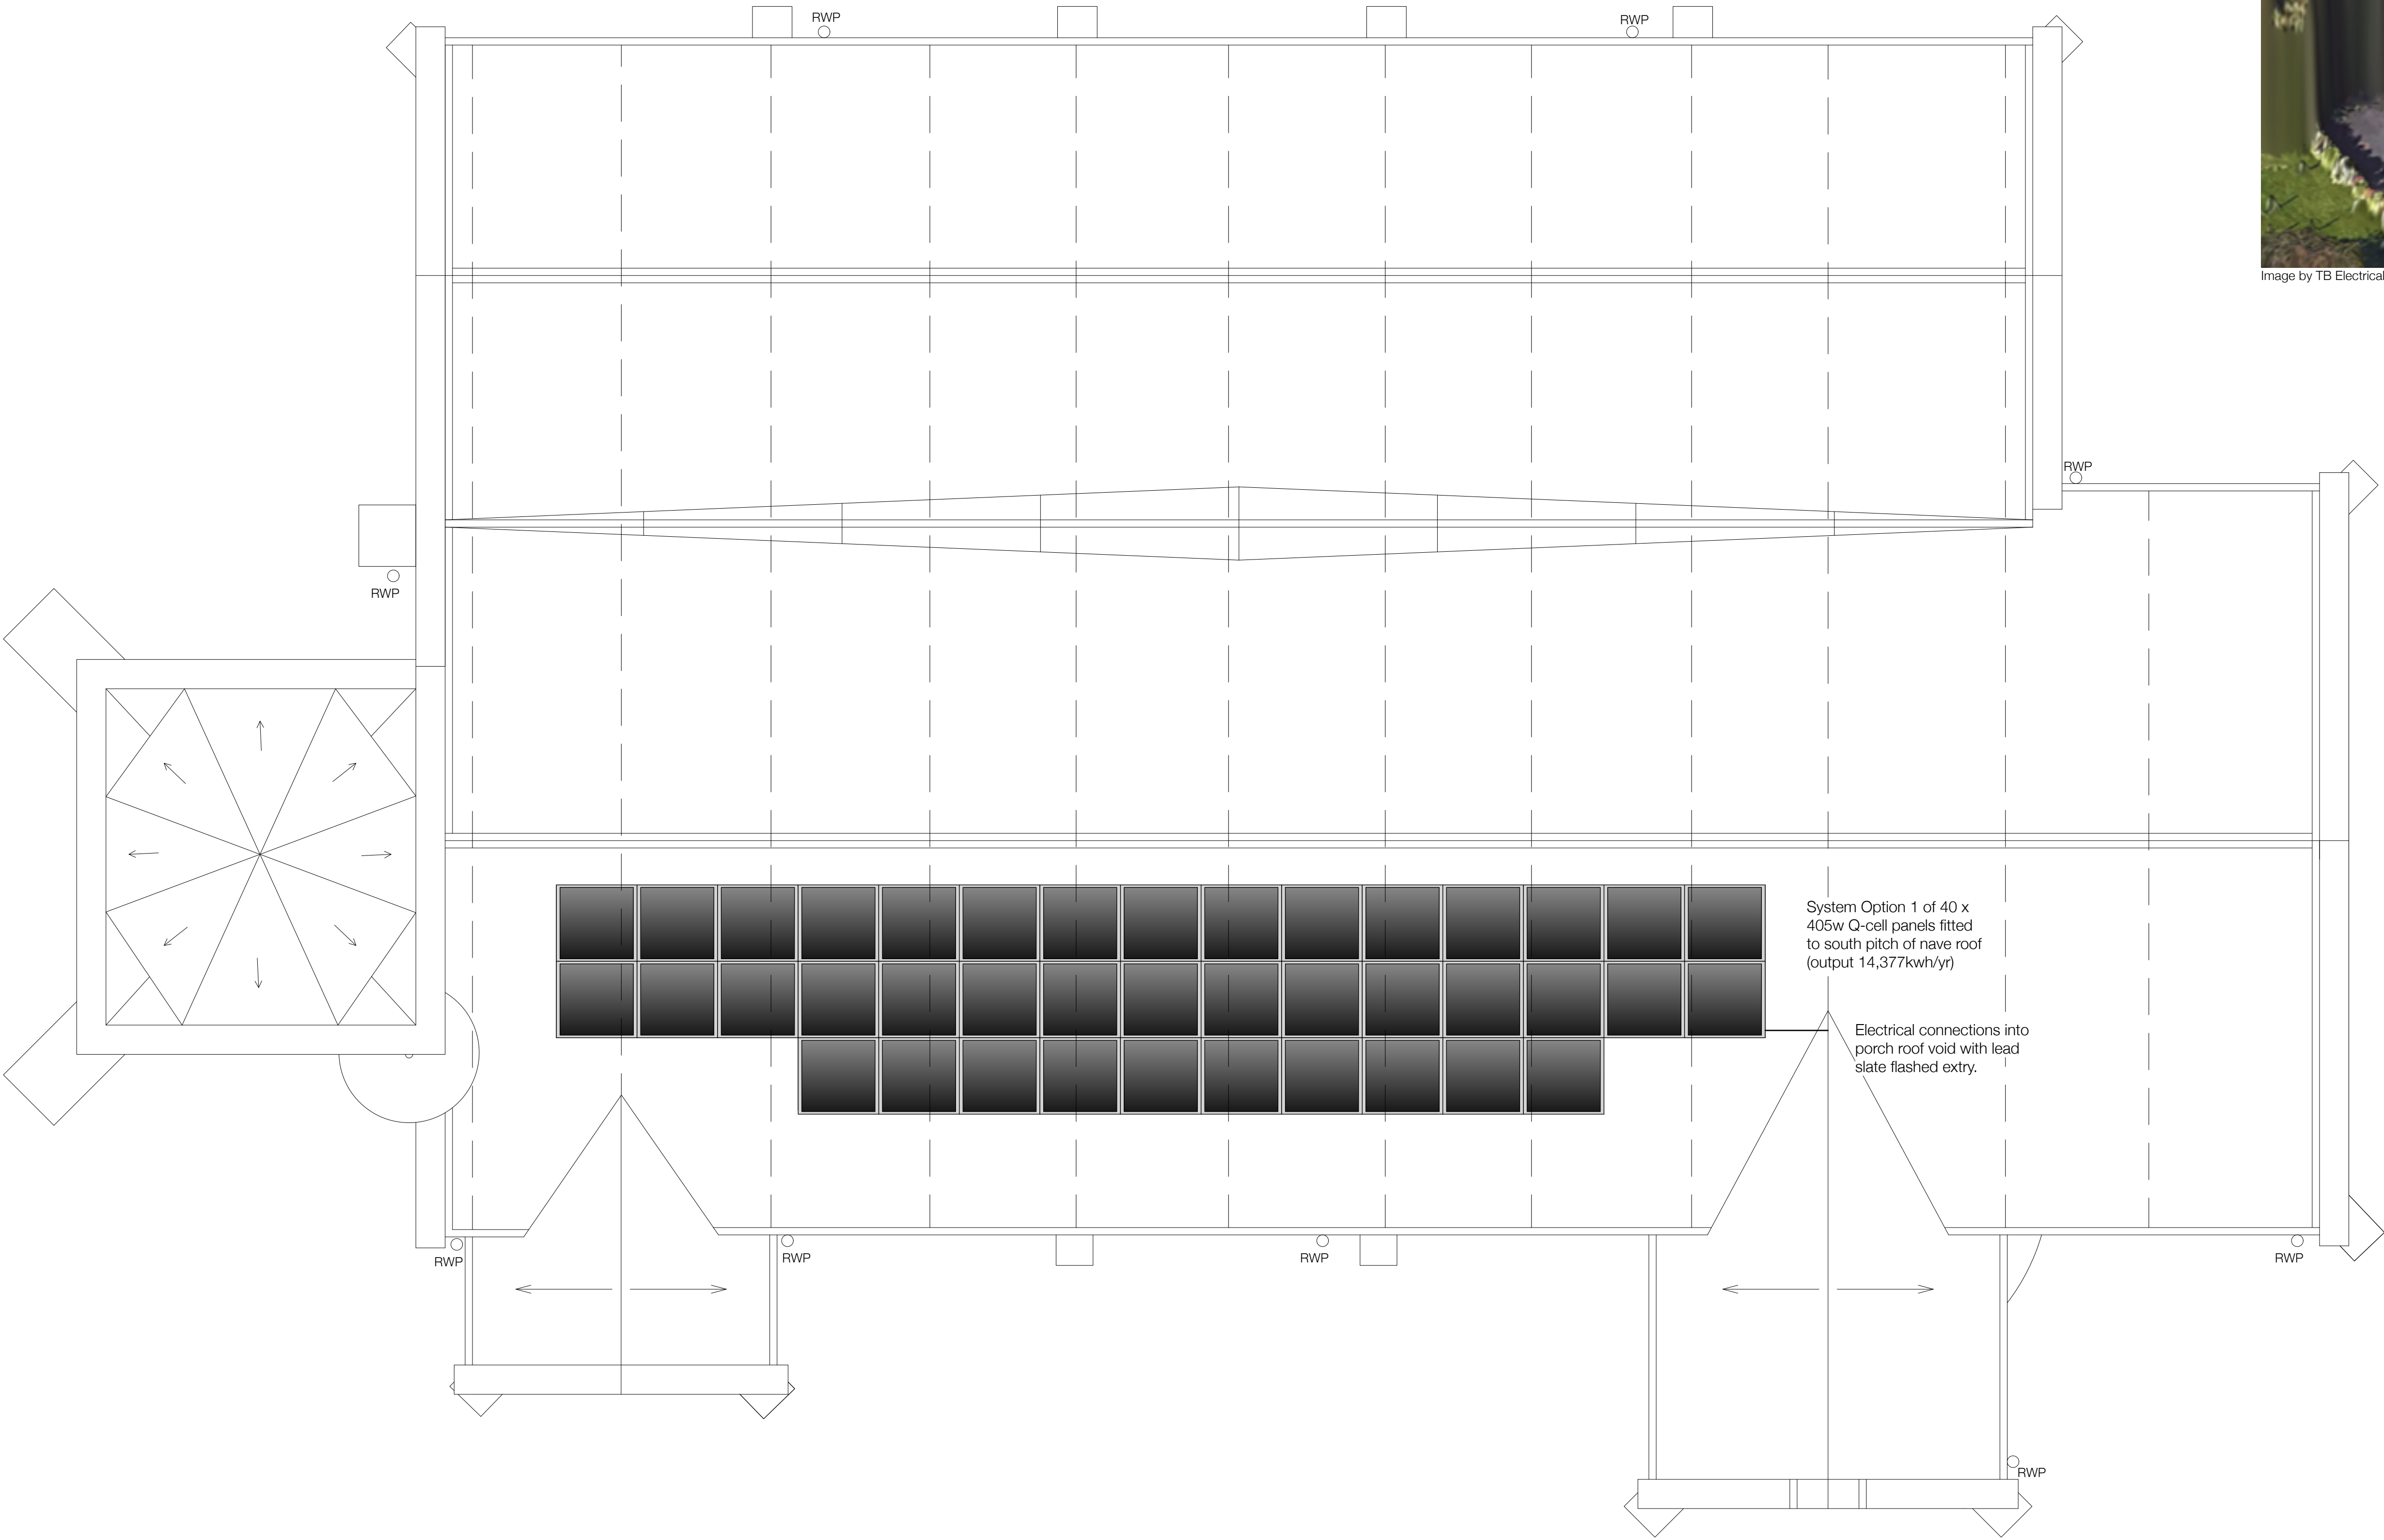

A 18/12/2025 RAS Title and notes amended.

Revision

Project

Renewal of Heating

Address

St Paul's Church
Edenfield Road, Norden

Client

PCC of St Paul's Church

Drawing

Proposed Roof Plan

storaharchitecture

Chartered Architects
RIBA Chartered Practice

www.storah.com

mail@storah.com

01706 813214

Scale

Sheet Size

Date

Drawn

1:20


ISO A1

JS


Drawing Number

Revision


24-050 - 211 A

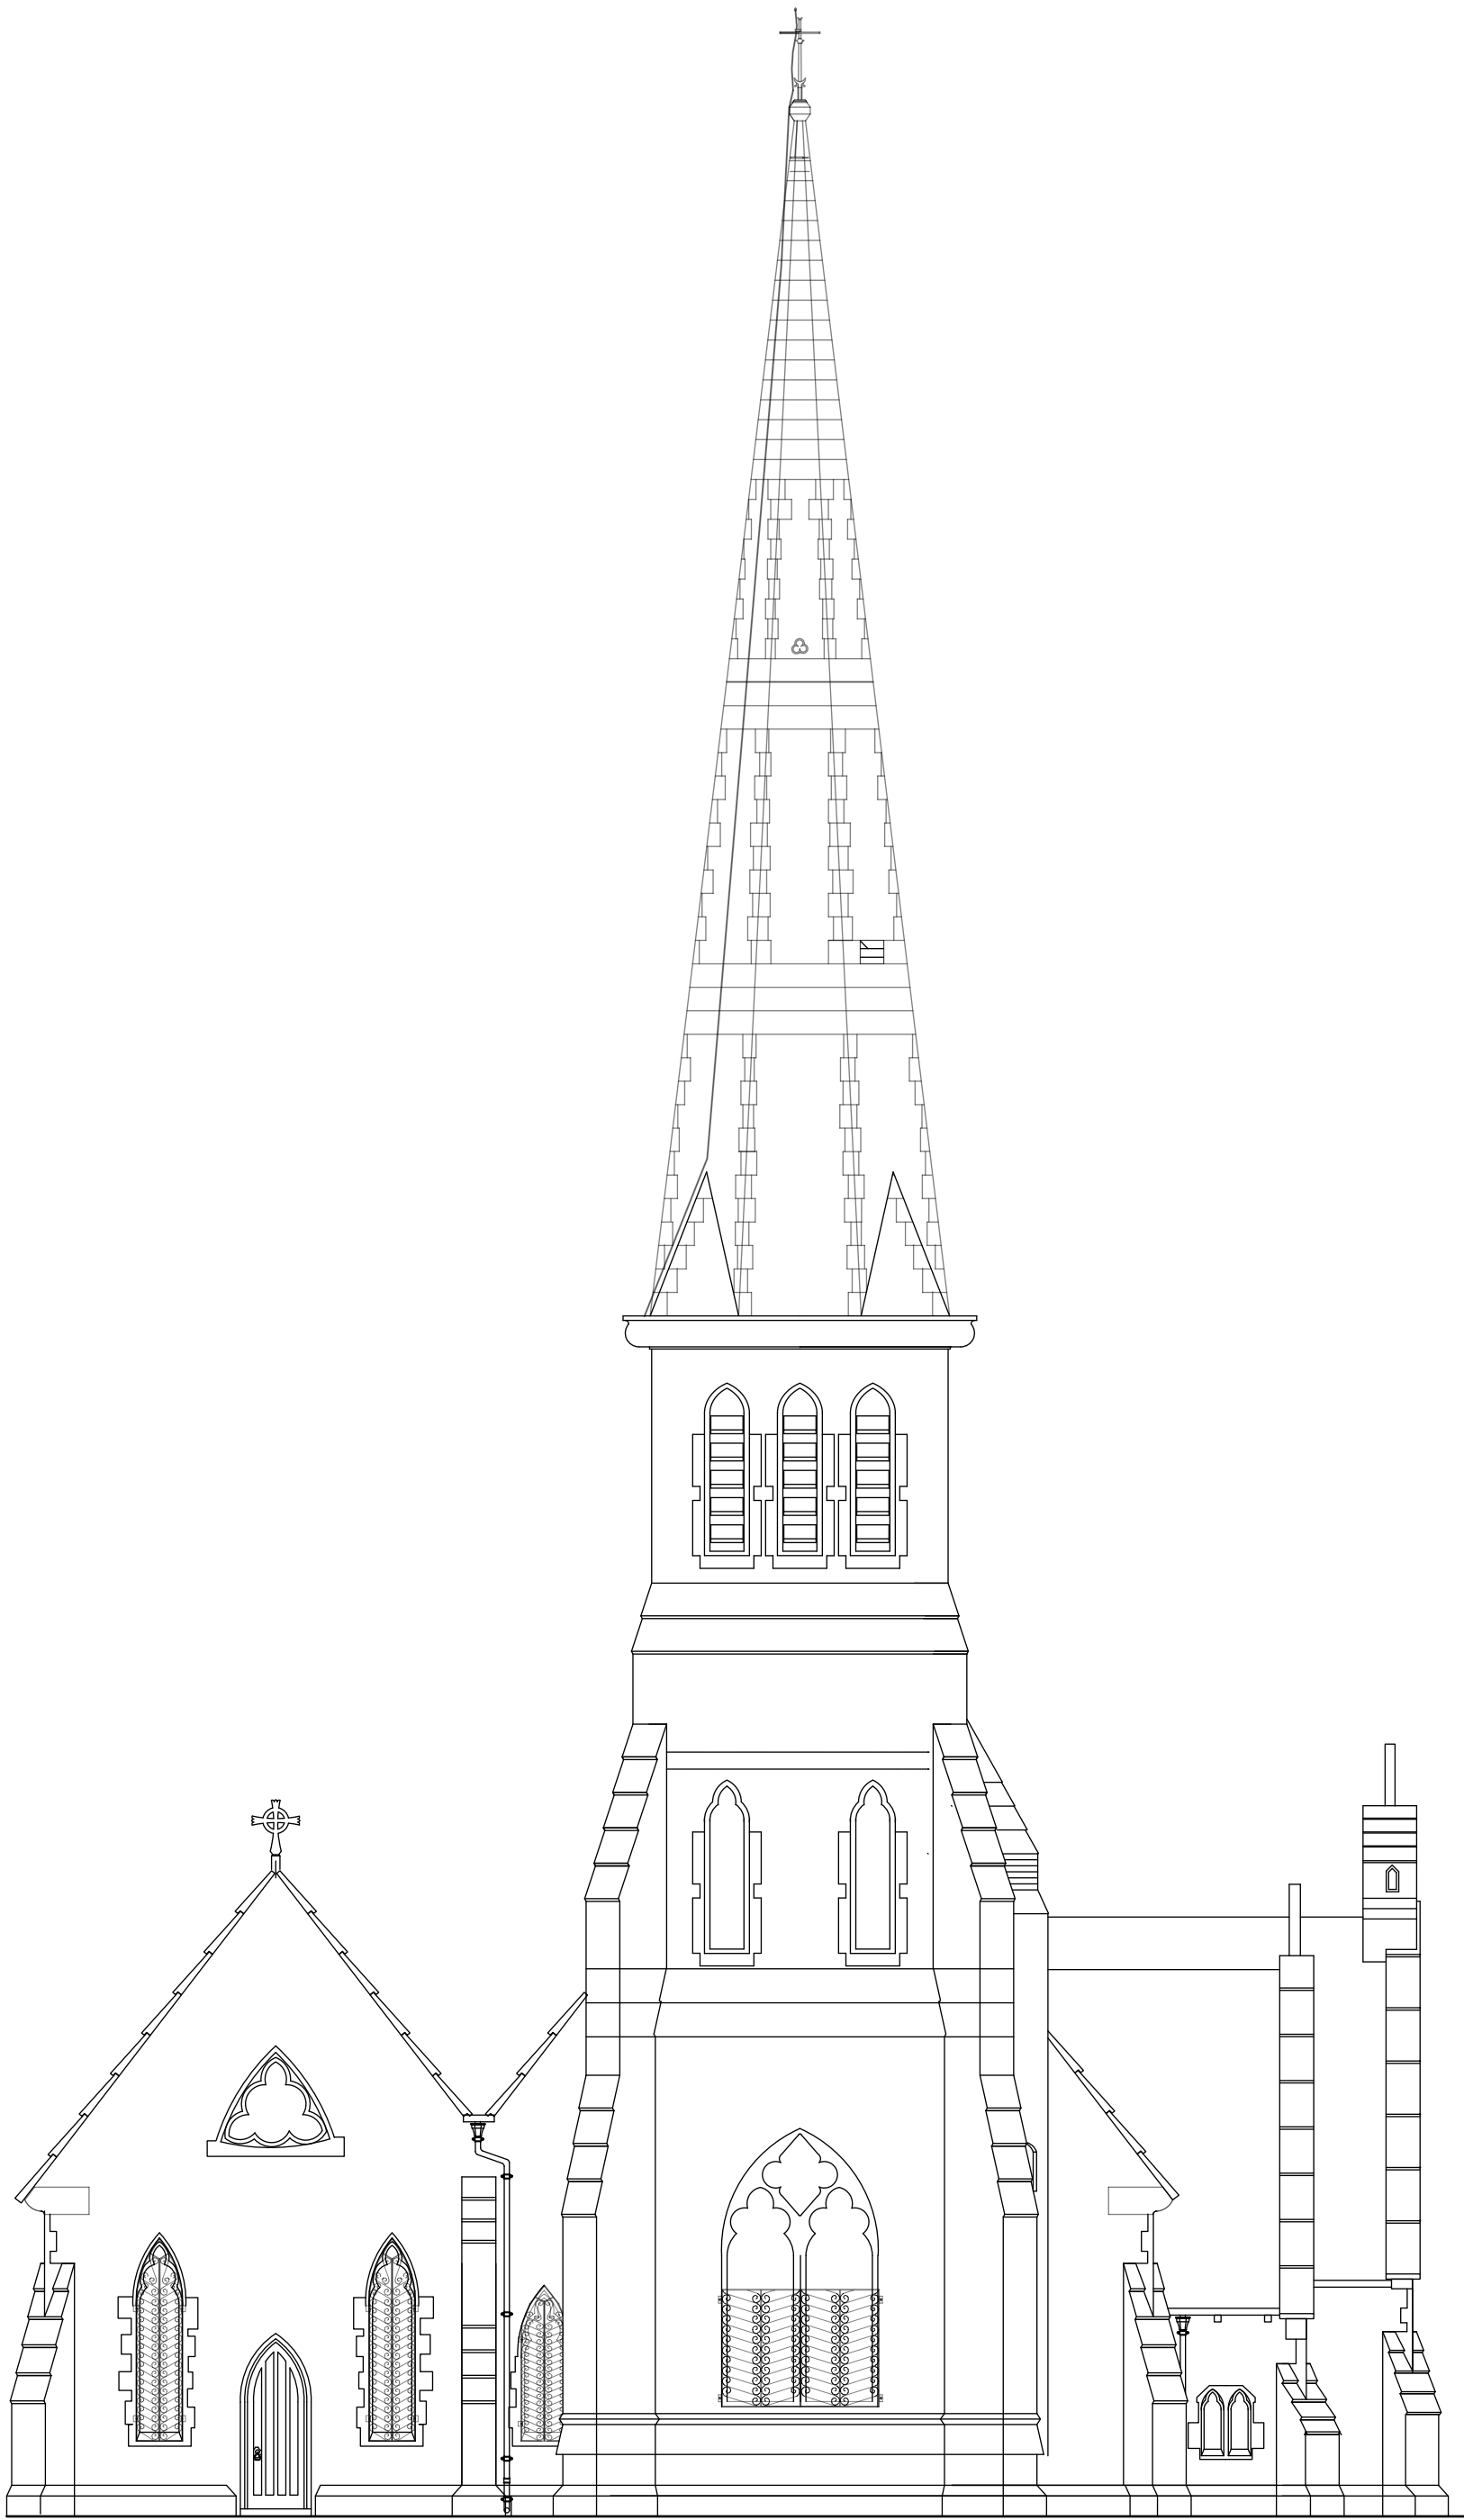

West Elevation

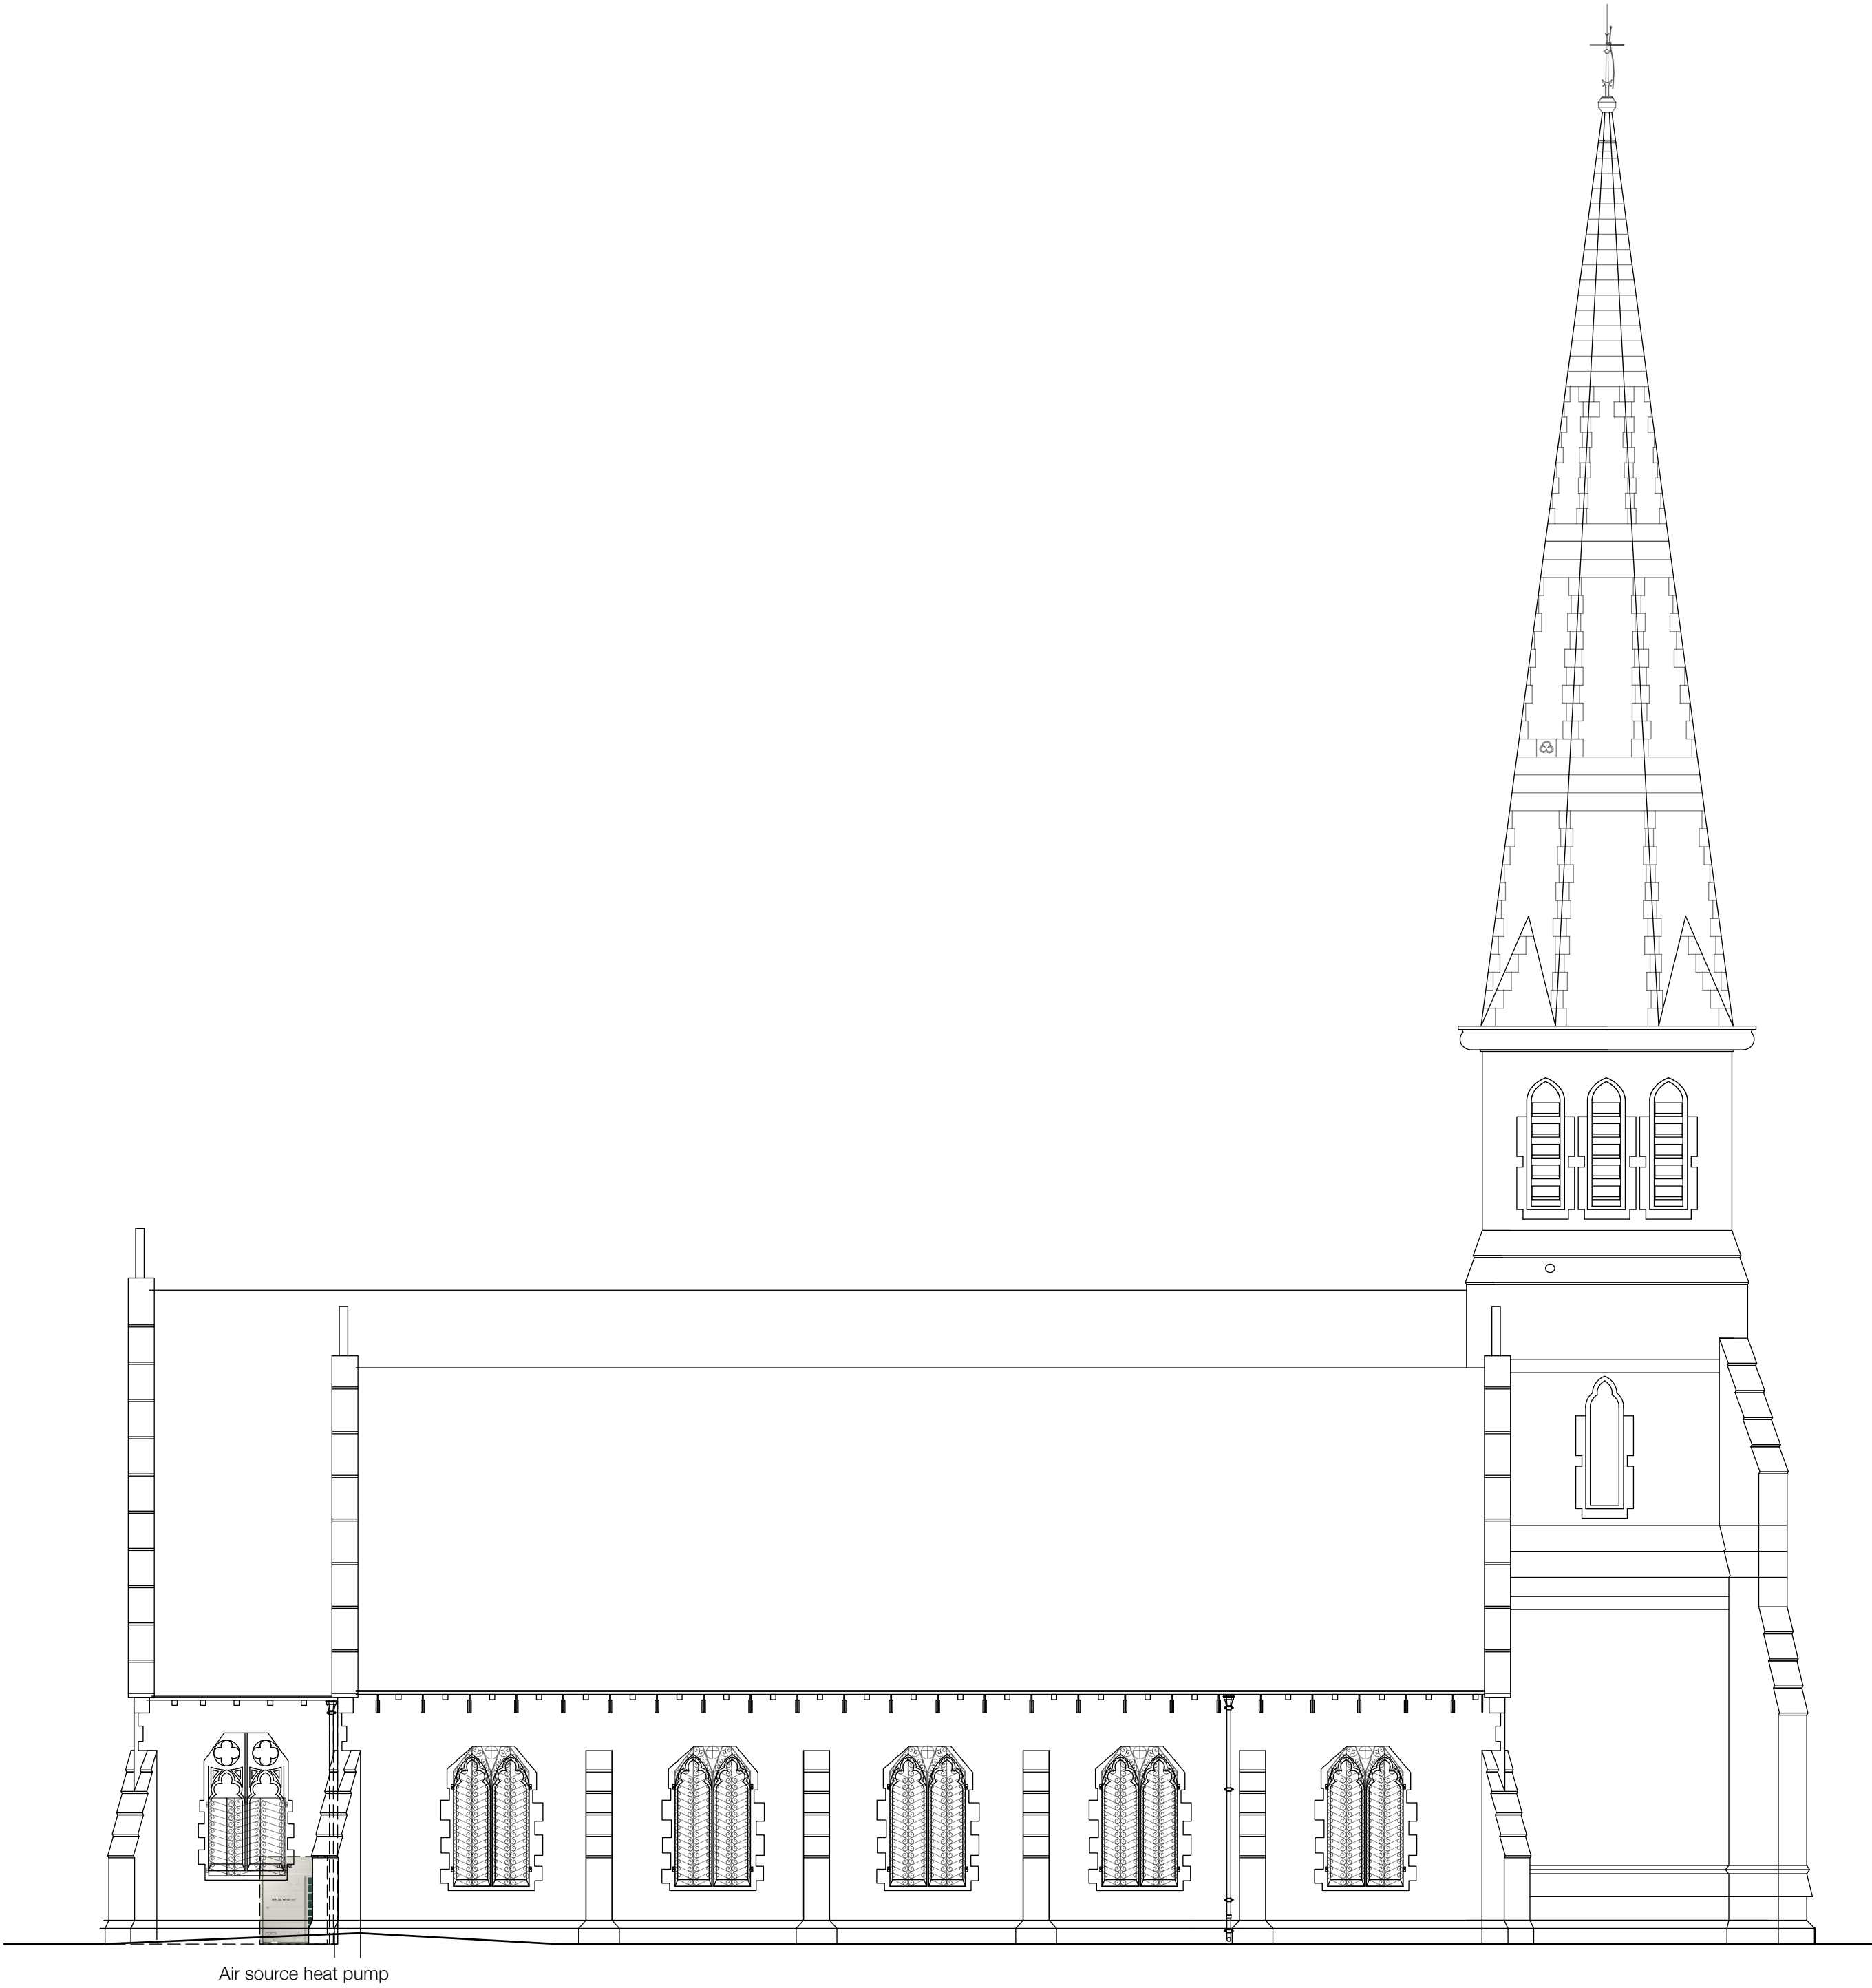

North Elevation

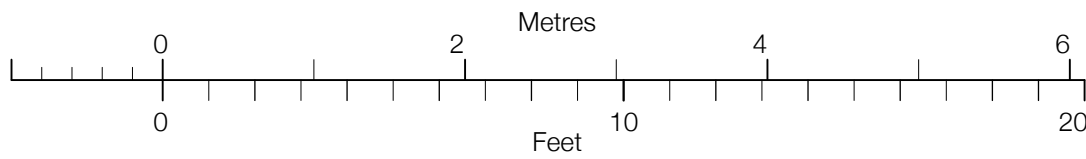

A 18/12/2025 RAS Title and notes amended.

Revision

Project

Renewal of Heating

Address

St Paul's Church
Edenfield Road, Norden

Client

PCC of St Paul's Church

Drawing

Proposed N&W Elevations

storaharchitecture

Chartered Architects
RIBA Chartered Practice

www.storah.com

mail@storah.com

01706 813214

Scale

Sheet Size

Date

Drawn

1:20


ISO A1

JS


Drawing Number

Revision


24-050 - 220 A

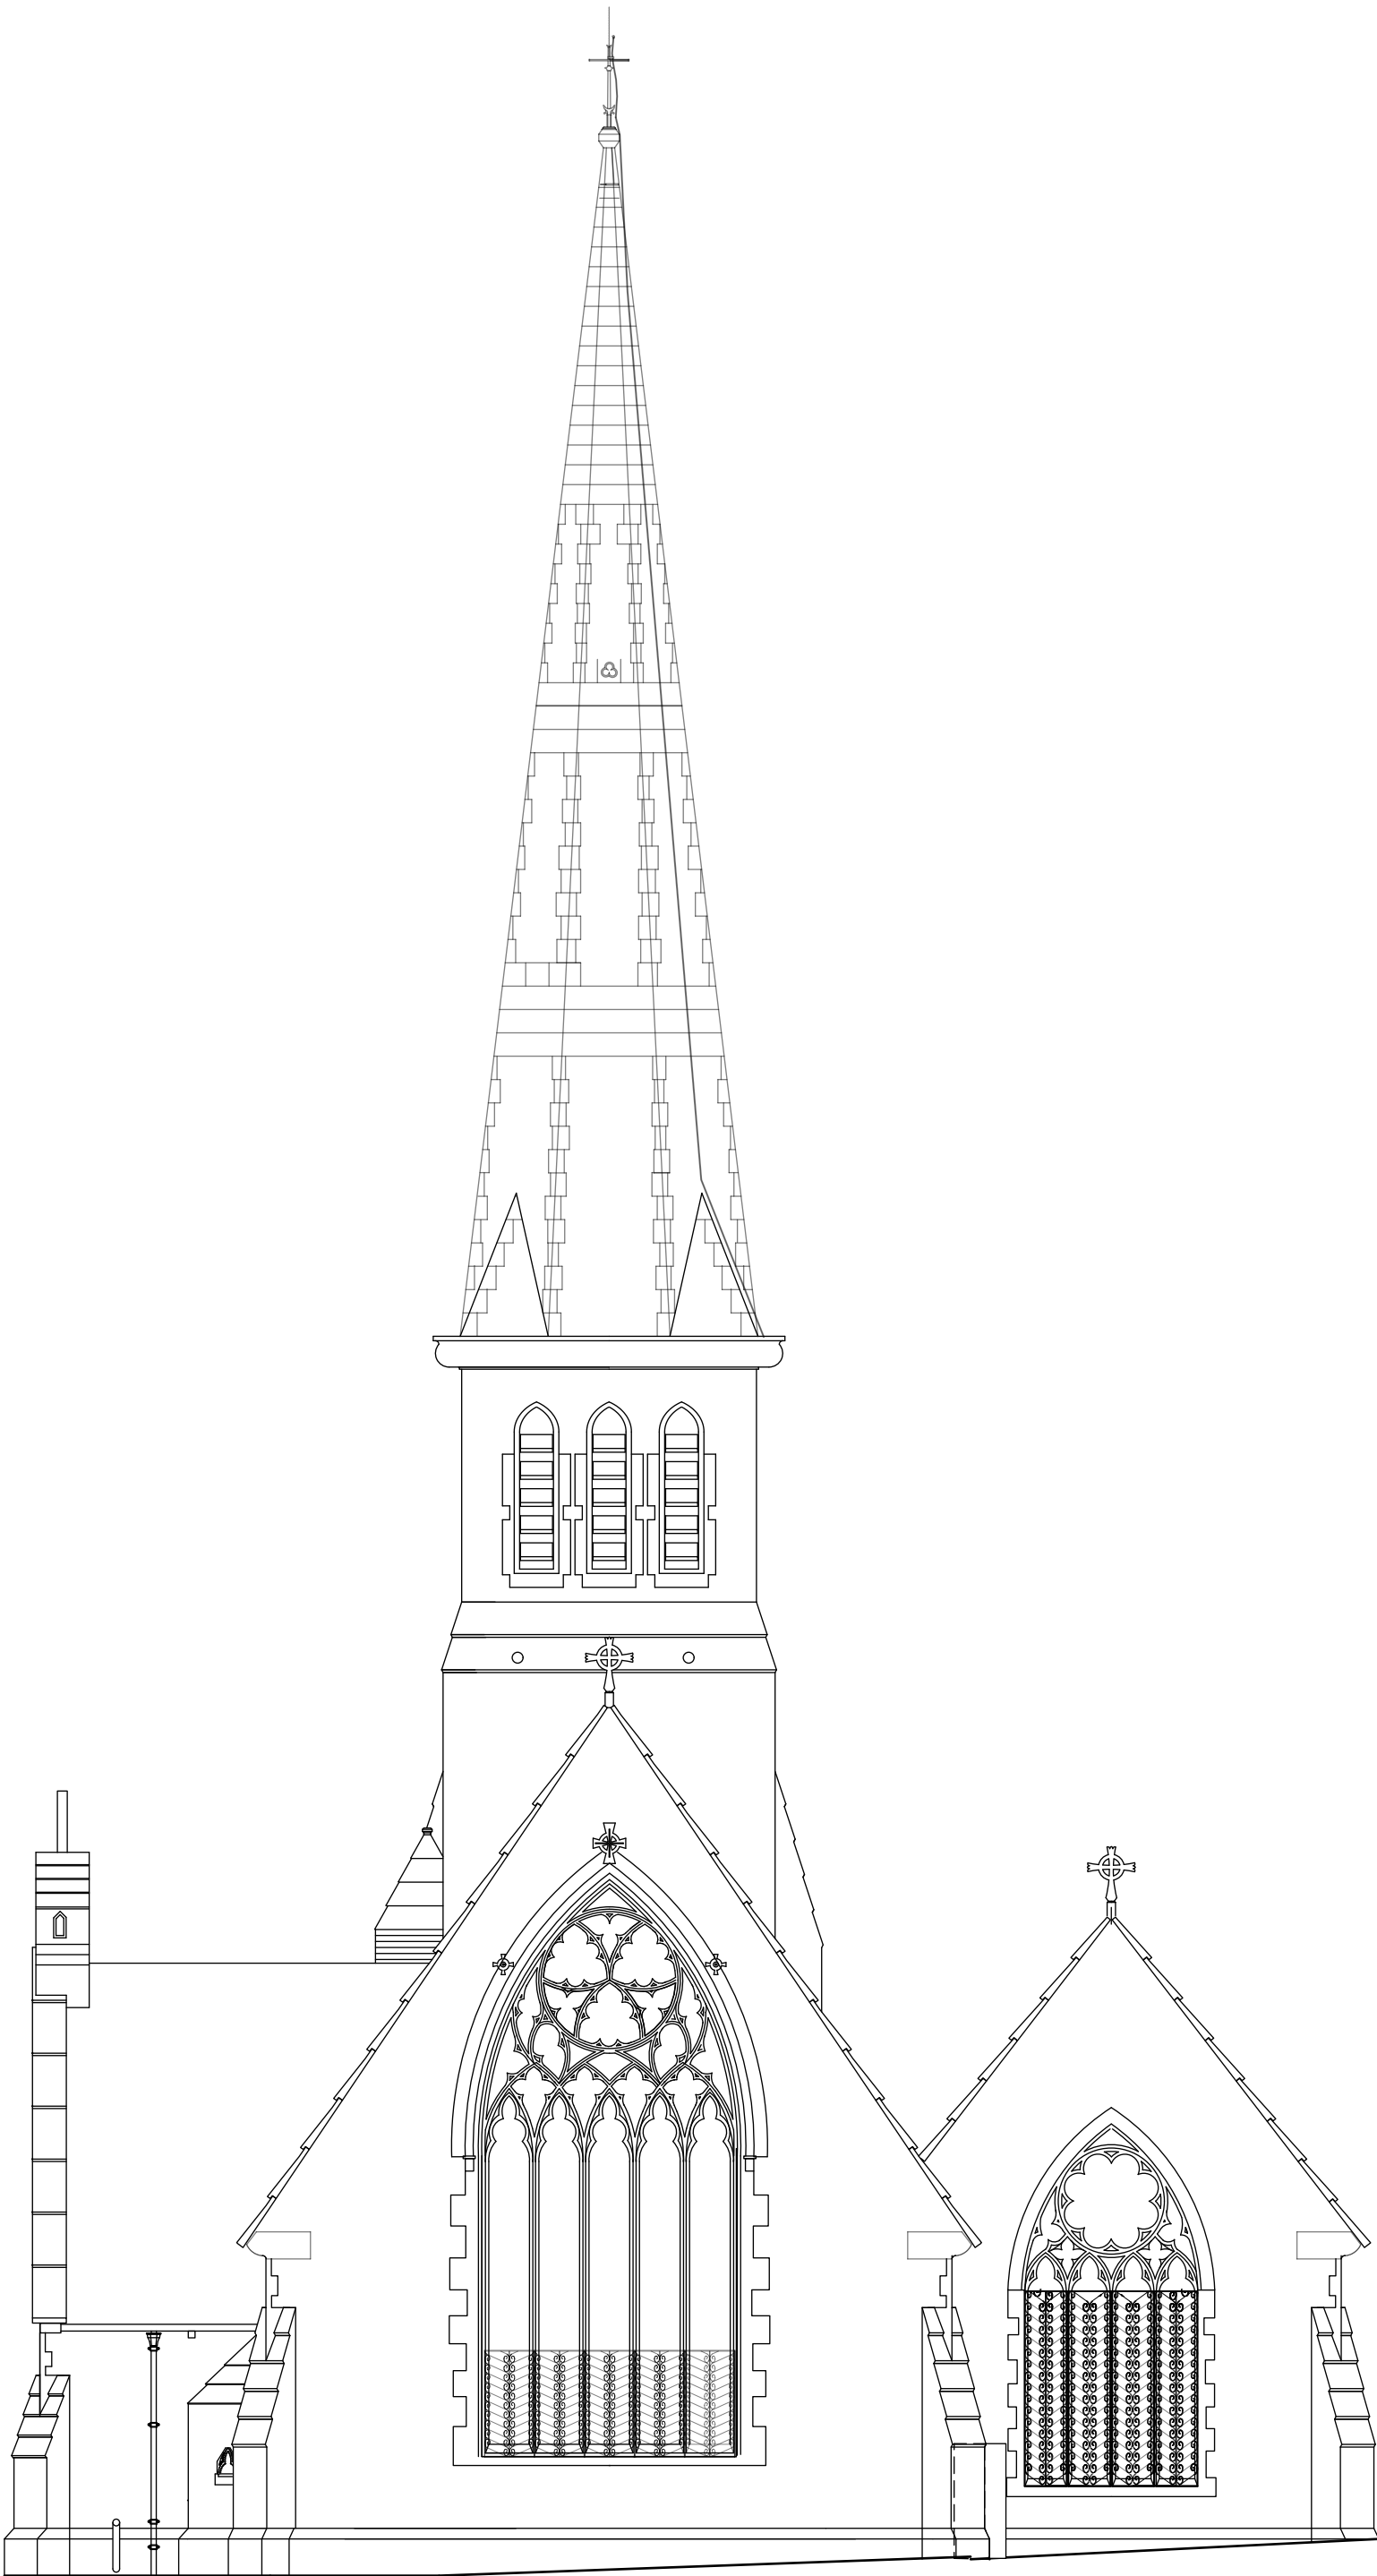

East Elevation

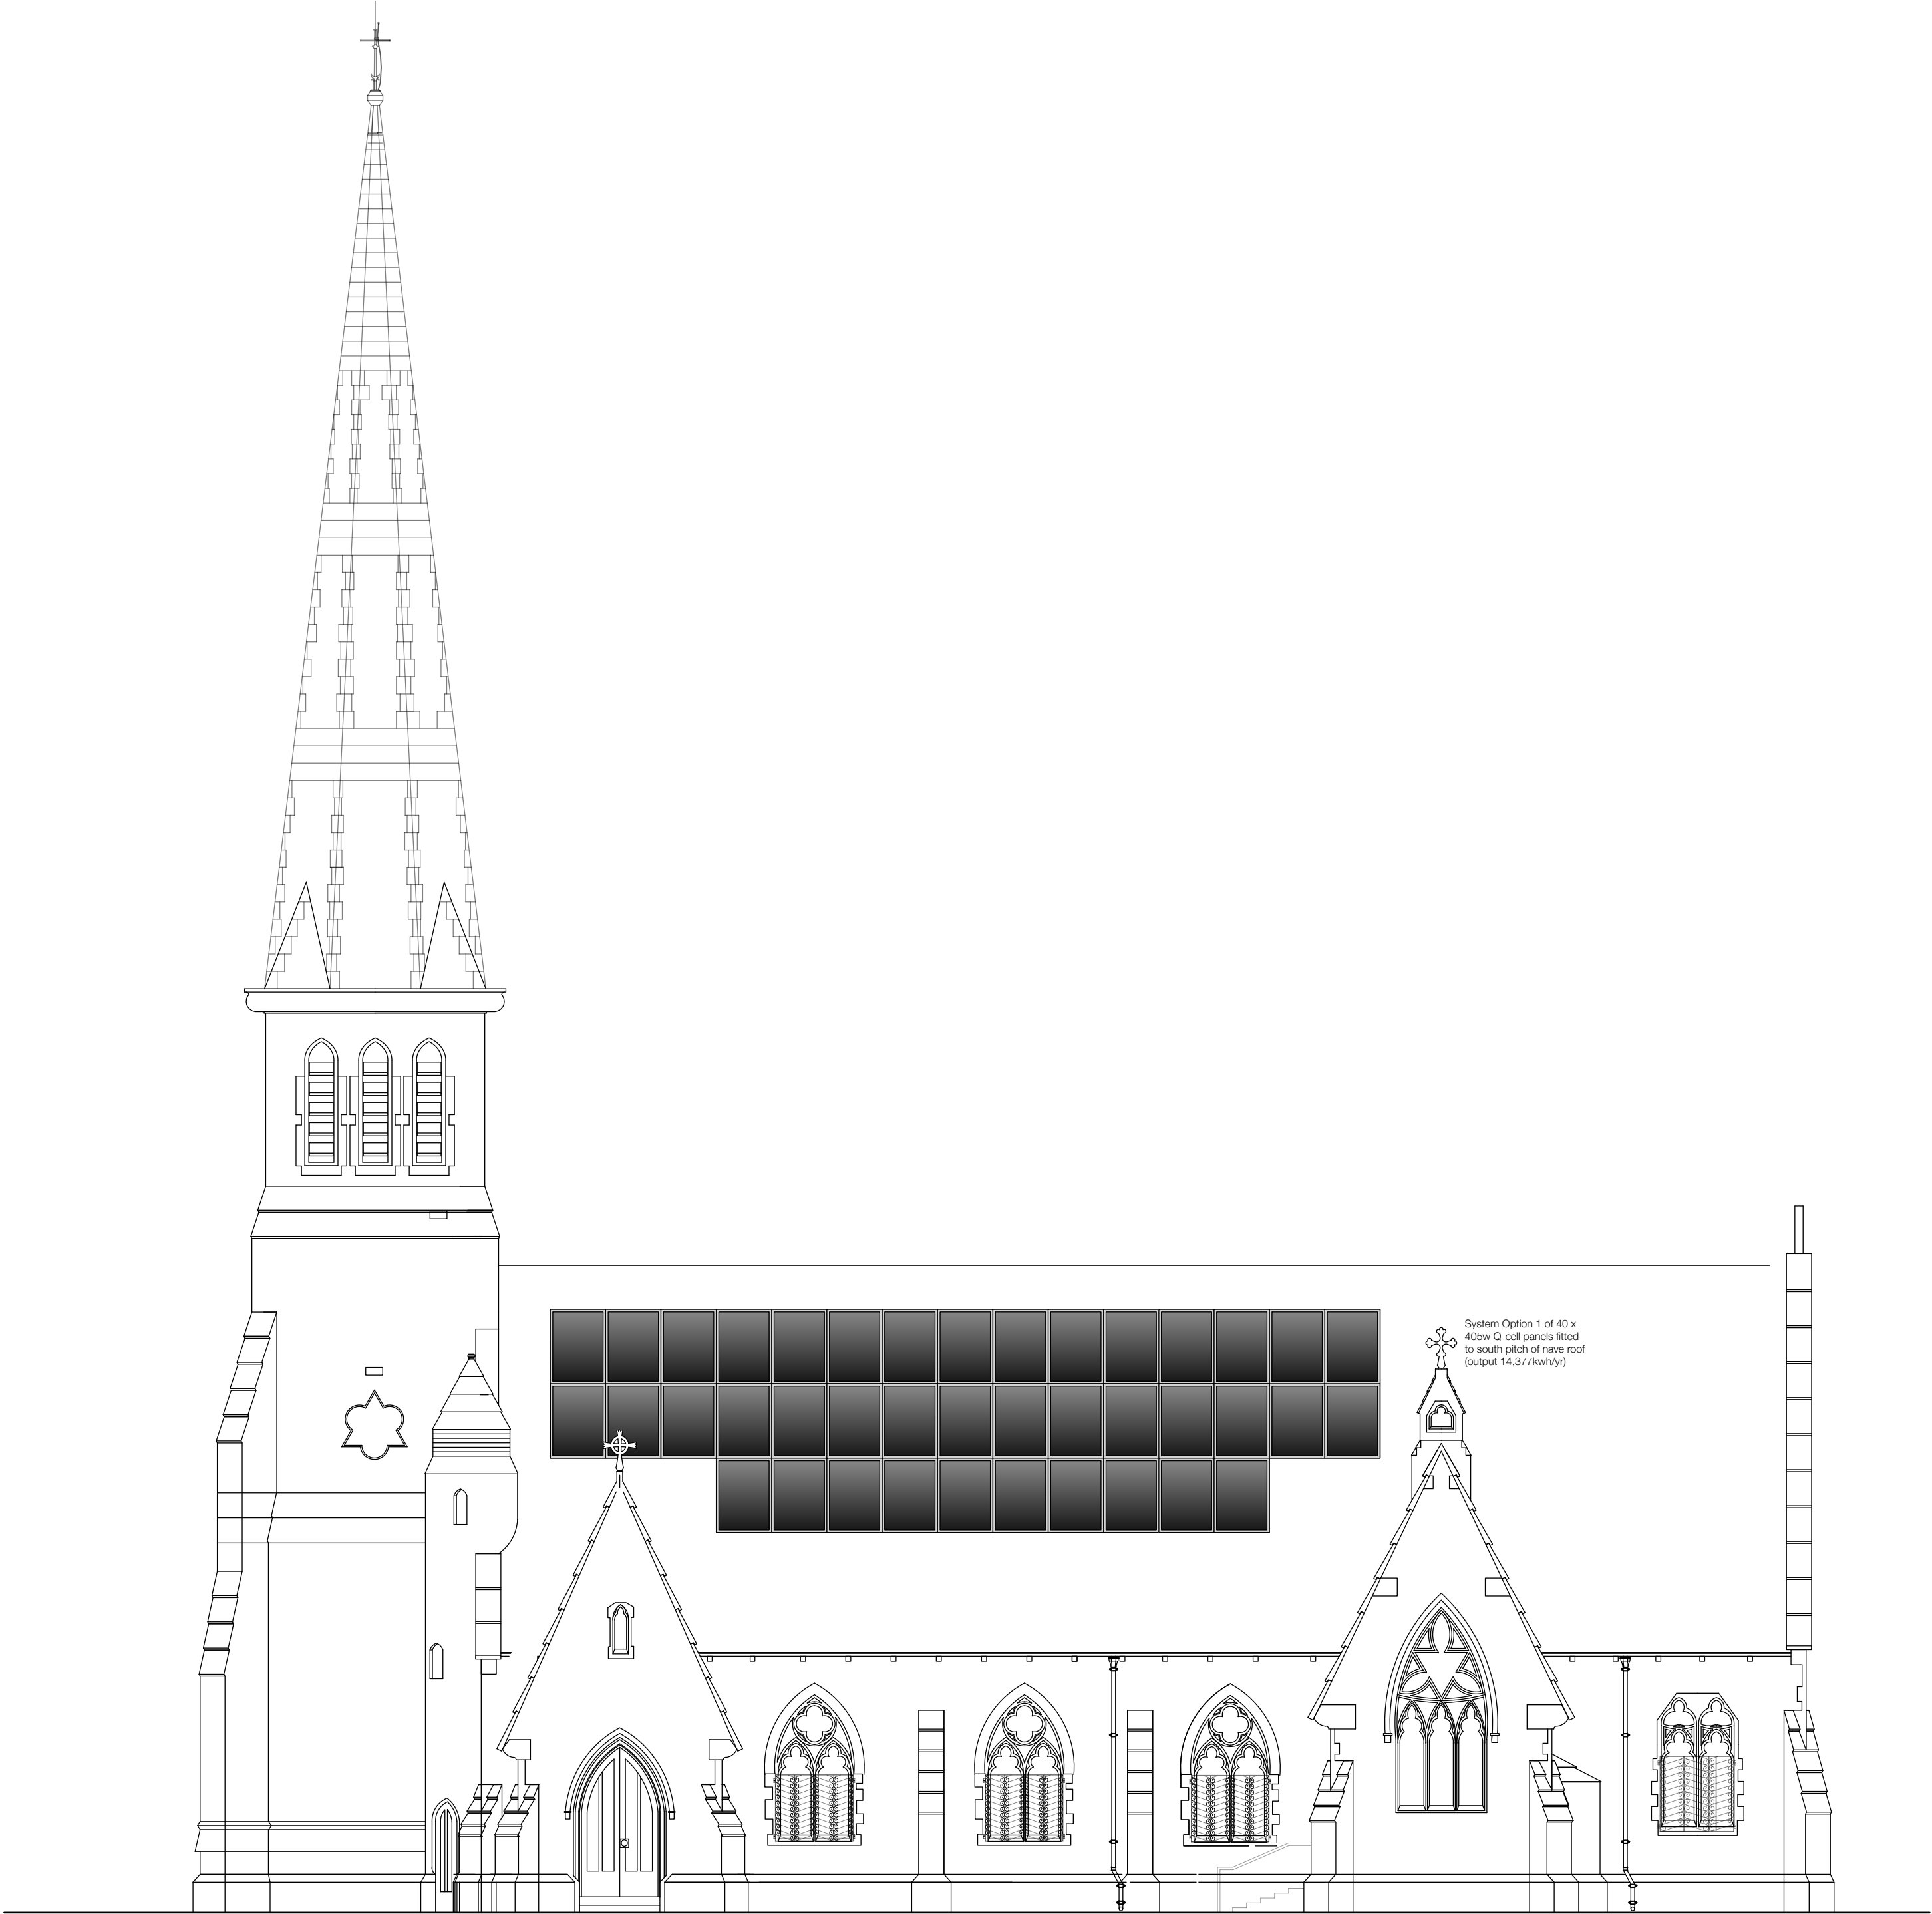

South Elevation

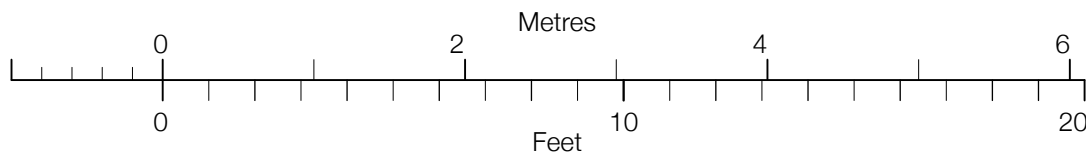

B	18/12/2025	RAS	Title and notes amended.
A	28/02/2025	RAS	Panels revised to option 1

Revision
Project
Renewal of Heating
Address
St Paul's Church
Edenfield Road, Norden
Client
PCC of St Paul's Church
Drawing
Proposed S&E Elevations


storah

architecture

Chartered Architects
RIBA Chartered Practice

www.storah.com	mail@storah.com	01706 813214	
Scale	Sheet Size	Date	Drawn
1:20	ISO A1		JS

Drawing Number	Revision
24-050 - 221	B

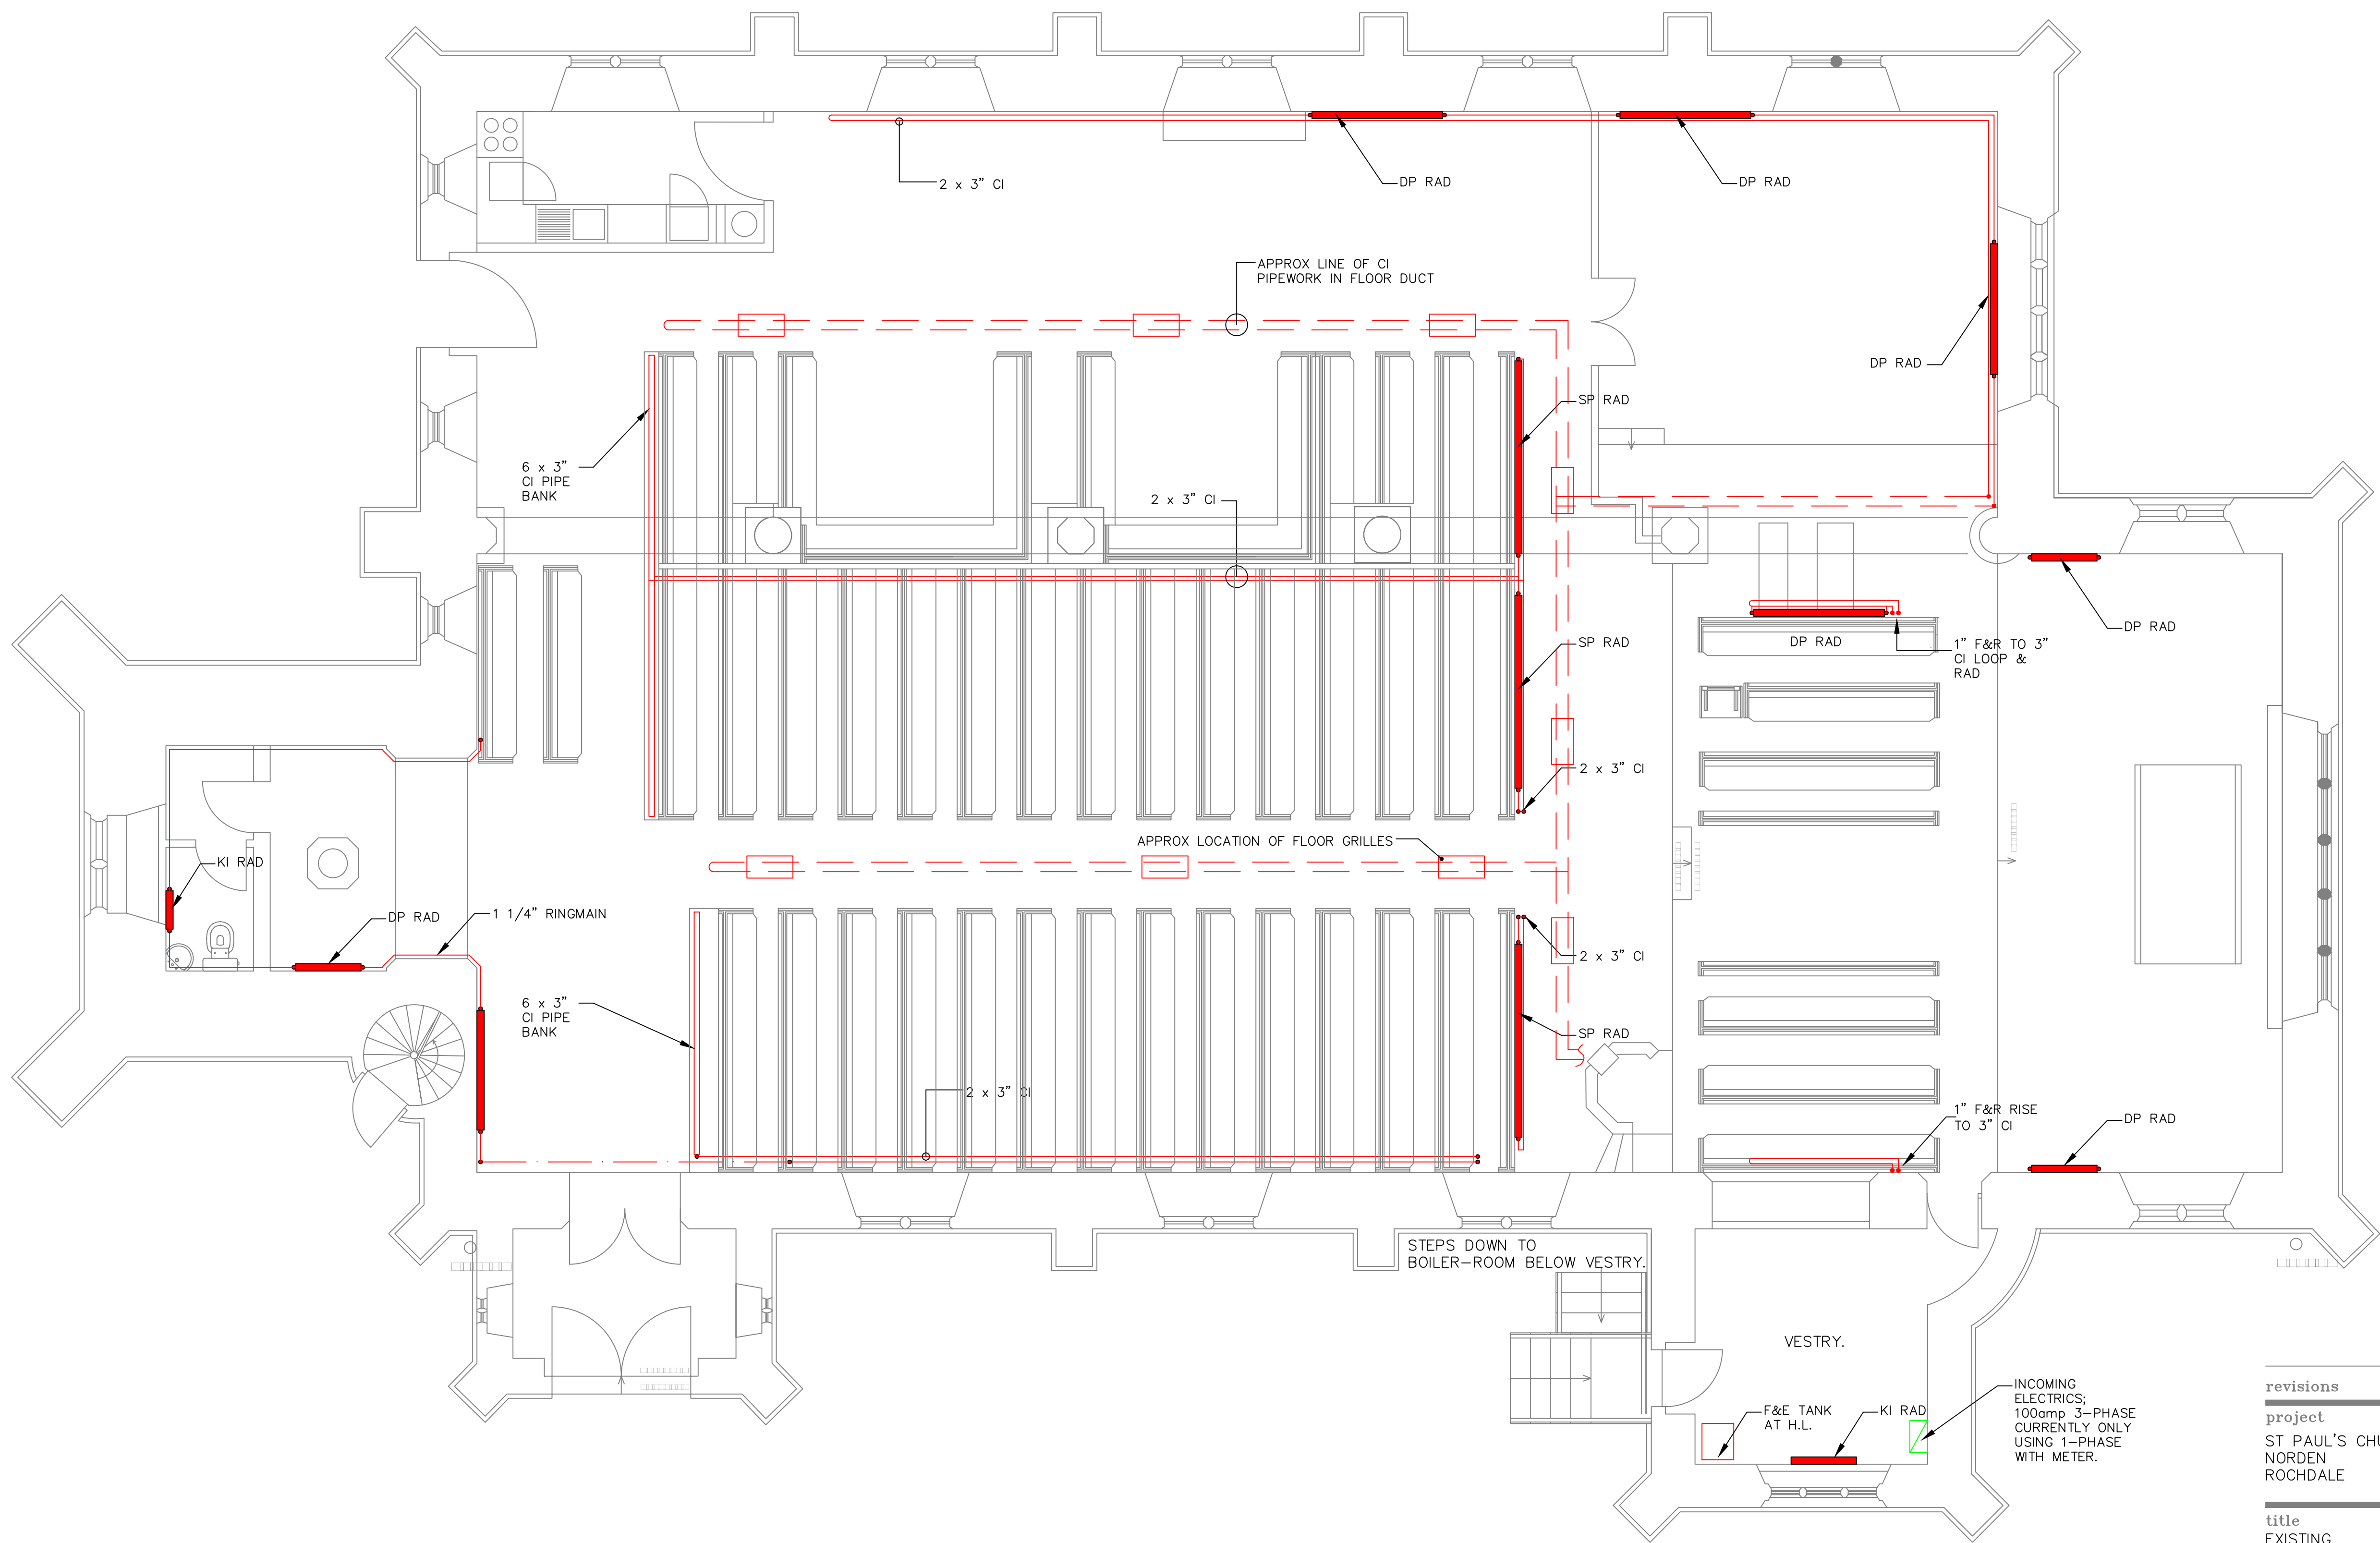




revisions
project
ST PAUL'S CHURCH
NORDEN
ROCHDALE
title
EXISTING

scale 1: 50@A1 date APRIL 2024

J.R.BOOK MCIBSE.,FRSPH
CONSULTING ENGINEER

THE BRIARS, 35 WEST ROAD, BOWDON, CHESHIRE WA14 2LA
Tel:07825 392889 Email:johnbook@btinternet.co.uk

drawing no.107.24.M1 rev.

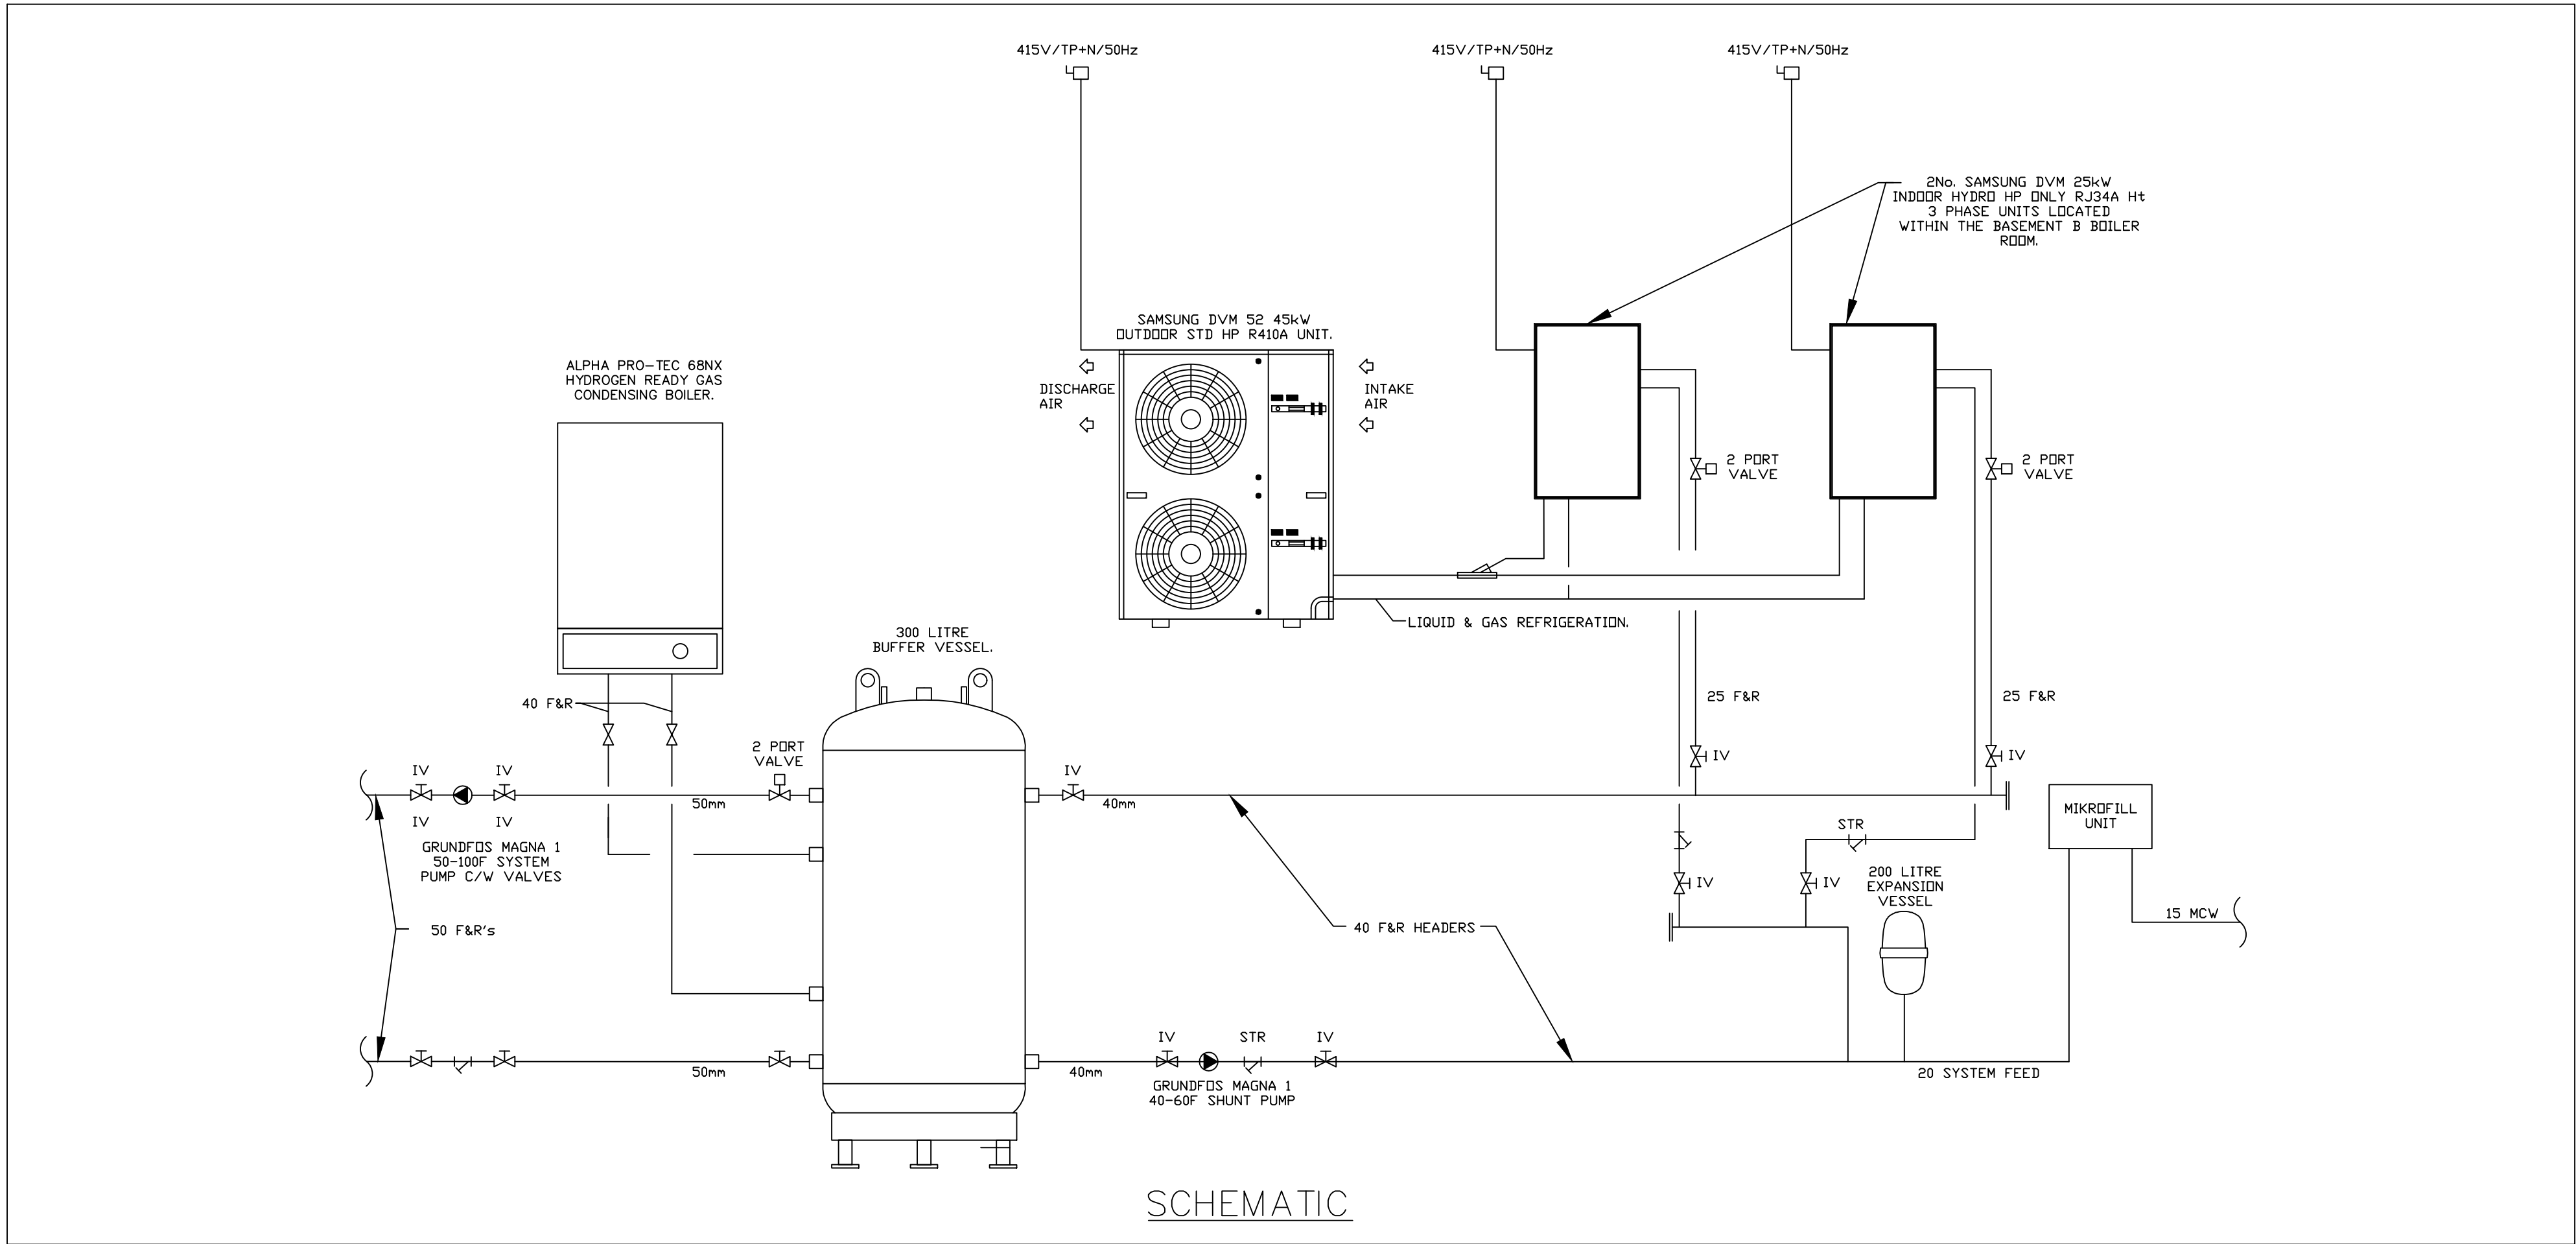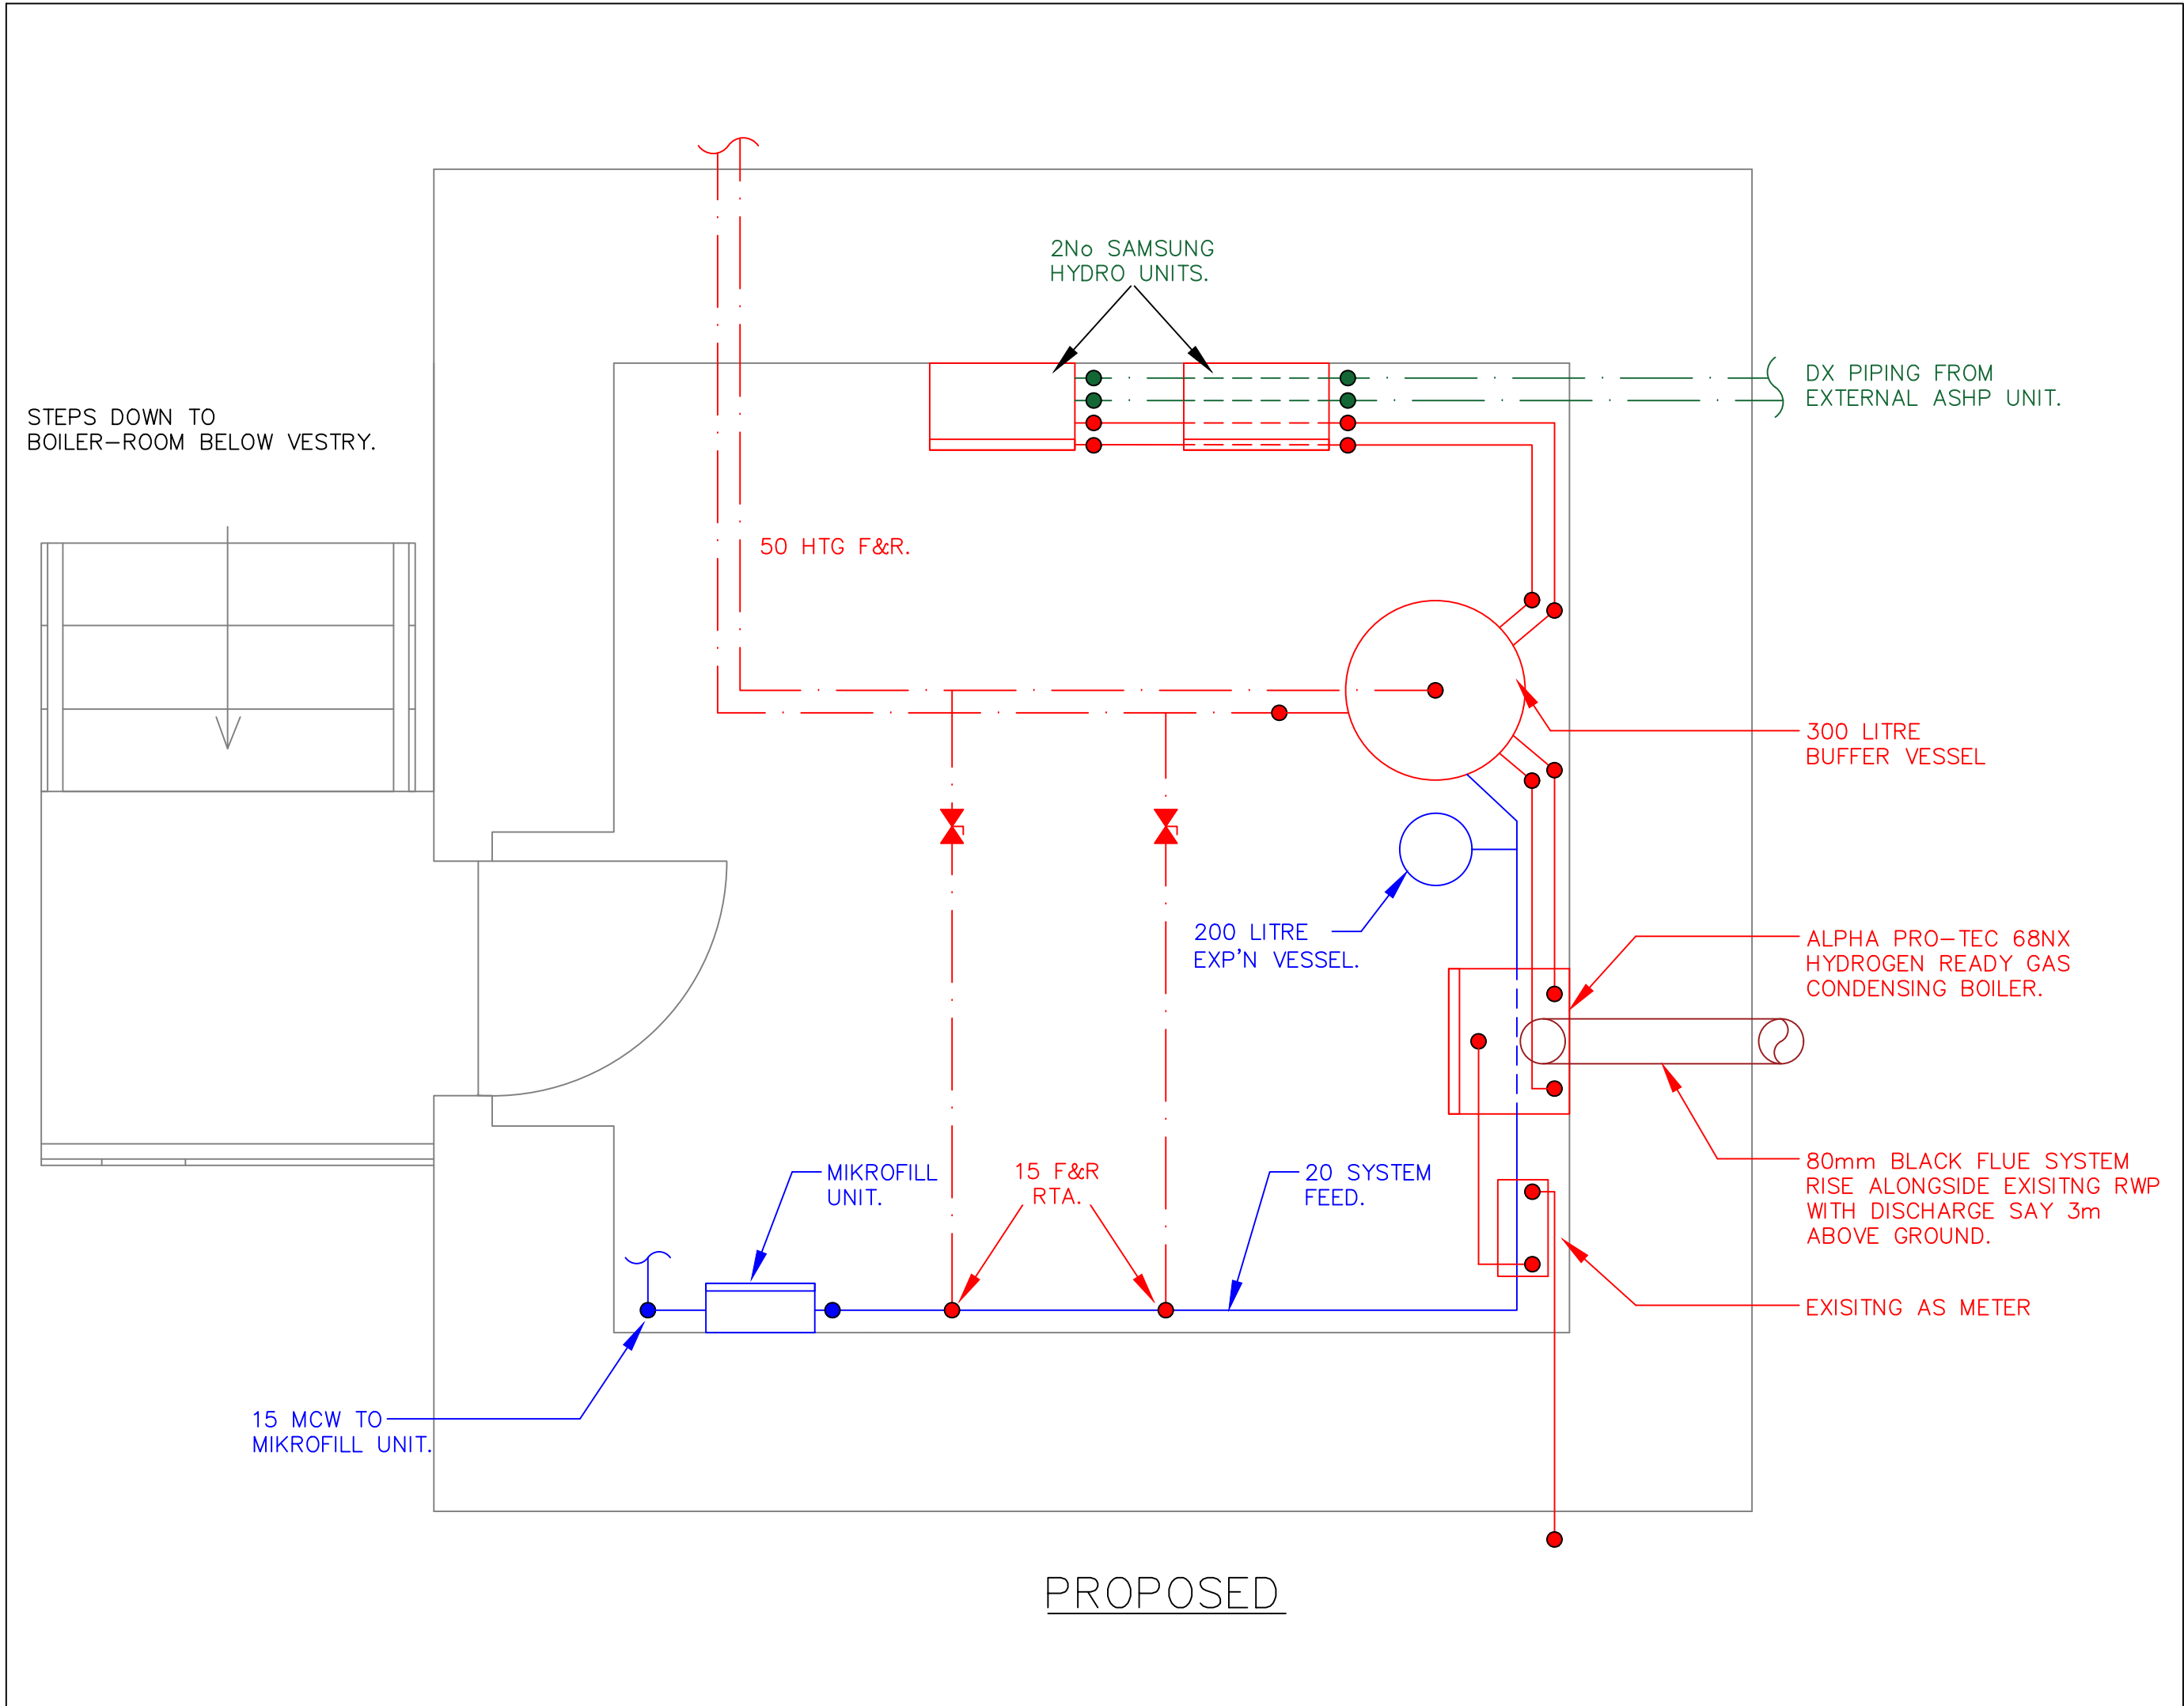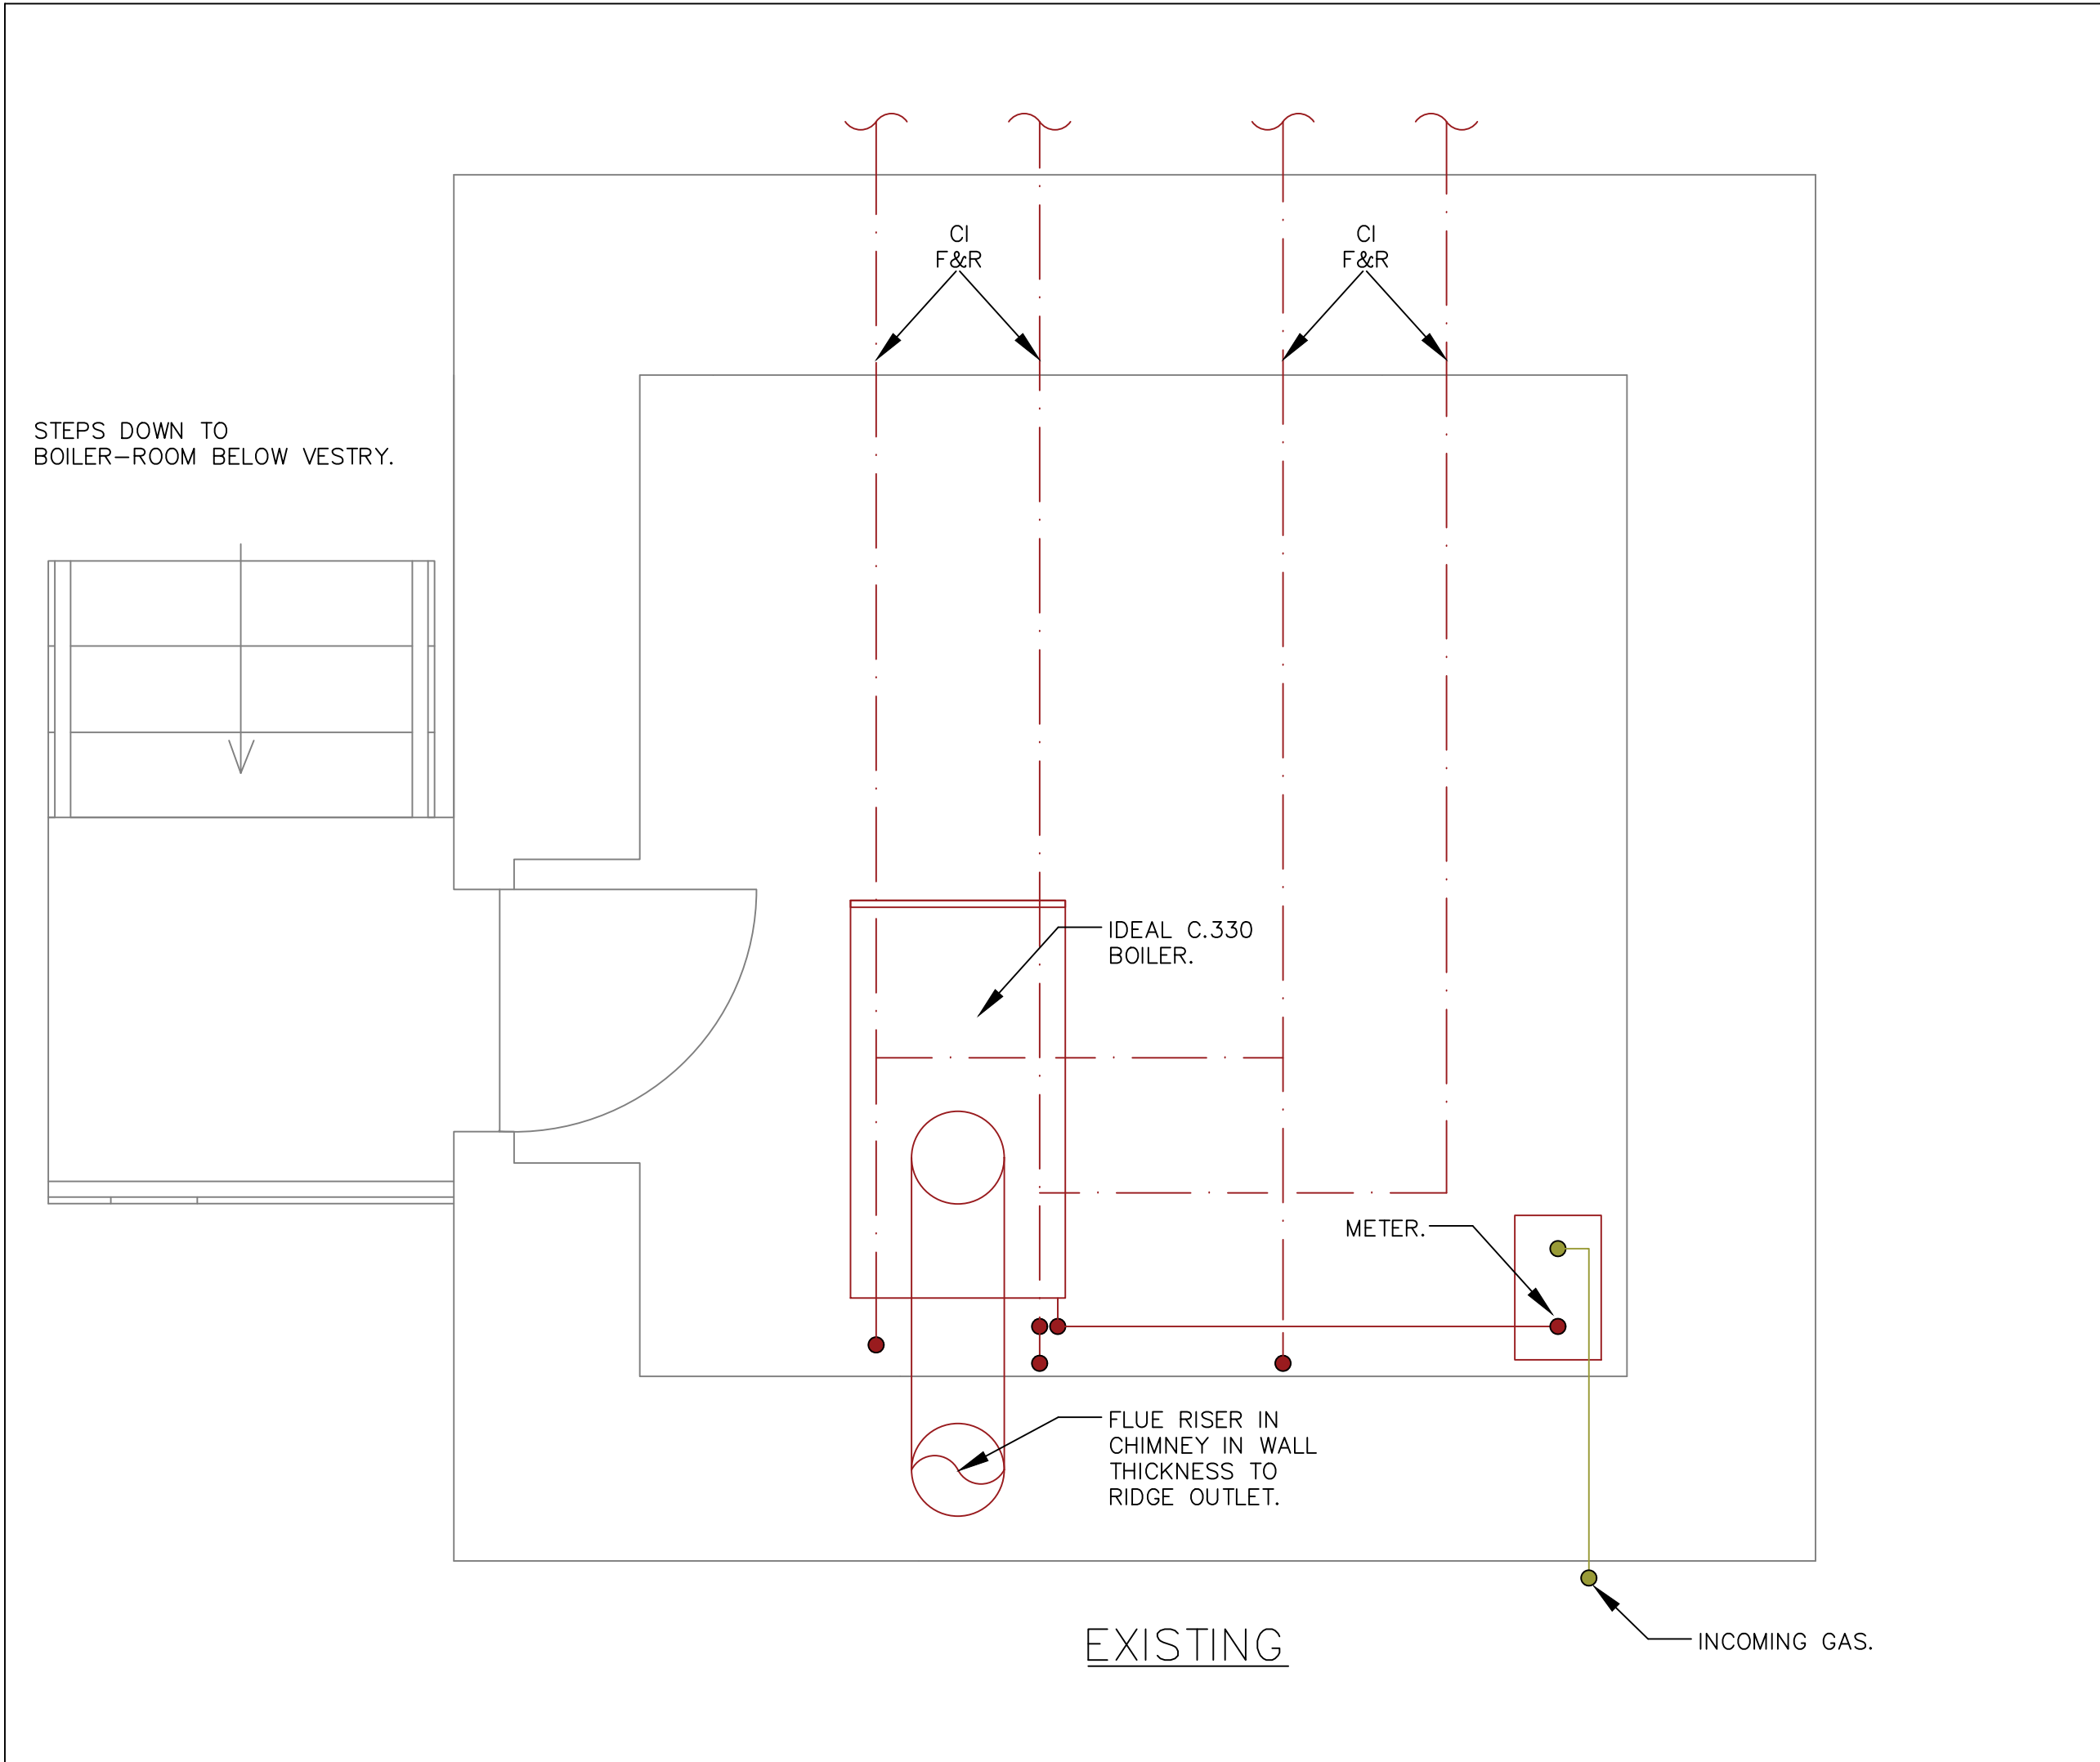

revisions
project
ST PAUL'S CHURCH NORDEN ROCHDALE
title
EXISTING & PROPOSED BOILER ROOM
scale 1: 20@A1
date APRIL 2024
J.R.BOOK MCIBSE.,FRSPH
CONSULTING ENGINEER
THE BRIARS, 35 WEST ROAD, BOWDON, CHESHIRE WA14 2LA Tel:07825 392889 Email:johnbook@btinternet.co.uk
drawing no. 107.24.M3
rev.