


Note:survey by others, all dimensions to be checked on site for accuracy.



rear elevation

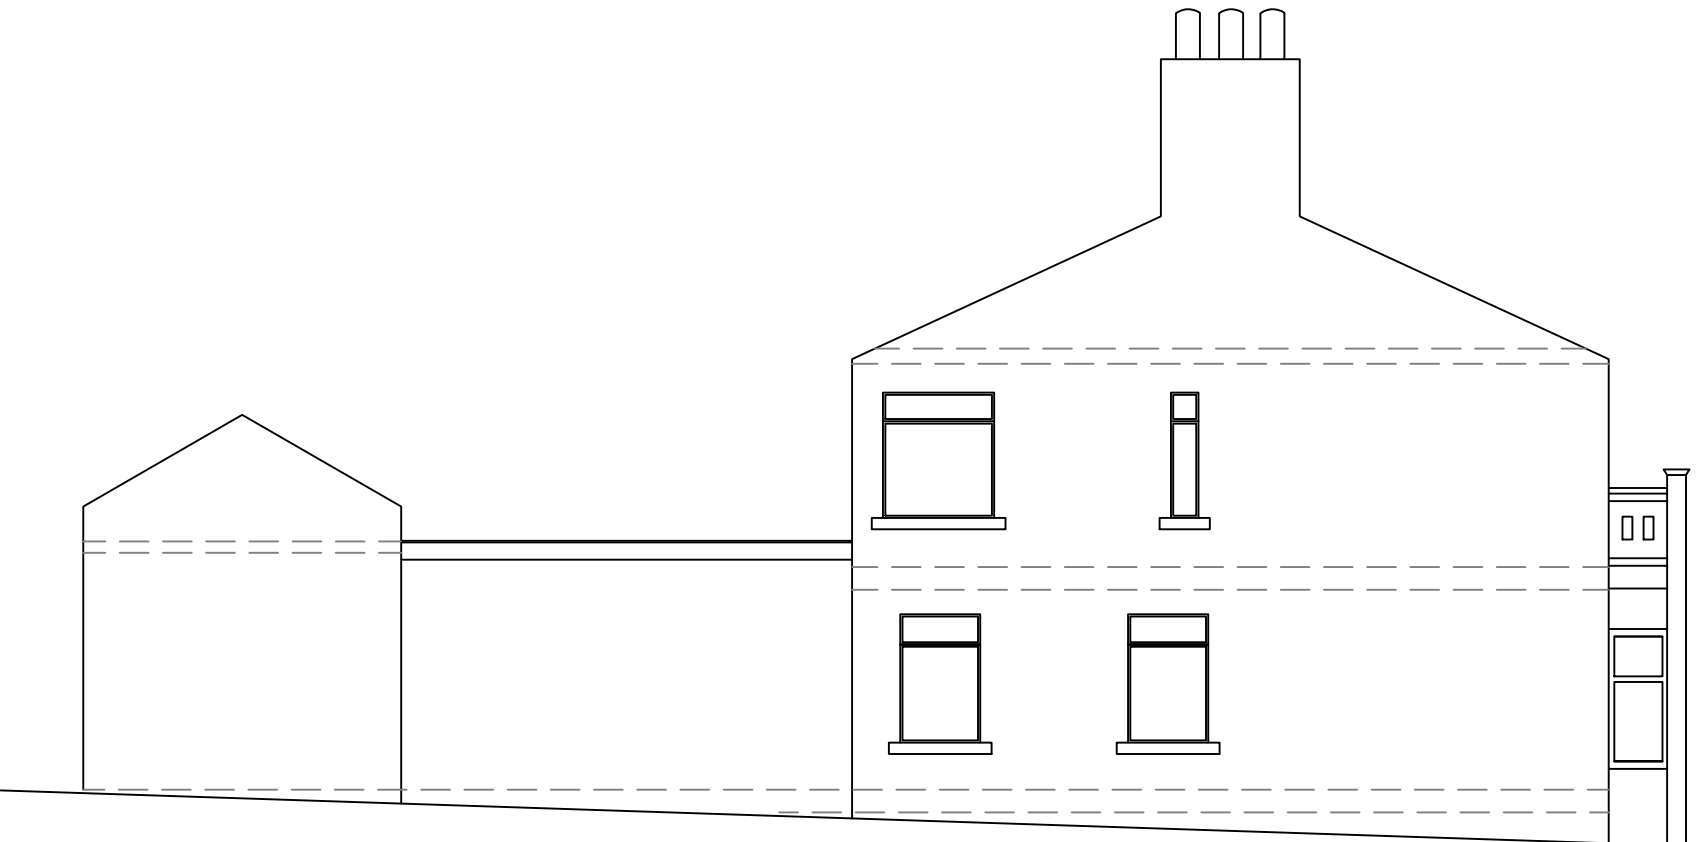

side elevation

Howard Keast
Proposed Development
Cask and Feather
No1 Oldham Road
Rochdale

Elevations as Existing
Sheet 02

work to figured dimensions

© CJ Partnership owns the copyright of this design /
drawing which must not be reproduced in whole or in
part without the written permission of CJ Partnership

contract no

3562 05

drawn by

drawing no

date

May 2021

revision

scale @ A3

1:100

Revisions:
A.

Blue Pit Mill Queensway
Castleton Rochdale OL11 2PG

+44 (0)1706 631347
info@cjpartnership.com
www.cjpartnership.com

