
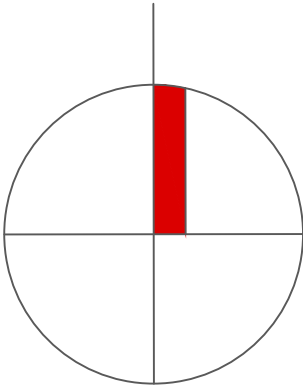
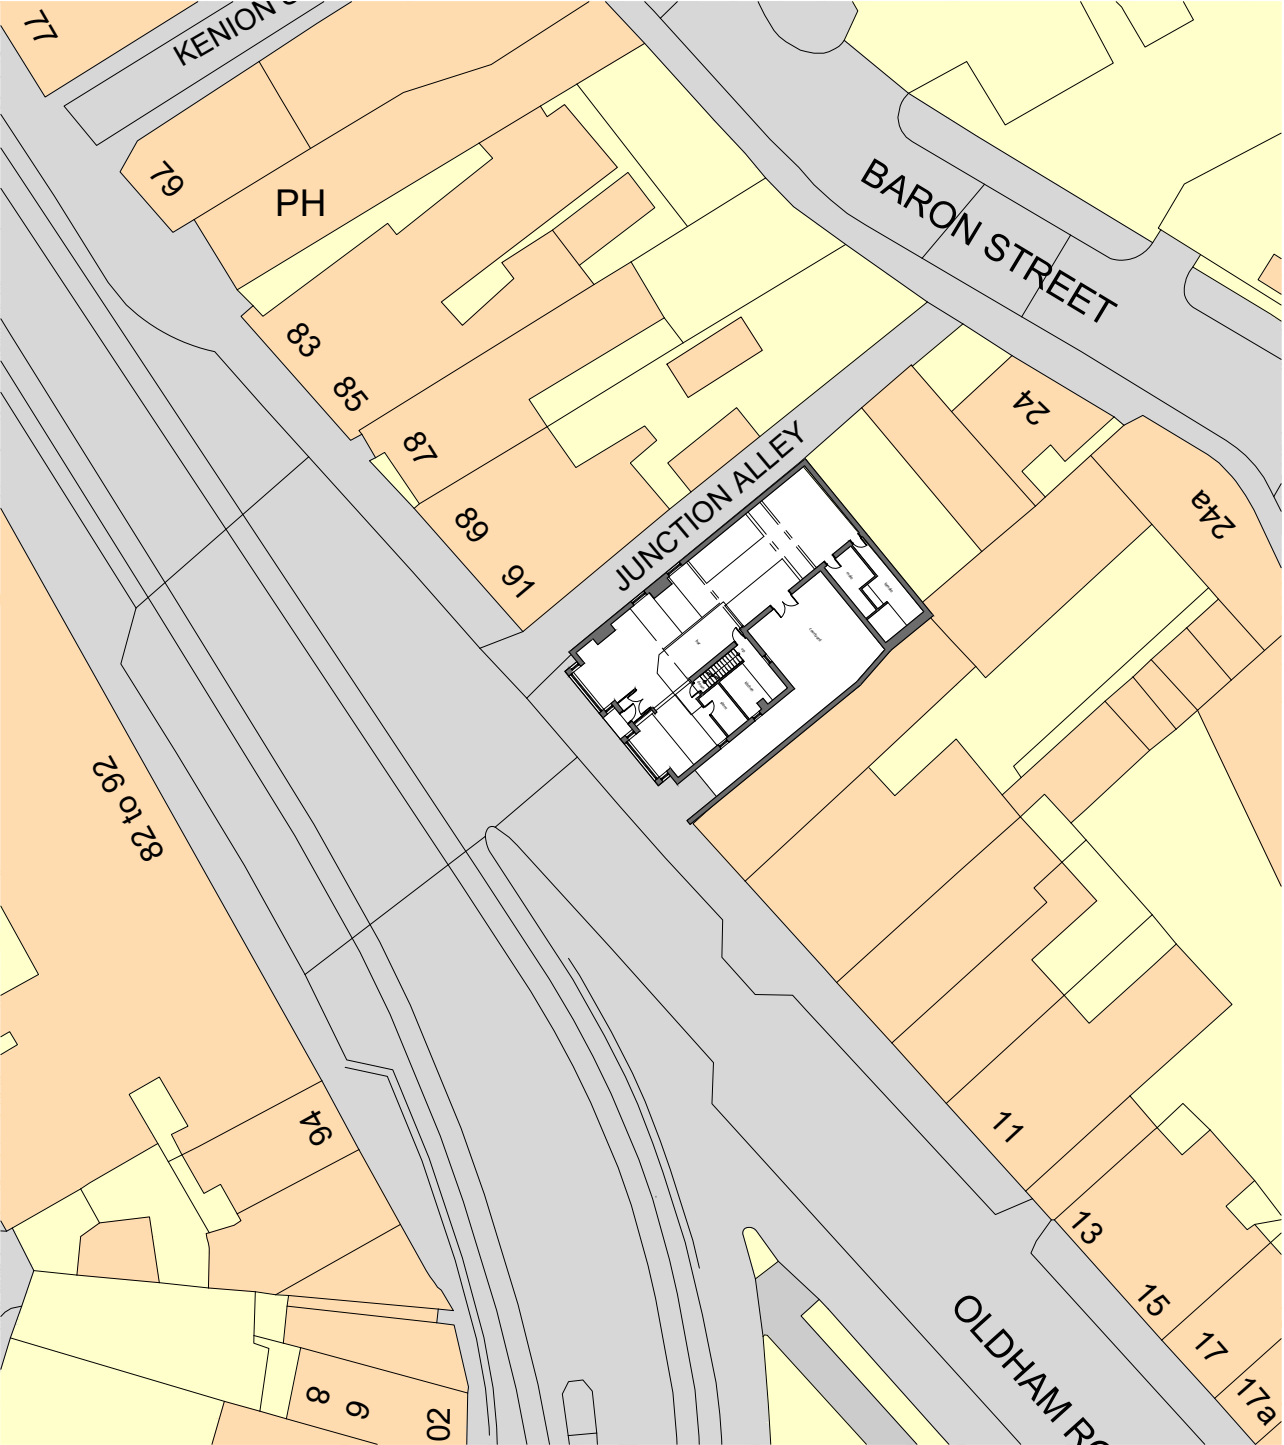


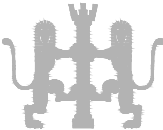

**Note:survey by others, all dimensions
to be checked on site for accuracy.**

Howard Keast Proposed Development Cask and Feather No1 Oldham Road Rochdale	Site Plan as Existing	contract no	drawing no	revision	Blue Pit Mill Queensway Castleton Rochdale OL11 2PG +44 (0)1706 631347 info@cjpartnership.com www.cjpartnership.com	CJPARTNERSHIP ENVIRONMENTAL ARCHITECTS 
	work to figured dimensions	3562	10			
	© CJ Partnership owns the copyright of this design / drawing which must not be reproduced in whole or in part without the written permission of CJ Partnership	drawn by	date May 2021	scale @ A3 1:500 Revisions: A.		