




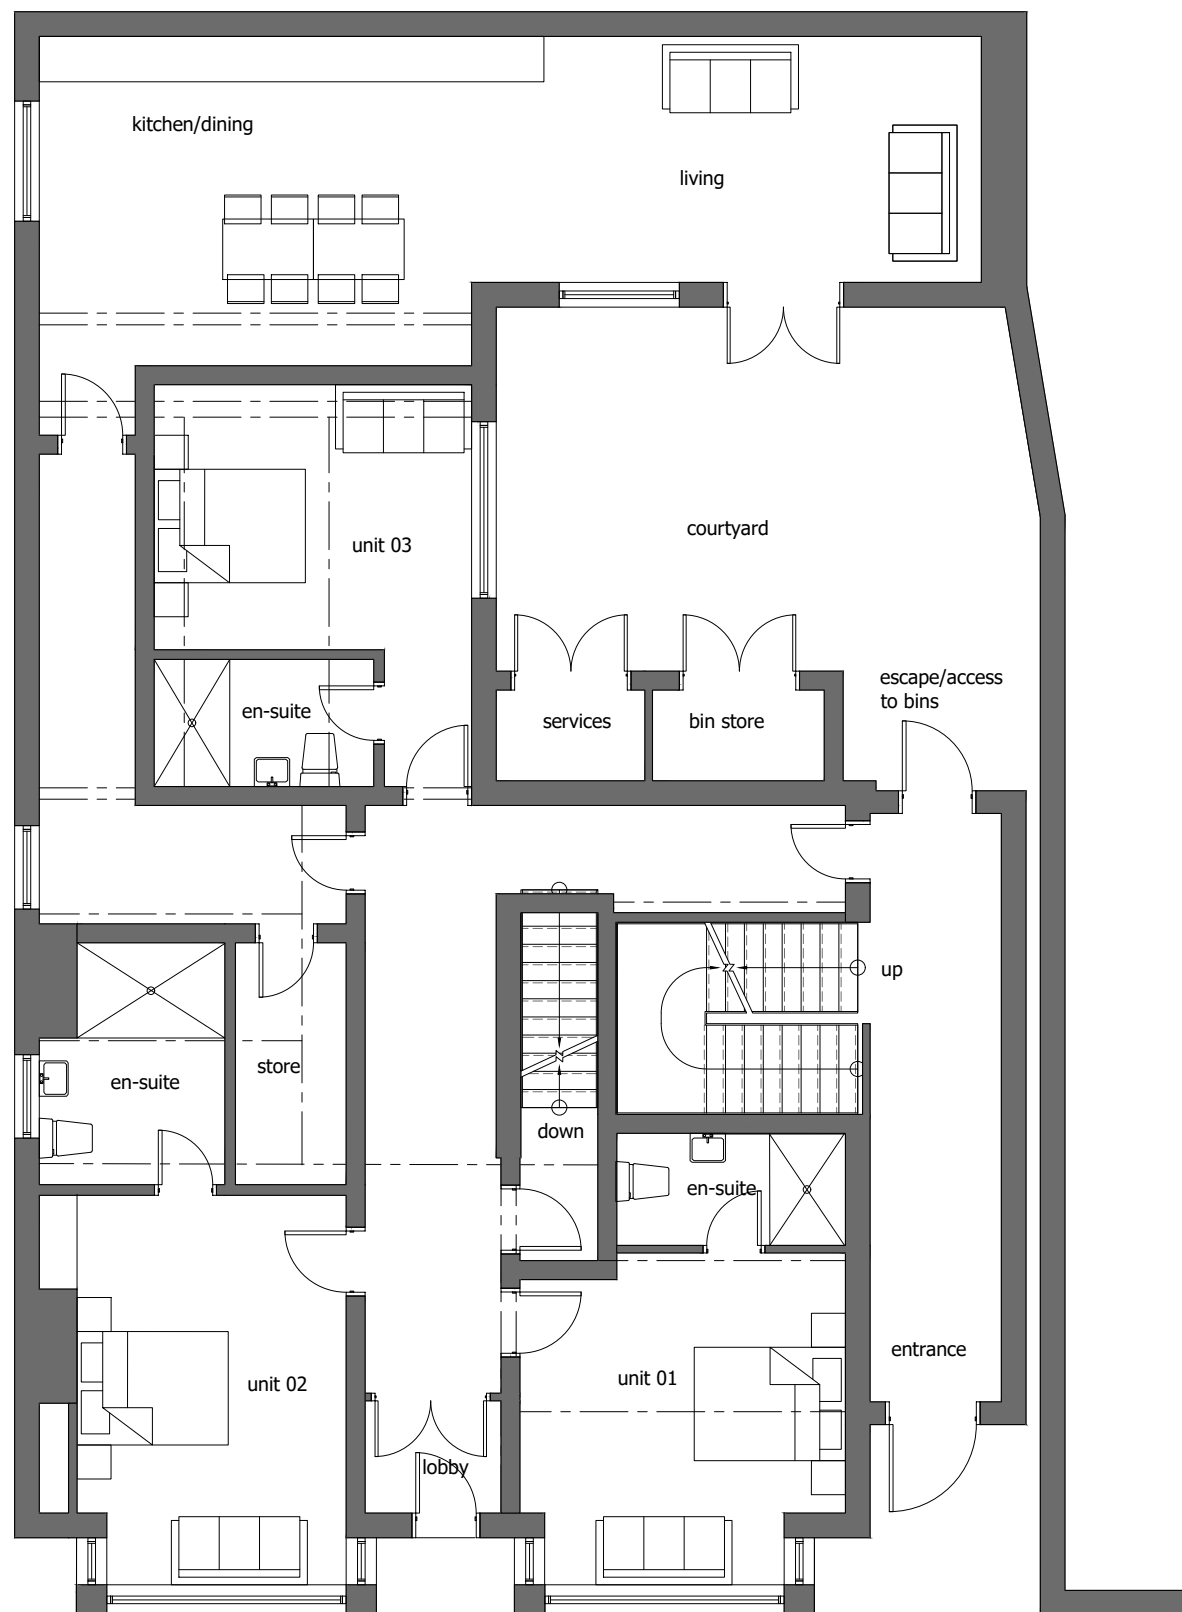

ground floor plan

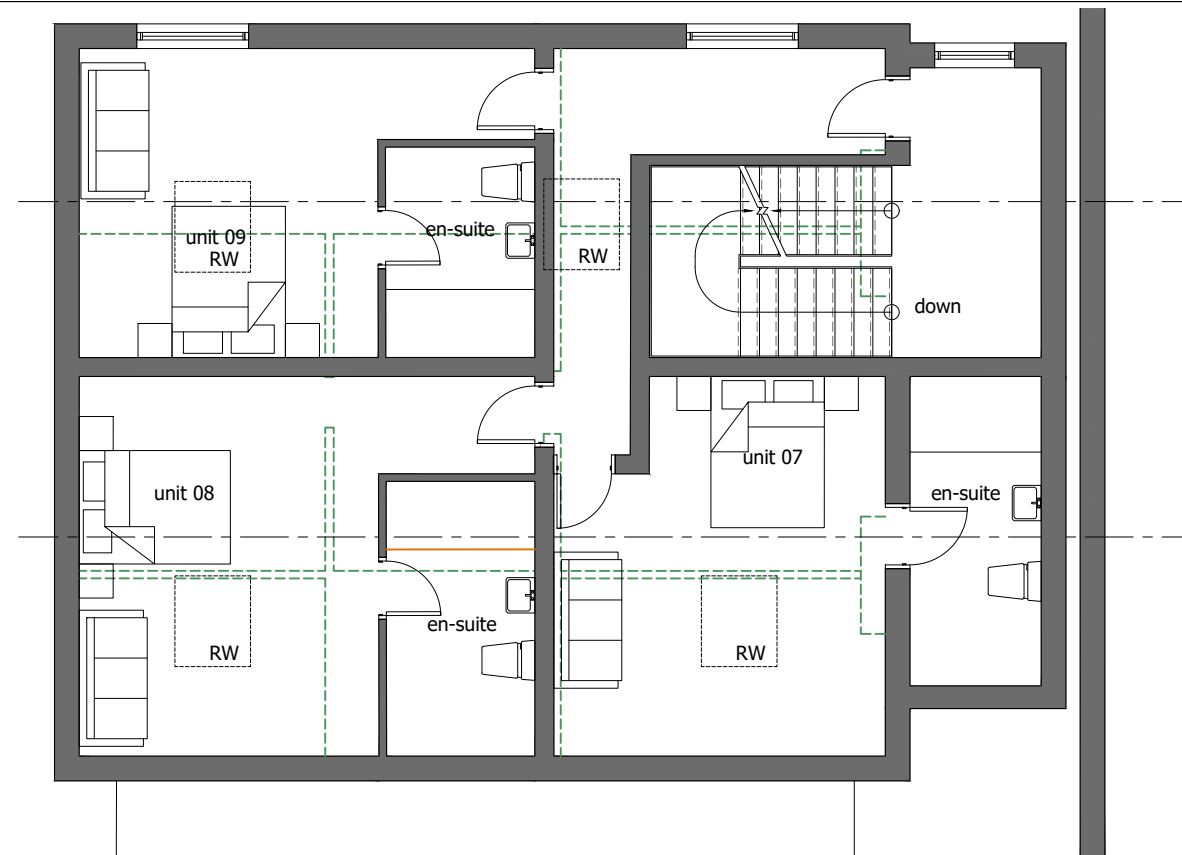

second floor plan

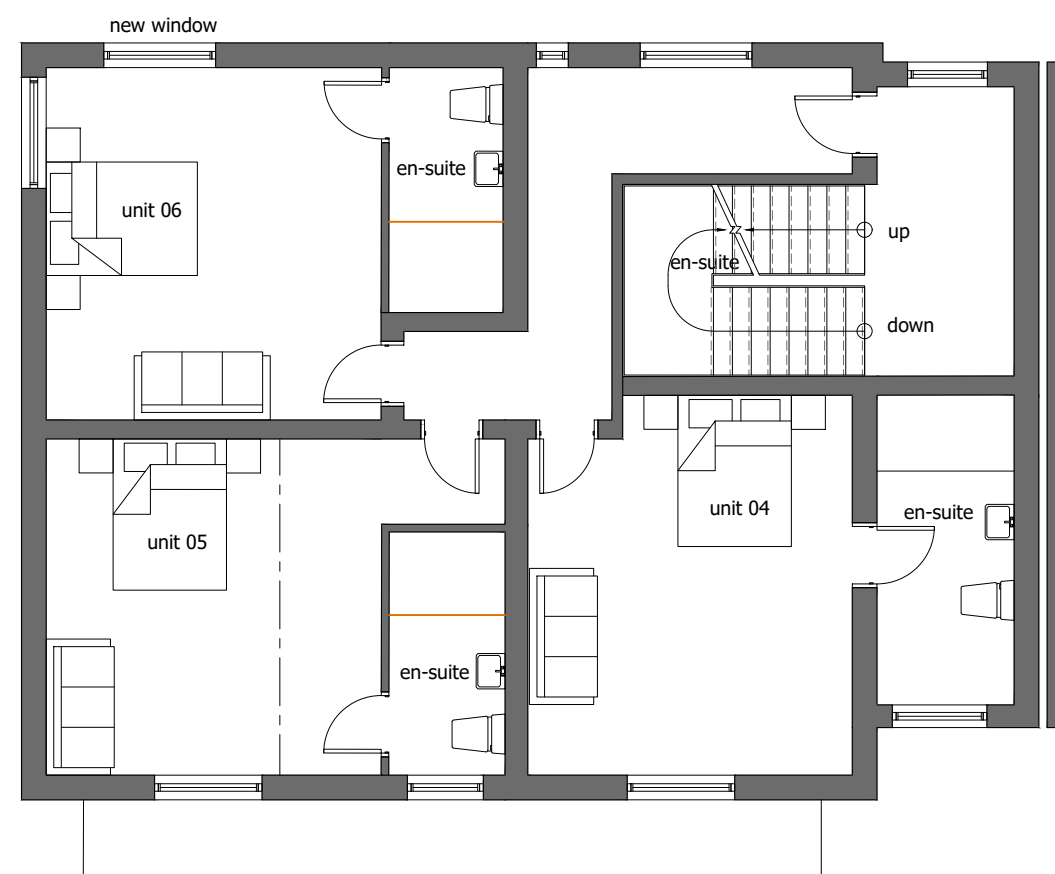

first floor plan

Howard Keast
Proposed Development
Cask and Feather
No1 Oldham Road
Rochdale

Plans as Proposed
Boutique HMO

work to figured dimensions

© CJ Partnership owns the copyright of this design /
drawing which must not be reproduced in whole or in
part without the written permission of CJ Partnership

contract no

3562

drawn by

drawing no

13

date

September 2025

revision

A

scale @ A3

1:100

Revisions:
A. Escape stair, first and second floor arrangements amended.PDC.October
2025

Blue Pit Mill Queensway
Castleton Rochdale OL11 2PG

+44 (0)1706 631347
info@cjpartnership.com
www.cjpartnership.com

CJPARTNERSHIP
ENVIRONMENTAL ARCHITECTS

