



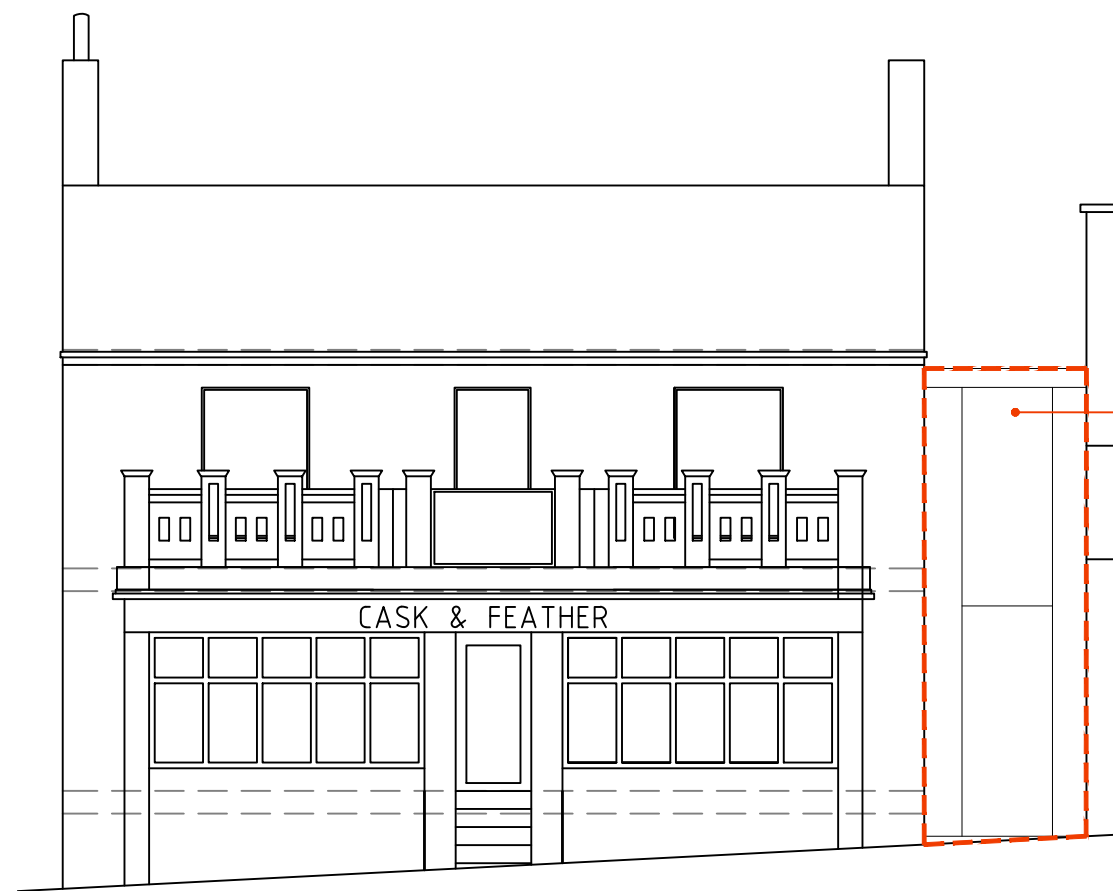


front elevation

Note:survey by others, all dimensions to be checked on site for accuracy.

footings and walls (red dotted line) up to 3m high constructed with openings as per previous application (see elevations)

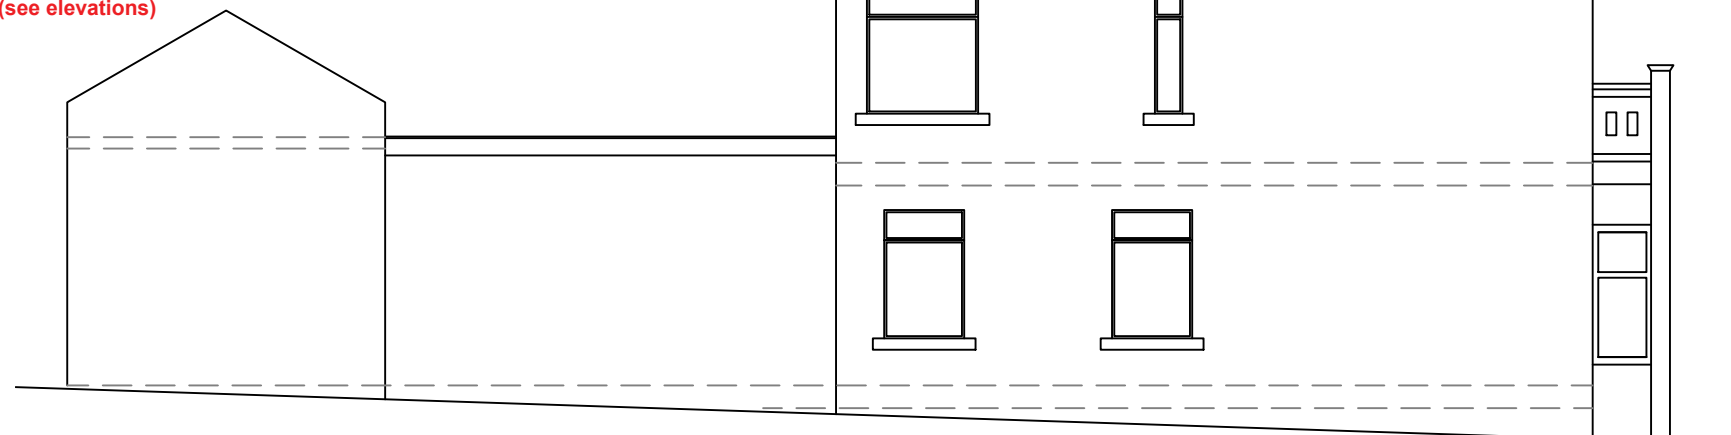


side elevation

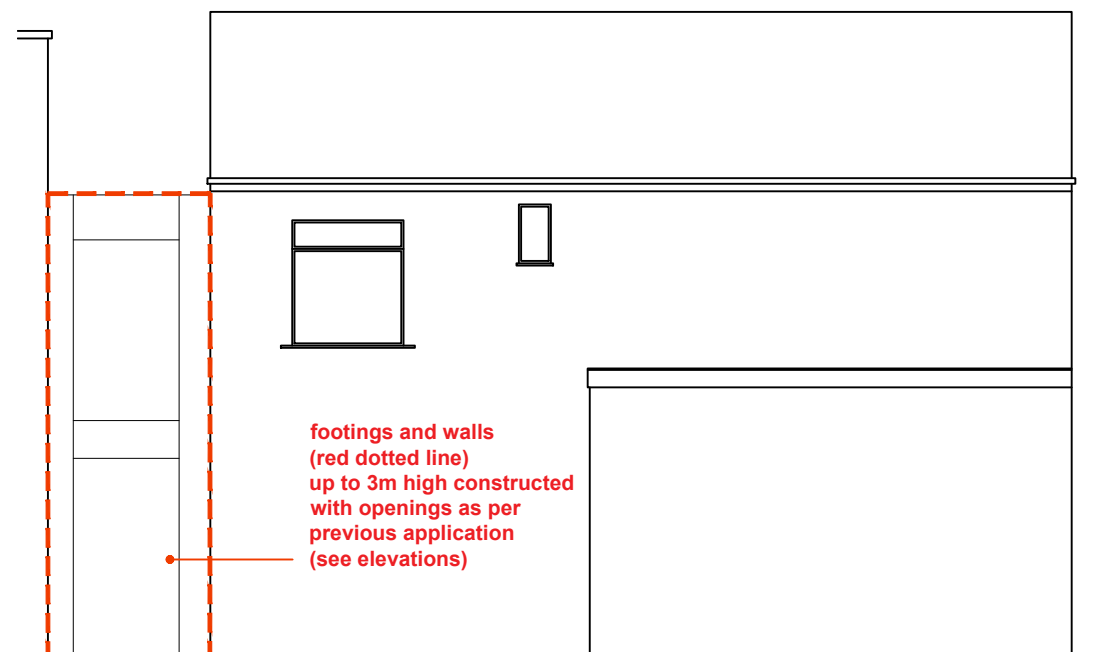

rear elevation

footings and walls (red dotted line) up to 3m high constructed with openings as per previous application (see elevations)

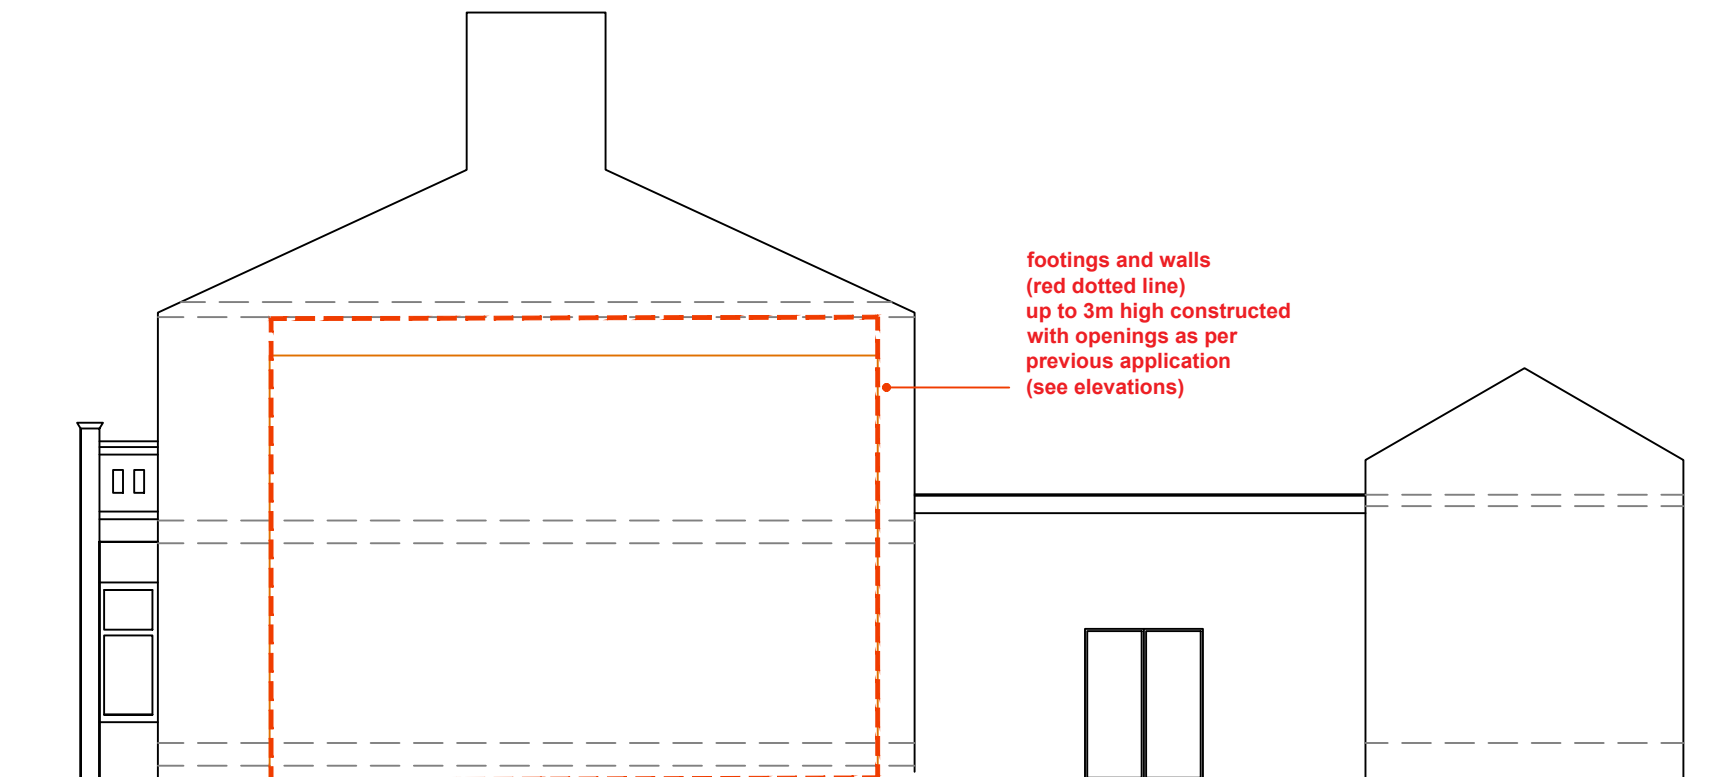

side elevation

footings and walls (red dotted line) up to 3m high constructed with openings as per previous application (see elevations)



Howard Keast
Proposed Development
Cask and Feather
No1 Oldham Road
Rochdale

Elevations as Existing
Sheet 01

work to figured dimensions

© CJ Partnership owns the copyright of this design / drawing which must not be reproduced in whole or in part without the written permission of CJ Partnership

contract no

3562 04

drawn by

drawing no

date
May 2021

revision

C

scale @ A3
1:100

Revisions:
A. Scale bar added.PDC,October 2025
B. Front and rear elevations up-dated to include the partially constructed staircase extension.December 2025.
C. Out-Line of constructed areas added.PDC,January 2026

Blue Pit Mill Queensway
Castleton Rochdale OL11 2PG

+44 (0)1706 631347
info@cjpartnership.com
www.cjpartnership.com

CJPARTNERSHIP
ENVIRONMENTAL ARCHITECTS

