


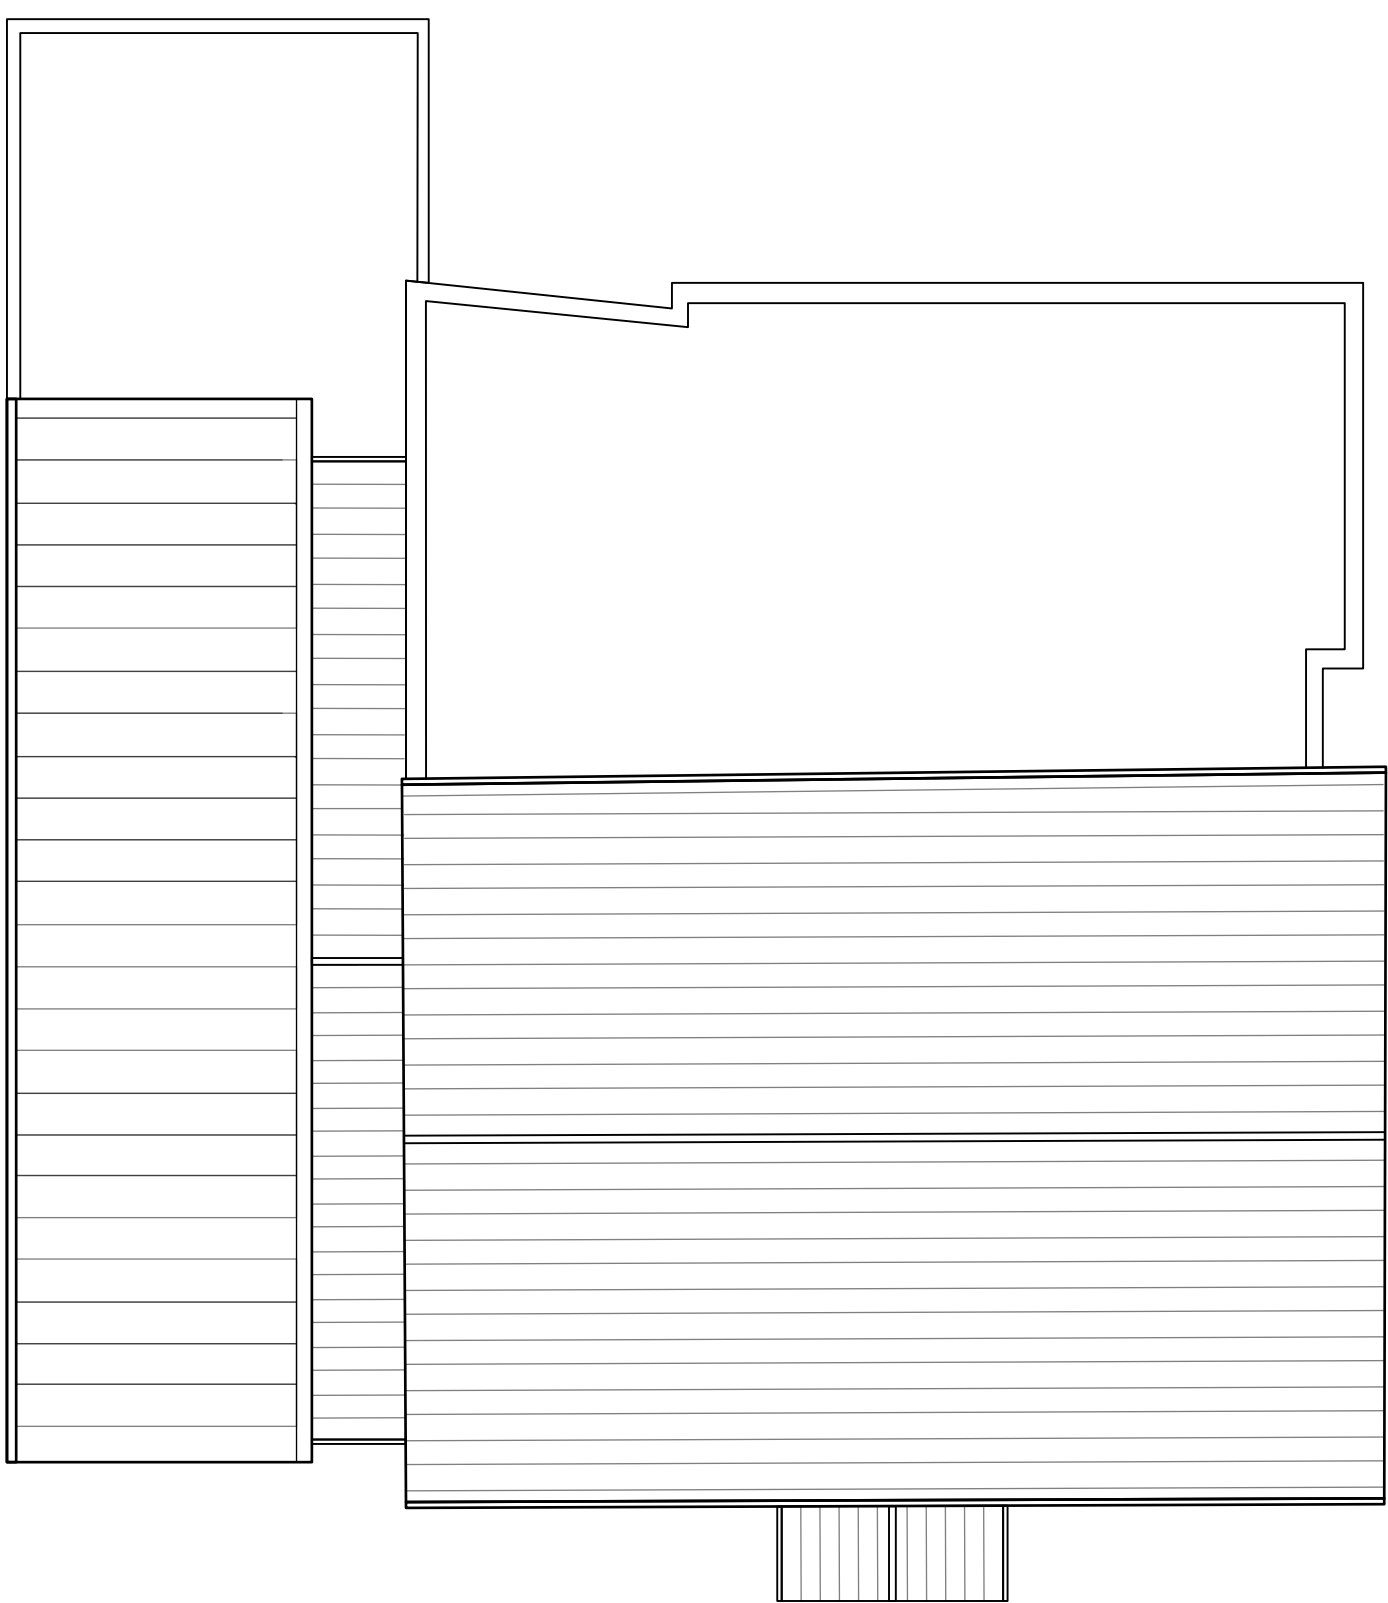


 



Location Plan
Scale 1:1250

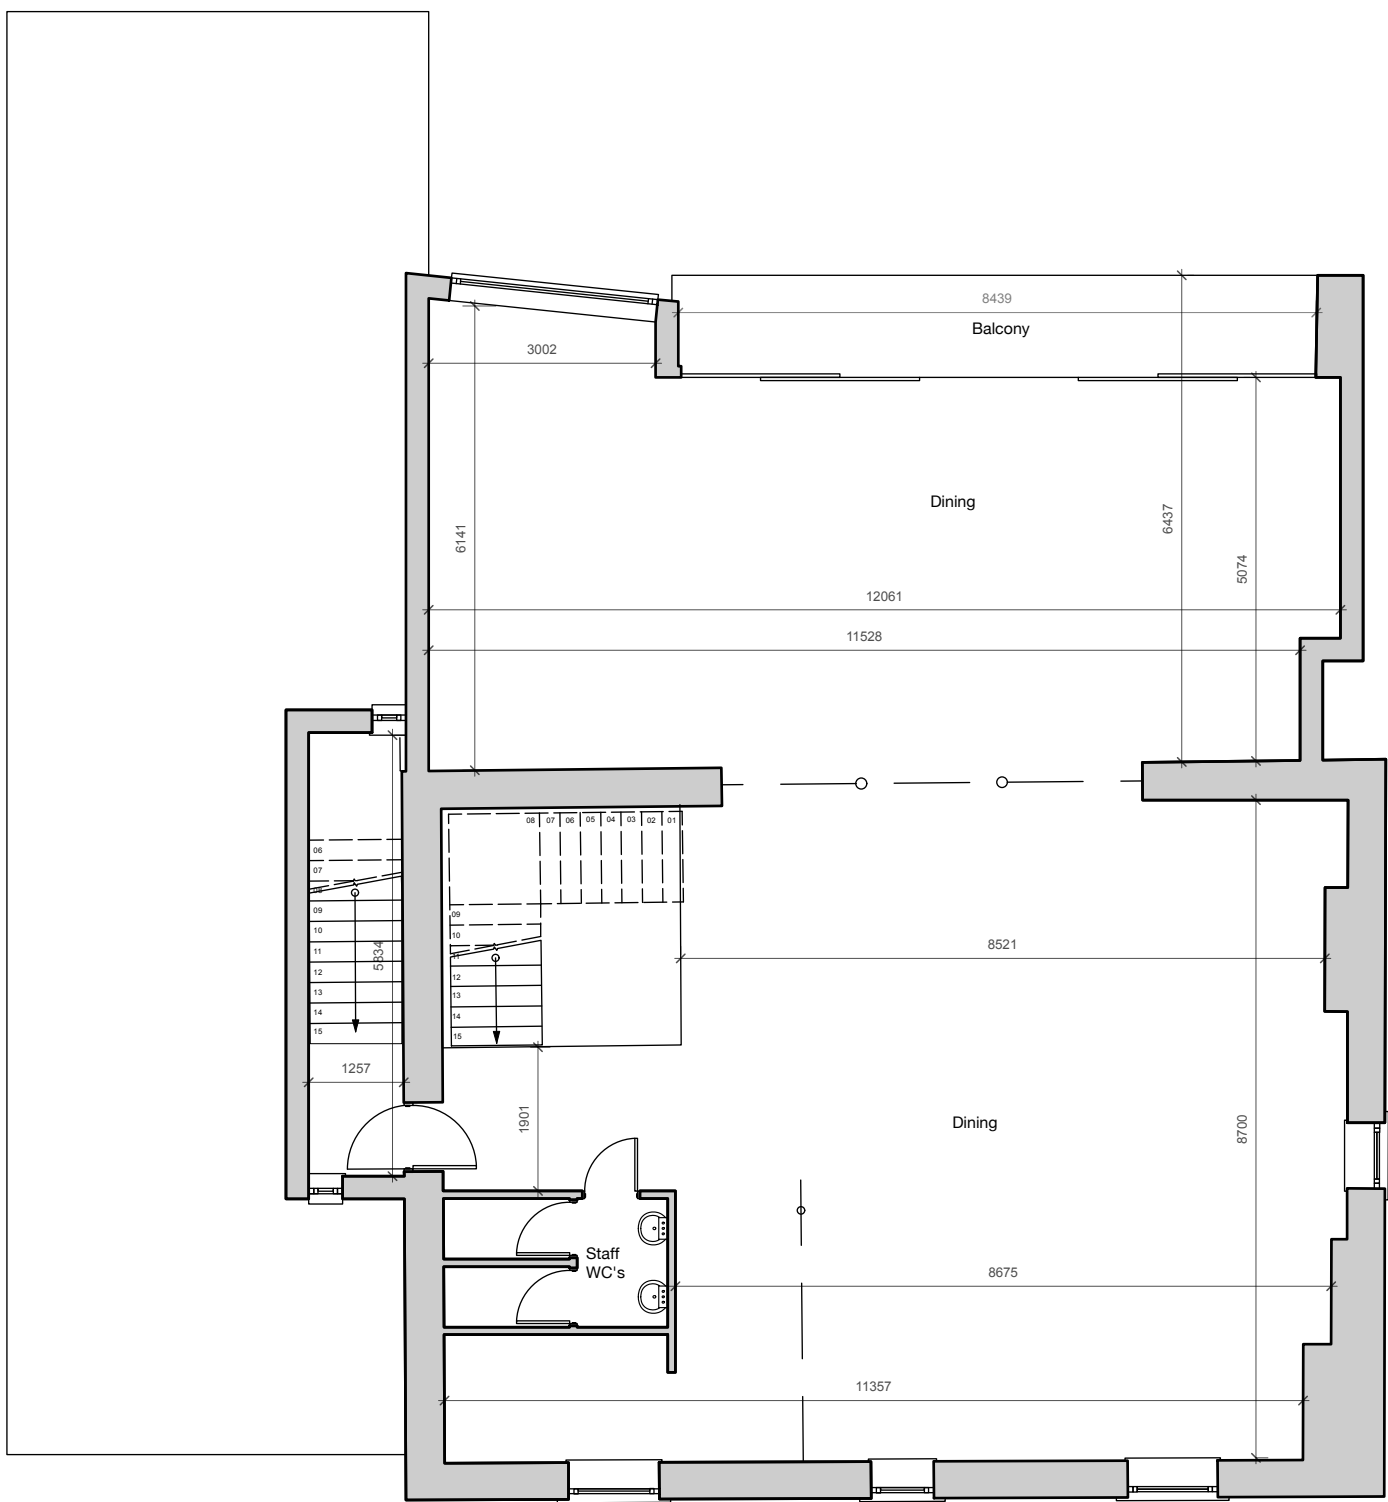


Existing Roof Plan
Scale 1:100

 

Existing First Floor Plan
Scale 1:100

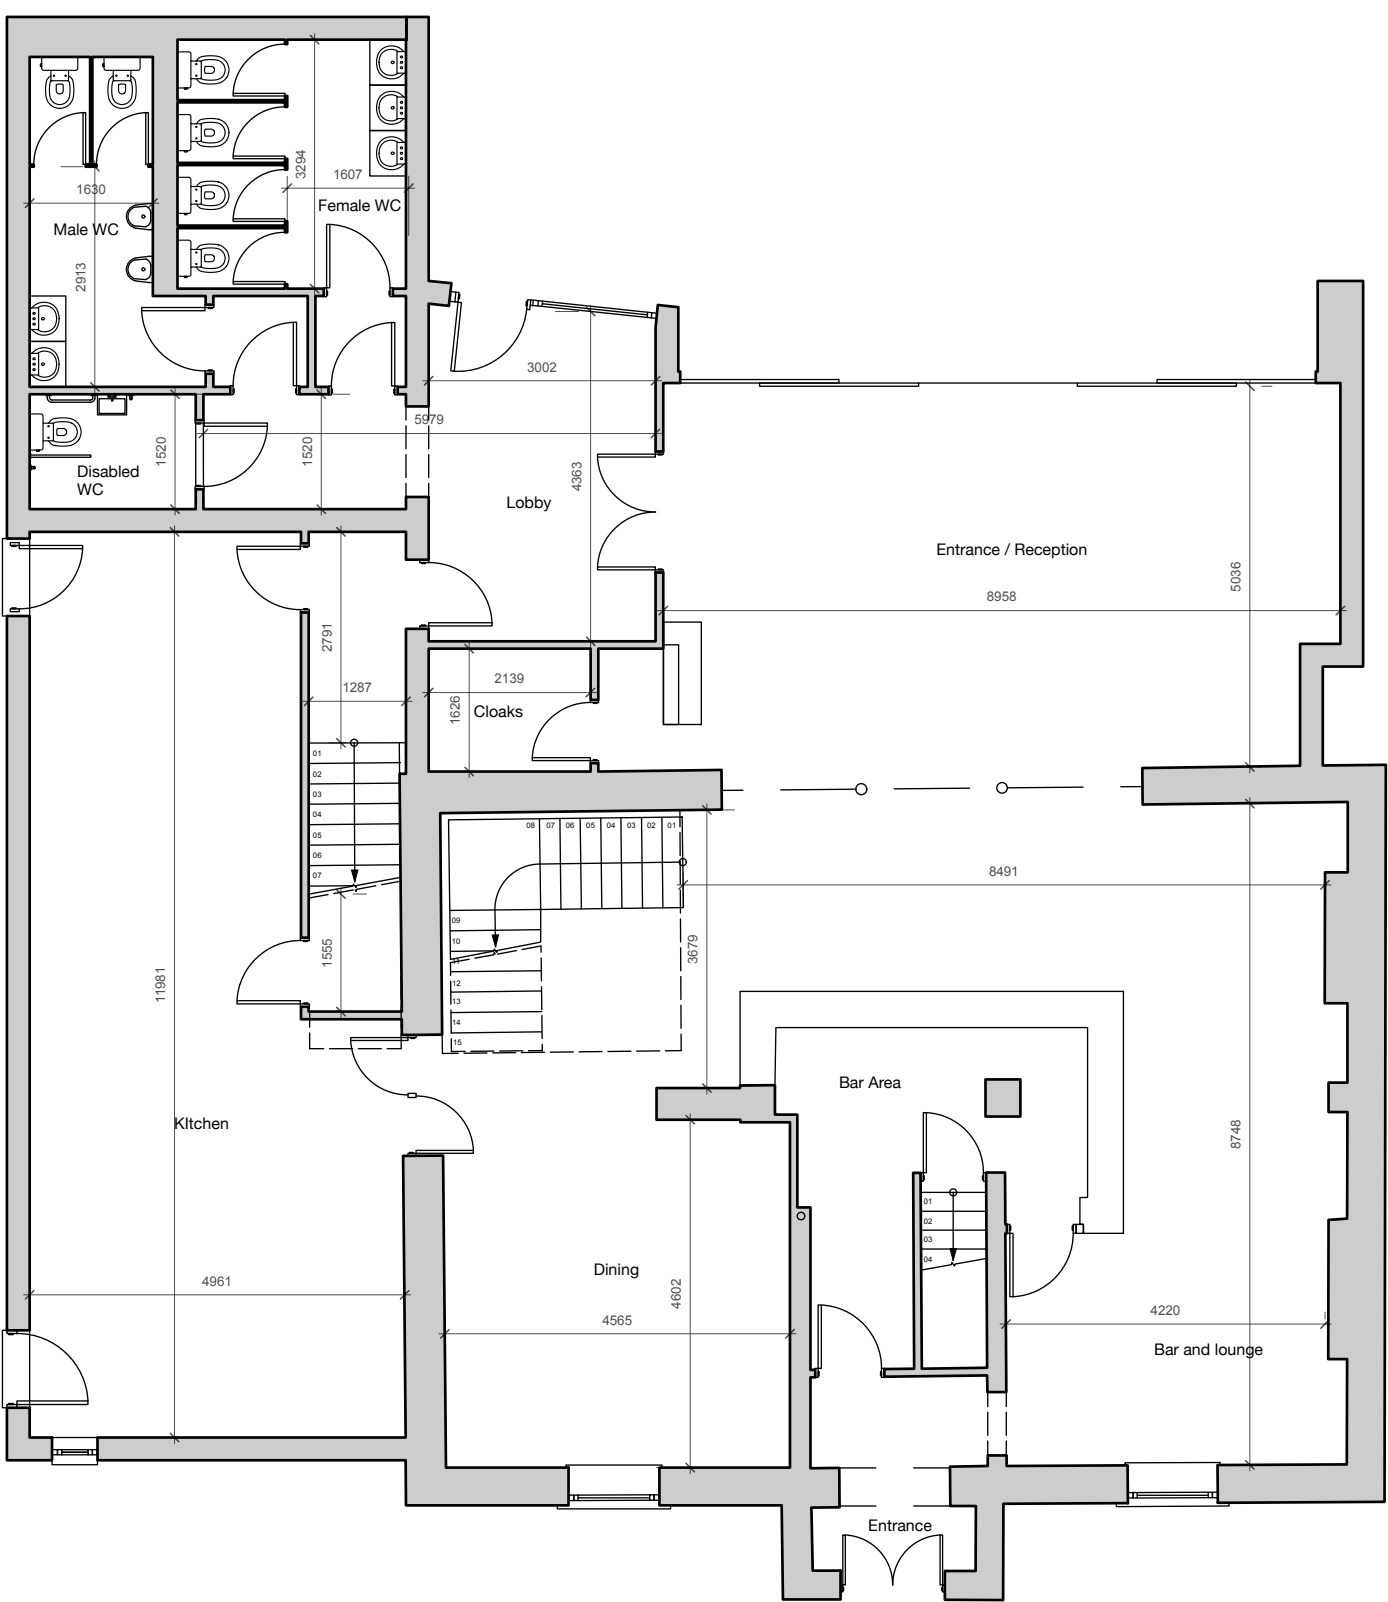 

Existing Groudn Floor Plan
Scale 1:100

 

Revision
Project
The Bird at Birtle
Address
**239 Bury And Rochdale Old Rd
Heywood OL10 4BQ**
Client
Prosperity Children's Services
Drawing
Existing Floor Plans

storaharchitecture
Chartered Architects
RIBA Chartered Practice

www.storah.com mail@storah.com 01706 813214
Scale Sheet Size Date Drawn
[Scale] ISO A1 [--]

Drawing Number Revision

25-057 - 100