




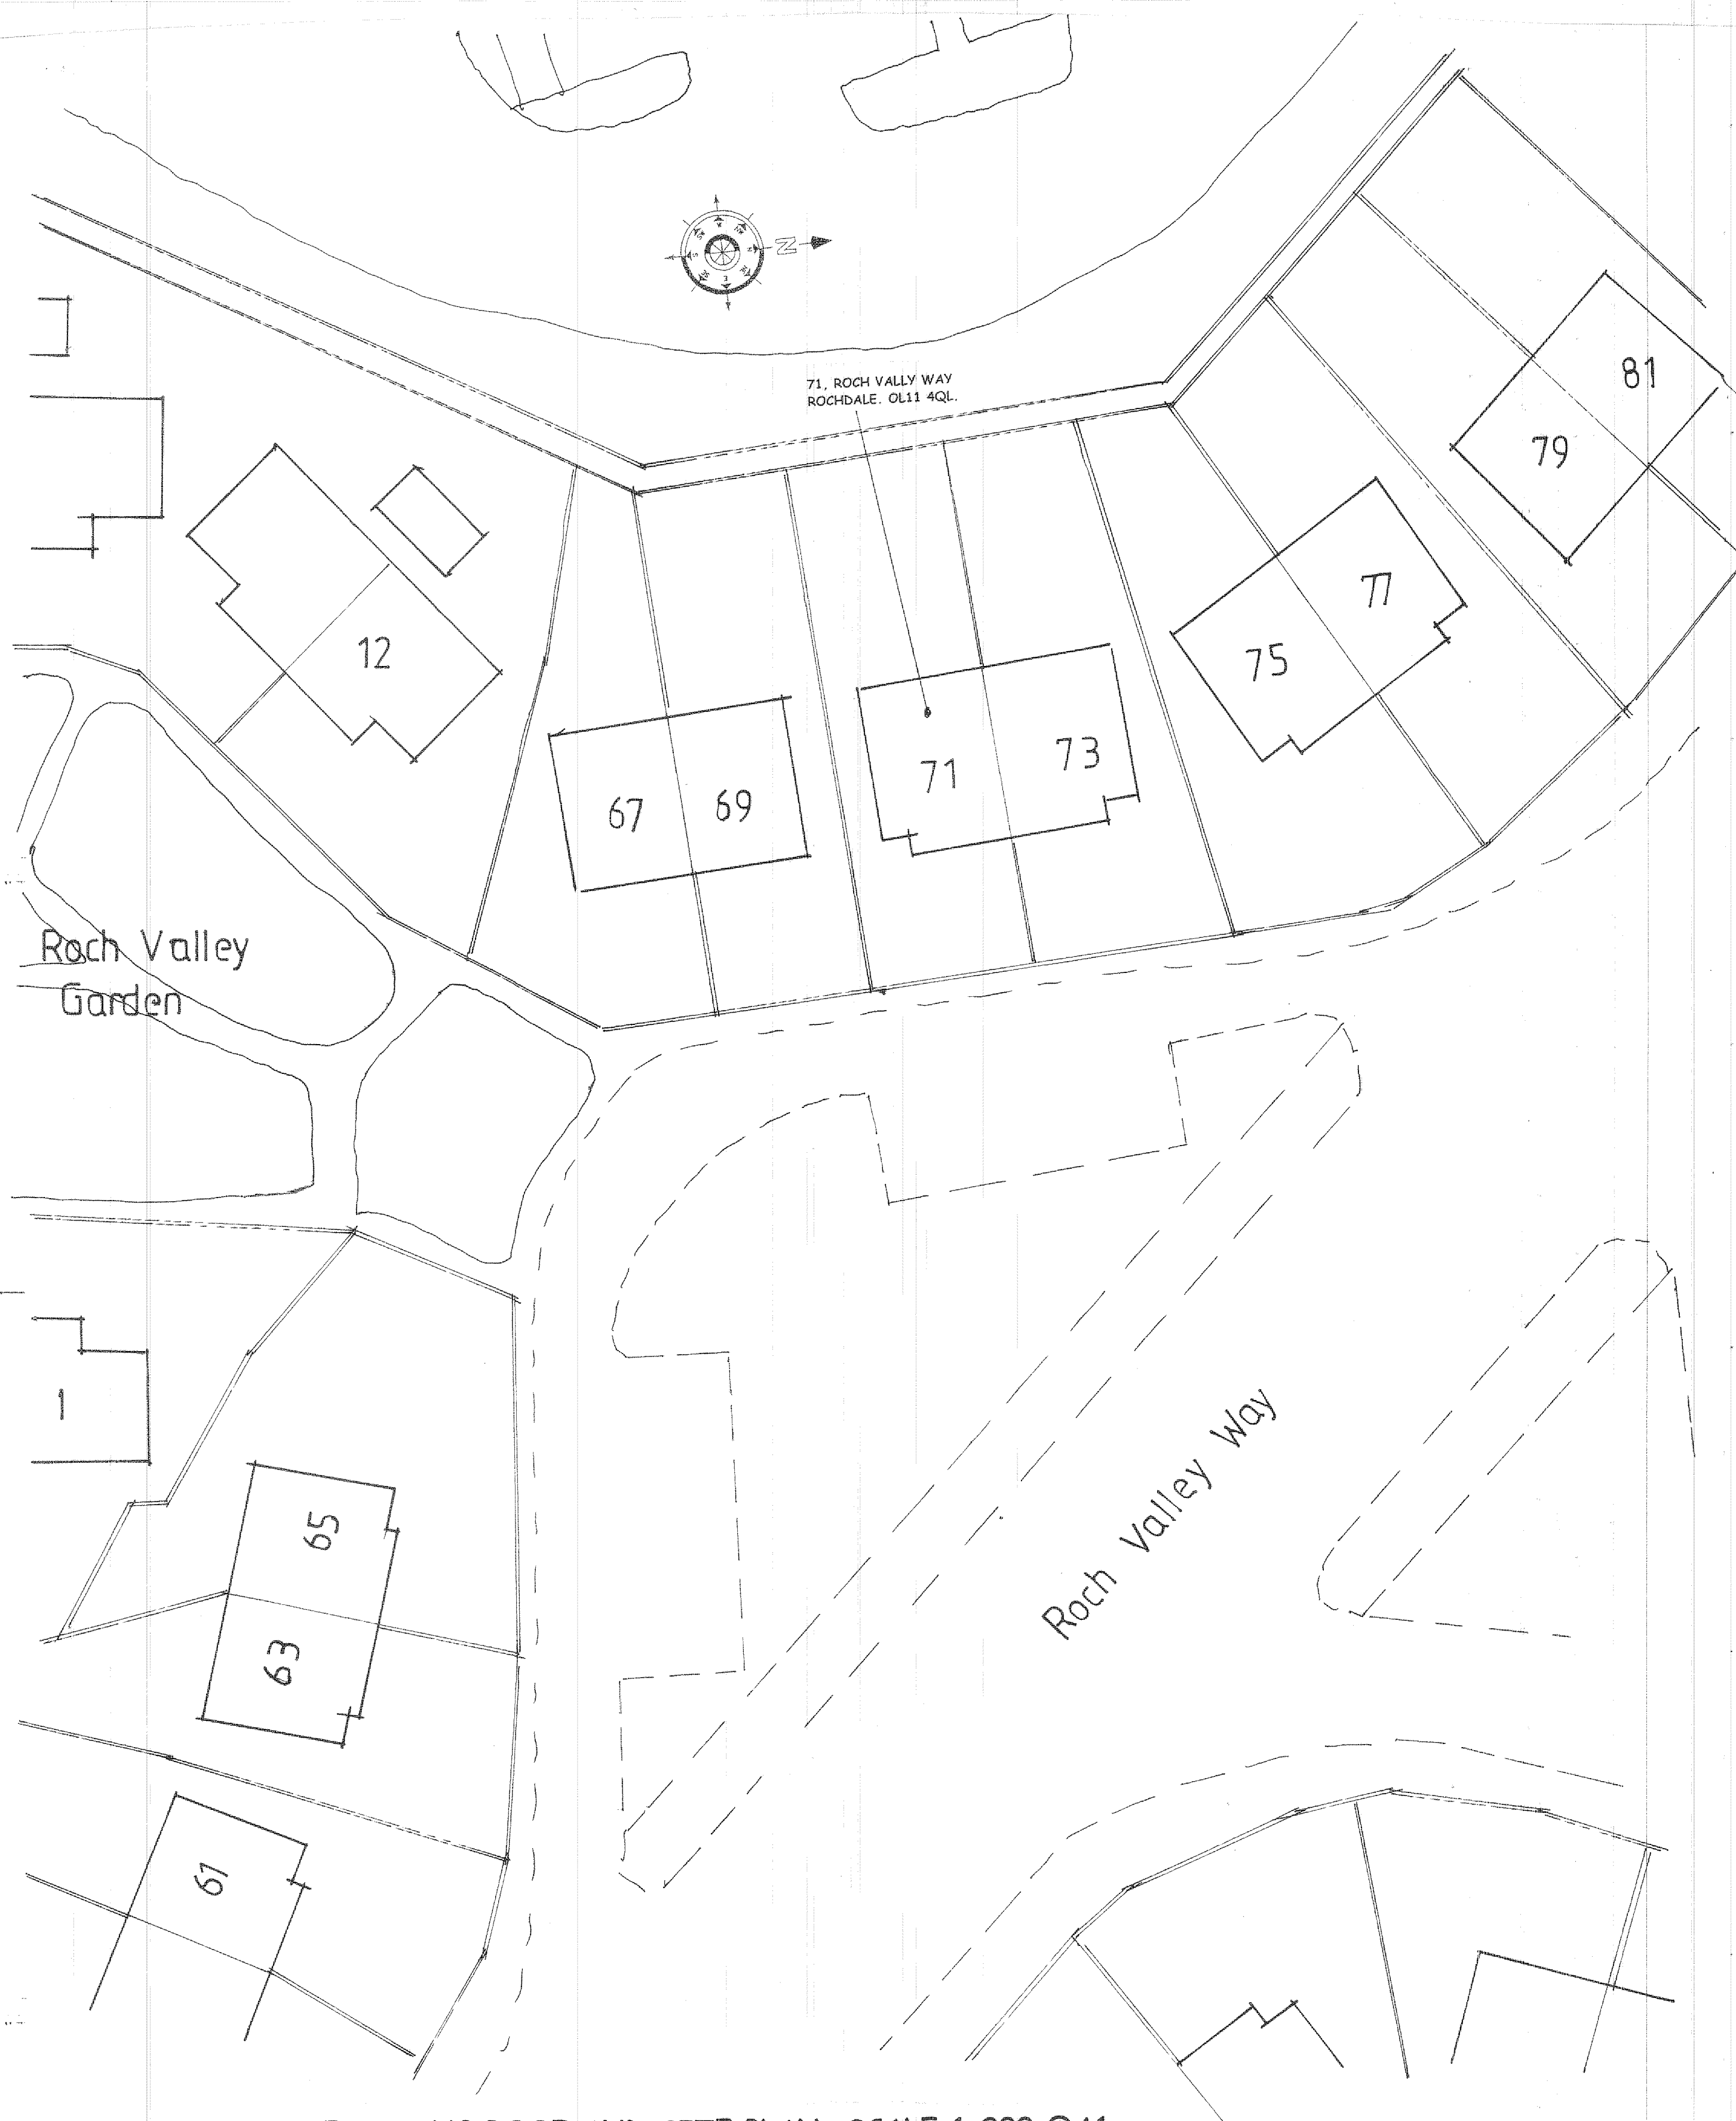

EXISTING ROOF AND SITE PLAN. SCALE 1:200 @A1

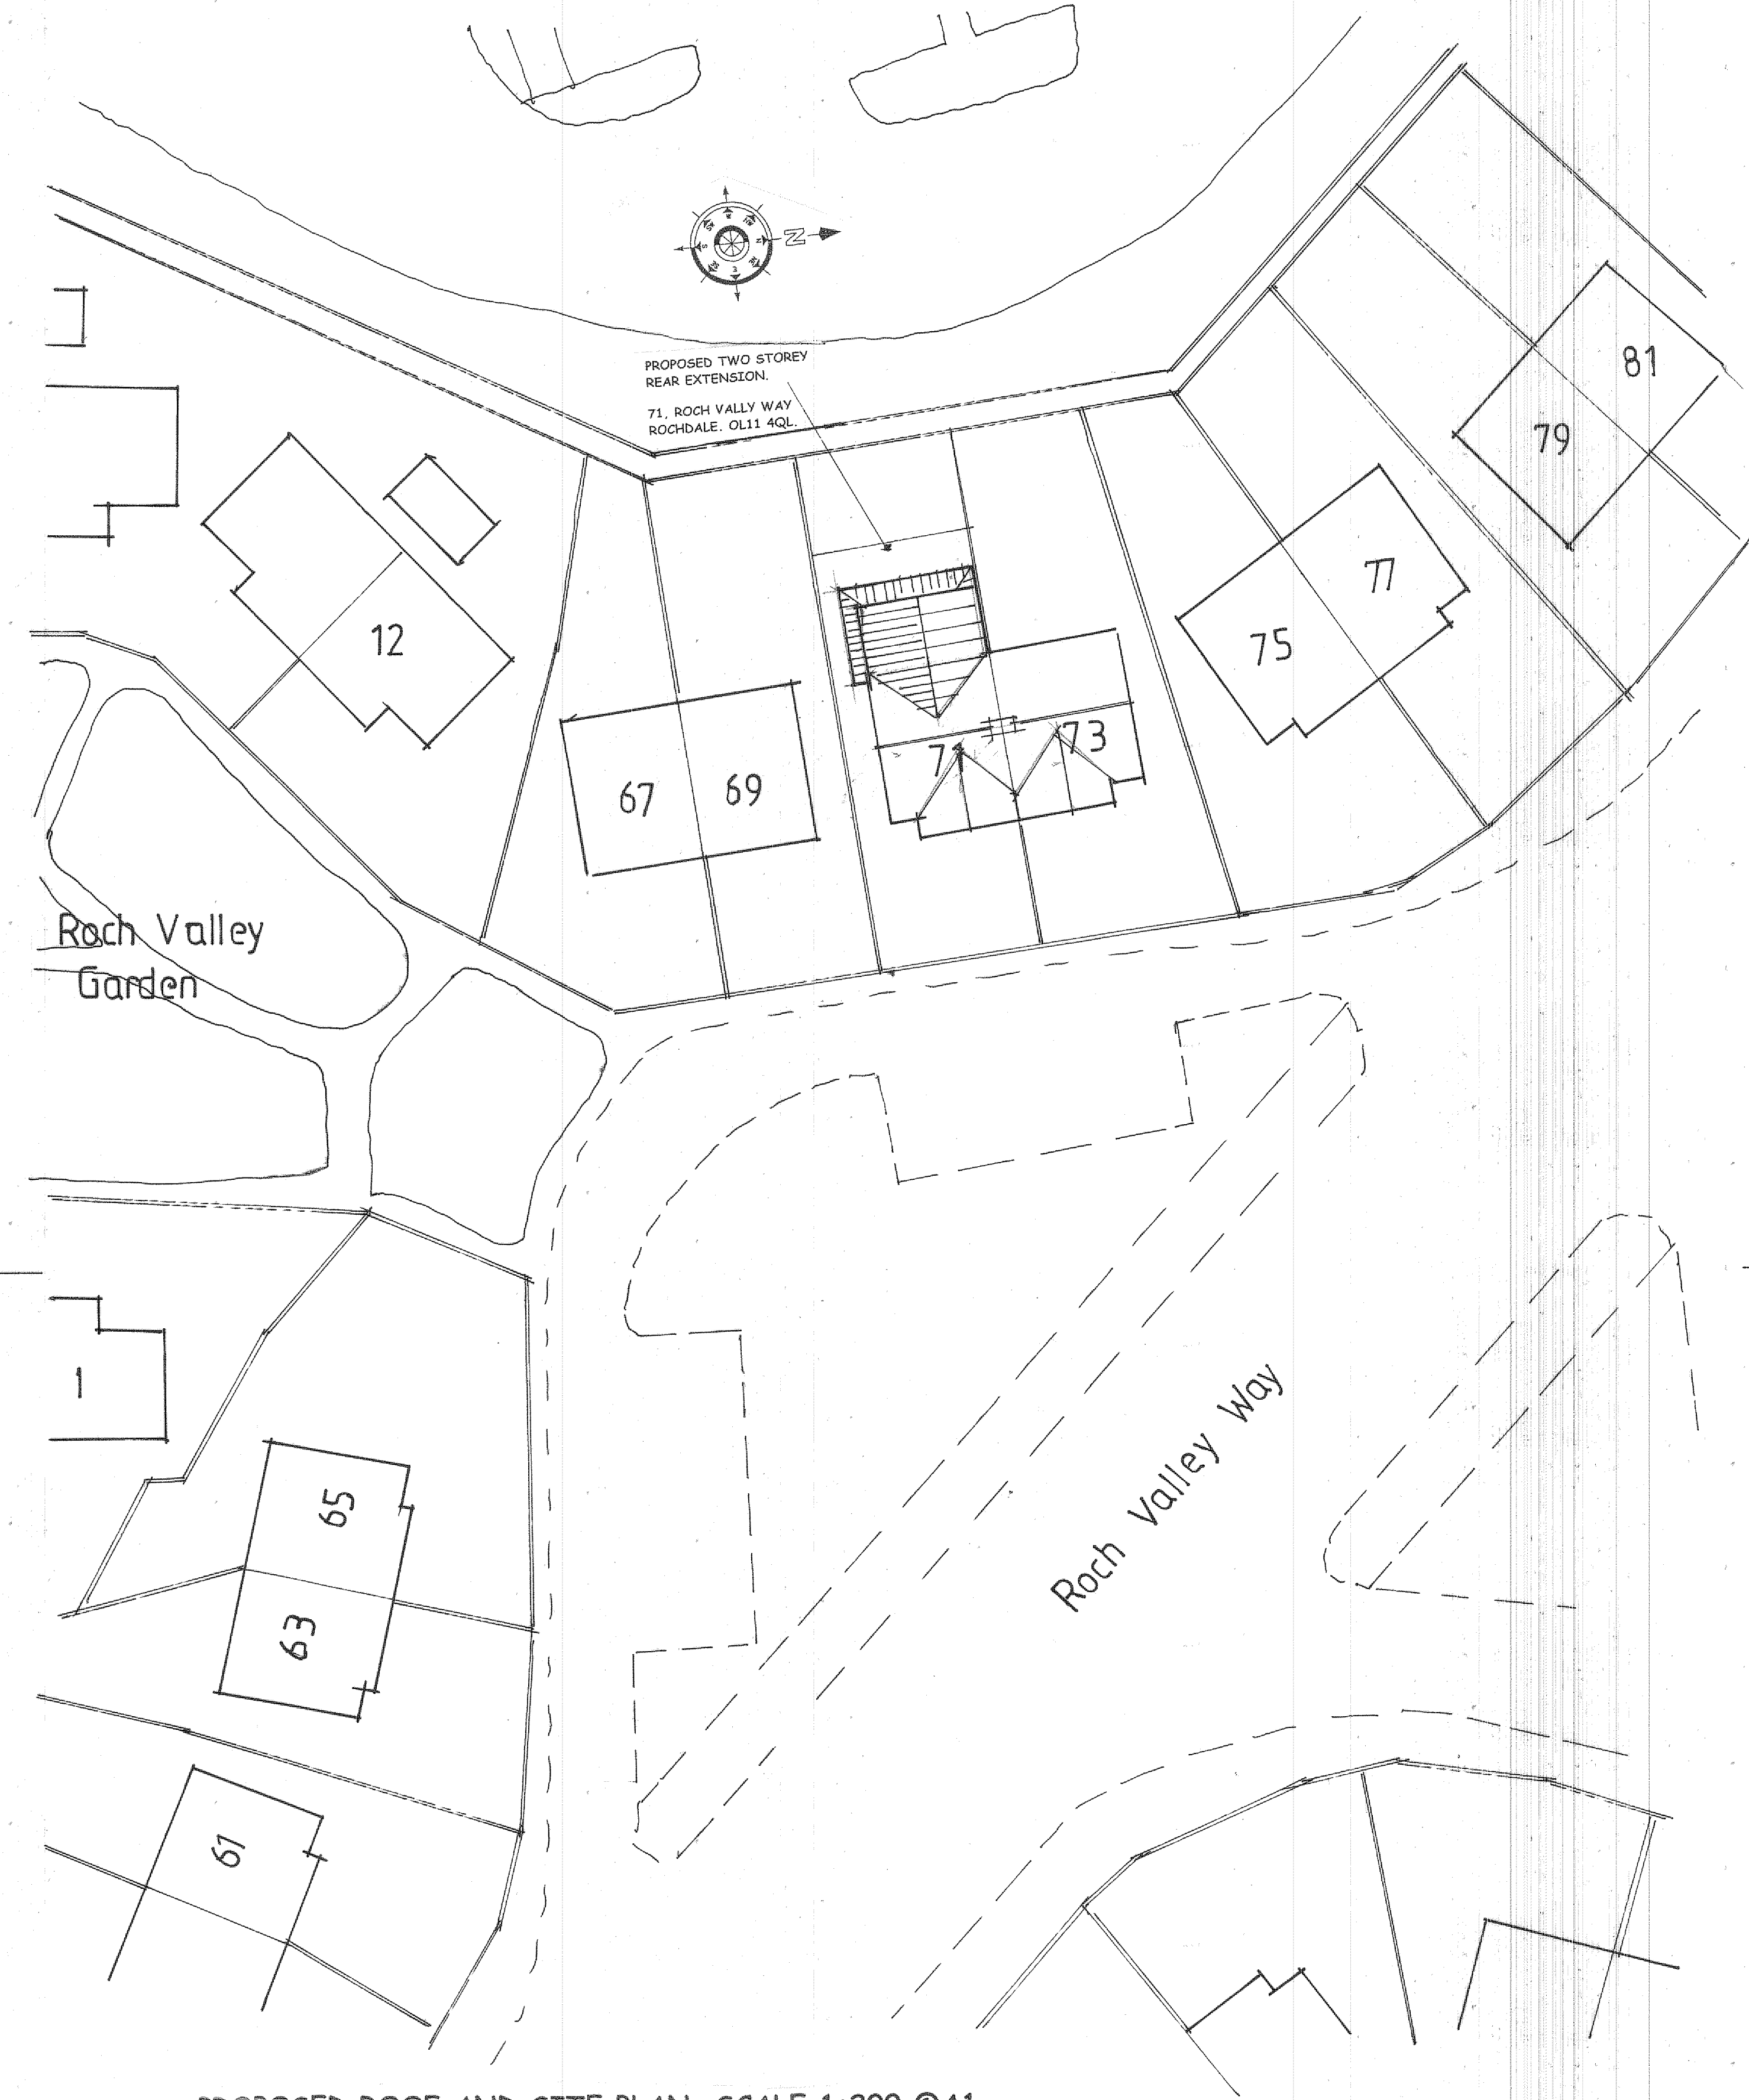

PROPOSED ROOF AND SITE PLAN. SCALE 1:200 @A1

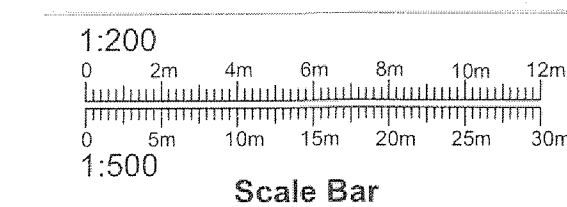

PROJECT
 PROPOSED TWO STOREY
 REAR EXTENSION.
 DRAWING TITLE
 EXISTING AND PROPOSED
 ROOF AND SITE PLAN.
 CLIENT
 MR. B. T. MOHAMMAD.
 ADDRESS
 71, ROCH VALLEY WAY,
 ROCHDALE. OL11 4QL.
 SCALE
 SCALE 1:200@A1
 DRAWING No
 CL 11255957/5.
 DATE
 NOV 2025.