




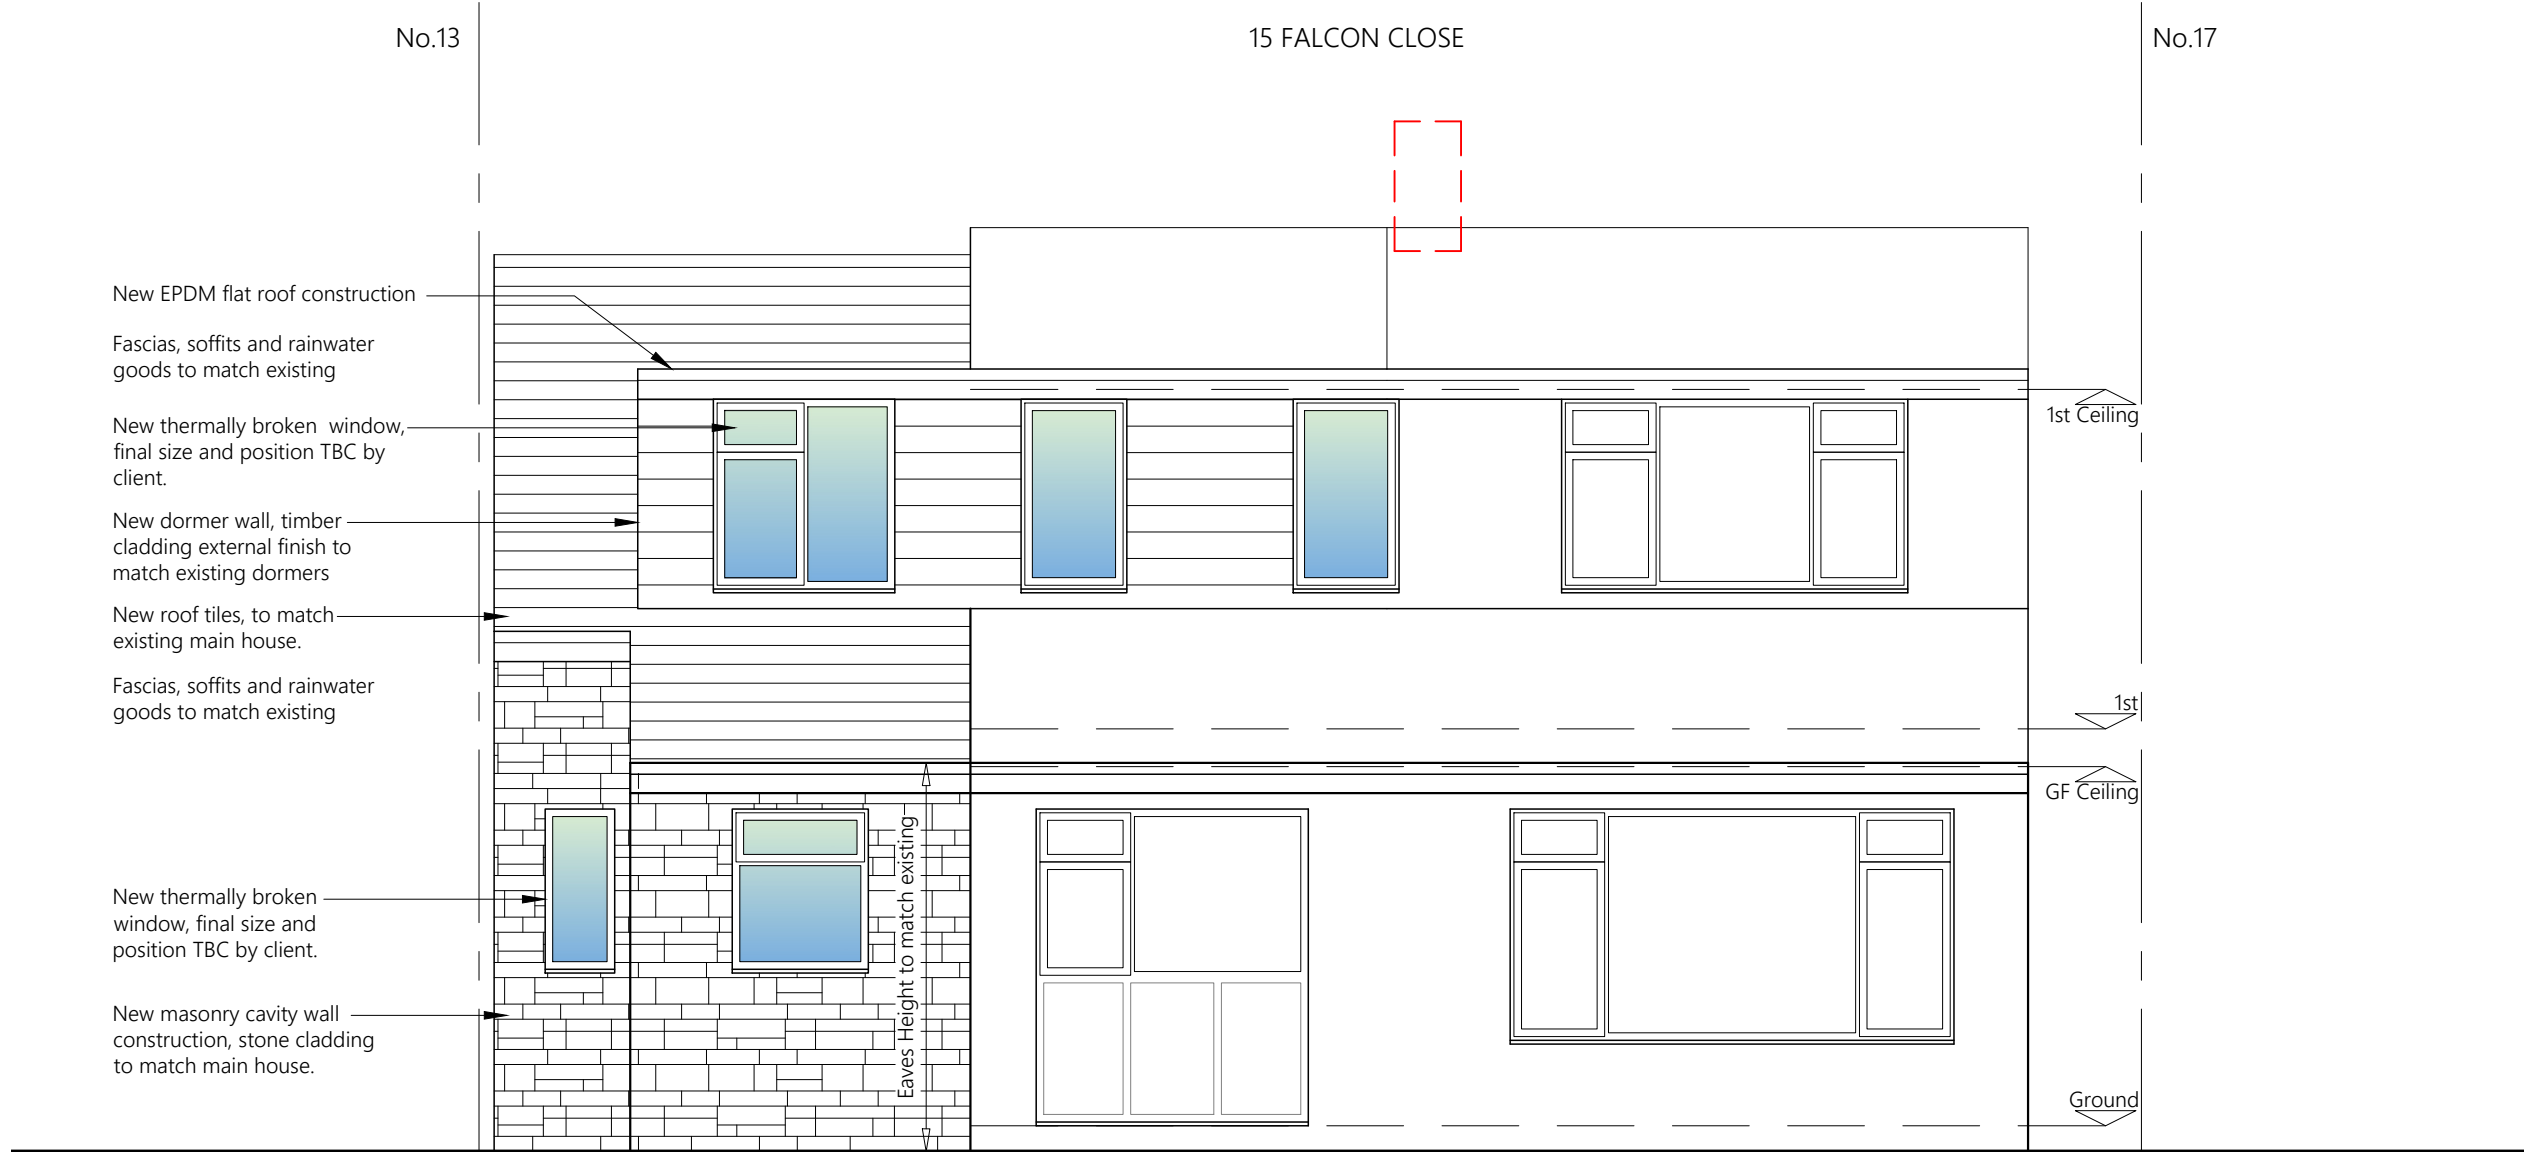


PROPOSED FRONT ELEVATION

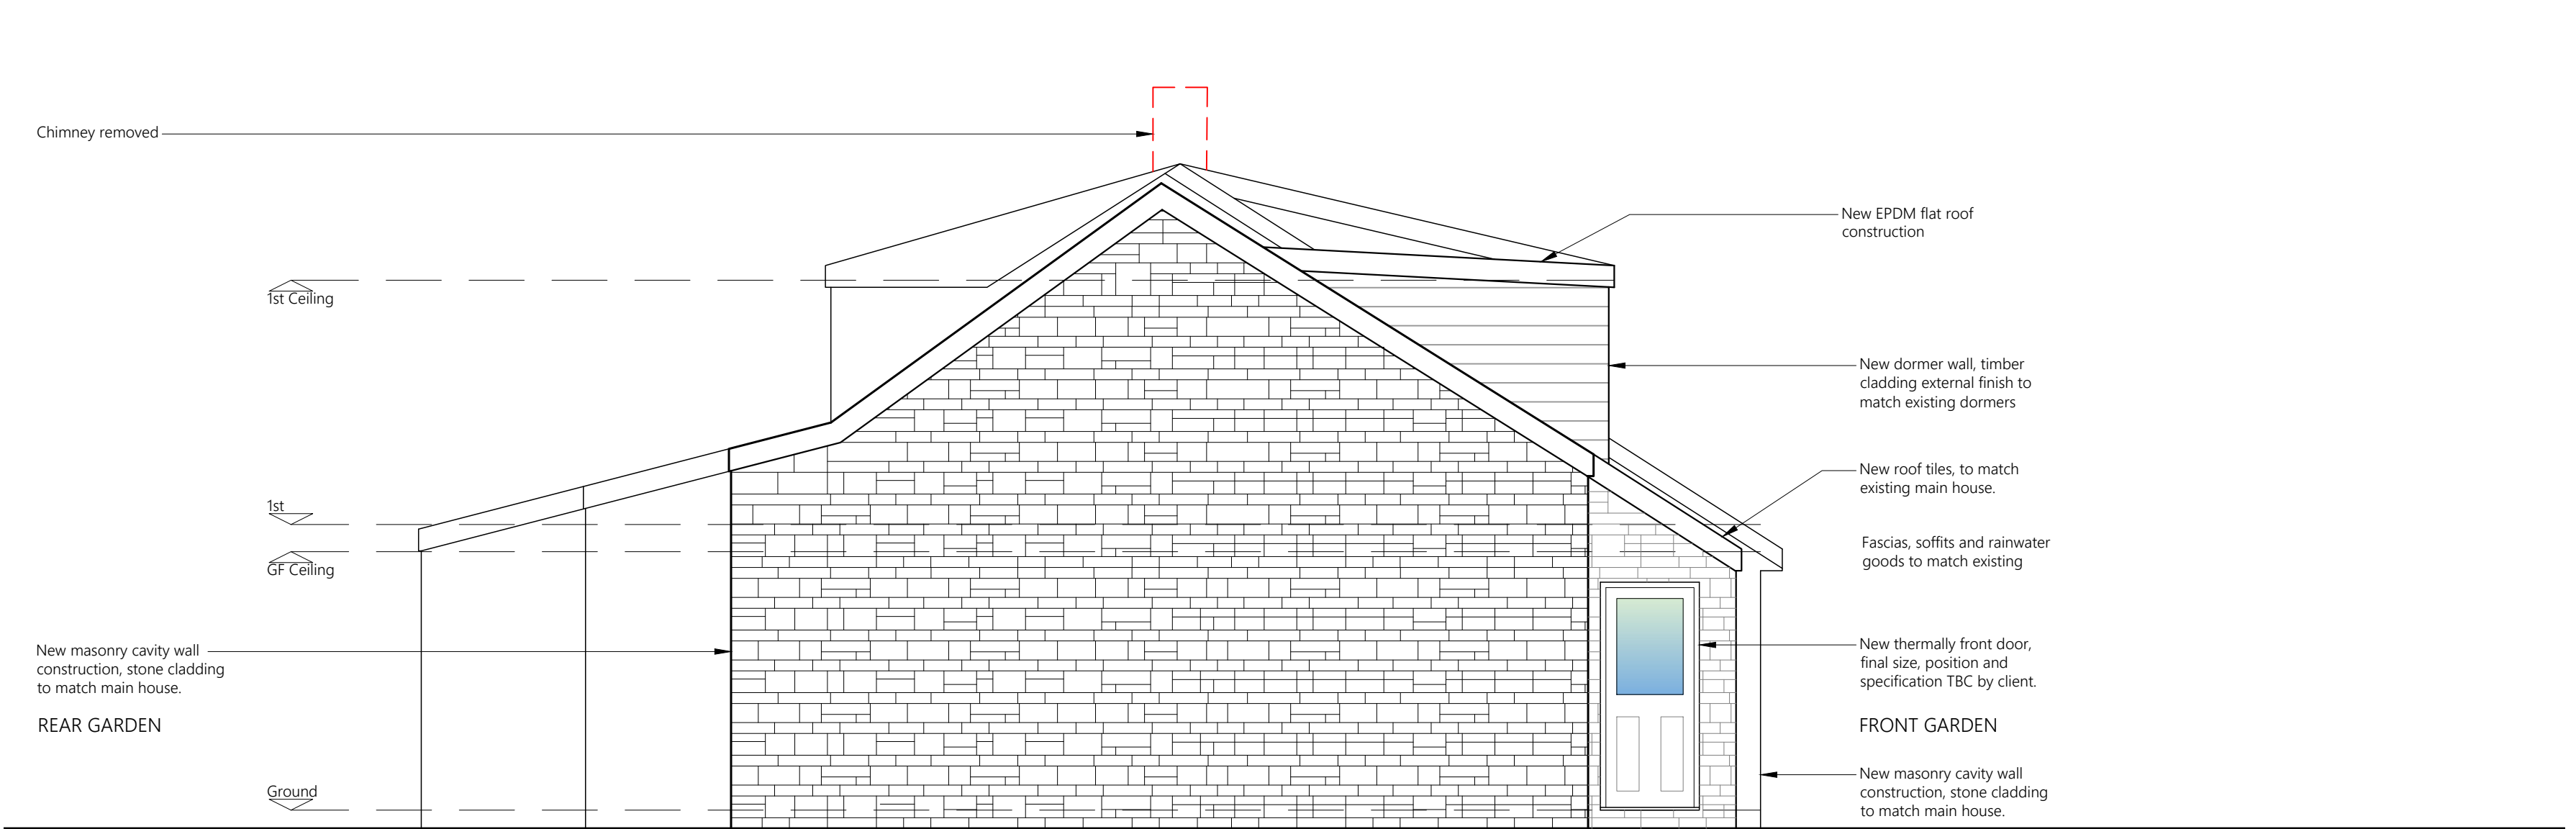

PROPOSED SIDE ELEVATION

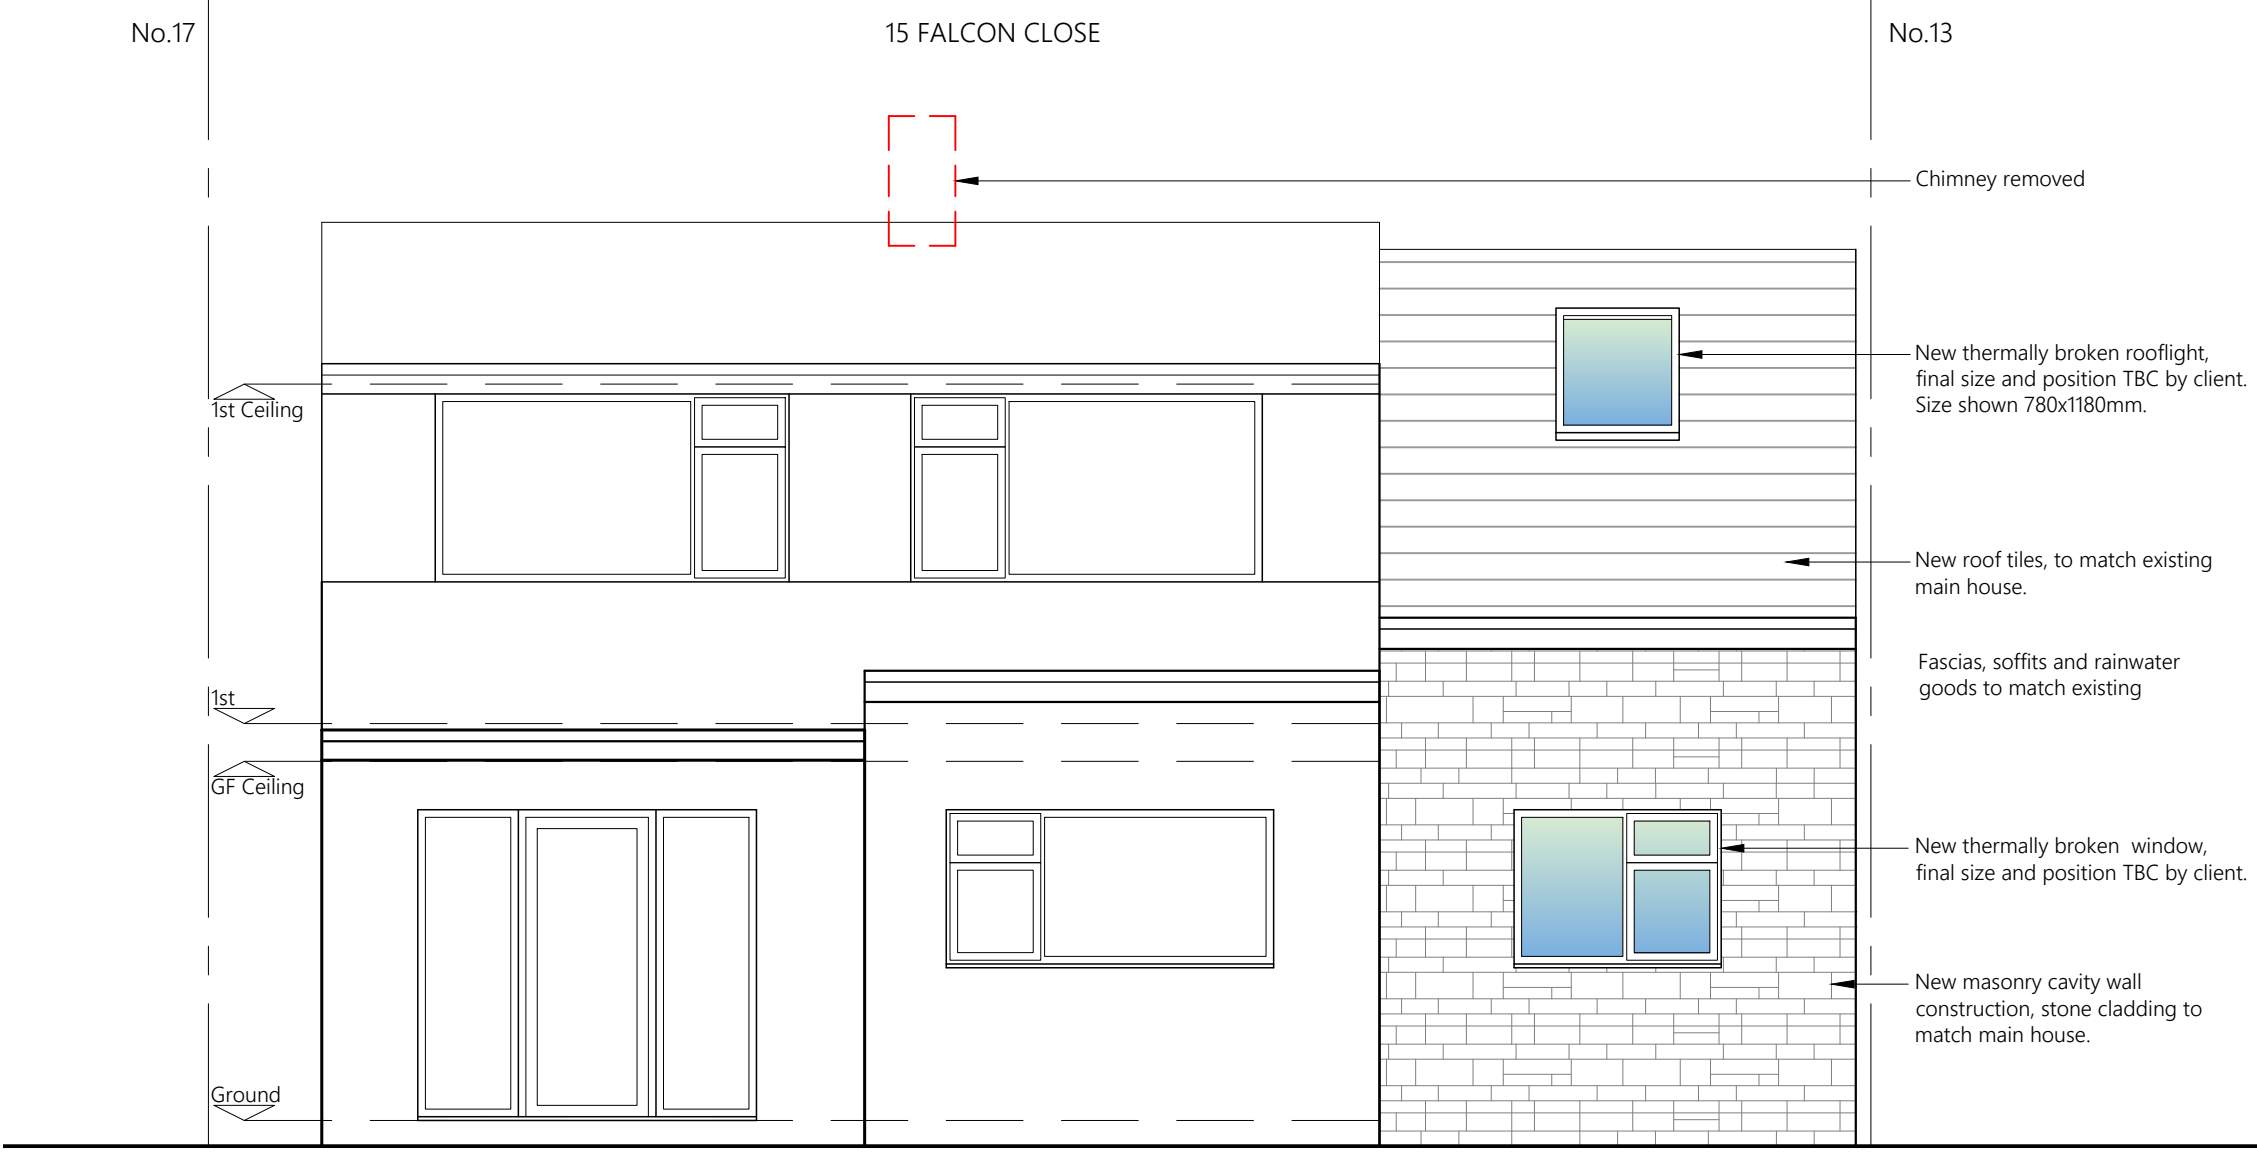

PROPOSED REAR ELEVATION

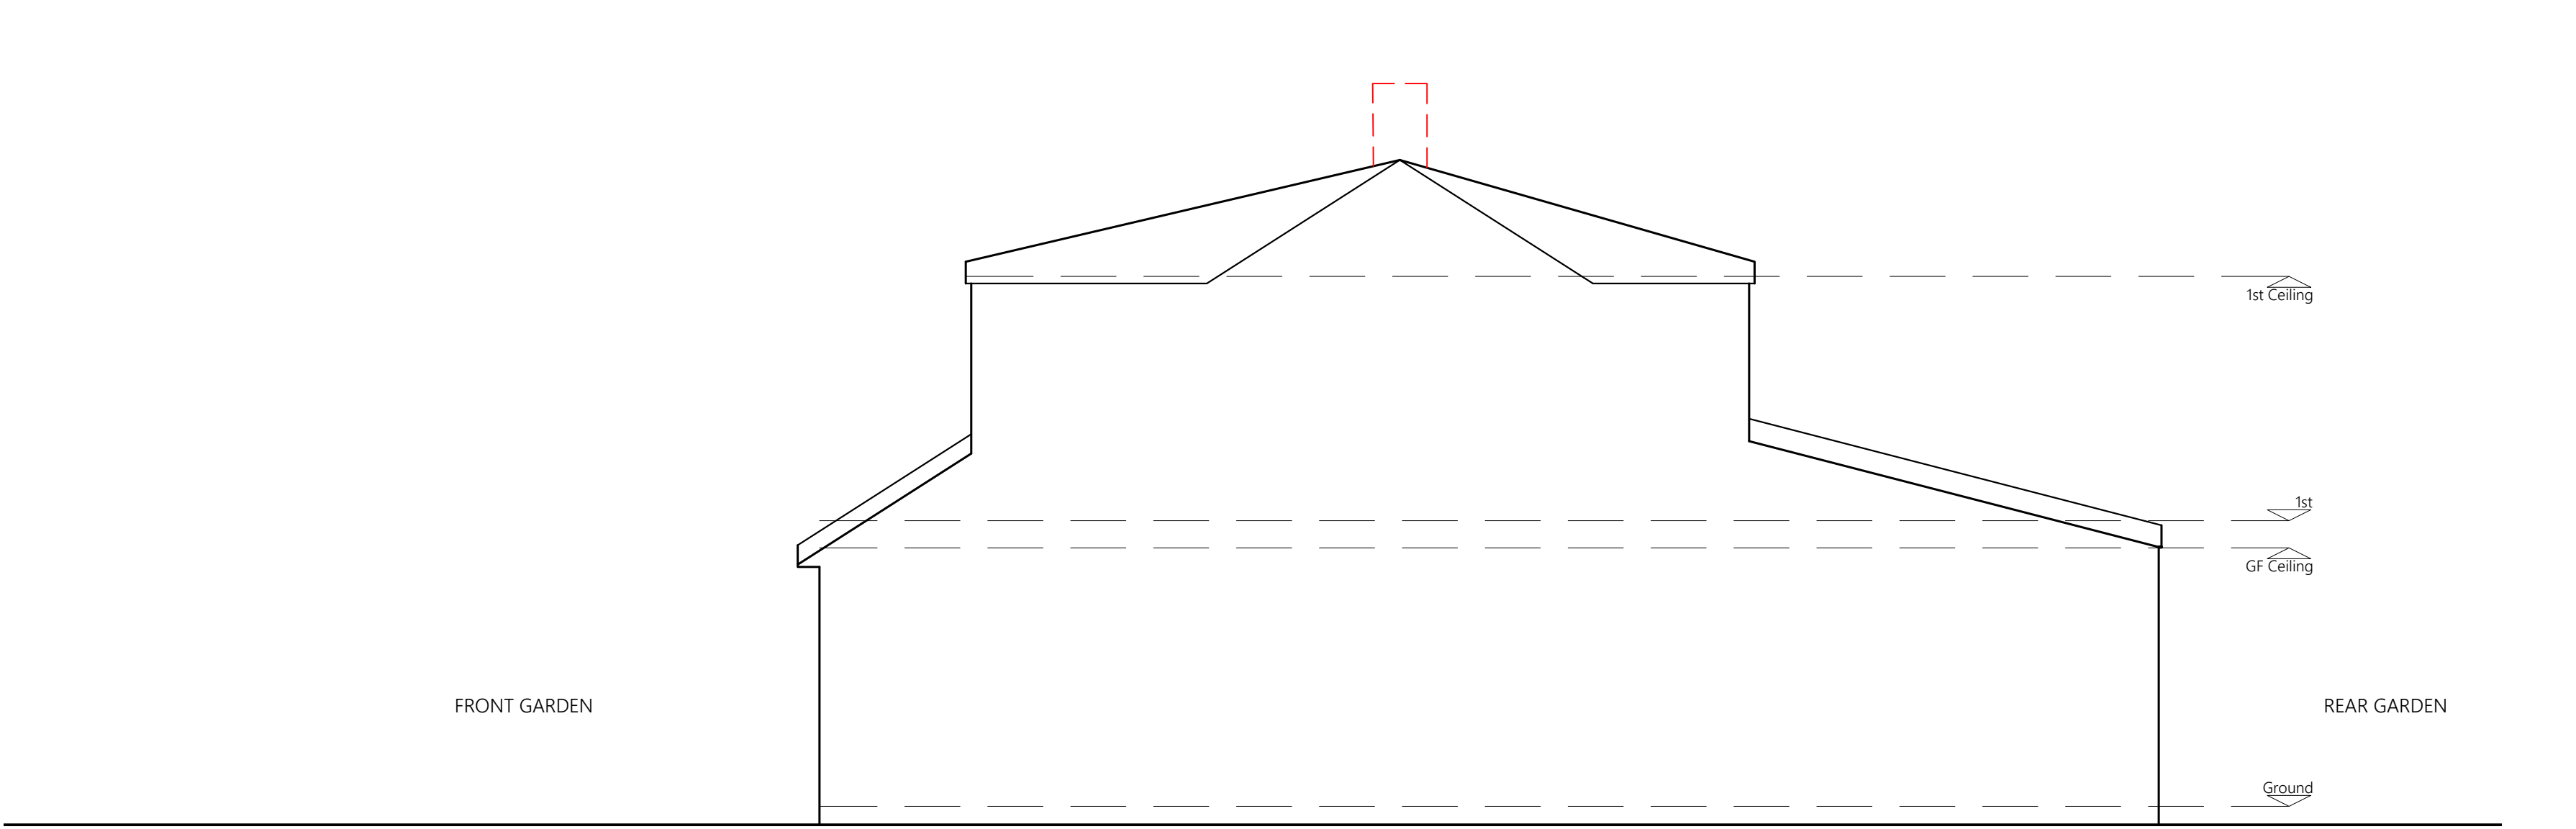

PROPOSED SIDE ELEVATION

0 1 2 3
Scale Bar 1:50 Metres

PROJECT	15 Falcon Close Norden, Rochdale OL12 7RY		
CLIENT	C McAllister-Jones		
STATUS	Information		
DRAWING	Proposed Elevations		
DWG No.	2548A-05	REV	
SCALE	1:50@A1	DATE	Nov '25
AGB CAD SERVICES			
website: www.agbcad.co.uk email: info@agbcad.co.uk telephone: 07912 090 125			