




EXISTING FRONT ELEVATION




EXISTING SIDE ELEVATION



EXISTING REAR ELEVATION

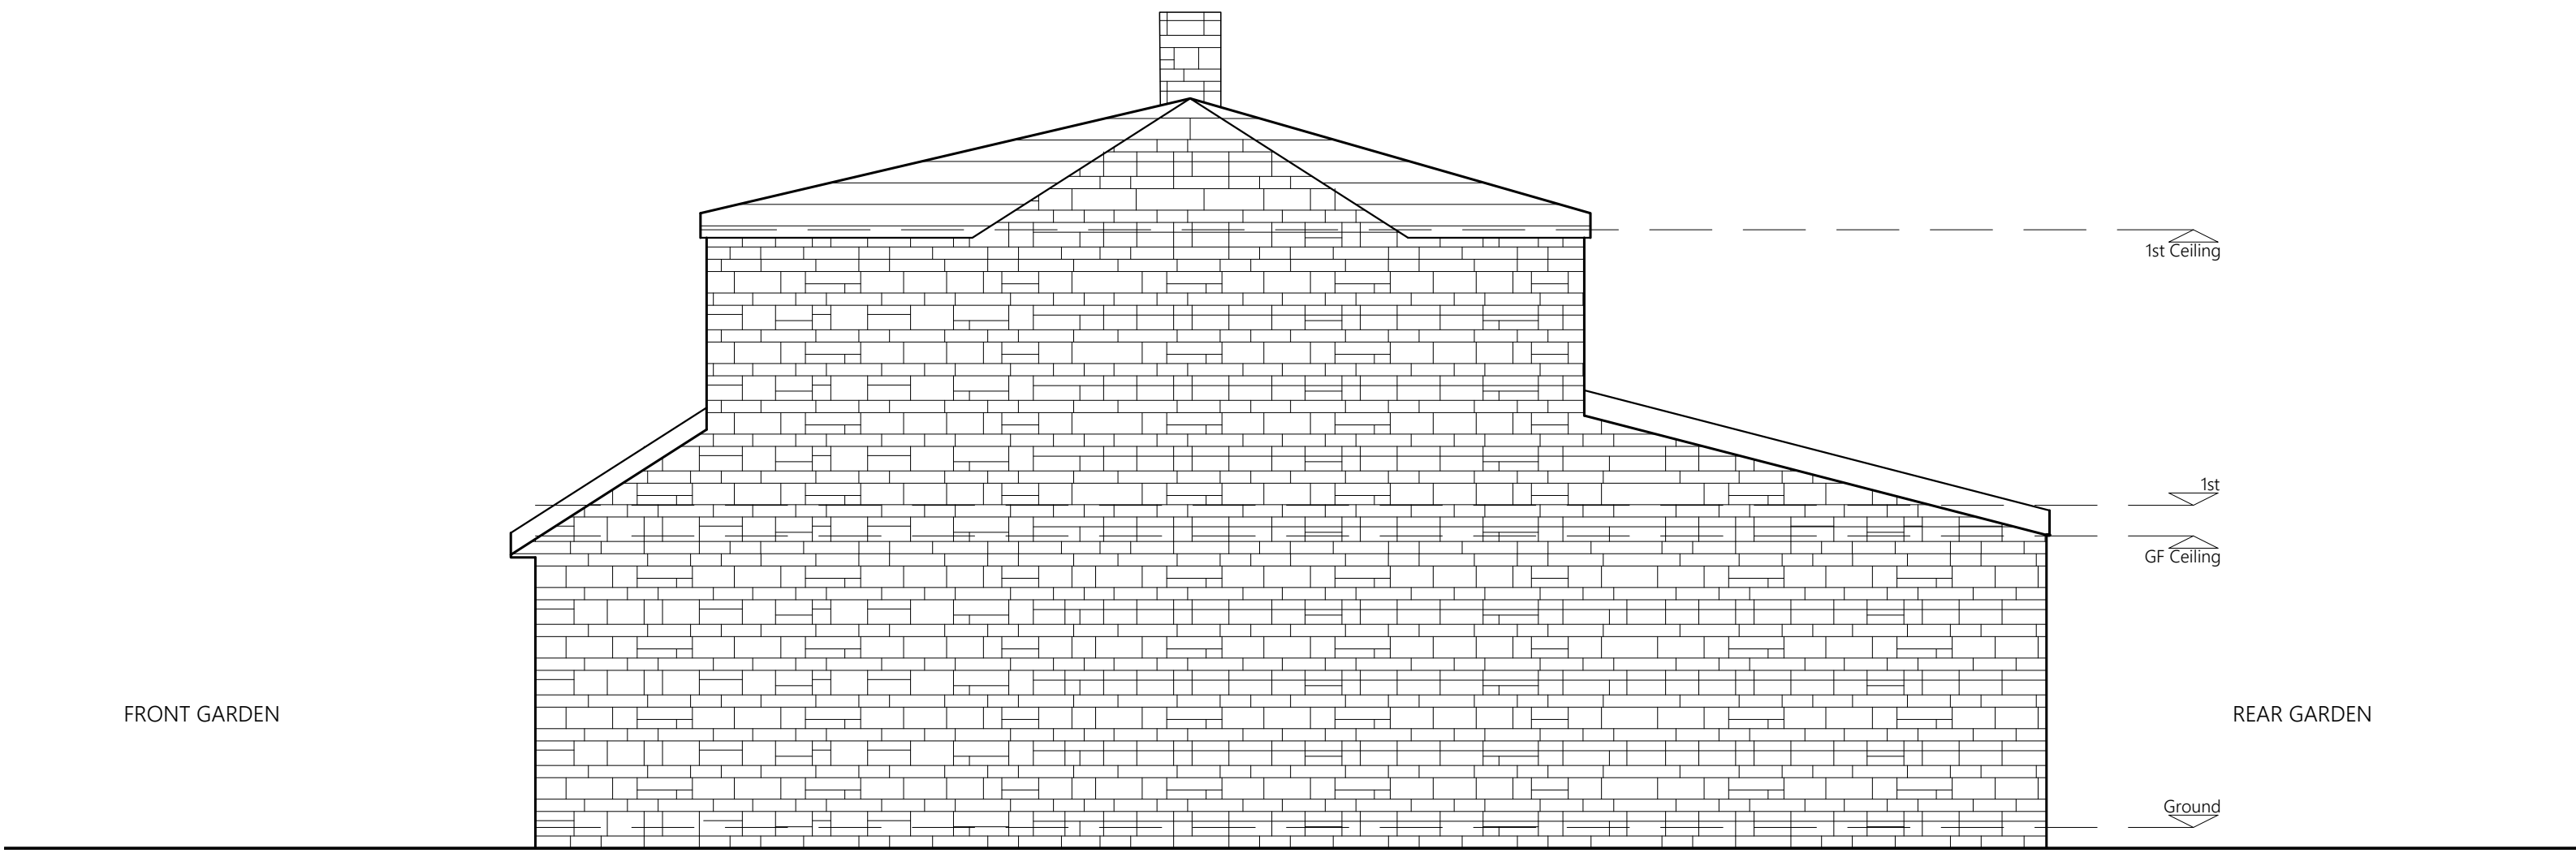

EXISTING SIDE ELEVATION

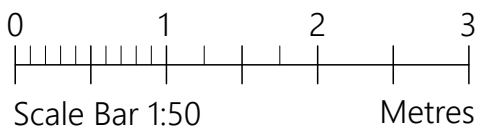

PROJECT	15 Falcon Close Norden, Rochdale OL12 7RY		
CLIENT	C McAllister-Jones		
STATUS	Information		
DRAWING	Existing Elevations		
DWG No.	2548A-03	REV	
SCALE	1:50@A1	DATE	Nov '25



website: www.agbcad.co.uk
email: info@agbcad.co.uk
telephone: 07912 090 125