




Rear

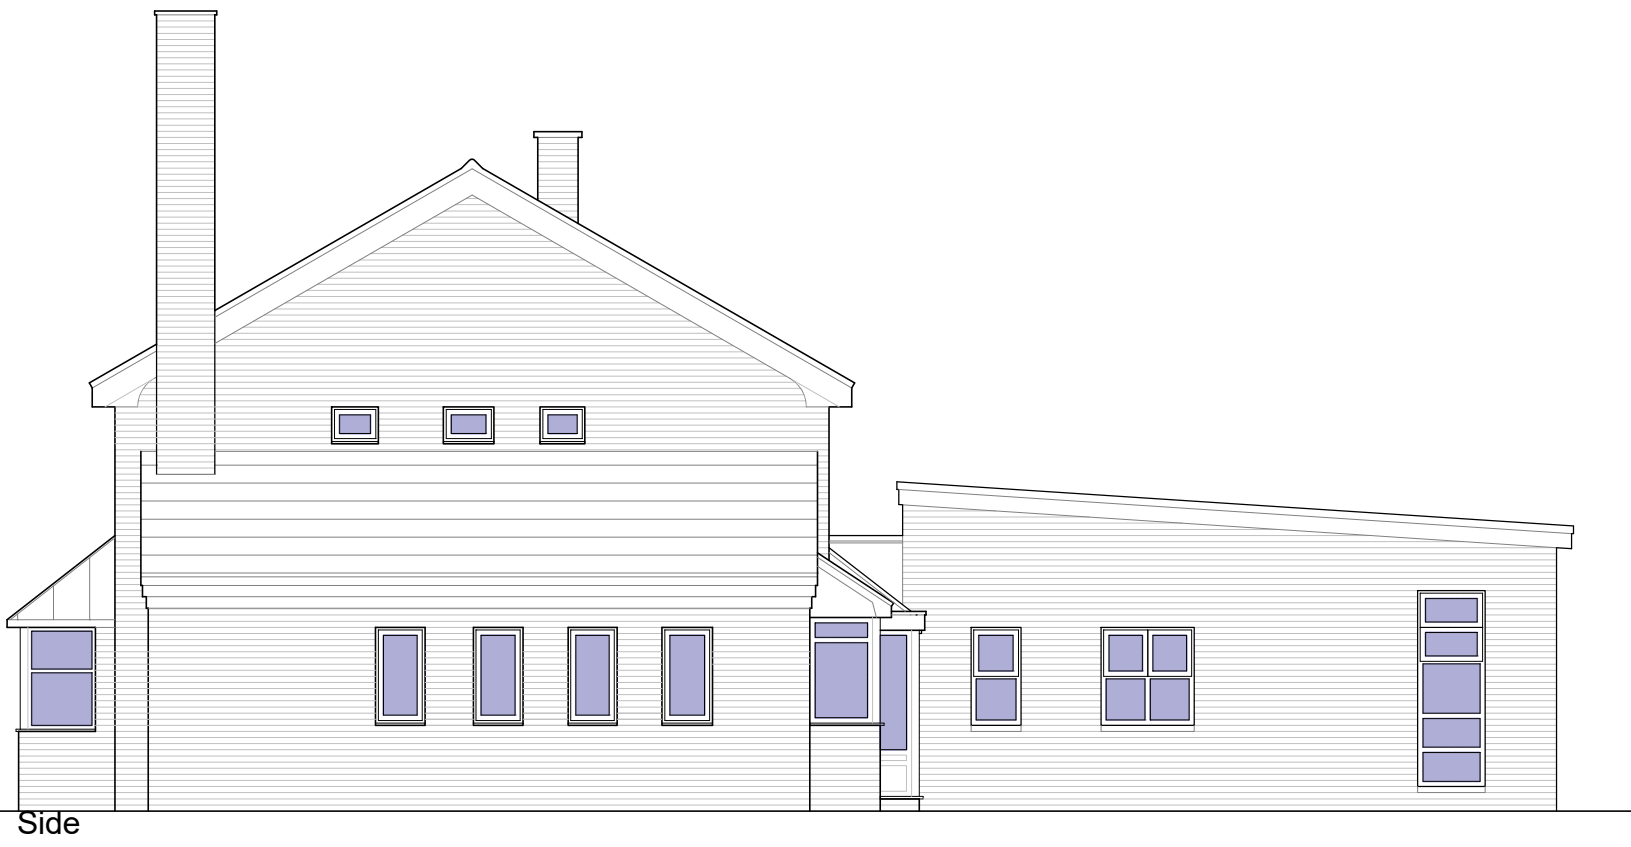


Side



Front
Elevations 1:100



Side

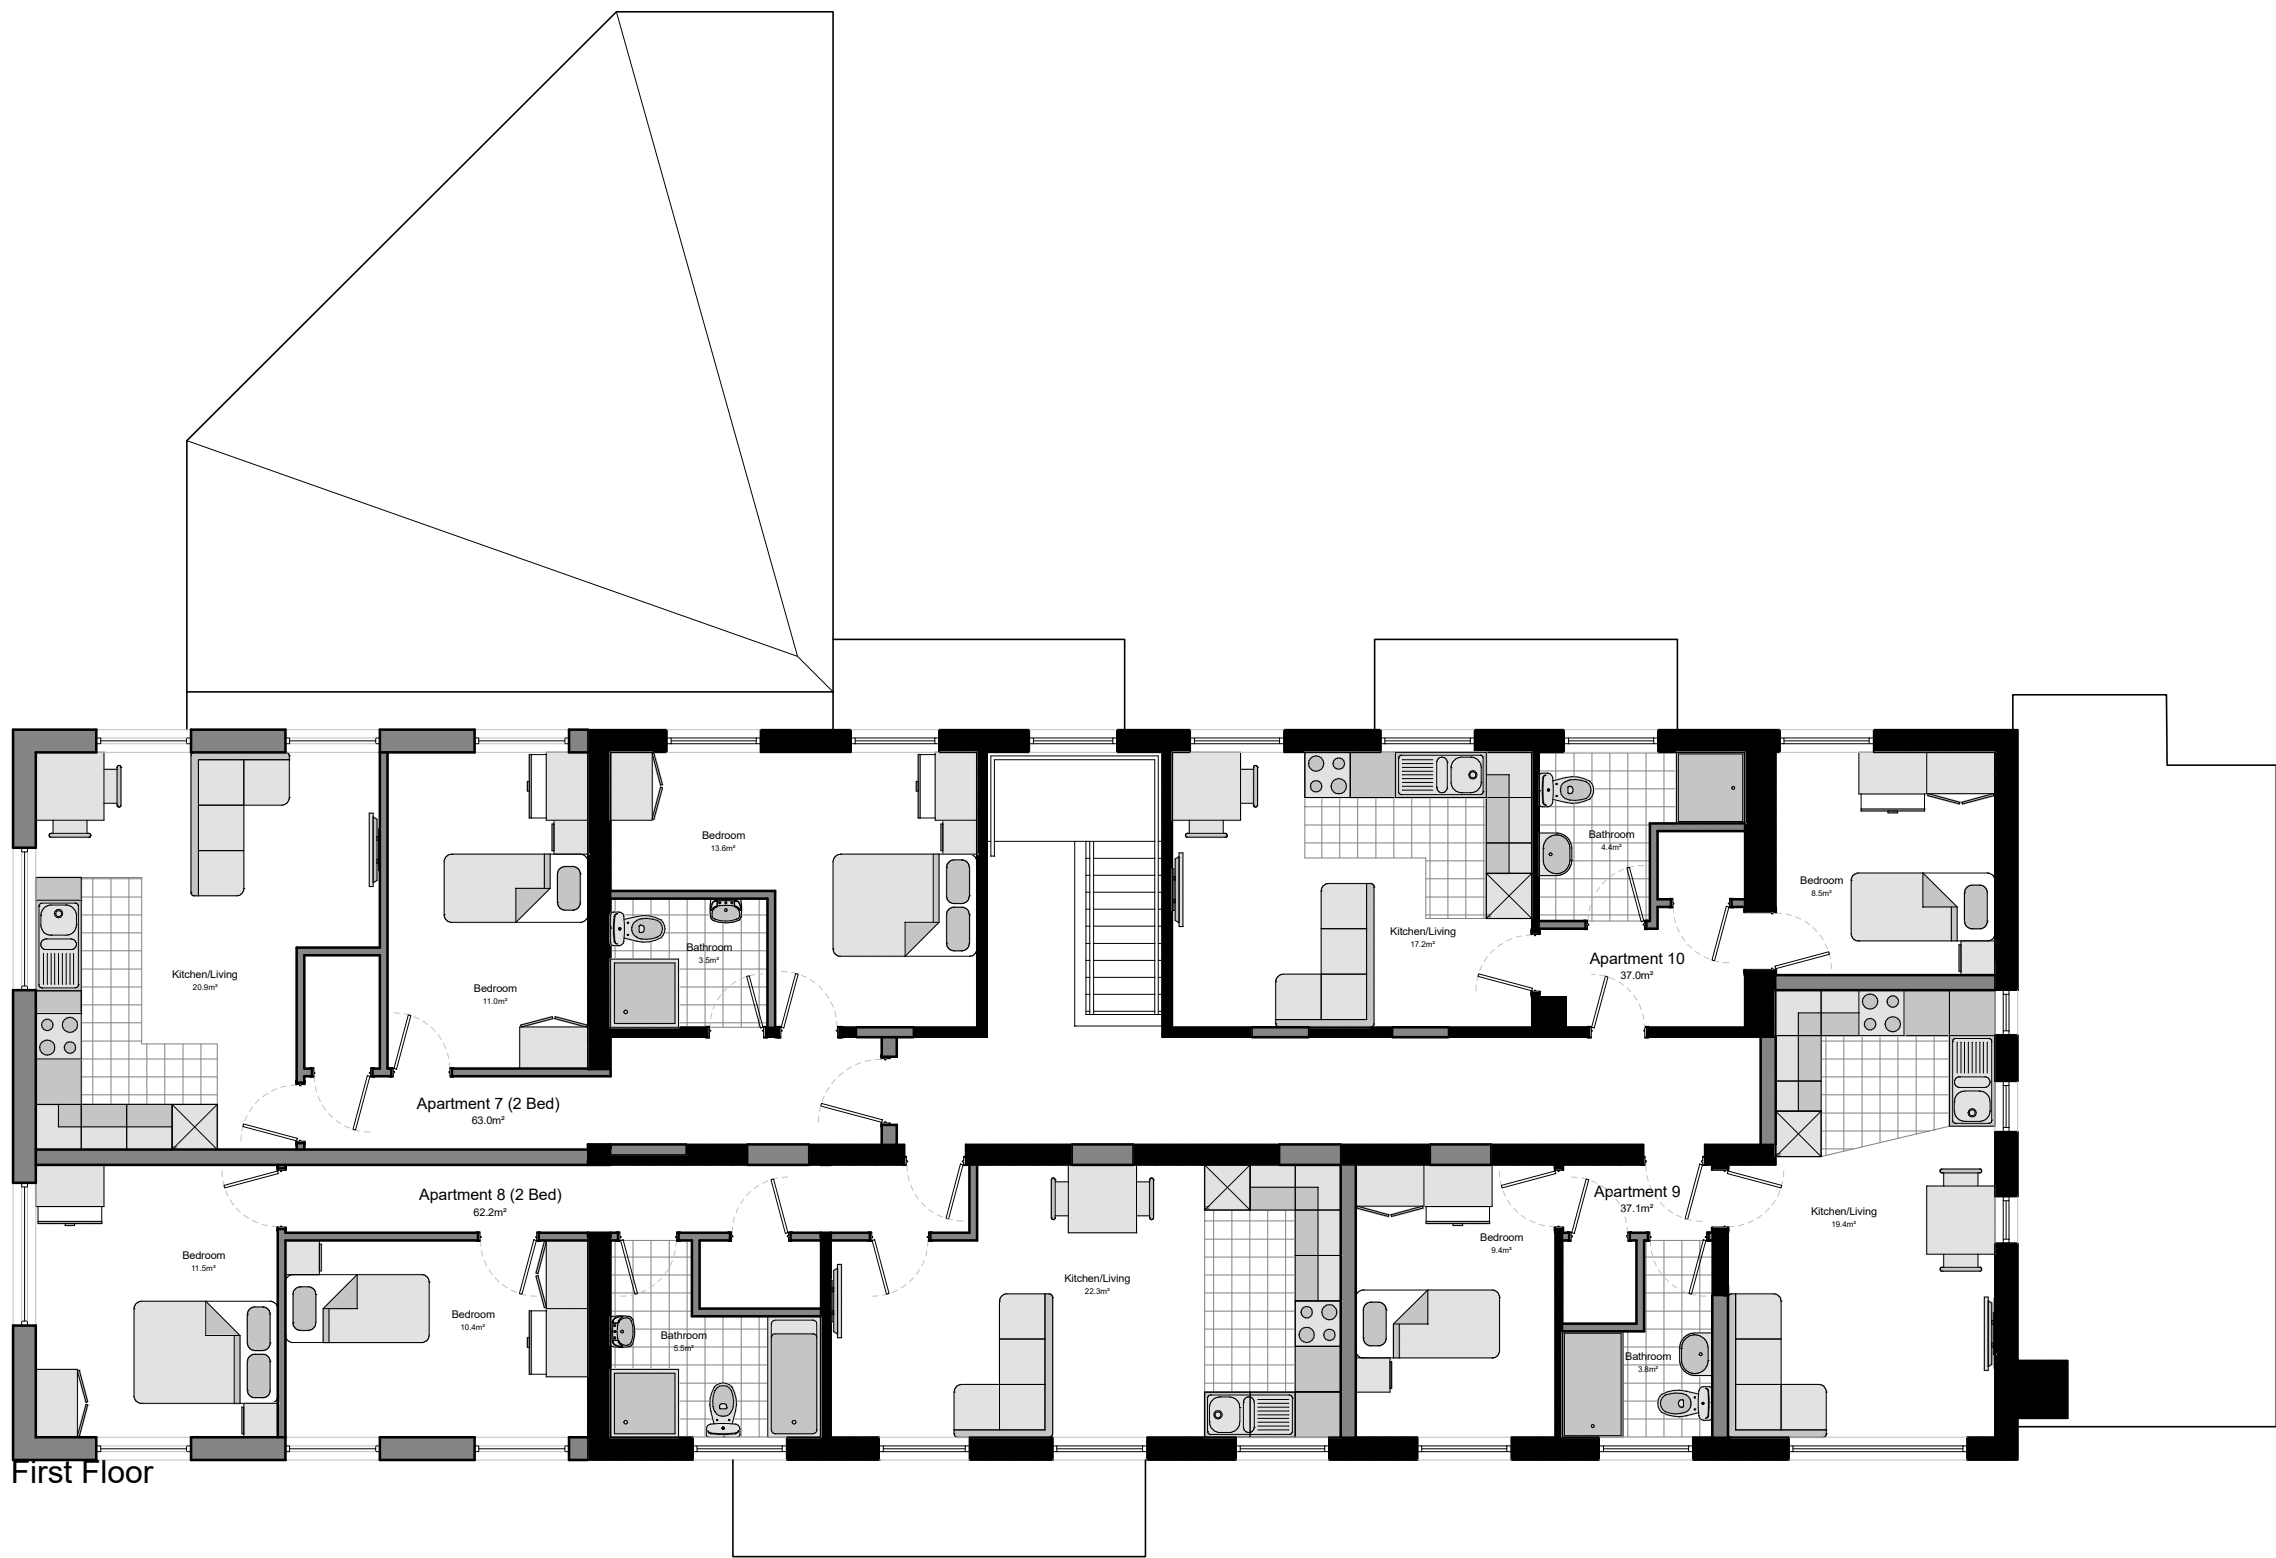

First Floor




Ground Floor
Floor Plans 1:100



Location Plan 1:1250



Site Plan 1:200

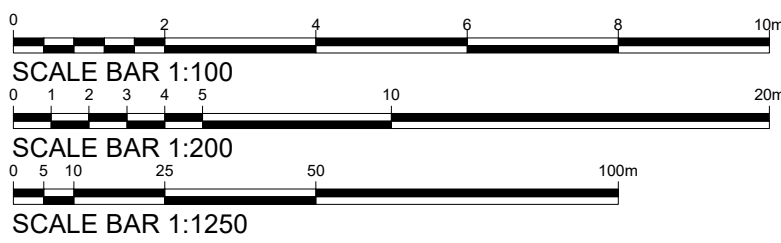

NOTES		REVISION DESCRIPTION		DRAWN	CHECKED	DATE	PROJECT TITLE	
- GRANT ERSKINE ARCHITECTS LTD SHALL HAVE NO RESPONSIBILITY FOR ANY USE MADE OF THIS DOCUMENT OTHER THAN FOR THAT WHICH IT WAS PREPARED AND ISSUED.		A. REV STORE REVISED	GPS	GPS	GPS	06/10/25	299 BOARSHAW ROAD MIDDLETONG	
- ALL DIMENSIONS SHOULD BE CHECKED ON SITE.		B. PLANNING COMMENTS INCORPORATED	GPS	GPS	GPS	18/11/25	PROJECT NUMBER 20250716	
- ANY DRAWING ERRORS OR DIVERGENCES SHOULD BE BROUGHT TO THE ATTENTION OF GRANT ERSKINE ARCHITECTS LTD.		C. CLIENT COMMENTS INCORPORATED	GPS	GPS	GPS	01/10/25	DRAWING TITLE PROPOSED PLANNING DETAILS PLANS, ELEVATIONS, SITE LAYOUT / BLOCK PLAN AND LOCATION PLAN	
- COPYRIGHT GRANT ERSKINE ARCHITECTS LTD. NOT TO BE USED / REPRODUCED IN PART OR IN FULL WITHOUT WRITTEN PERMISSION.		D. PLANNING OFFICER COMMENTS	GPS	GPS	GPS	08/11/25	DRAWING NO. (20)A010	
							SCALE AS NOTED @A1	
							DATE 28/08/25	
							REVISION D	

GRANT ERSKINE ARCHITECTS
info@granterskinearchitects.com
www.granterskinearchitects.com
Grant Erskine Architects Limited Reg. No. 07477118