


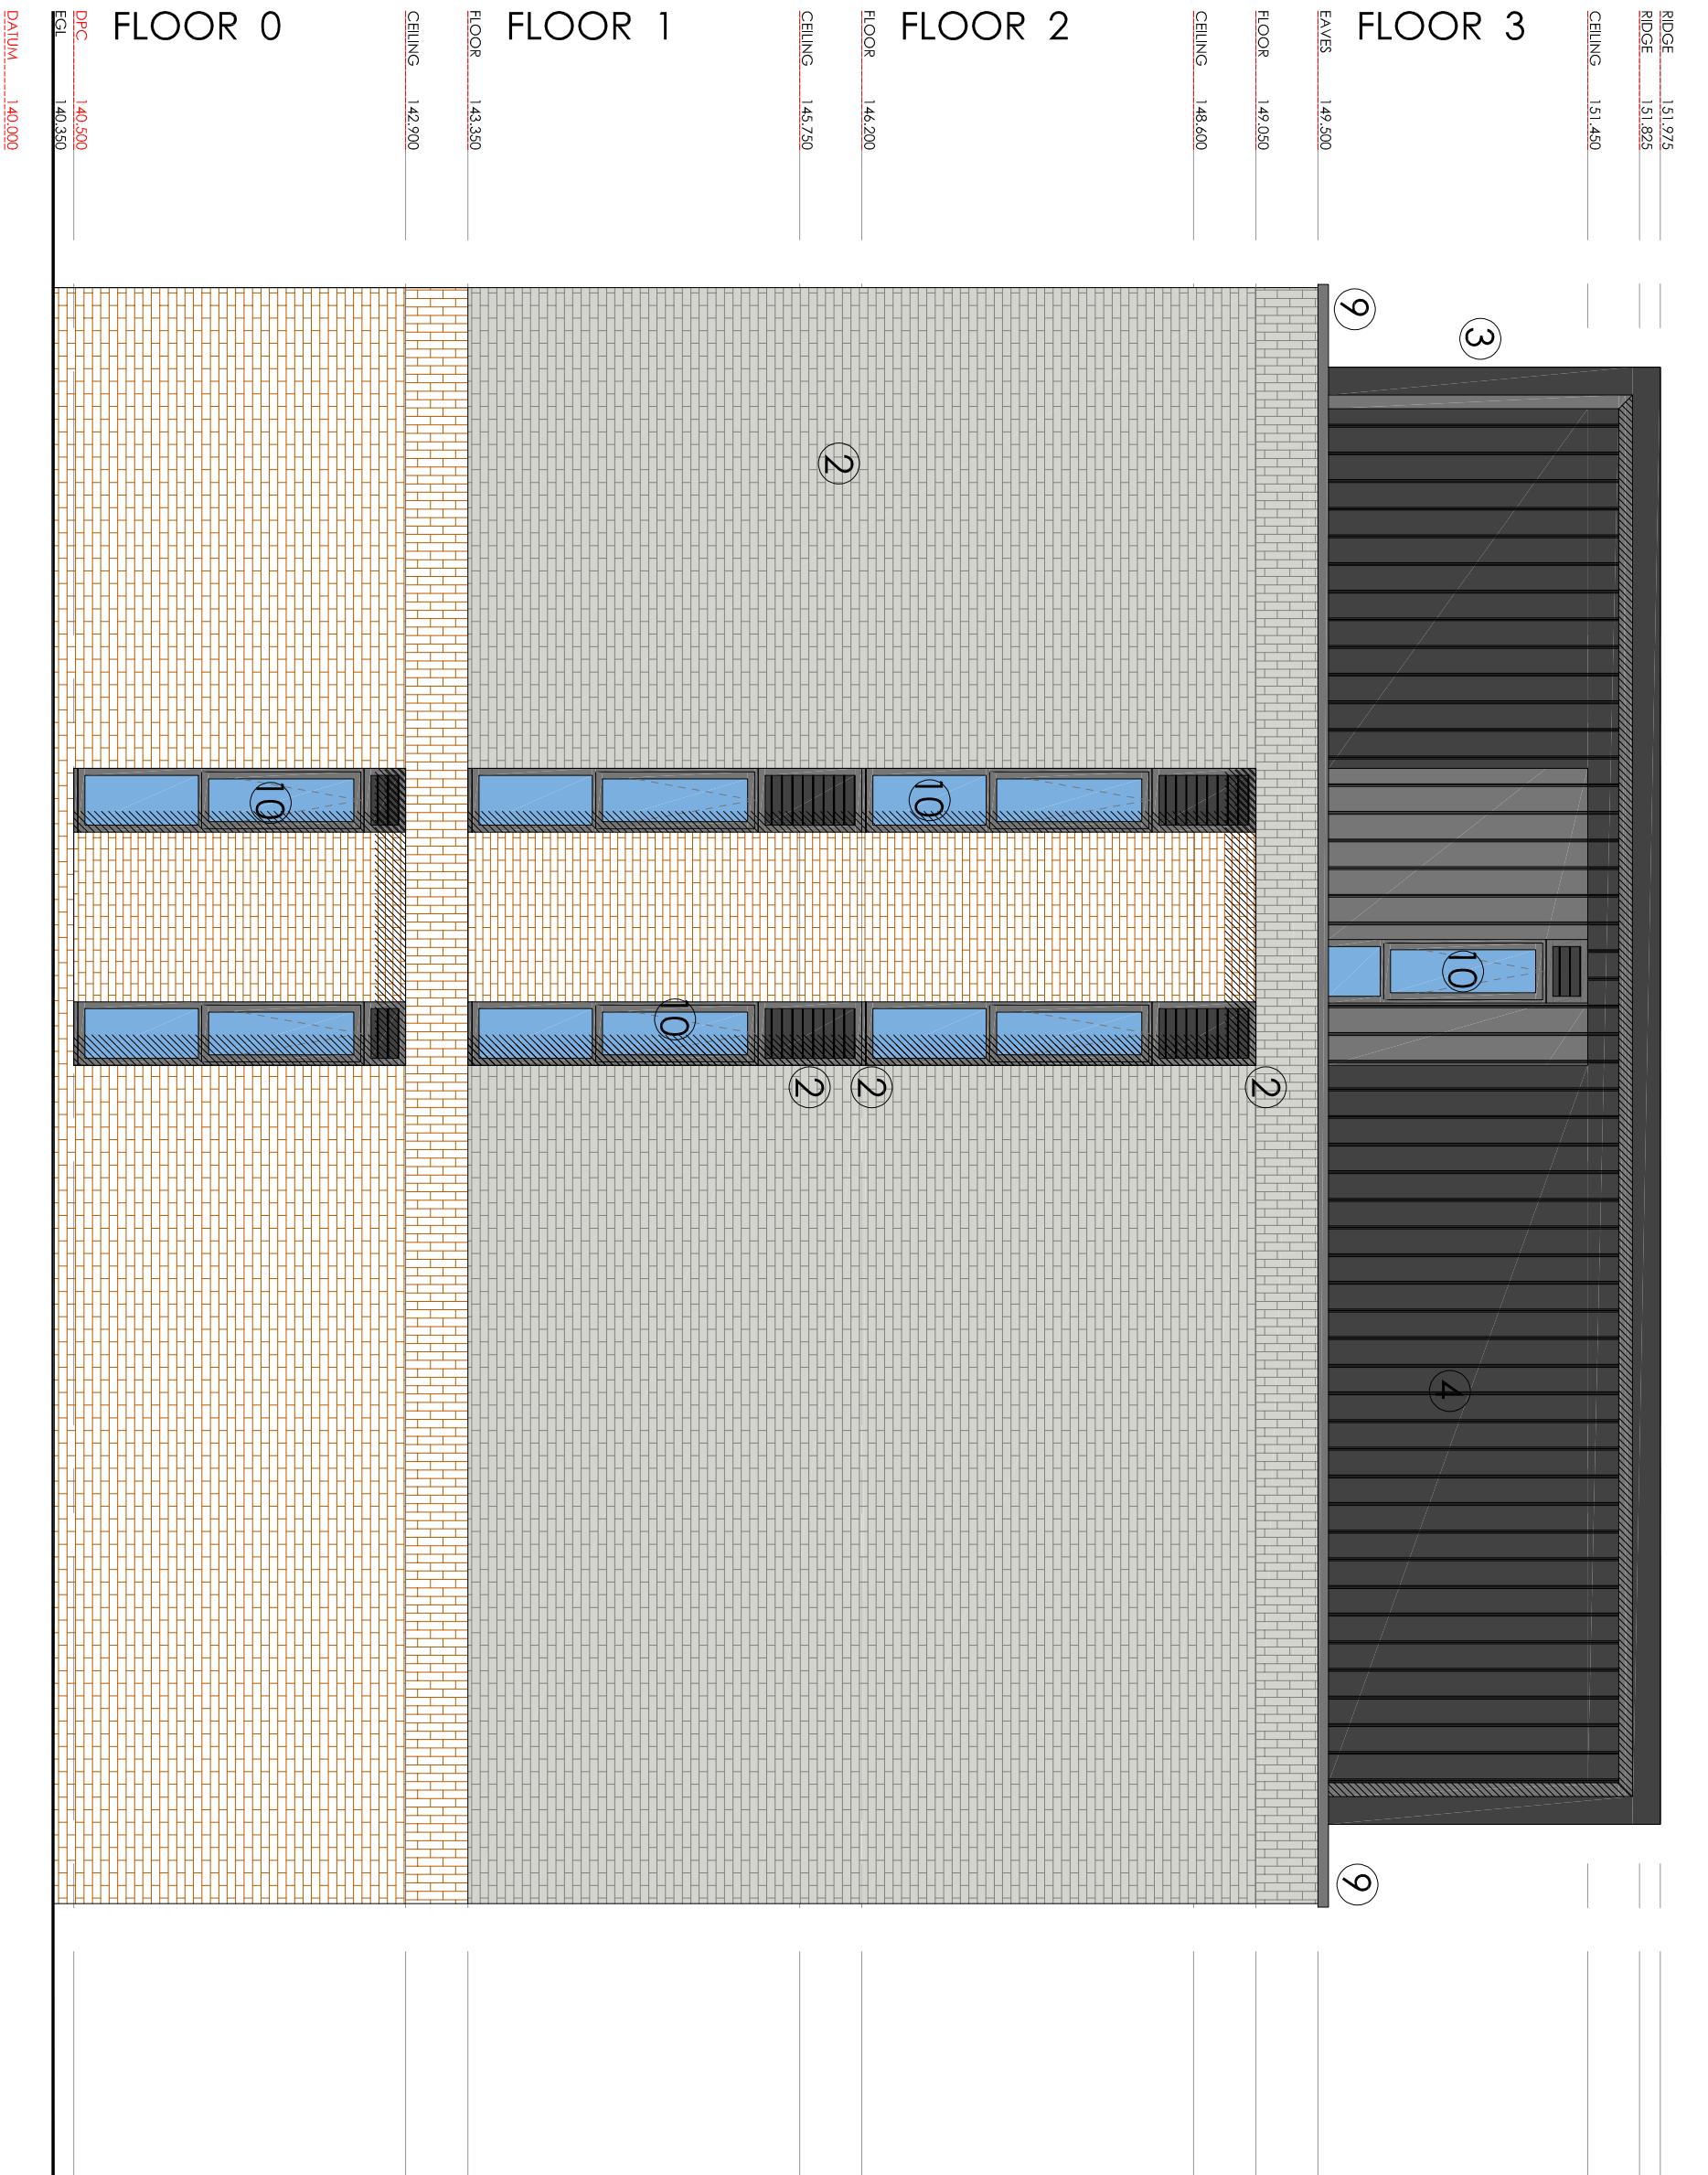

FRONT ELEVATION (EAST)



SIDE ELEVATION (NORTH)

- 1 VANDERSANDEN MALTINGS ANTIQUE
- 2 VANDERSANDEN RIGA GREY BRICK
- 3 MATT BLACK ZINC CLADDING
- 4 MATT BLACK STANDING SEAM CLADDING
- 5 MATT BLACK ALUMINIUM WINDOWS
- 6 MATT BLACK ALUMINIUM DOORS
- 7 MATT BLACK LOUVERED GRILLS
- 8 MATT BLACK LOUVERED DOORS
- 9 MATT BLACK ALUMINIUM COPINGS
- 10 SATIN OBSCURED GLAZING
- 11 PERFORATED METAL SCREENING
- 12 UP&OVER GARAGE DOOR

PROJECT REF

24067

DRAWING REF

210 C

SCALE

1:100 @ A1

DATE

NOV '24



BLUECHIP ARCHITECTURE

MR A CARTWRIGHT
WEST HILL HOUSE
158-170 MANCHESTER ROAD
ROCHDALE
MANCHESTER
OL11 4JQ

CLIENT

DEVELOPMENT OF LAND
& ASSOCIATED LANDSCAPING


PROJECT

DRAWING TITLE

PROPOSED ELEVATIONS
PLANNING

- C REVISED DESIGN & LAYOUT
- B ADDRESS AMENDED
- A NORTH ELEVATION AMENDED
- . ISSUED FOR PLANNING APPROVAL

18.12.25
19.04.25
23.04.25
27.02.25

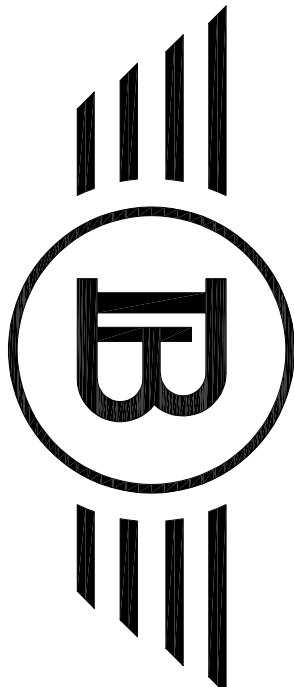

BLUECHIP ARCHITECTURE

07999 294 675
DESIGN@BLUECHIP-ARCHITECTURE.CO.UK
WWW.BLUECHIP-ARCHITECTURE.CO.UK
18 BOTANY ROAD | WORKLEY | MANCHESTER | M20 8LS
COPYRIGHT PROTECTED & ISSUED UNDER LICENCE TO THE CLIENT NAMED ABOVE. ALL INFORMATION CONTAINED HEREIN IS NON-TRANSFERABLE WITHOUT APPROVAL FROM BLUECHIP ARCHITECTURE (GB) LTD.